






FRONT

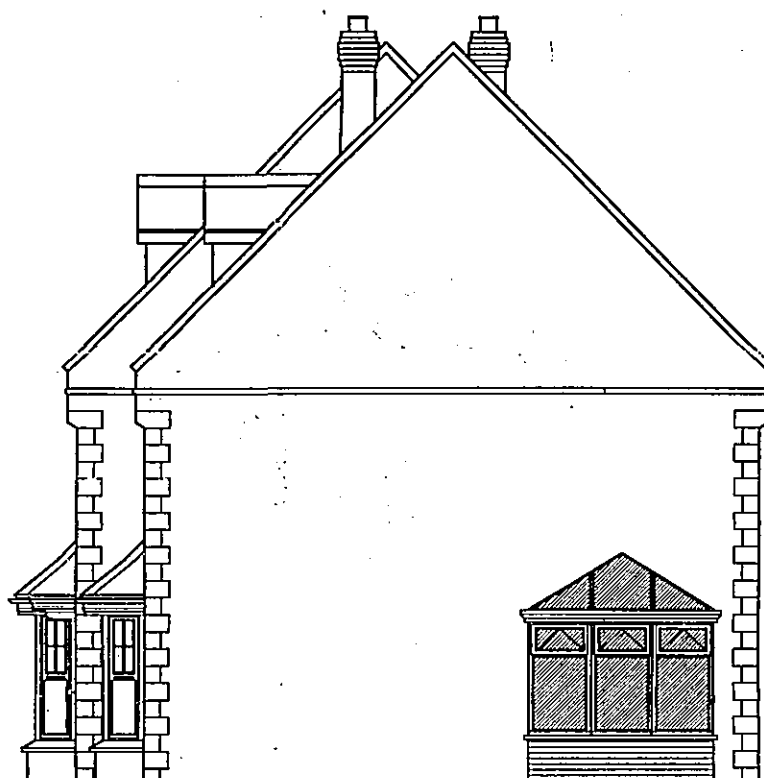

SIDE

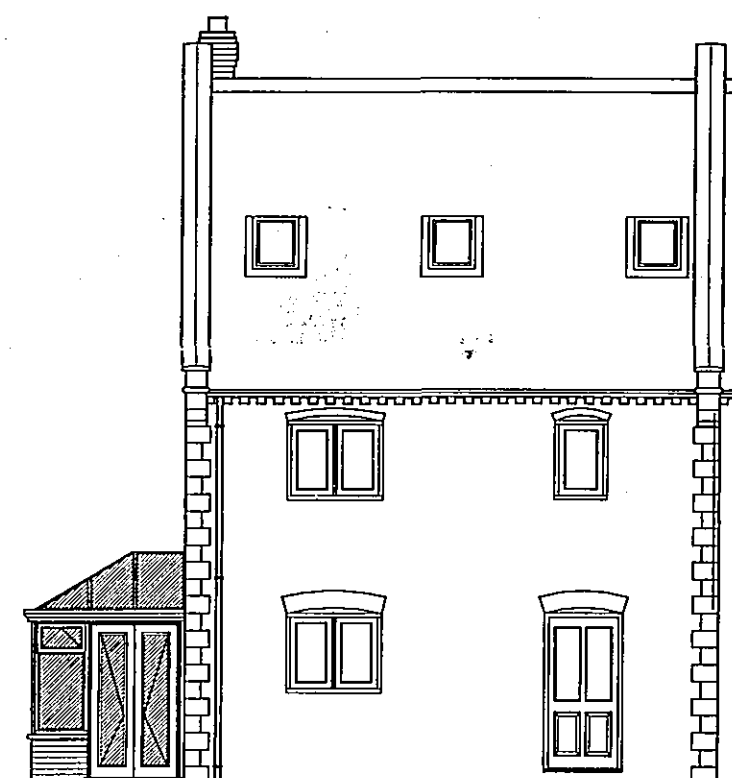

REAR

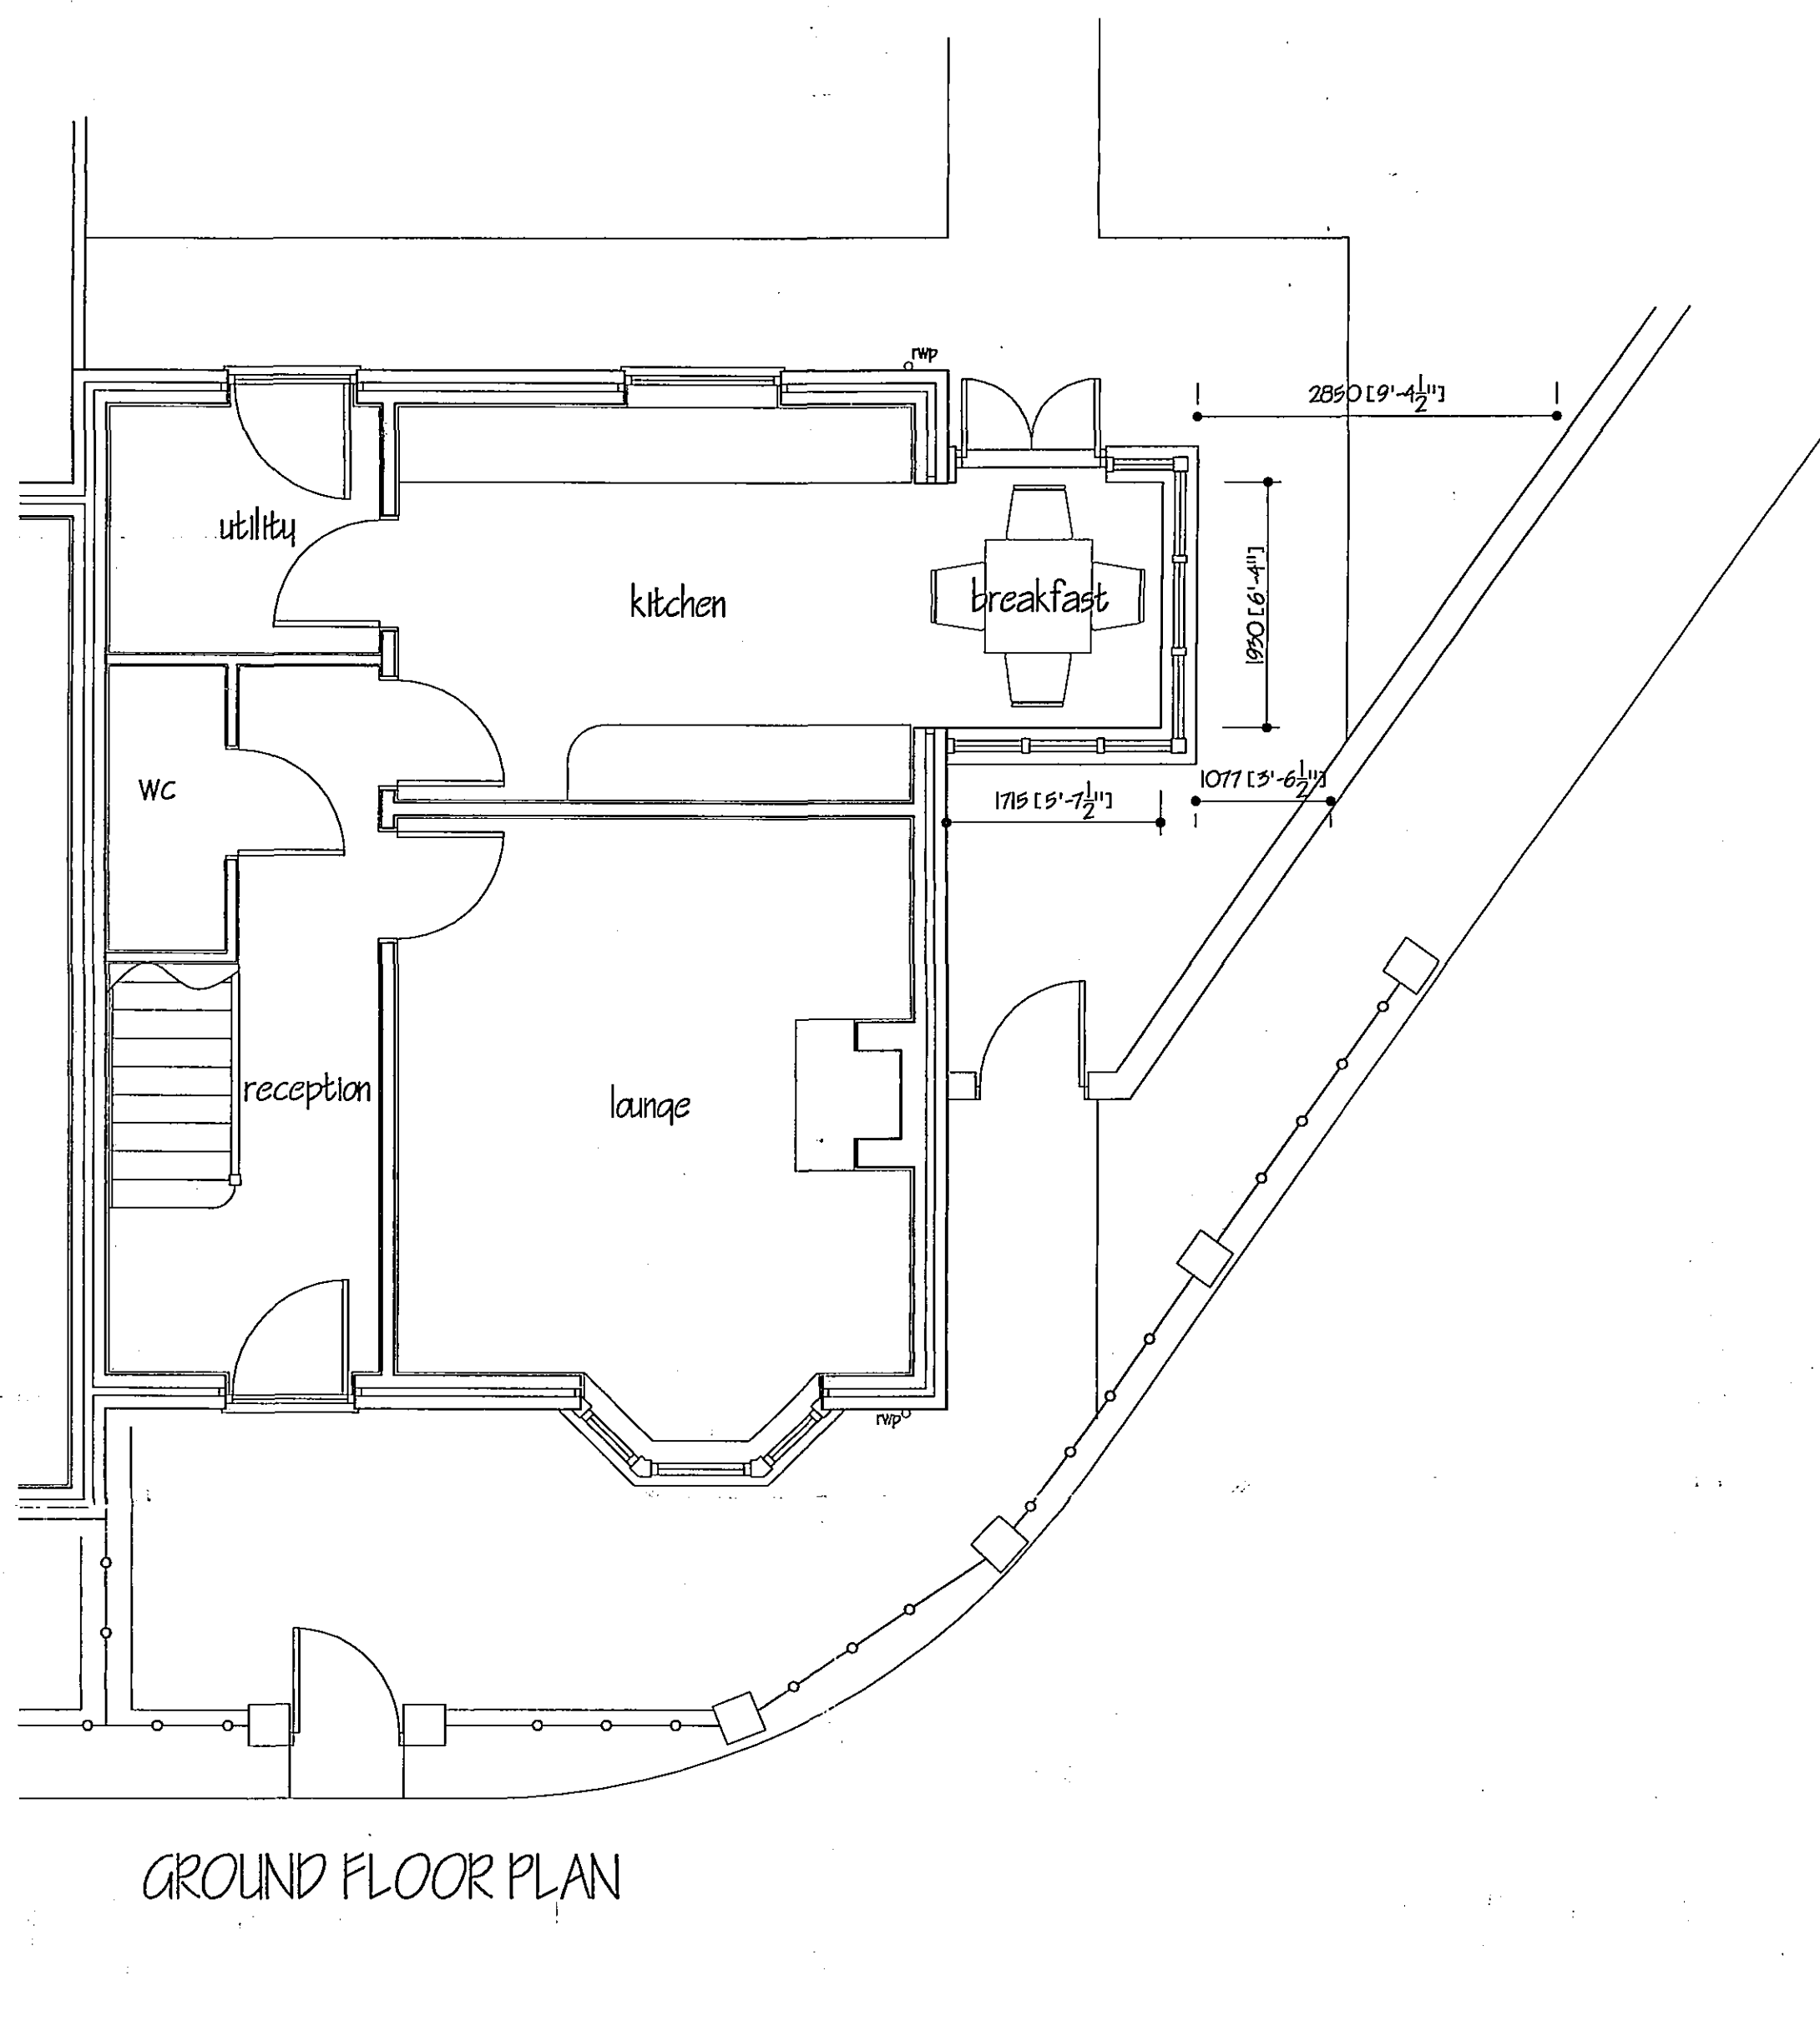

DETERMINING
PLAN

SHDC
PLANNING & DEVELOPMENT
27 DEC 2006
Ref. 1772/06

ref.	revision	date
G. R. MERCHANT LTD. I.ENG AMICE FIWO ARCHITECTURAL, STRUCTURAL AND LAND DRAINAGE CONSULTANTS 4 Wrights Mews 12A Park Road, Holbeach, Spalding, Lincs. PE12 7EE Tel: 01406 490800 Fax: 01406 425744 E-Mail: gr.merchant@btconnect.com		
Project PROPOSED CONSERVATORY PLOT 2 THE ORCHARDS BROADWAY, CROWLAND		
Client DGM PROPERTIES LTD		
Drawing PROPOSED ELEVATIONS & FLOOR PLANS		
Job Ref.	Drawing No.	
1502/06	01	
Date	Drawn	
DEC '06	SLH	
Scales 1/50 1/100		
DO NOT SCALE FROM THIS DRAWING This drawing is copyright and may not be altered, traced, photographed or used for any other purpose other than that for which it is issued. The General Contractor is to check all dimensions on site and report any discrepancies to the Architect. All details shown on this drawing including specifications are based upon typical site conditions related to the area. No responsibility can be accepted for abnormal conditions which may be discovered during construction unless reported to the Architect in that design amendments may be considered. Site soil surveys are recommended in respect of foundations to establish specific site conditions before foundation work is undertaken. This drawing is limited to the amount of information outlined and does not purport to contain a full specification of the works. It is only for the purpose of obtaining Planning (Building Regulation approval). This drawing must not be used as a contract document alone. The works will not be supervised or inspected on site by G.R. Merchant or any representative thereof. It is the client's or their appointed agents responsibility to control workmanship, substitution of materials, adherence to specification, welfare to contract etc. It is the responsibility of the client to ensure that all components and materials are to be used fitted and finished etc. in strict accordance with manufacturers instruction and relevant code of practice. Materials shall conform to requirements of the relevant specification or BS/A certificate or European code equivalent. The Employer / Client shall ensure that the selected contractor is competent with and adopts all measures necessary to achieve compliance with Health and Safety legislation for Building sites and Work places. The Employer / Client is advised that should the works need to comply with the Construction Design and Management Regulations an independent Planning Supervisor will be required. The works shall comprise of all that is shown on the drawing and details, work that may not specifically be shown but may be reasonably inferred as necessary to carry out the works shall be deemed to be included. It is the client's / land owners responsibility to be aware of the Party Wall etc. Act 1996, when building is close proximity to adjoining neighbours boundaries.		