


Contractor to check all Dimensions on site prior to ordering materials / commencing work.Do Not Scale from this Drawing - If In doubt then please ask


Existing First Floor Plan

Scale 1:50

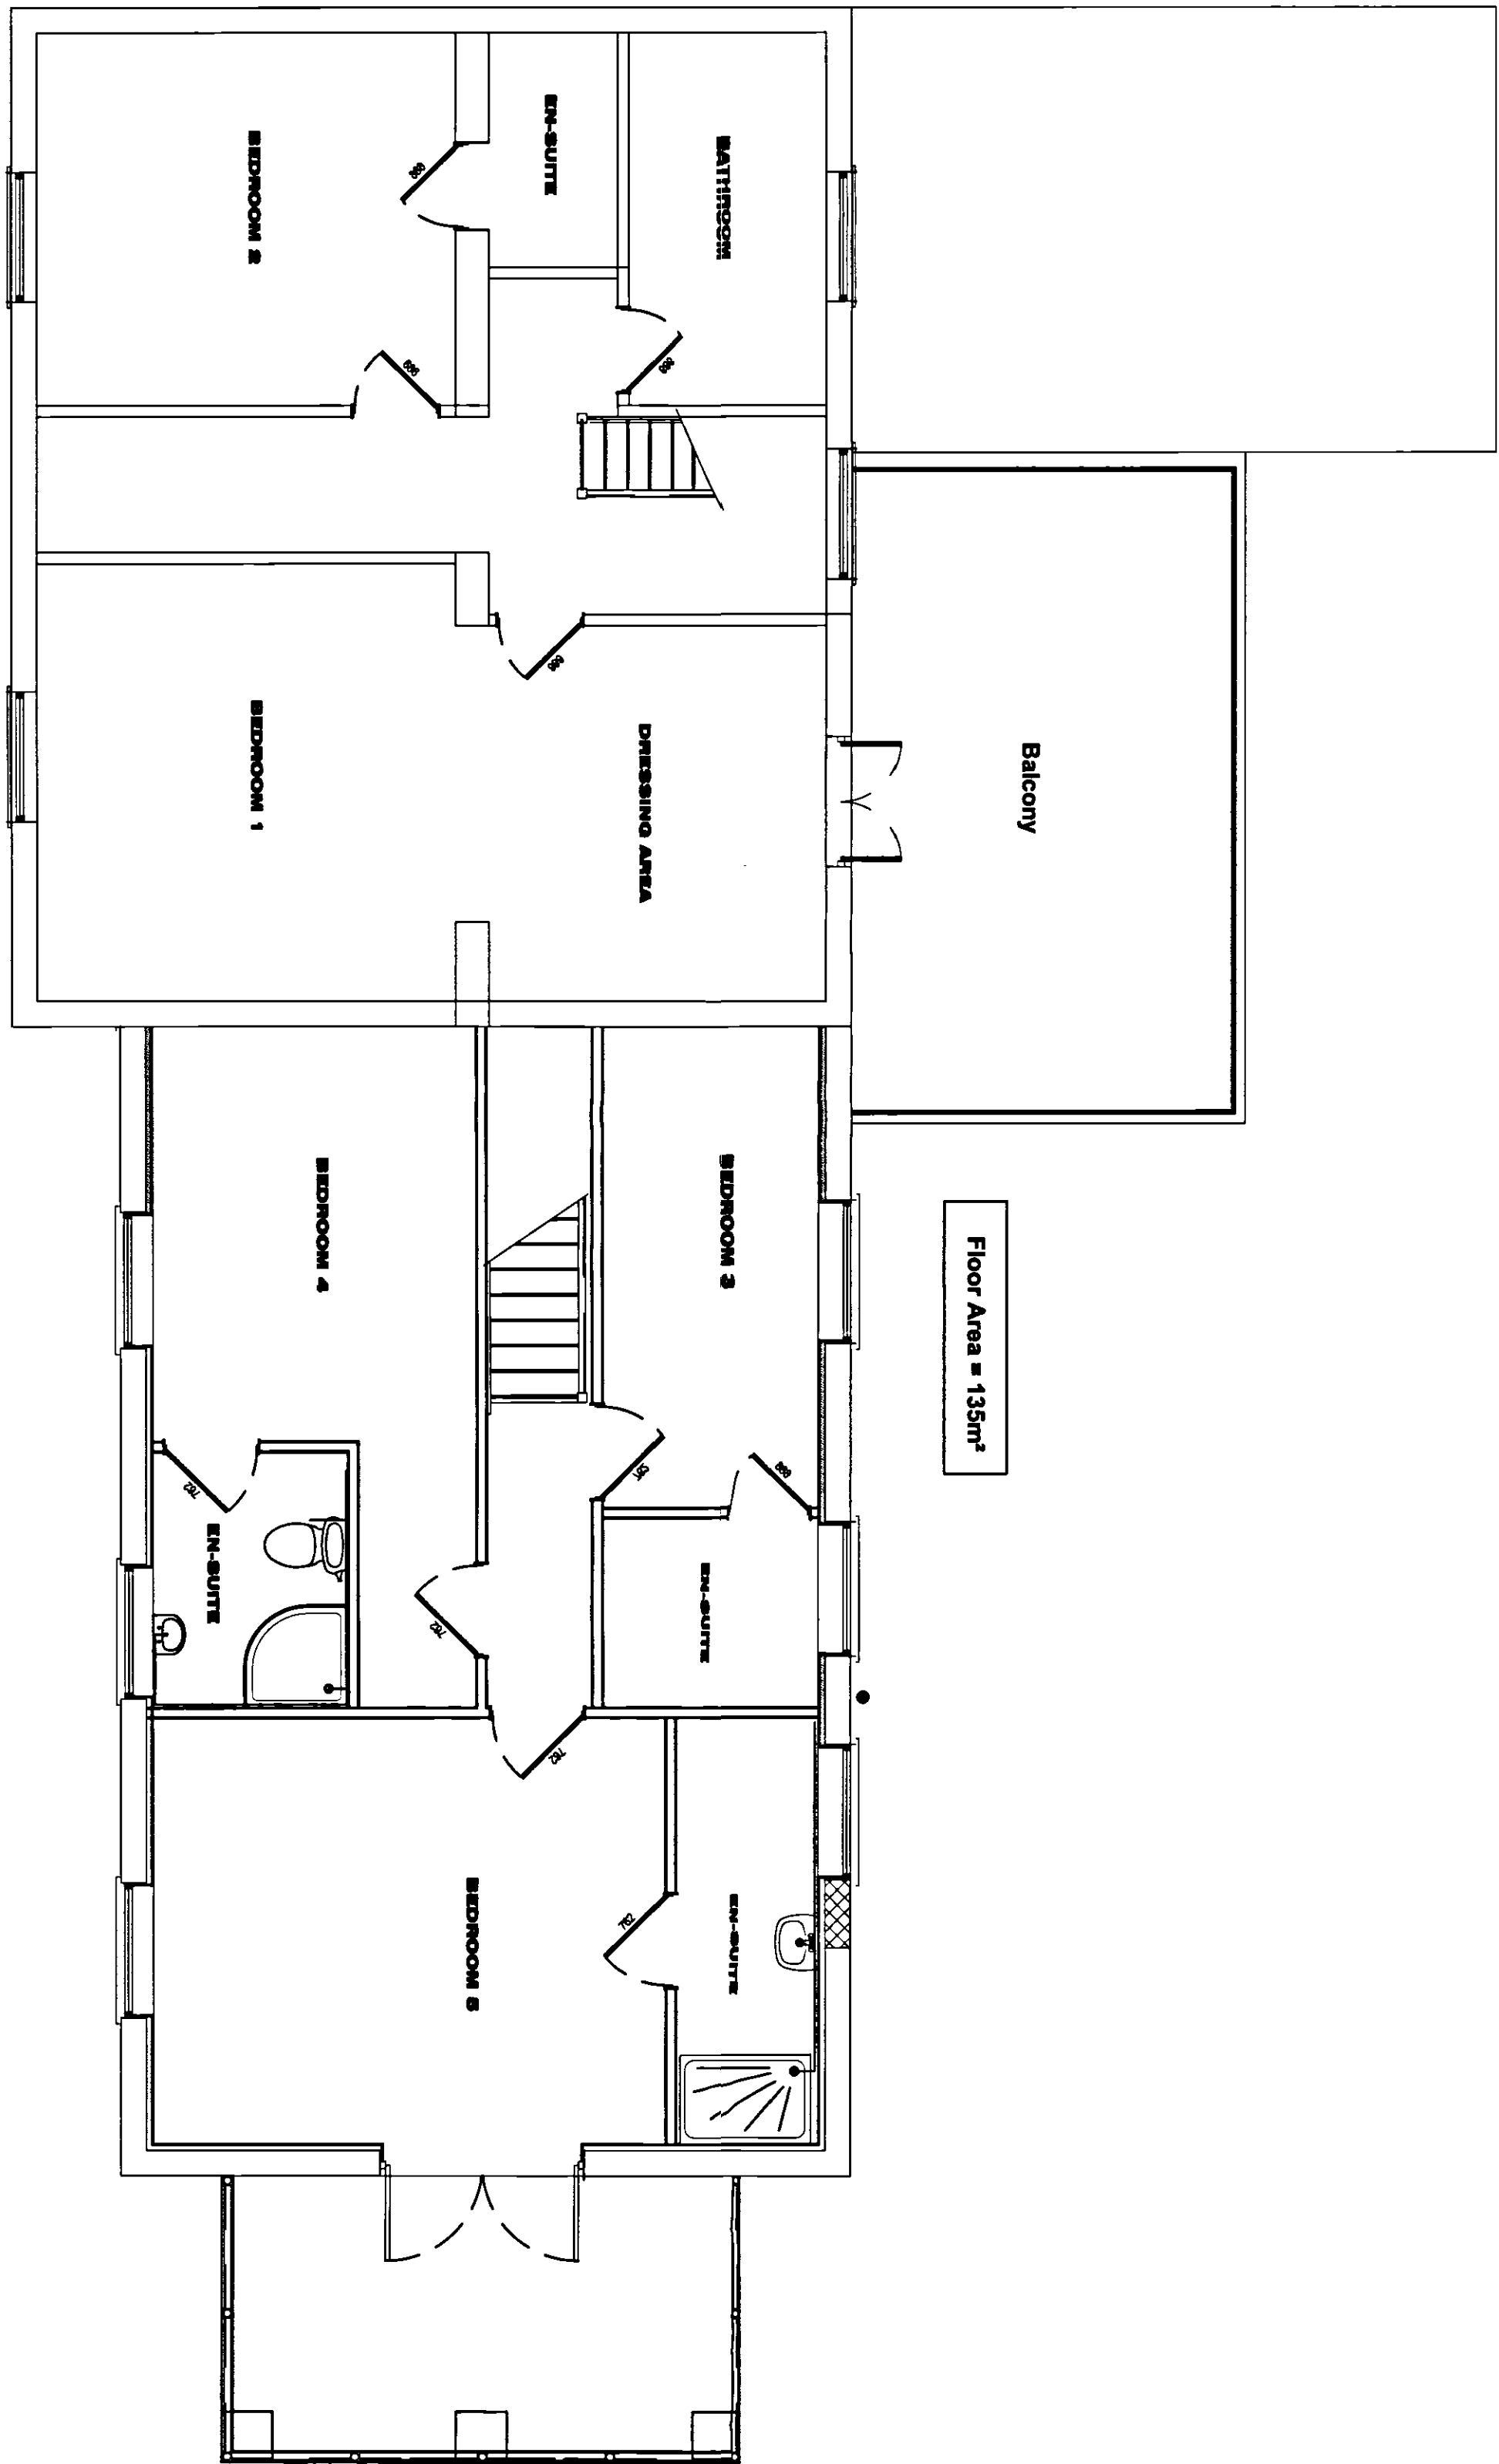

Existing Ground Floor Plan

Scale 1:50

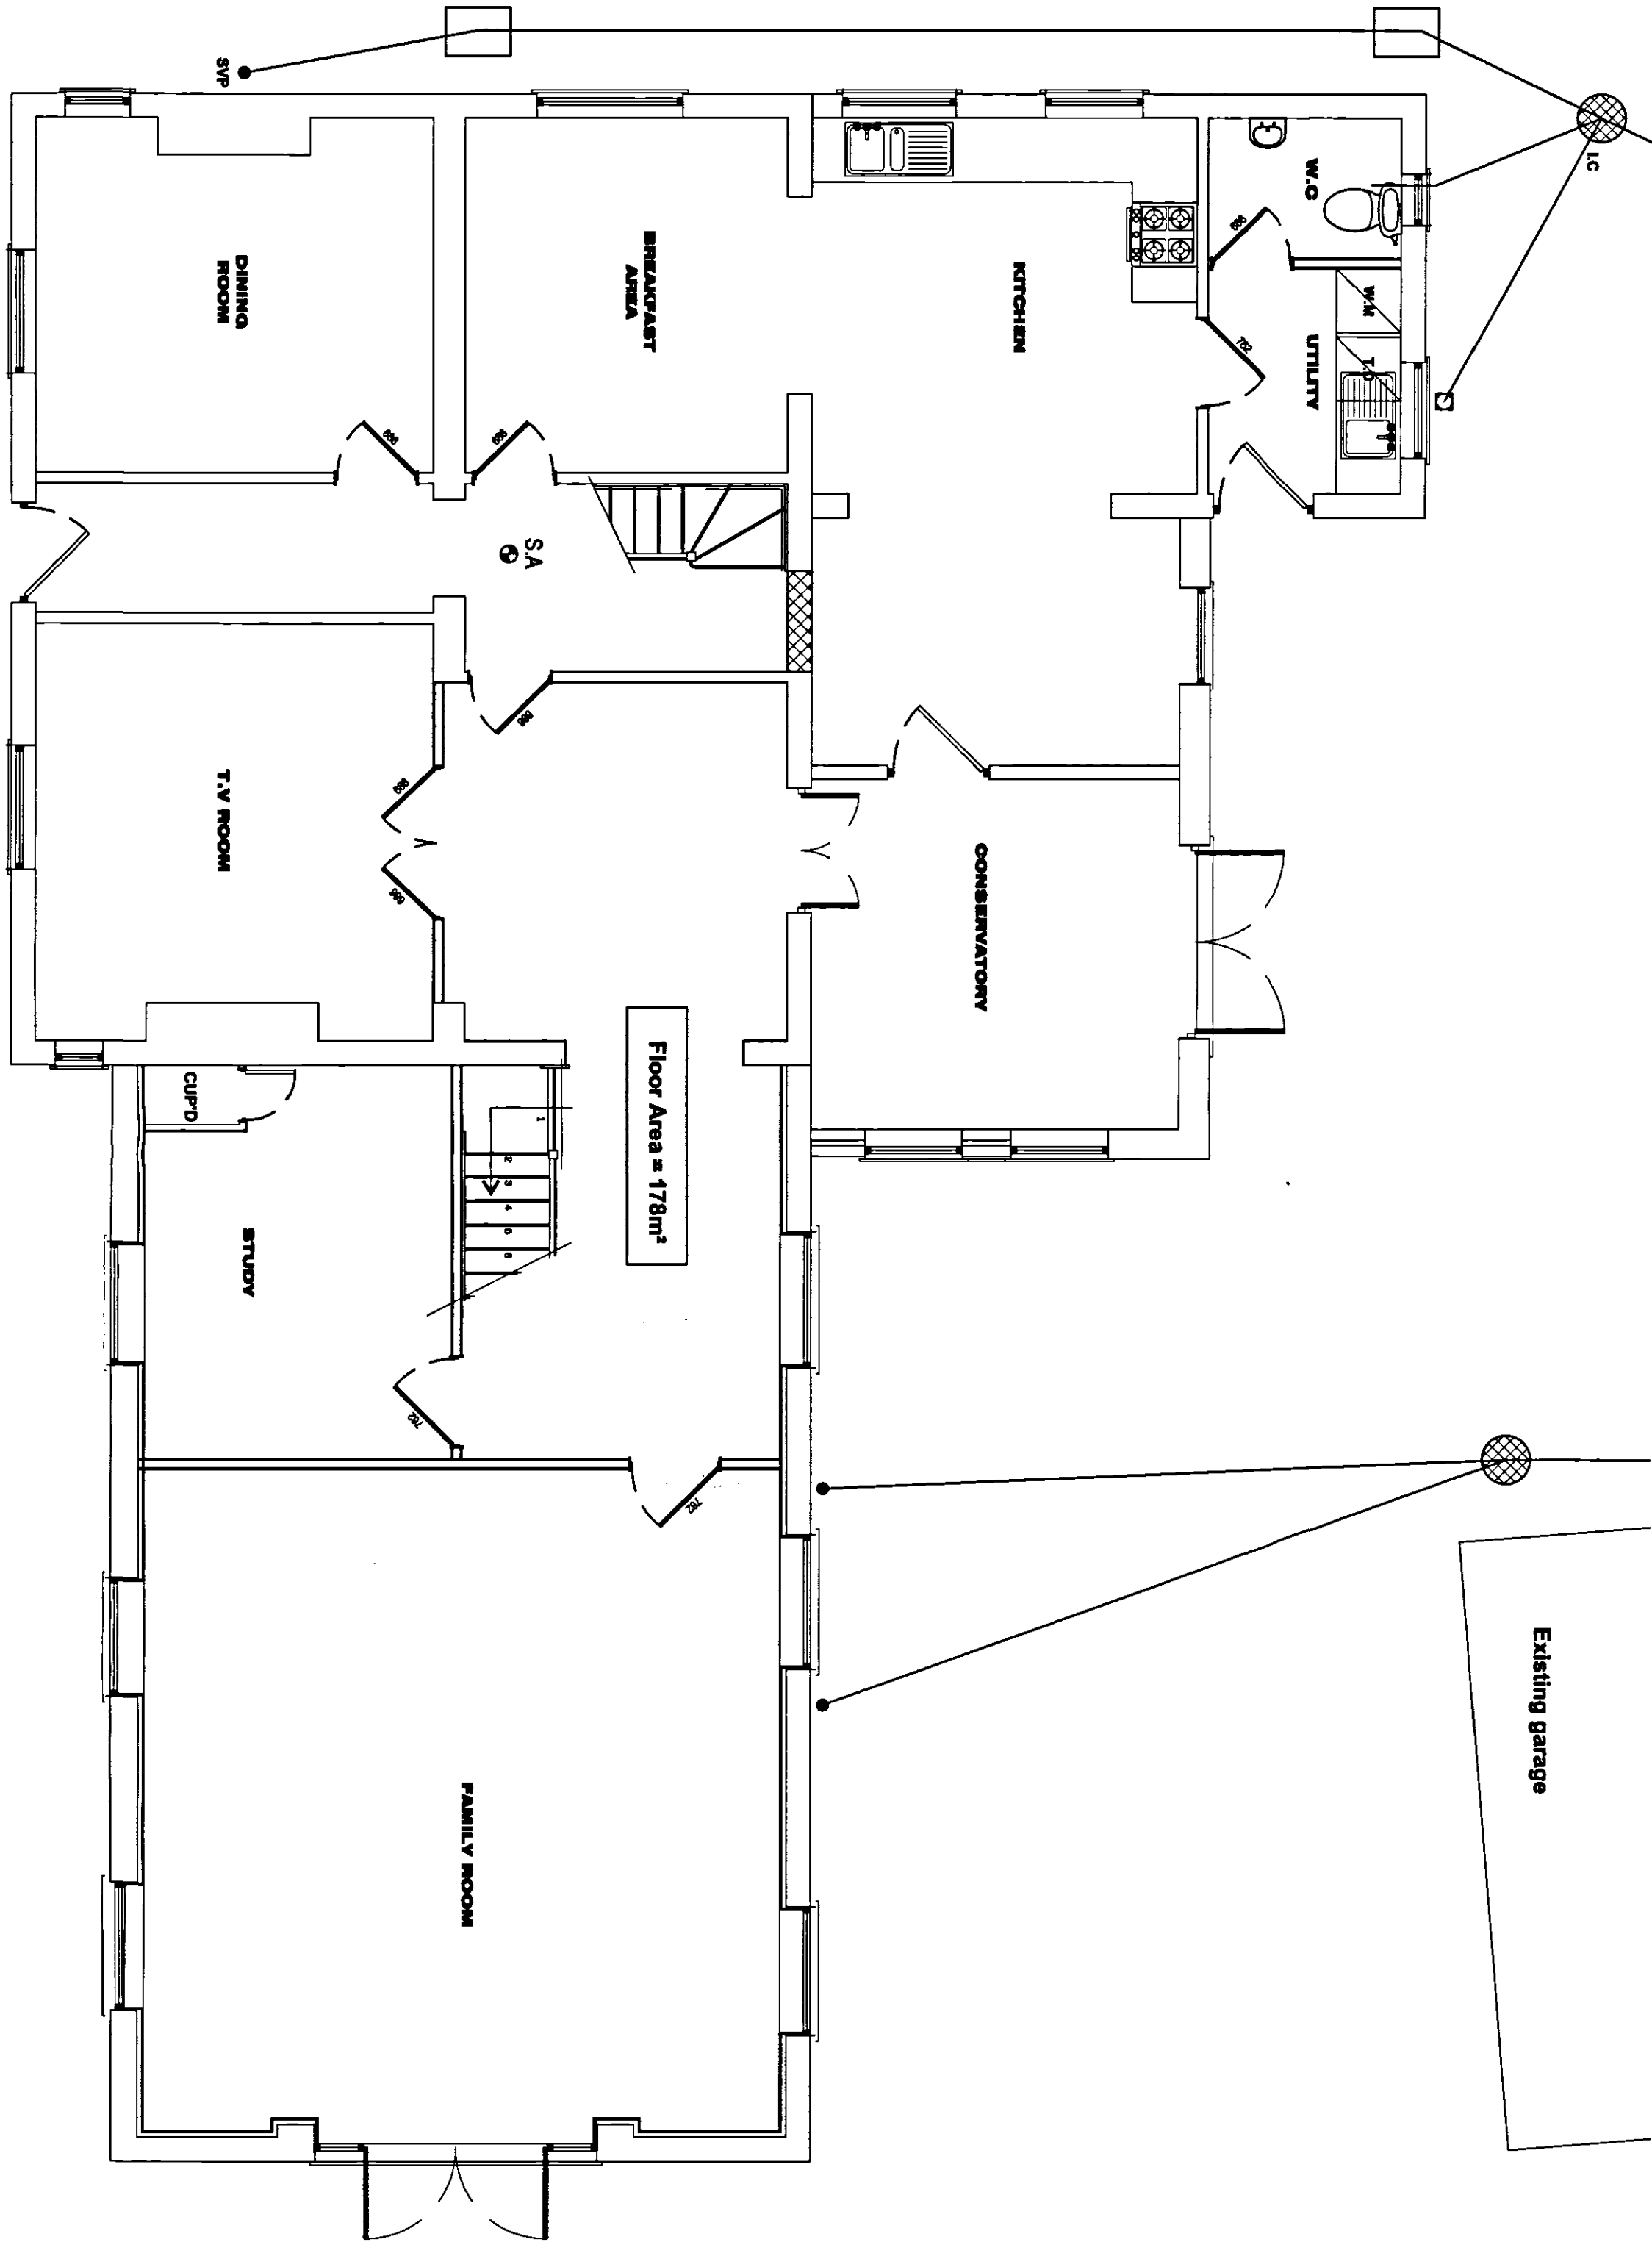

SHDC
Planning & Development
- 8 JAN 2008
Ref: 0023/08

Client:
Mr S Dalton
The Old Filling Station
Deeping St Nicholas
PE11 3ET

Site:
Conversion of Existing 5 Bed House into
Residential Self Contained Flats

Drawing Title:
Existing Plans & Elevations

remway
Design Ltd
2 Red Lion Street
Spalding
PE11 1SX
Tel / Fax: 01775 768 921
Mobile: 07815 112 058
e-mail: jason@remwaydesign.co.uk

Date: sept07 Scale: As Noted

Drawing No:
1524 - 01

PLEASE NOTE:
Due to areas of the structure being covered, unexposed or otherwise inaccessible the notes / specifications of existing materials are subject to confirmation of site when it is feasible to expose the relevant areas of construction.