




Contractor to check all Dimensions on site prior to ordering materials / commencing work.Do Not Scale from this Drawing - If in doubt then please ask

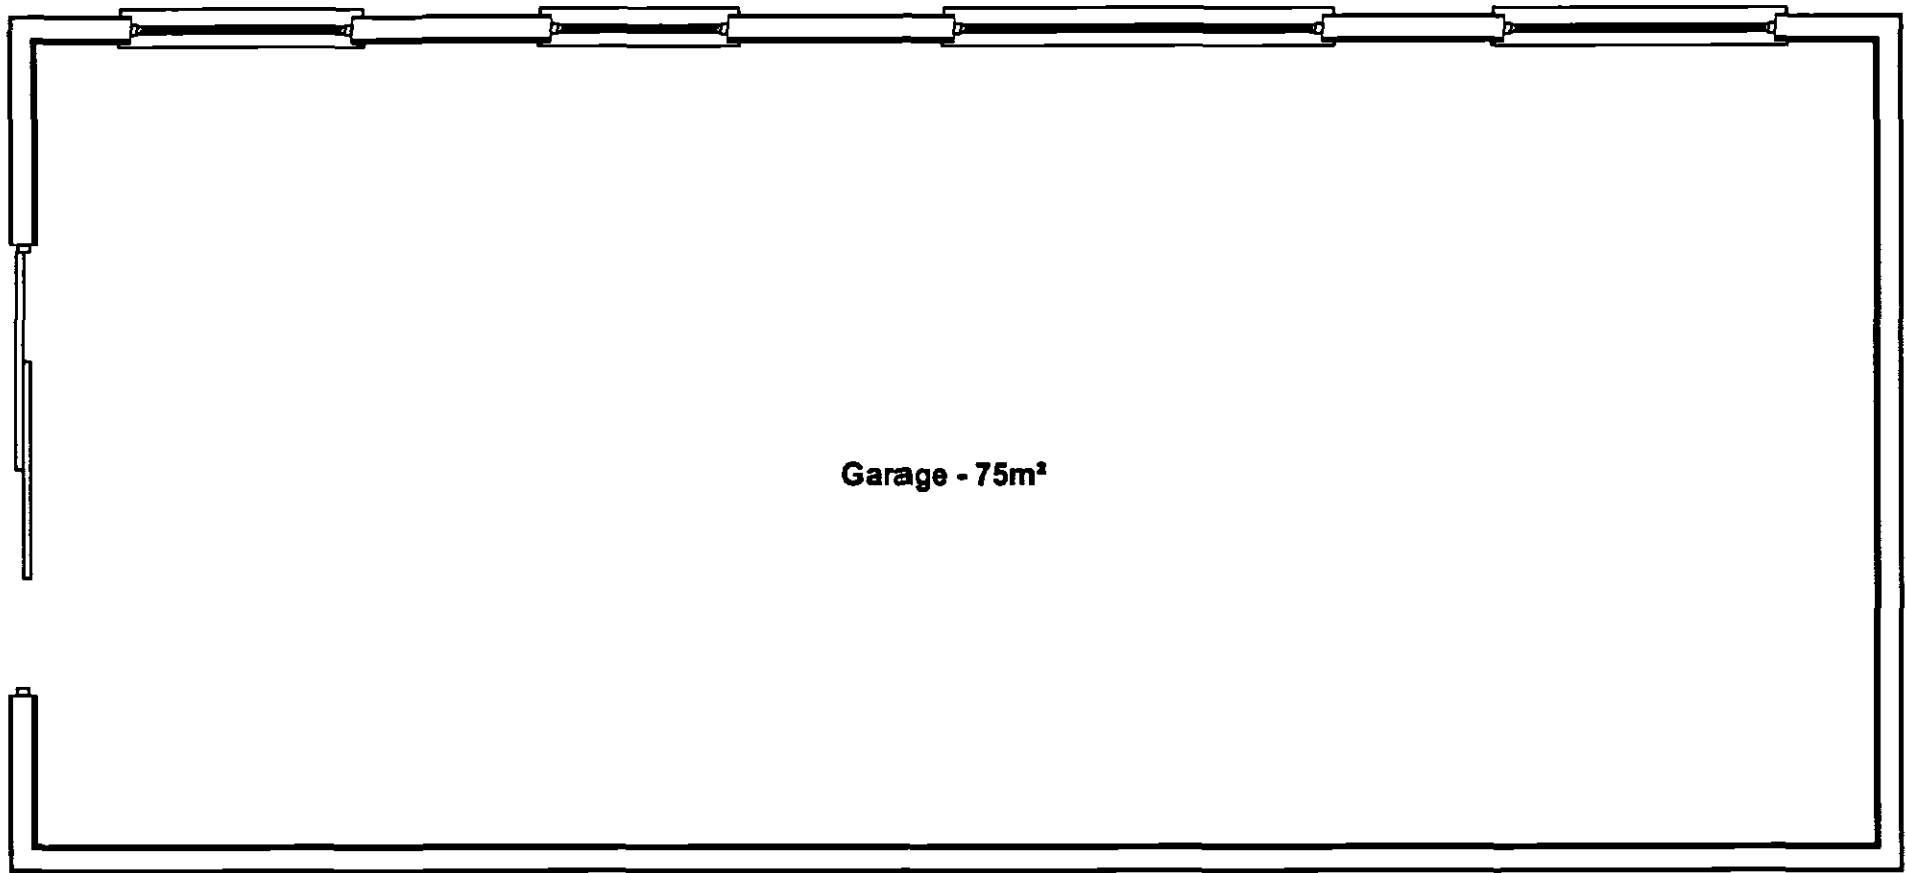


Existing Ground Floor Plan
Scale 1:50

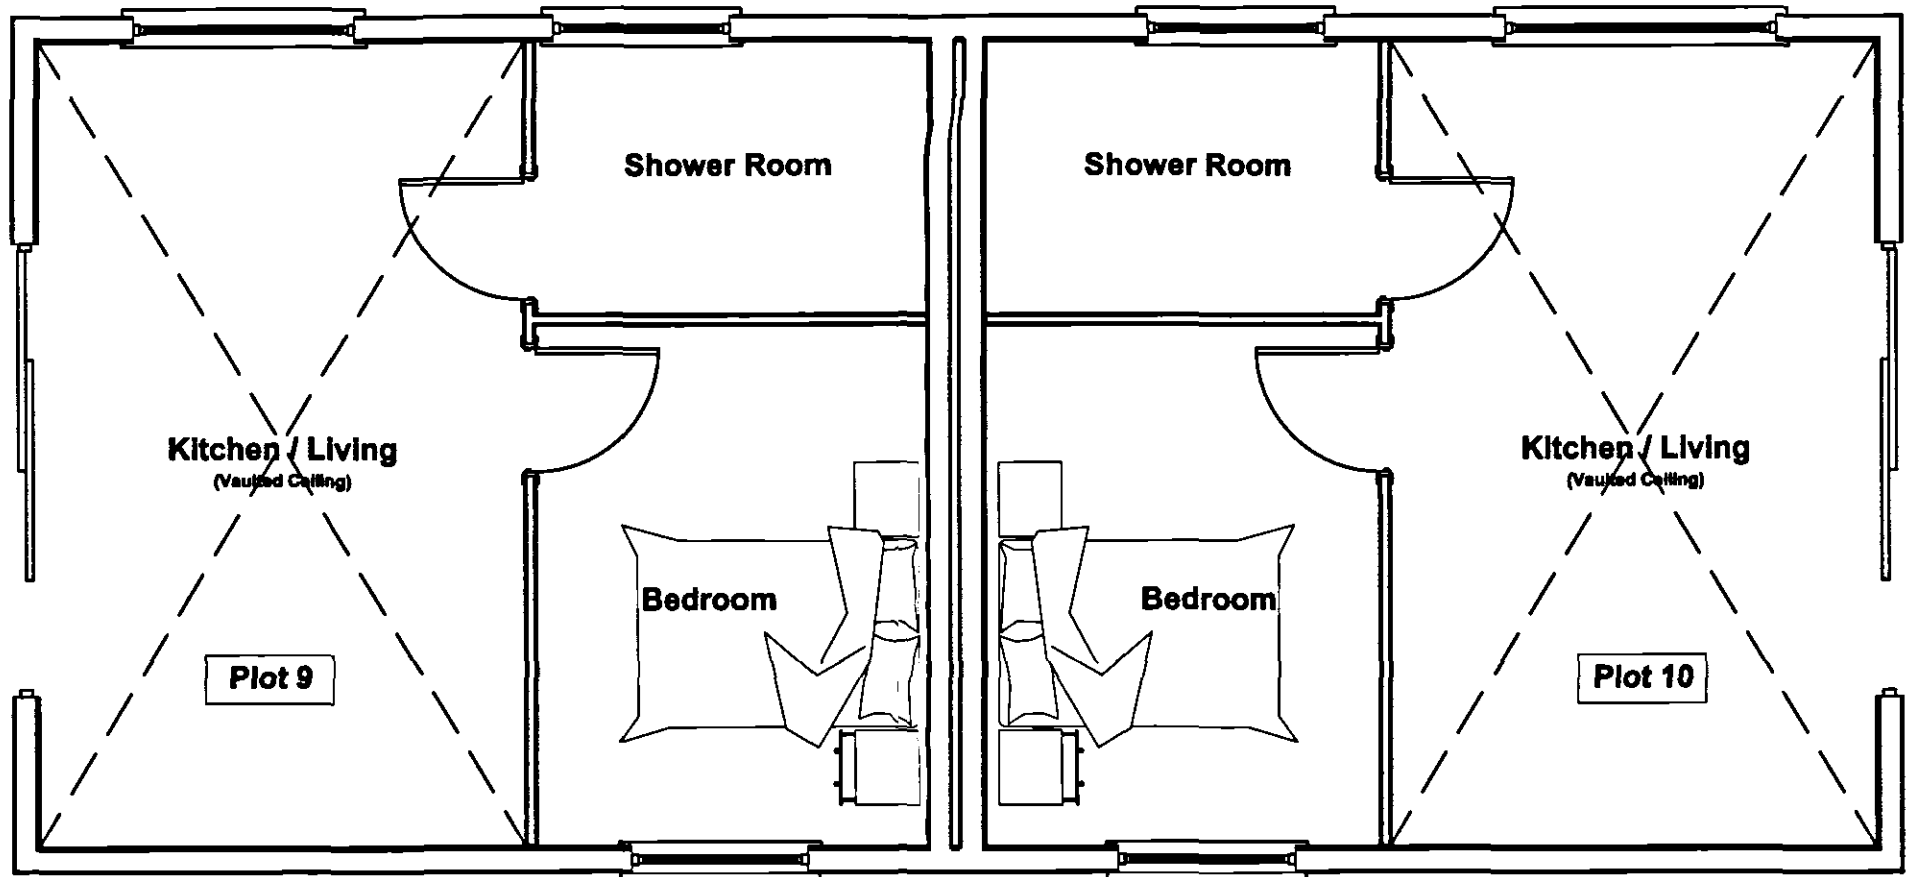


Proposed Ground Floor Plan
Scale 1:50

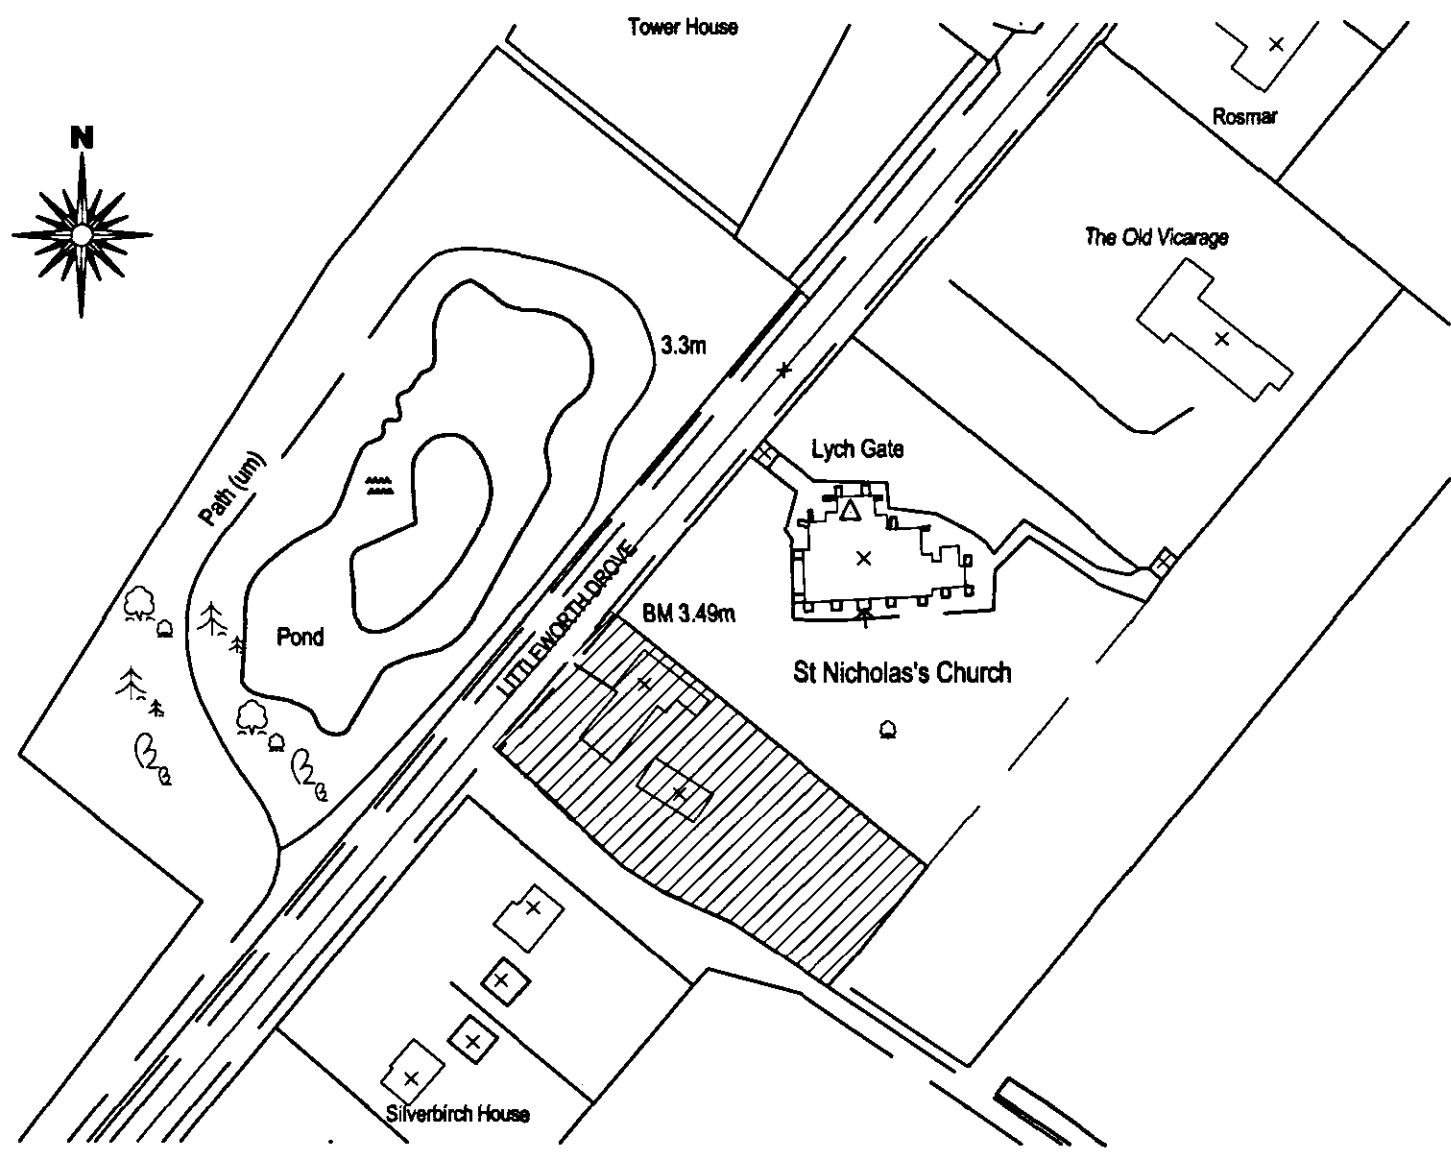

Site Location Plan
Scale 1:1250

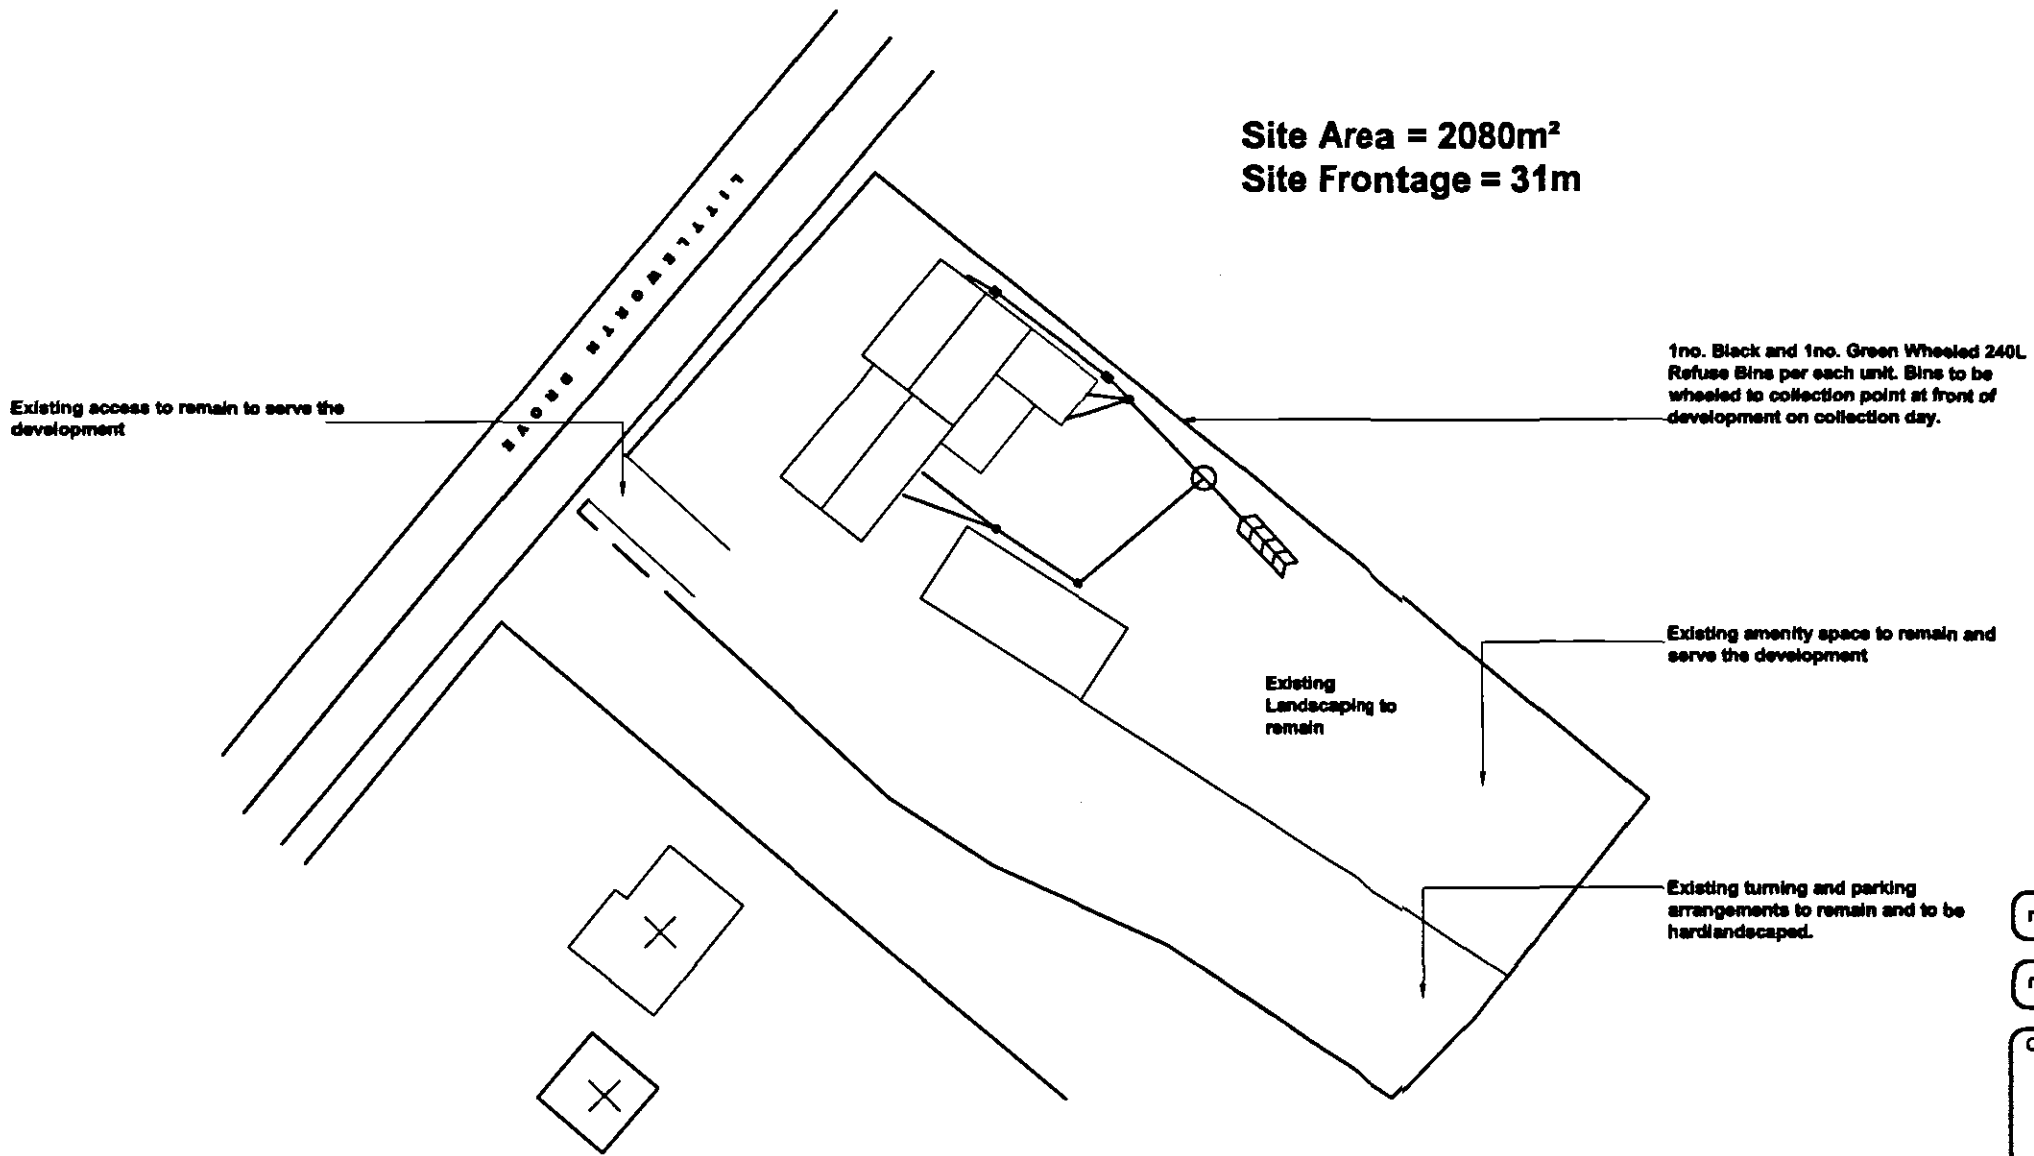

Site Block Plan
Scale 1:250

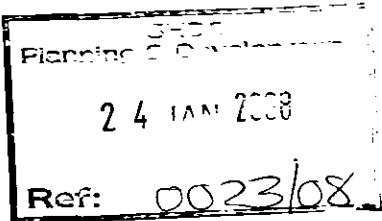

rev "B" - 24.01.08 - Plot references added

rev "A" - 17.01.08 - Additional planning notes added

Client:
Mr S Dalton
The Old Filling Station
Deeping St Nicholas
PE11 3ET

Site:
**Conversion of Existing 5 Bed House into
Residential Self Contained Flats**

Drawing Title:
**Proposed Garage Plans &
Elevations**



Date: **sept07** Scale: **As Noted**

Drawing No:
1524 - 03 "B"