




Contractor to check all Dimensions on site prior to ordering materials / commencing work.Do Not Scale from this Drawing - If in doubt then please ask

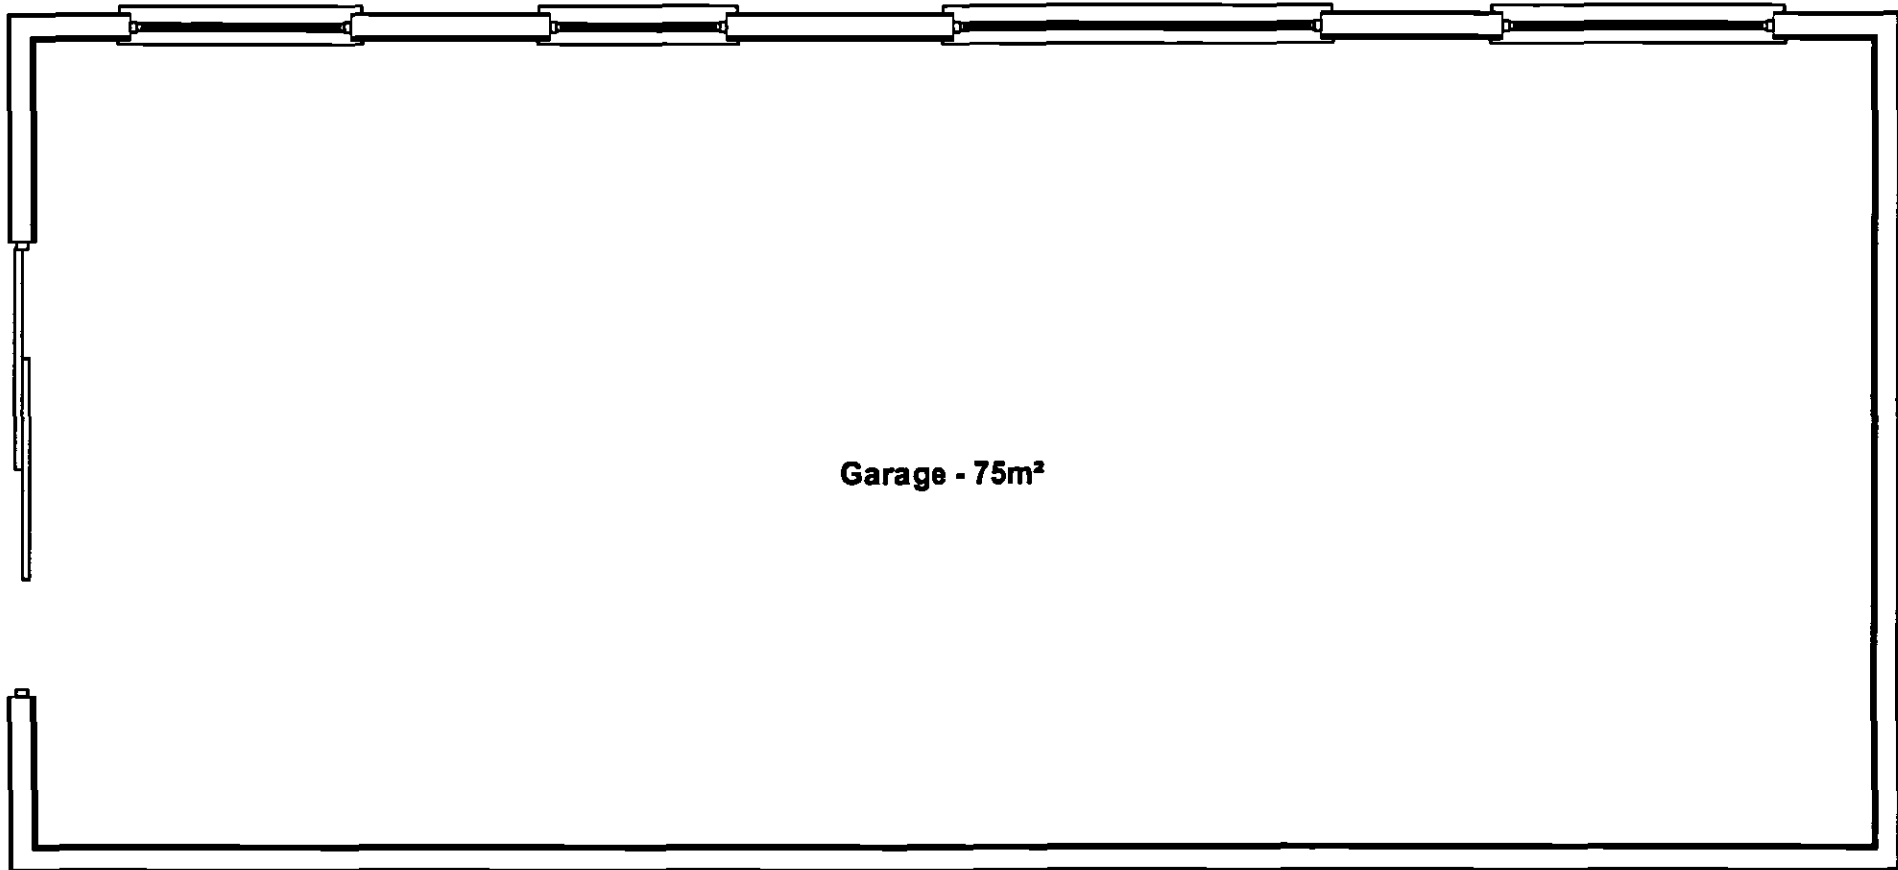


Existing Ground Floor Plan
Scale 1:50

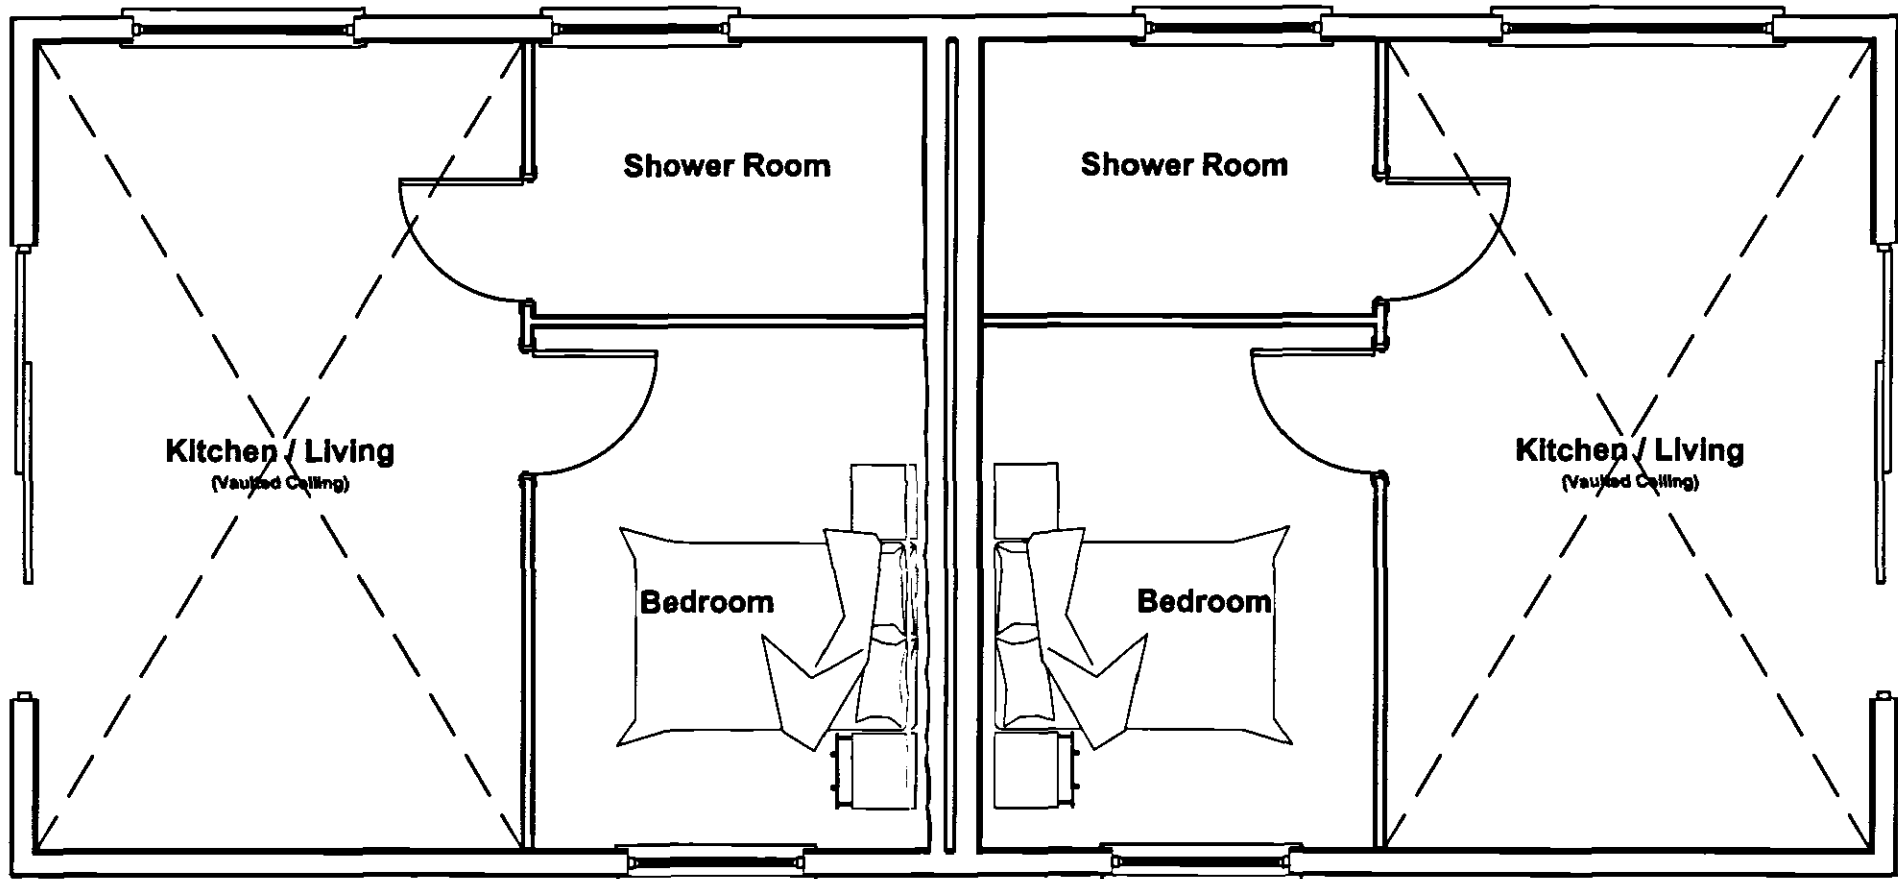


Proposed Ground Floor Plan
Scale 1:50

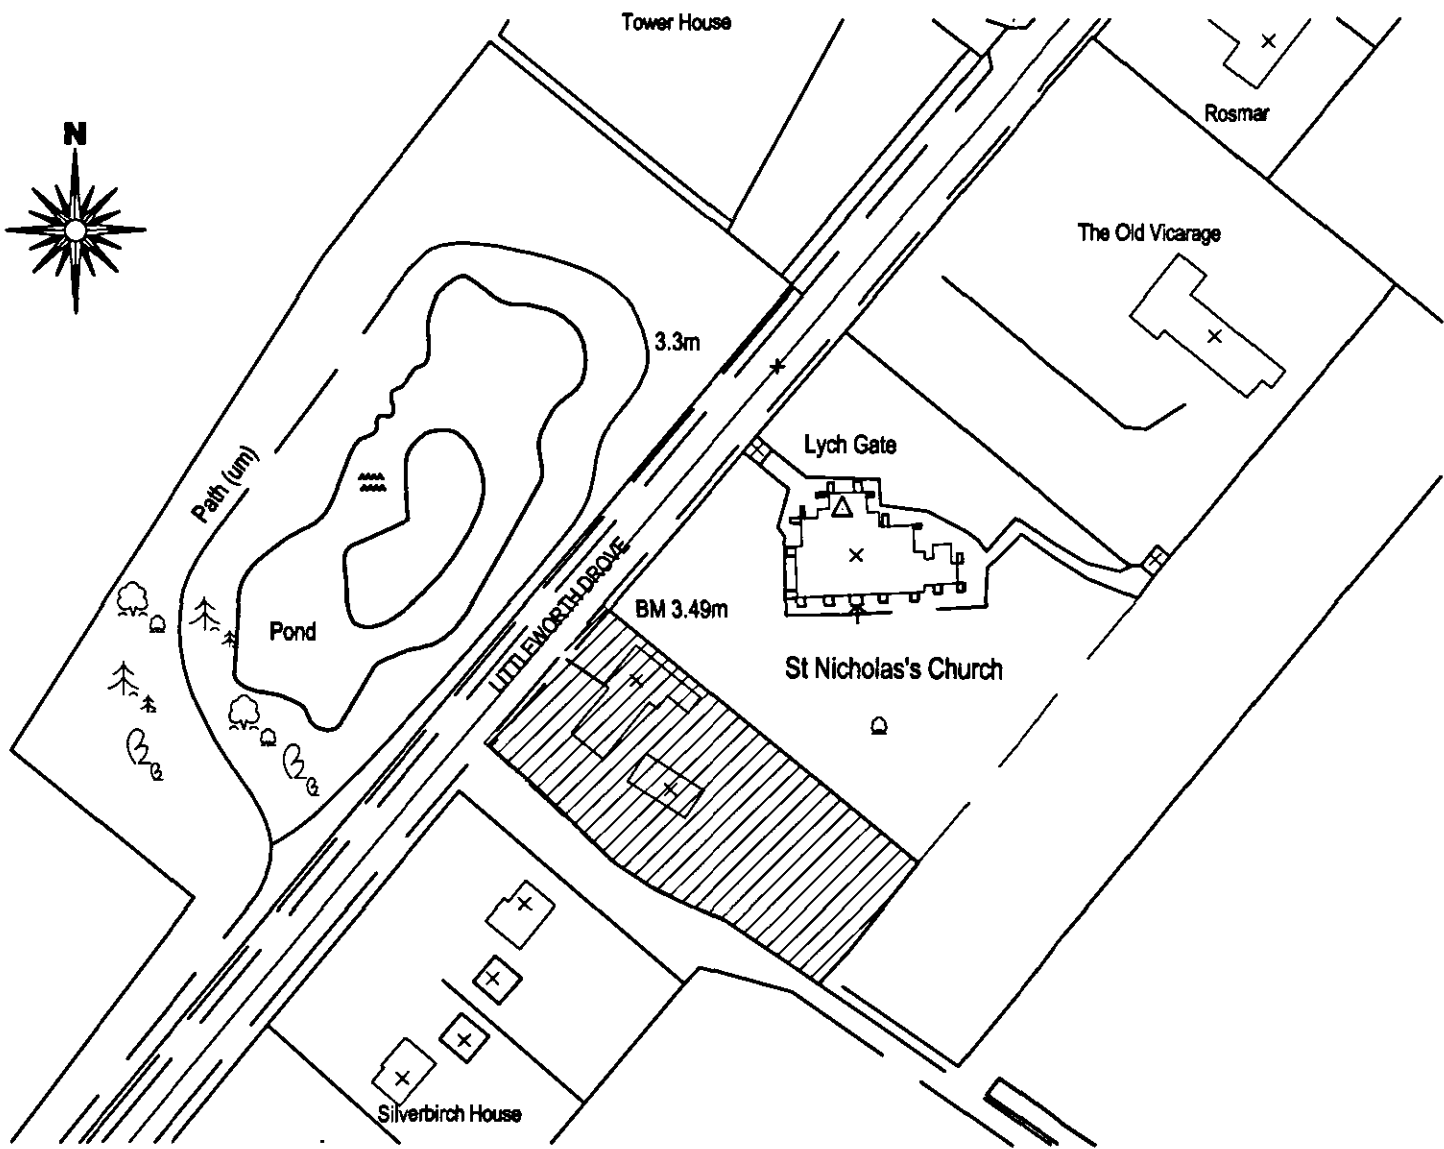

Site Location Plan
Scale 1:1250

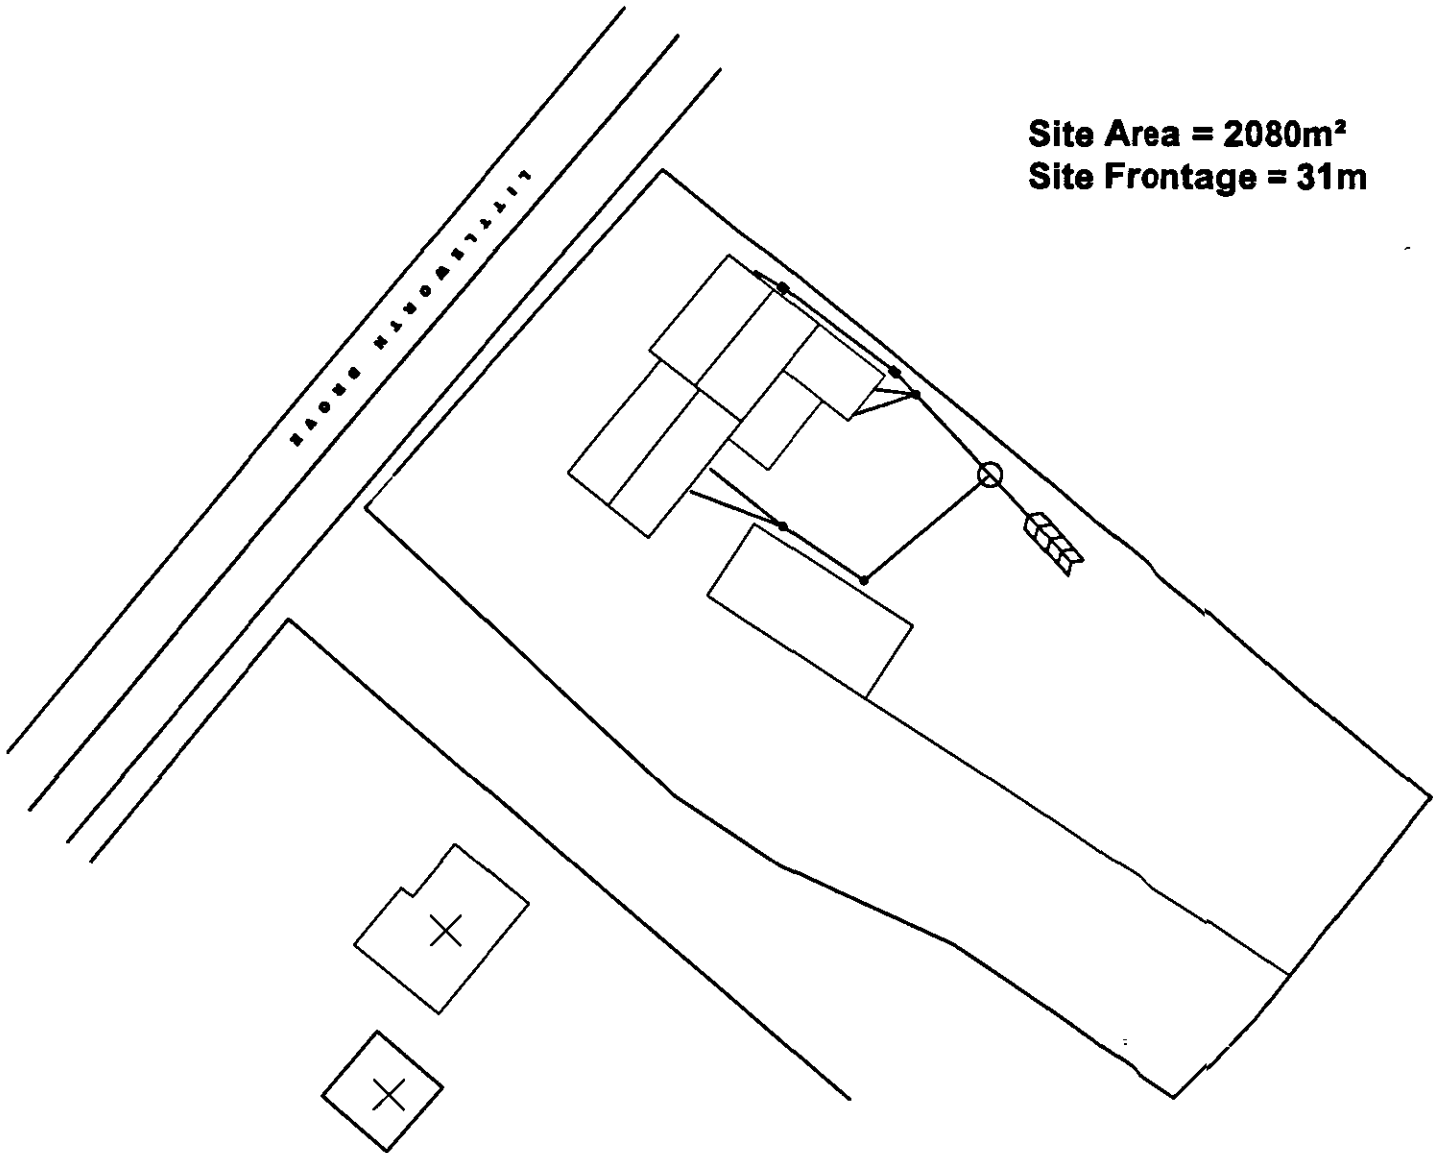

Site Block Plan
Scale 1:250

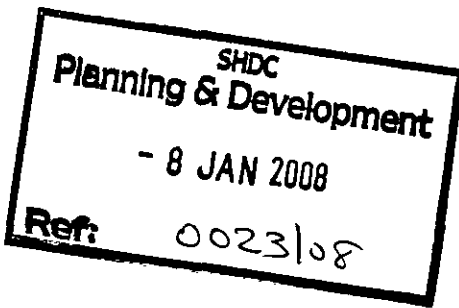

Client:
Mr S Dalton
The Old Filling Station
Deeping St Nicholas
PE11 3ET

Site:
Conversion of Existing 5 Bed House into
Residential Self Contained Flats

SUPERSEDED

Proposed Garage Plans &
Elevations

remway
Design Ltd
2 Red Lion Street
Spalding
PE11 1SX
Tel / Fax: 01775 768 821
Mobile: 07815 112 058
e-mail: jason@remwaydesign.co.uk

Date: sept07 Scale: As Noted

Drawing No:
1524 - 03

PLEASE NOTE:
Due to areas of the structure being covered, unexposed or otherwise inaccessible the notes / specifications of existing materials are subject to confirmation of site when it is feasible to expose the relevant areas of construction.