




- NOTES :
1. ALL DIMENSIONS IN MILLIMETRES UNLESS OTHERWISE STATED.

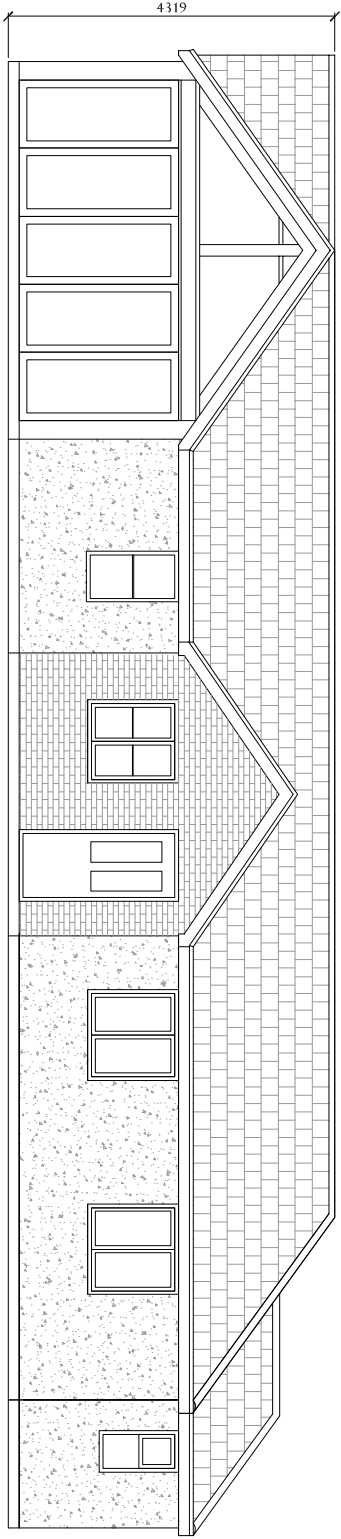


EXISTING SIDE (NE) ELEVATION
SCALE 1:100

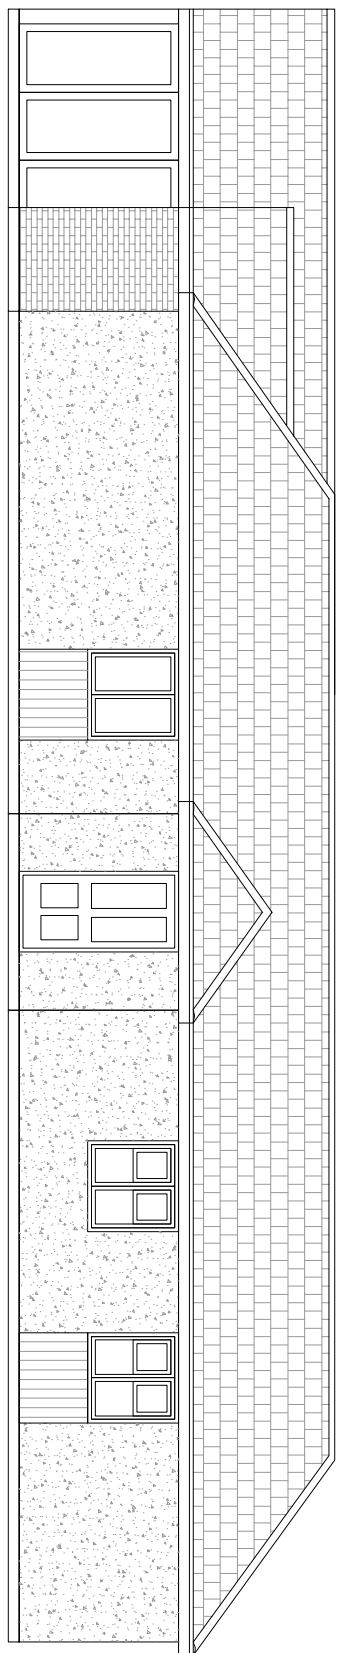


EXISTING FRONT (NW) ELEVATION
SCALE 1:100

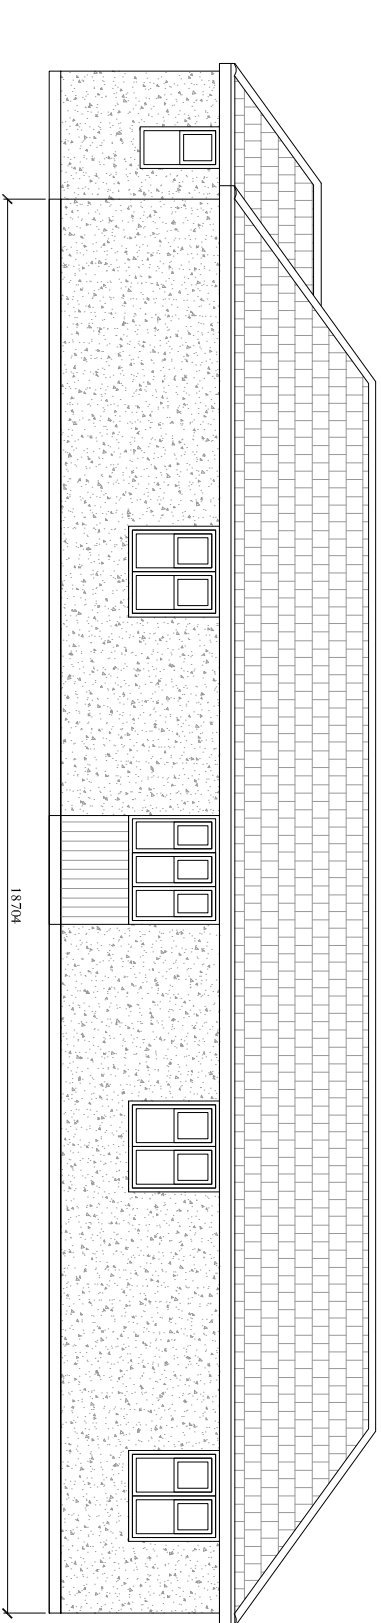


EXISTING SIDE (SW) ELEVATION
SCALE 1:100

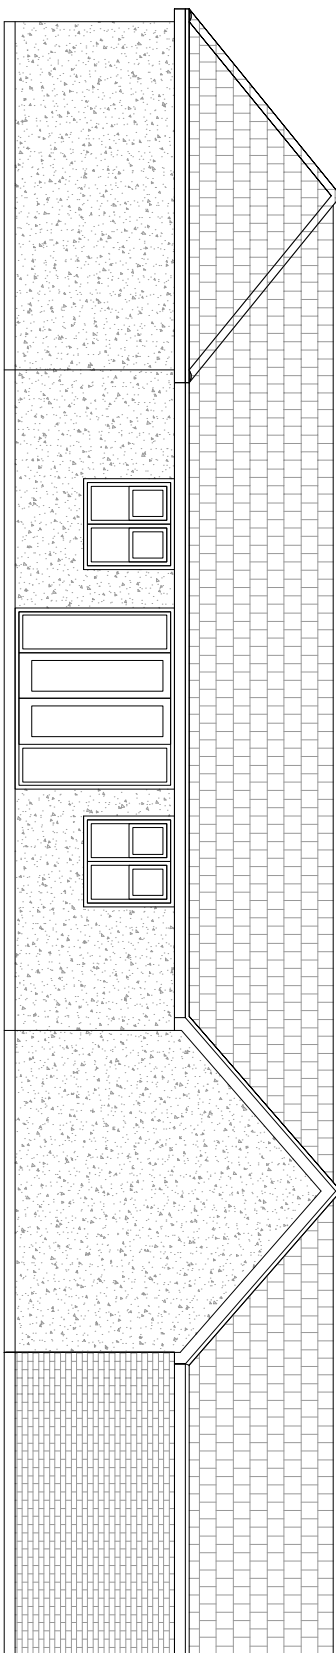


EXISTING REAR (SE) ELEVATION
SCALE 1:100

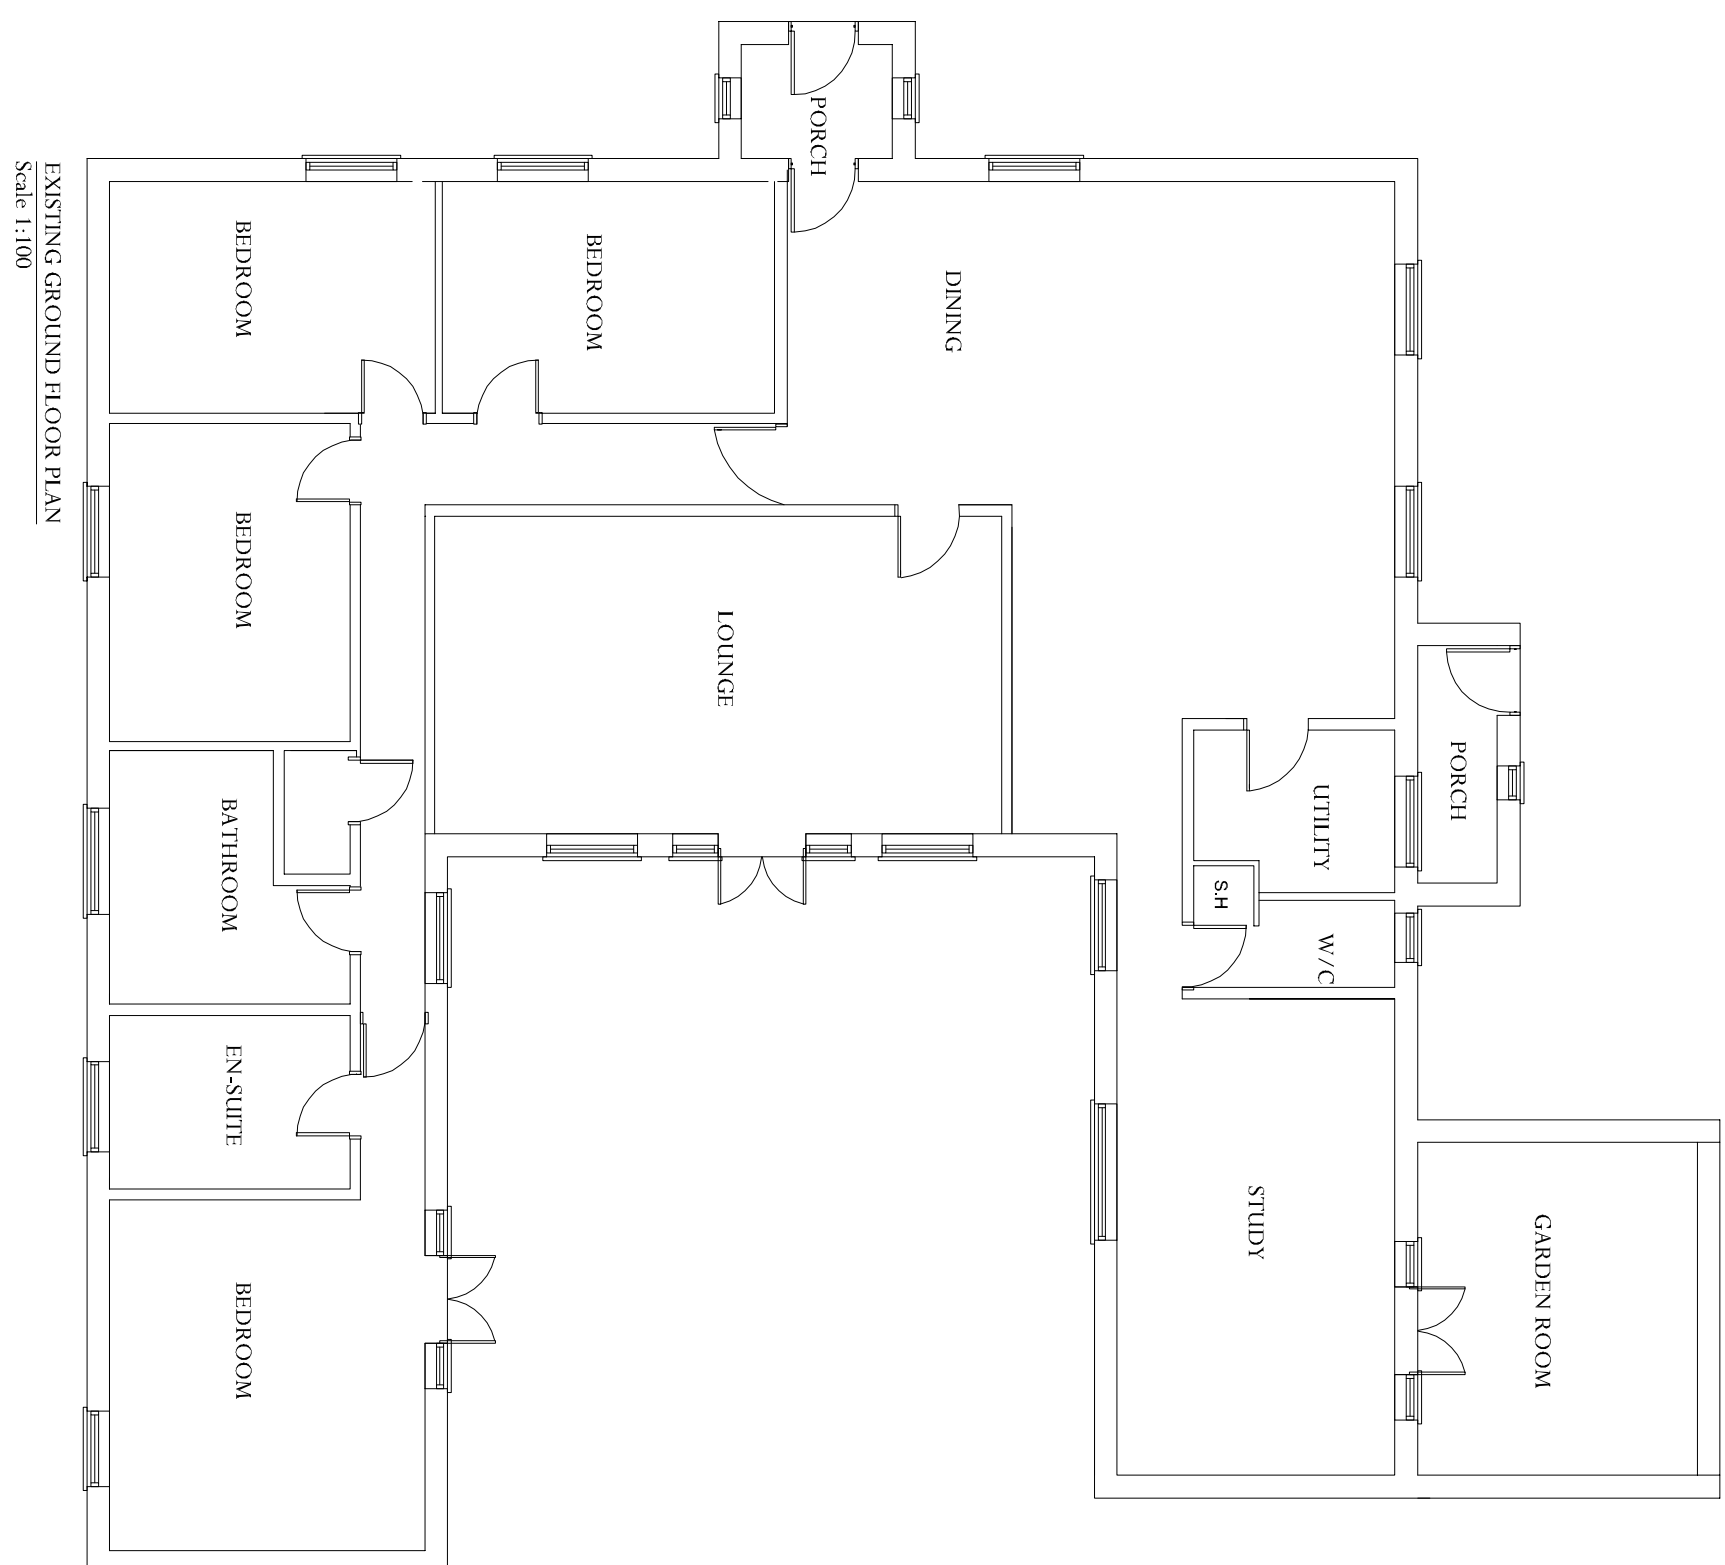


EXISTING GROUND FLOOR PLAN
SCALE 1:100

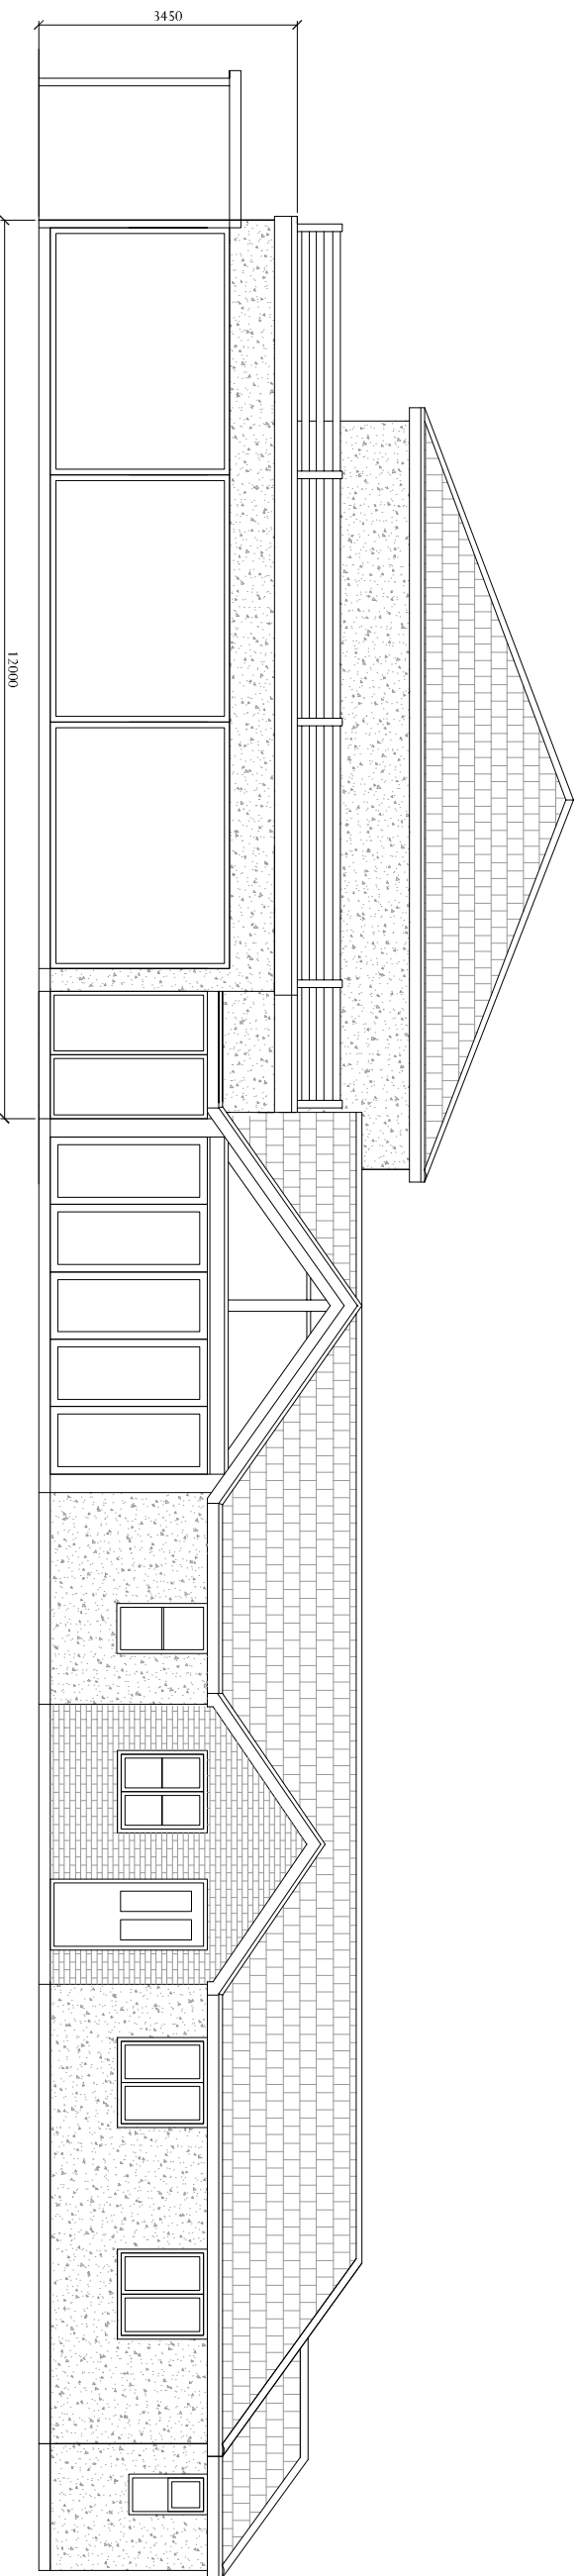


PROPOSED SIDE (NE) ELEVATION
SCALE 1:100

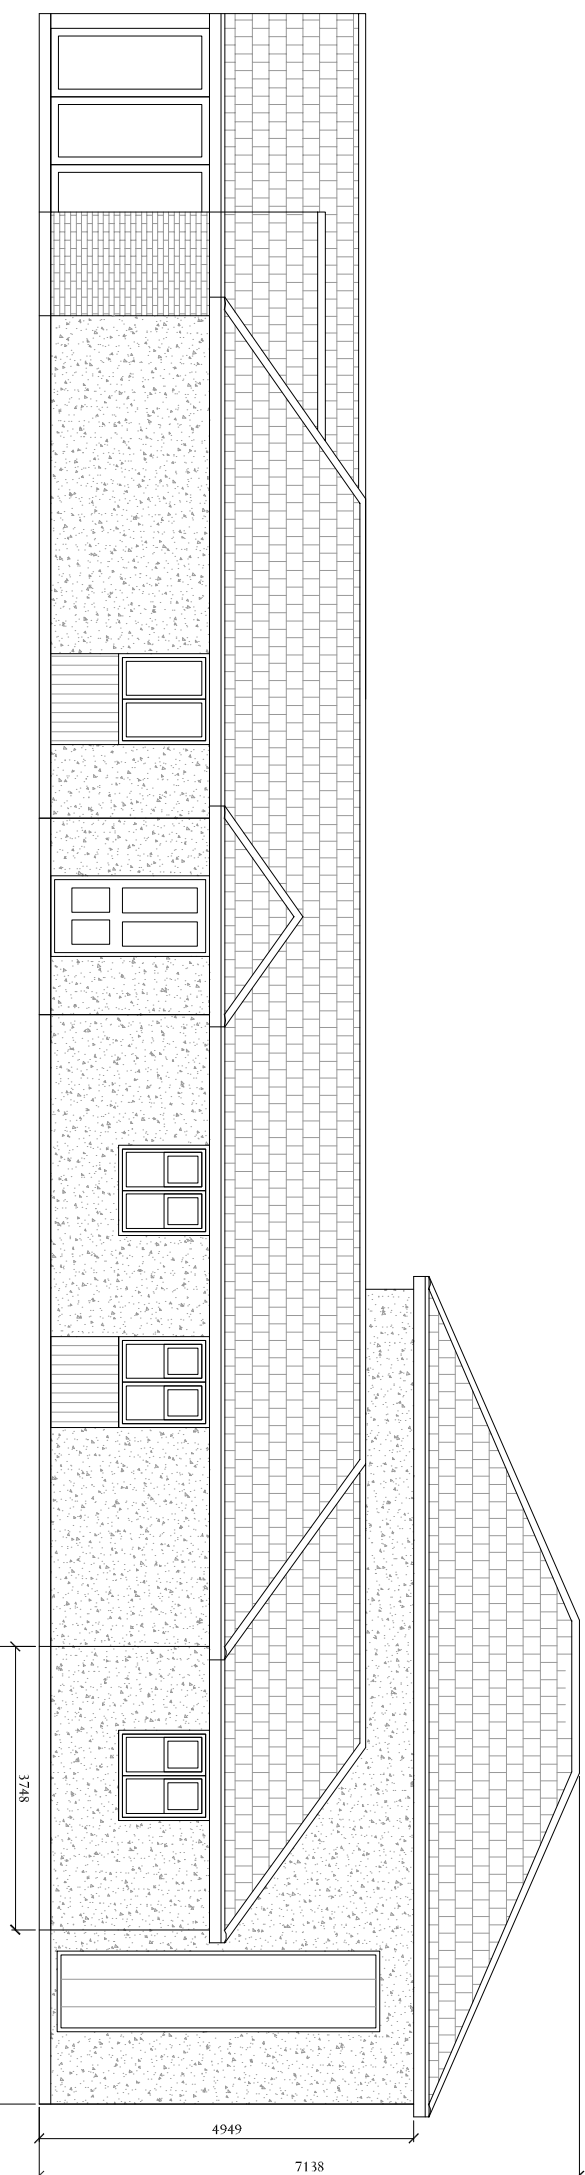


PROPOSED FRONT (NW) ELEVATION
SCALE 1:100

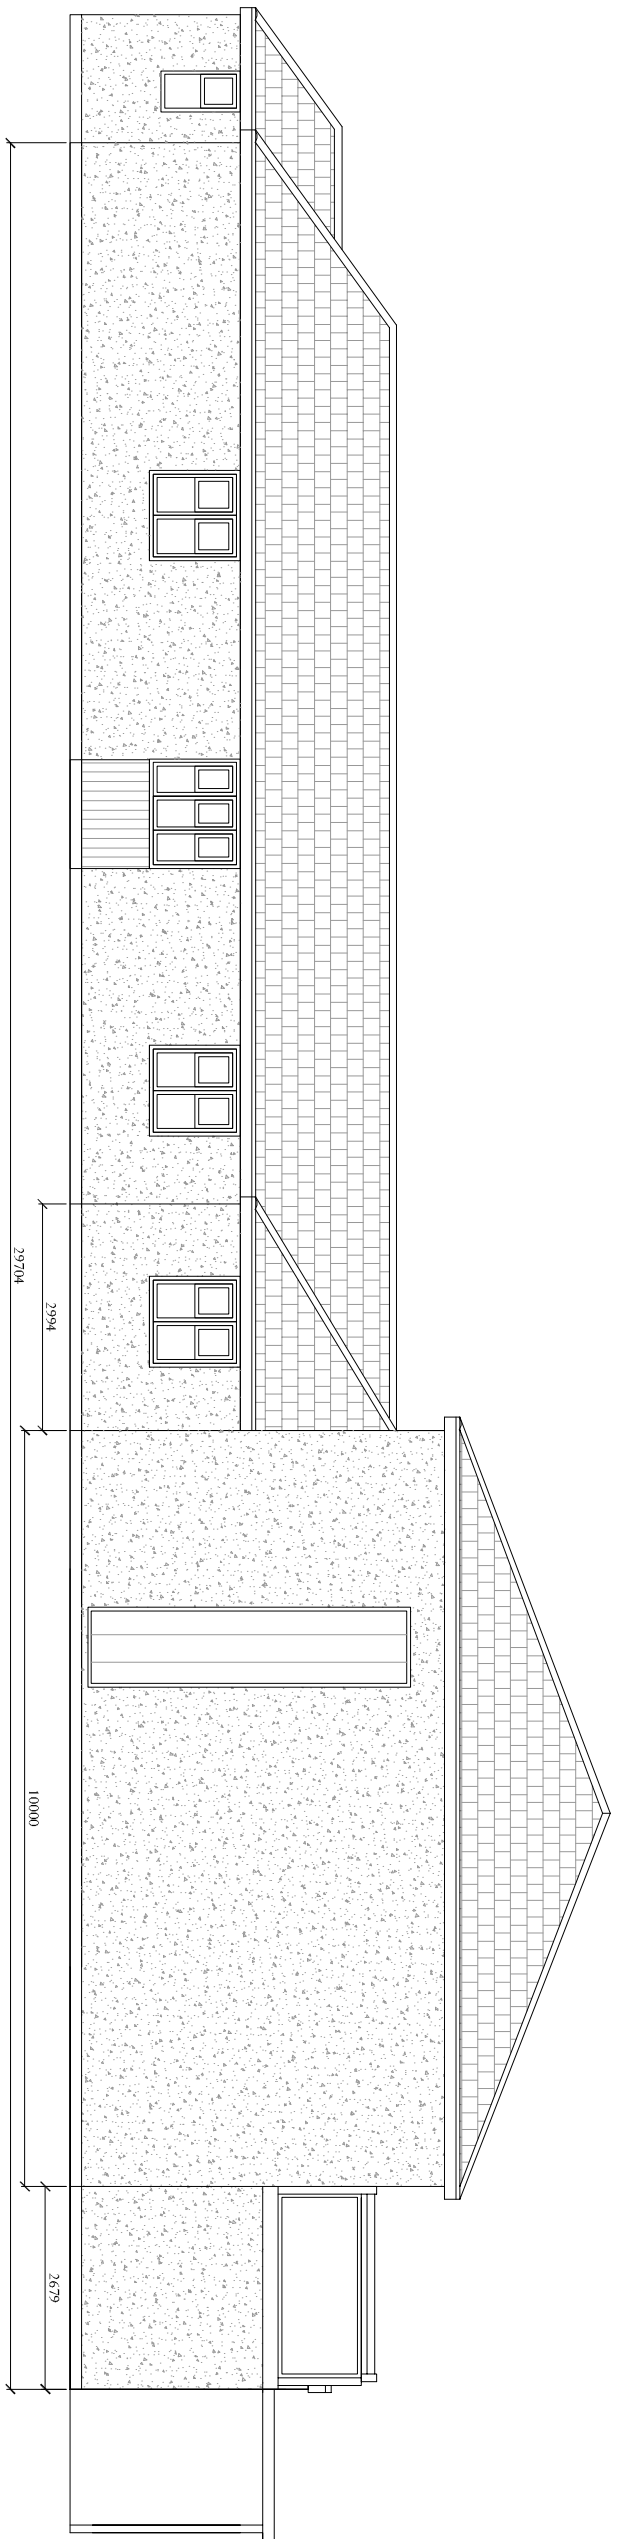

PROPOSED SIDE (SW) ELEVATION
SCALE 1:100

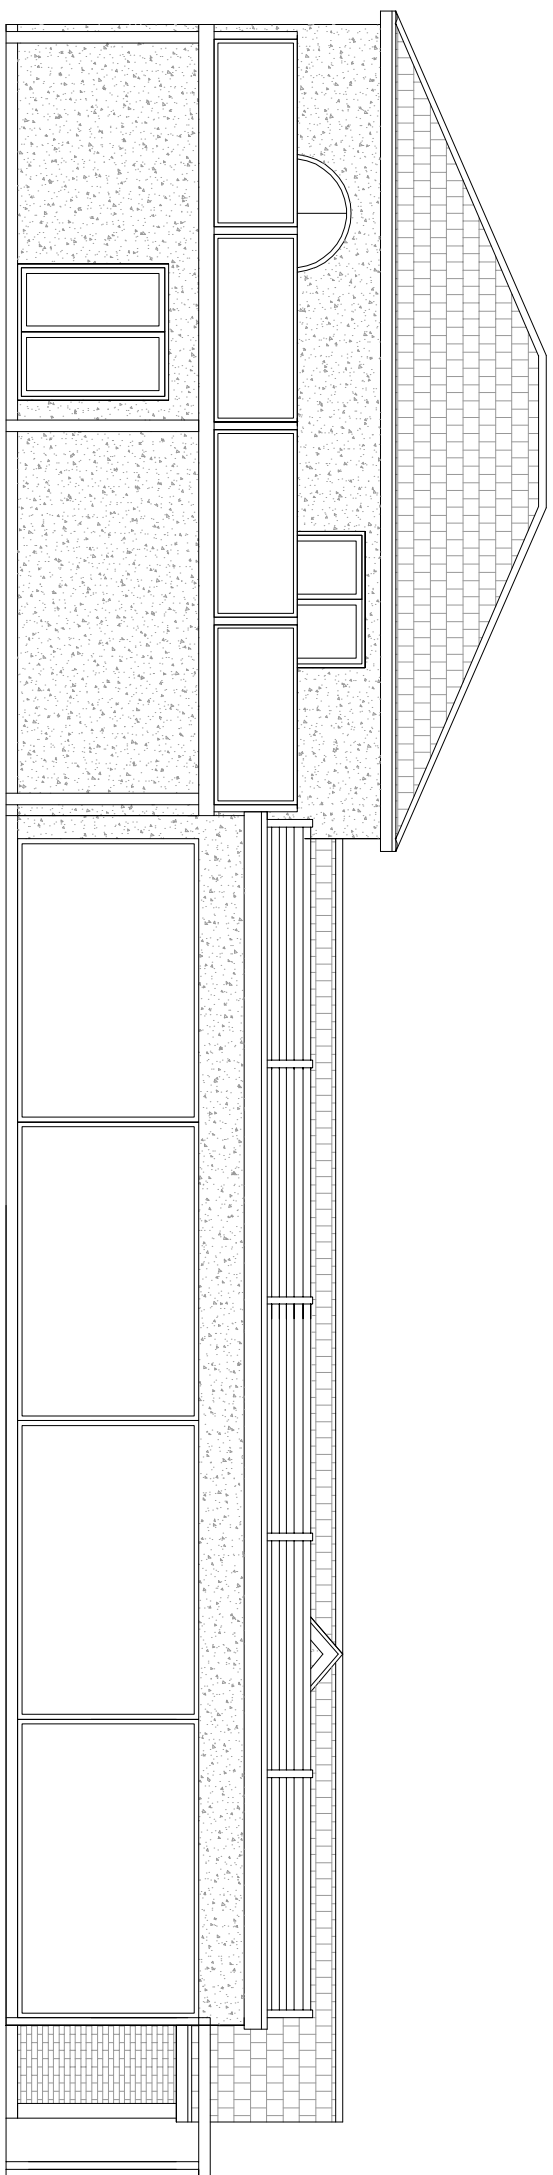

PROPOSED REAR (SE) ELEVATION
SCALE 1:100

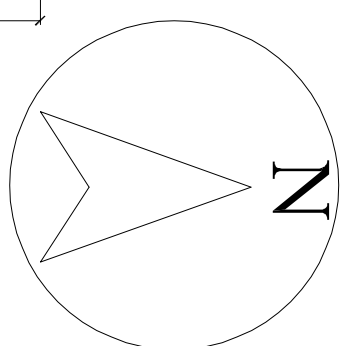

This plan includes the following Licensed Data: OS MasterMap Black and White PDF Location Plan by the Ordnance Survey National Geographic Database and incorporating surveyed revision available at the date of production. Reproduction in whole or in part is prohibited without the prior permission of Ordnance Survey. The representation of a road, track or path is no evidence of a right of way. The representation of features, as lines, is no evidence of a property boundary.
© Crown copyright and database rights, 2016, Ordnance Survey 0100031673.

