



NOTES :  
1. ALL DIMENSIONS IN MILLIMETRES UNLESS OTHERWISE STATED.

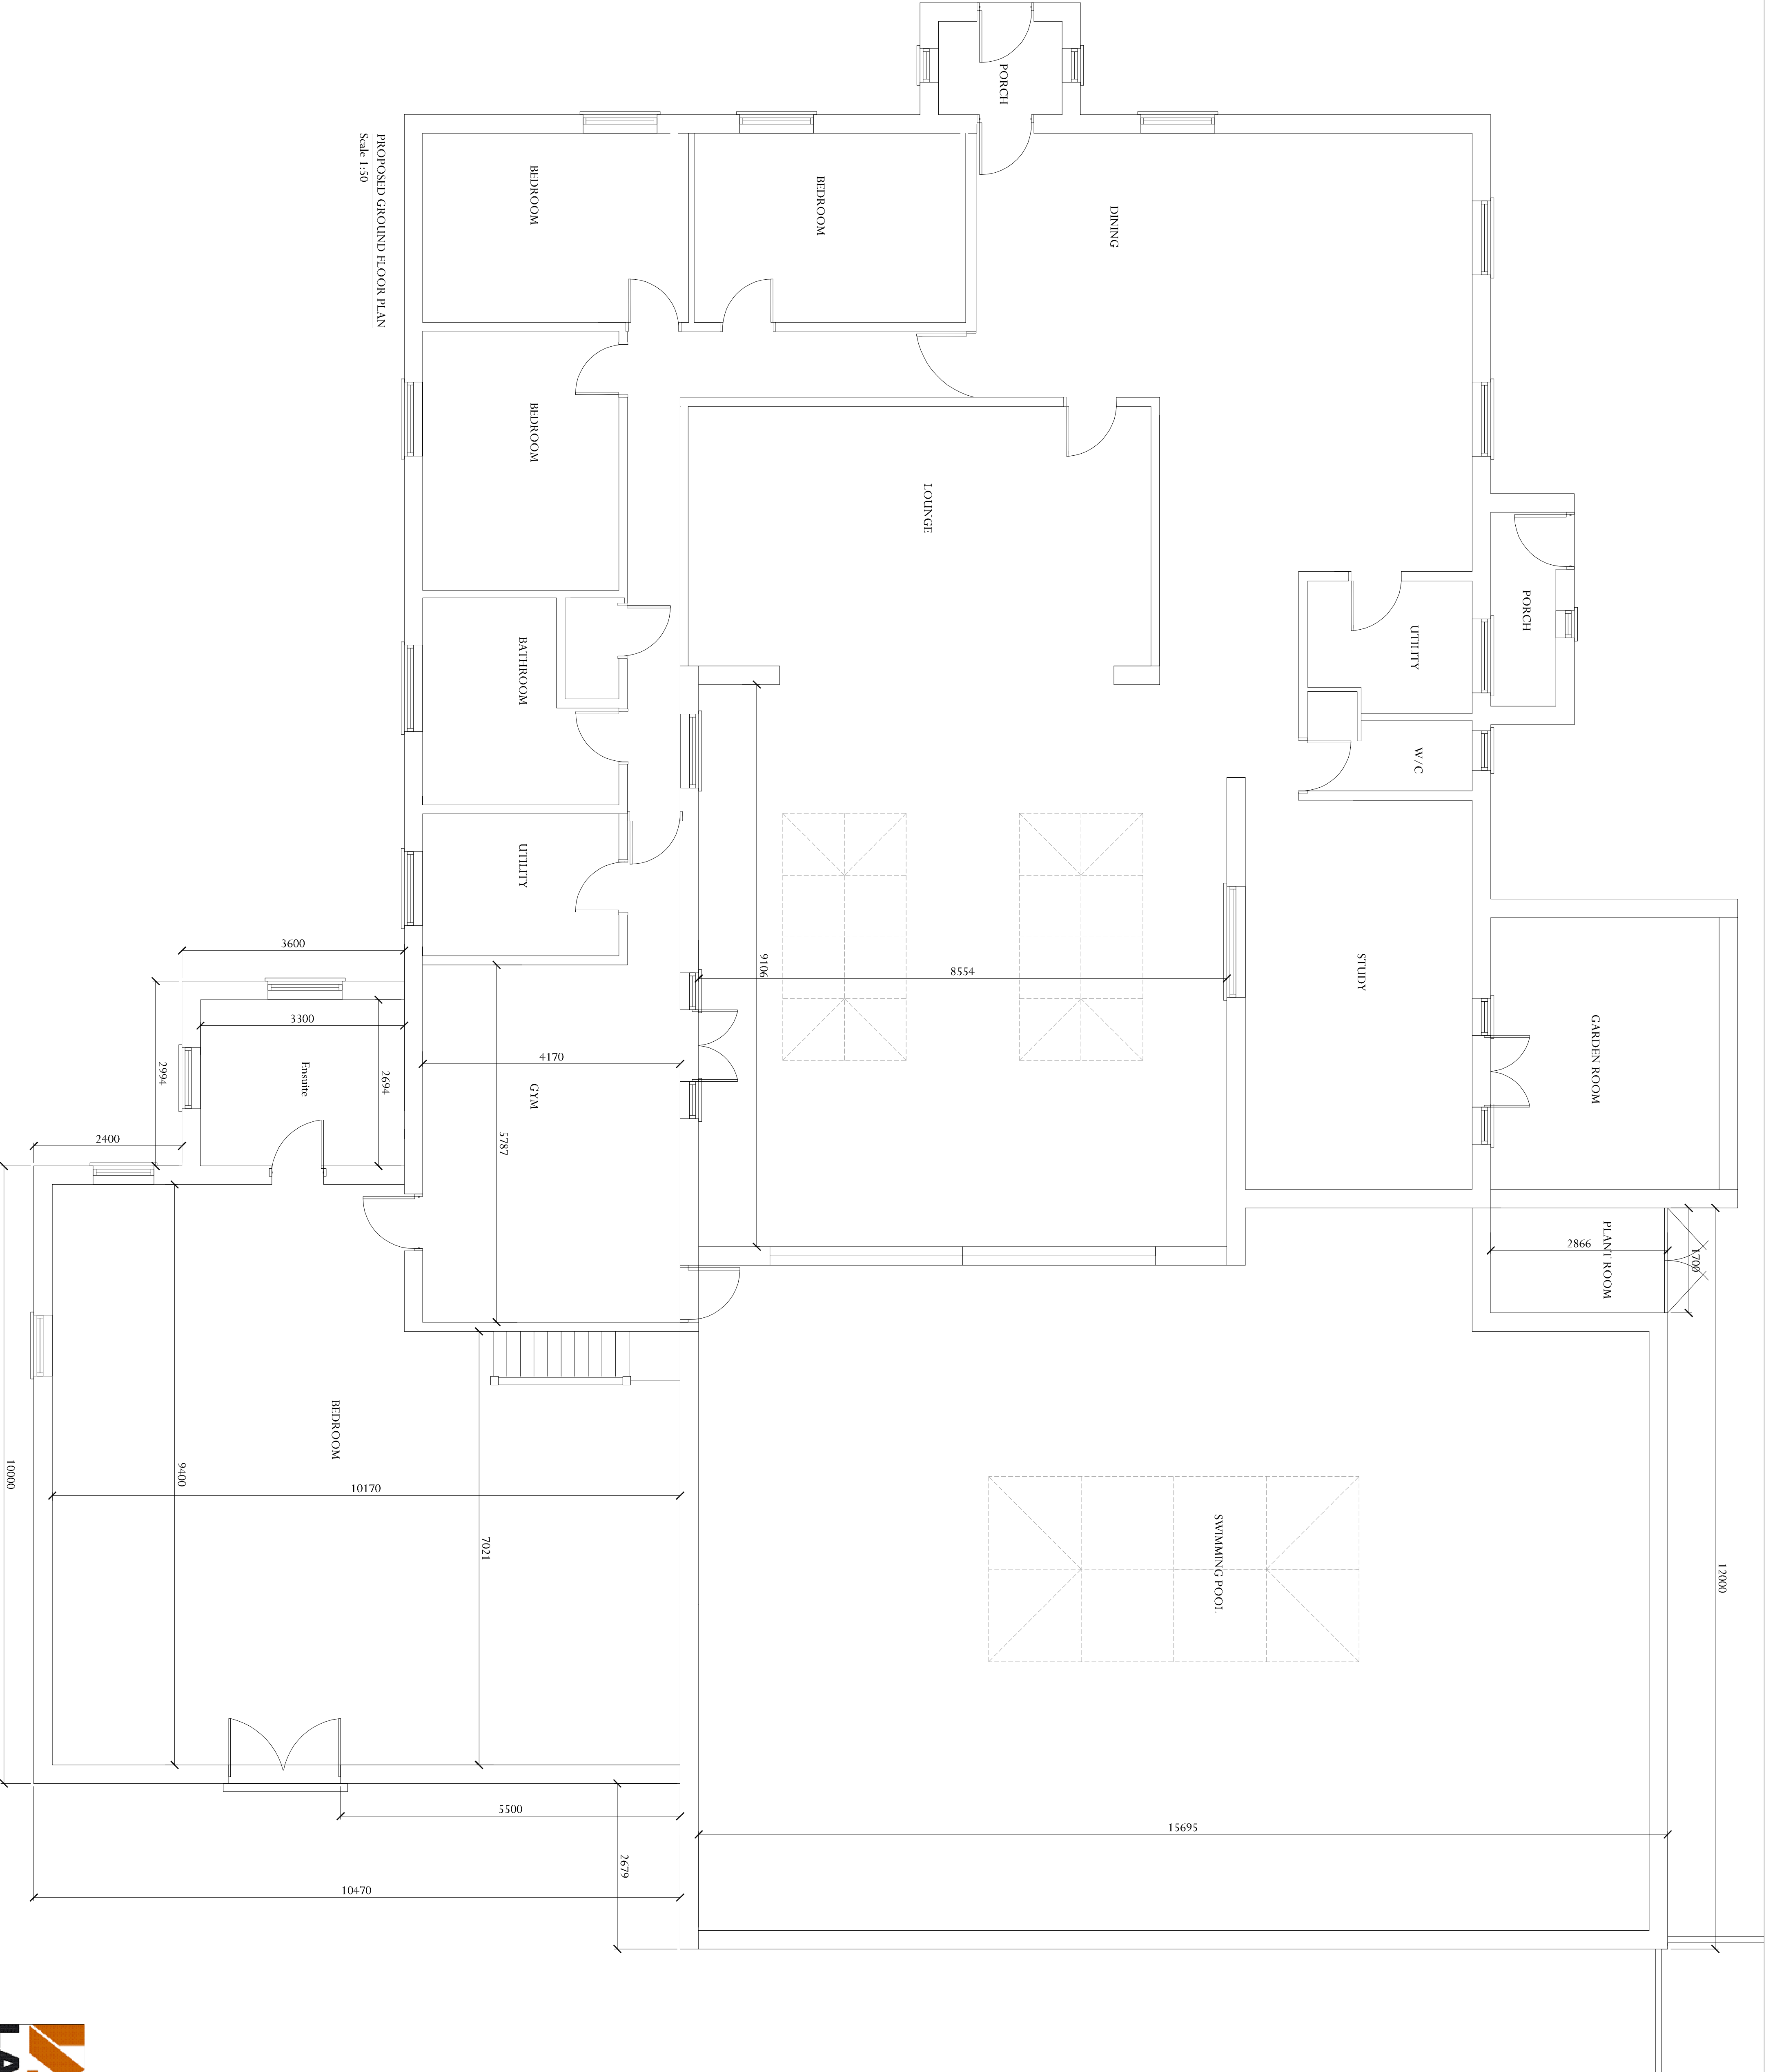

PROPOSED GROUND FLOOR PLAN  
Scale 1:50

SCALE RULER

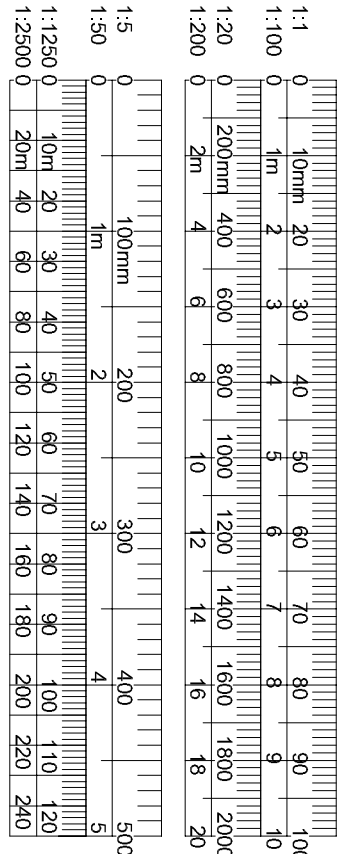

**JPT** DESIGN

RESIDENTIAL PLANNING & DEVELOPMENT ENGINEERING

THE STUDIO, 23 HALEFERN ROAD, UPPER CAMDEN, LONDON, N1C 6AX

WWW.JPTDESIGN.CO.UK

Drawing Title -

EXISTING & PROPOSED PLANS, ELEVATIONS AND SITE PLANS

Client - MR & MRS HAWKES

Address - FOX COVERT, 16A STOWGATE, DEERING ST JAMES

Scale - AS SHOWN @ A1 Date - DEC 21

Dwg No. - JPT/HWK/1221/002 Rev. a

