



- NOTES :
1. ALL DIMENSIONS IN MILLIMETRES UNLESS OTHERWISE STATED.





SITE LOCATION PLAN
SCALE 1:1750

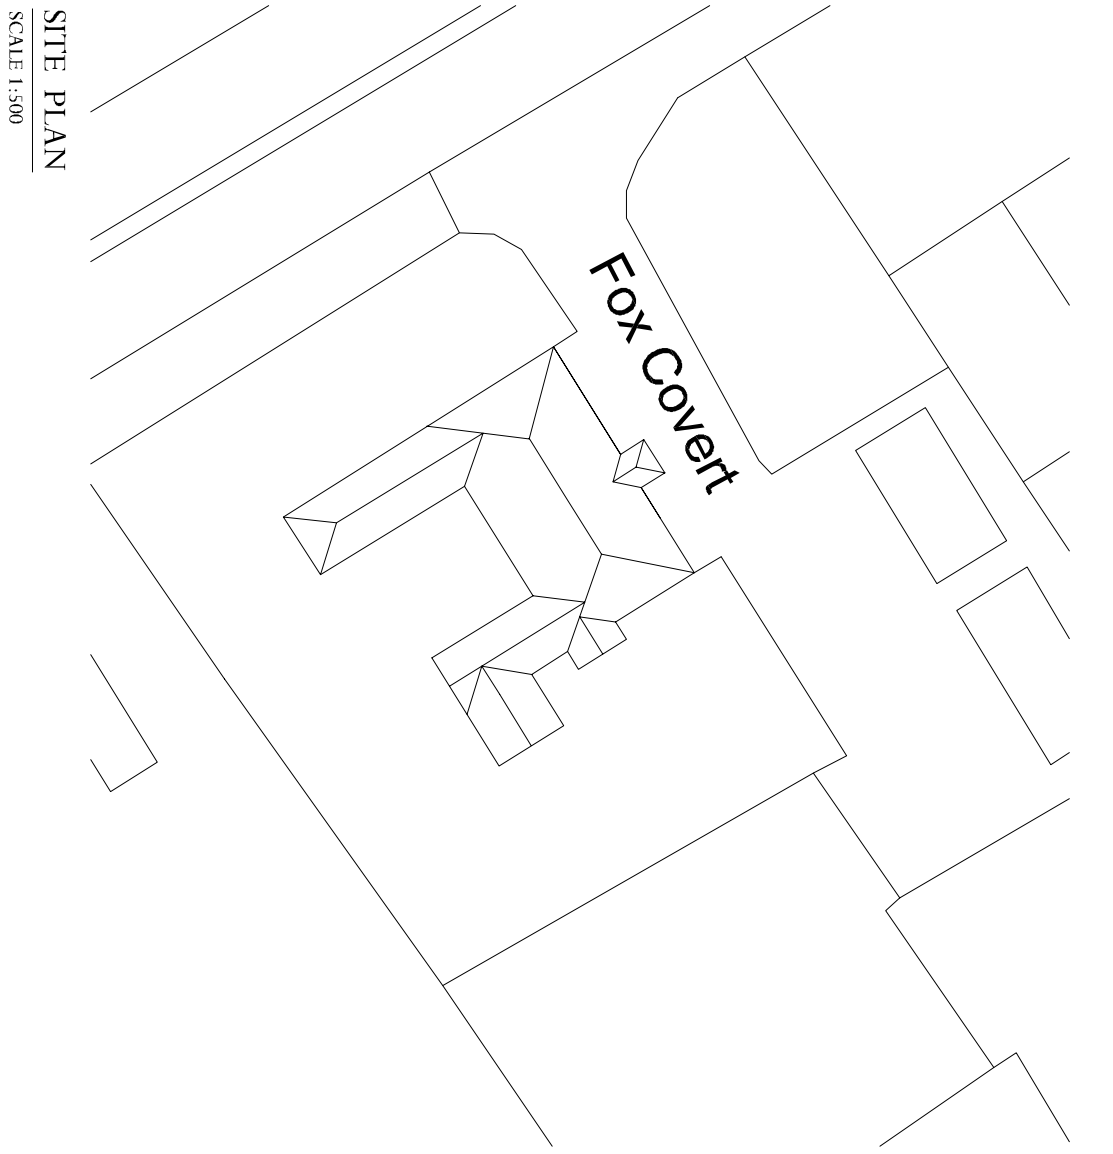

SITE PLAN
SCALE 1:300

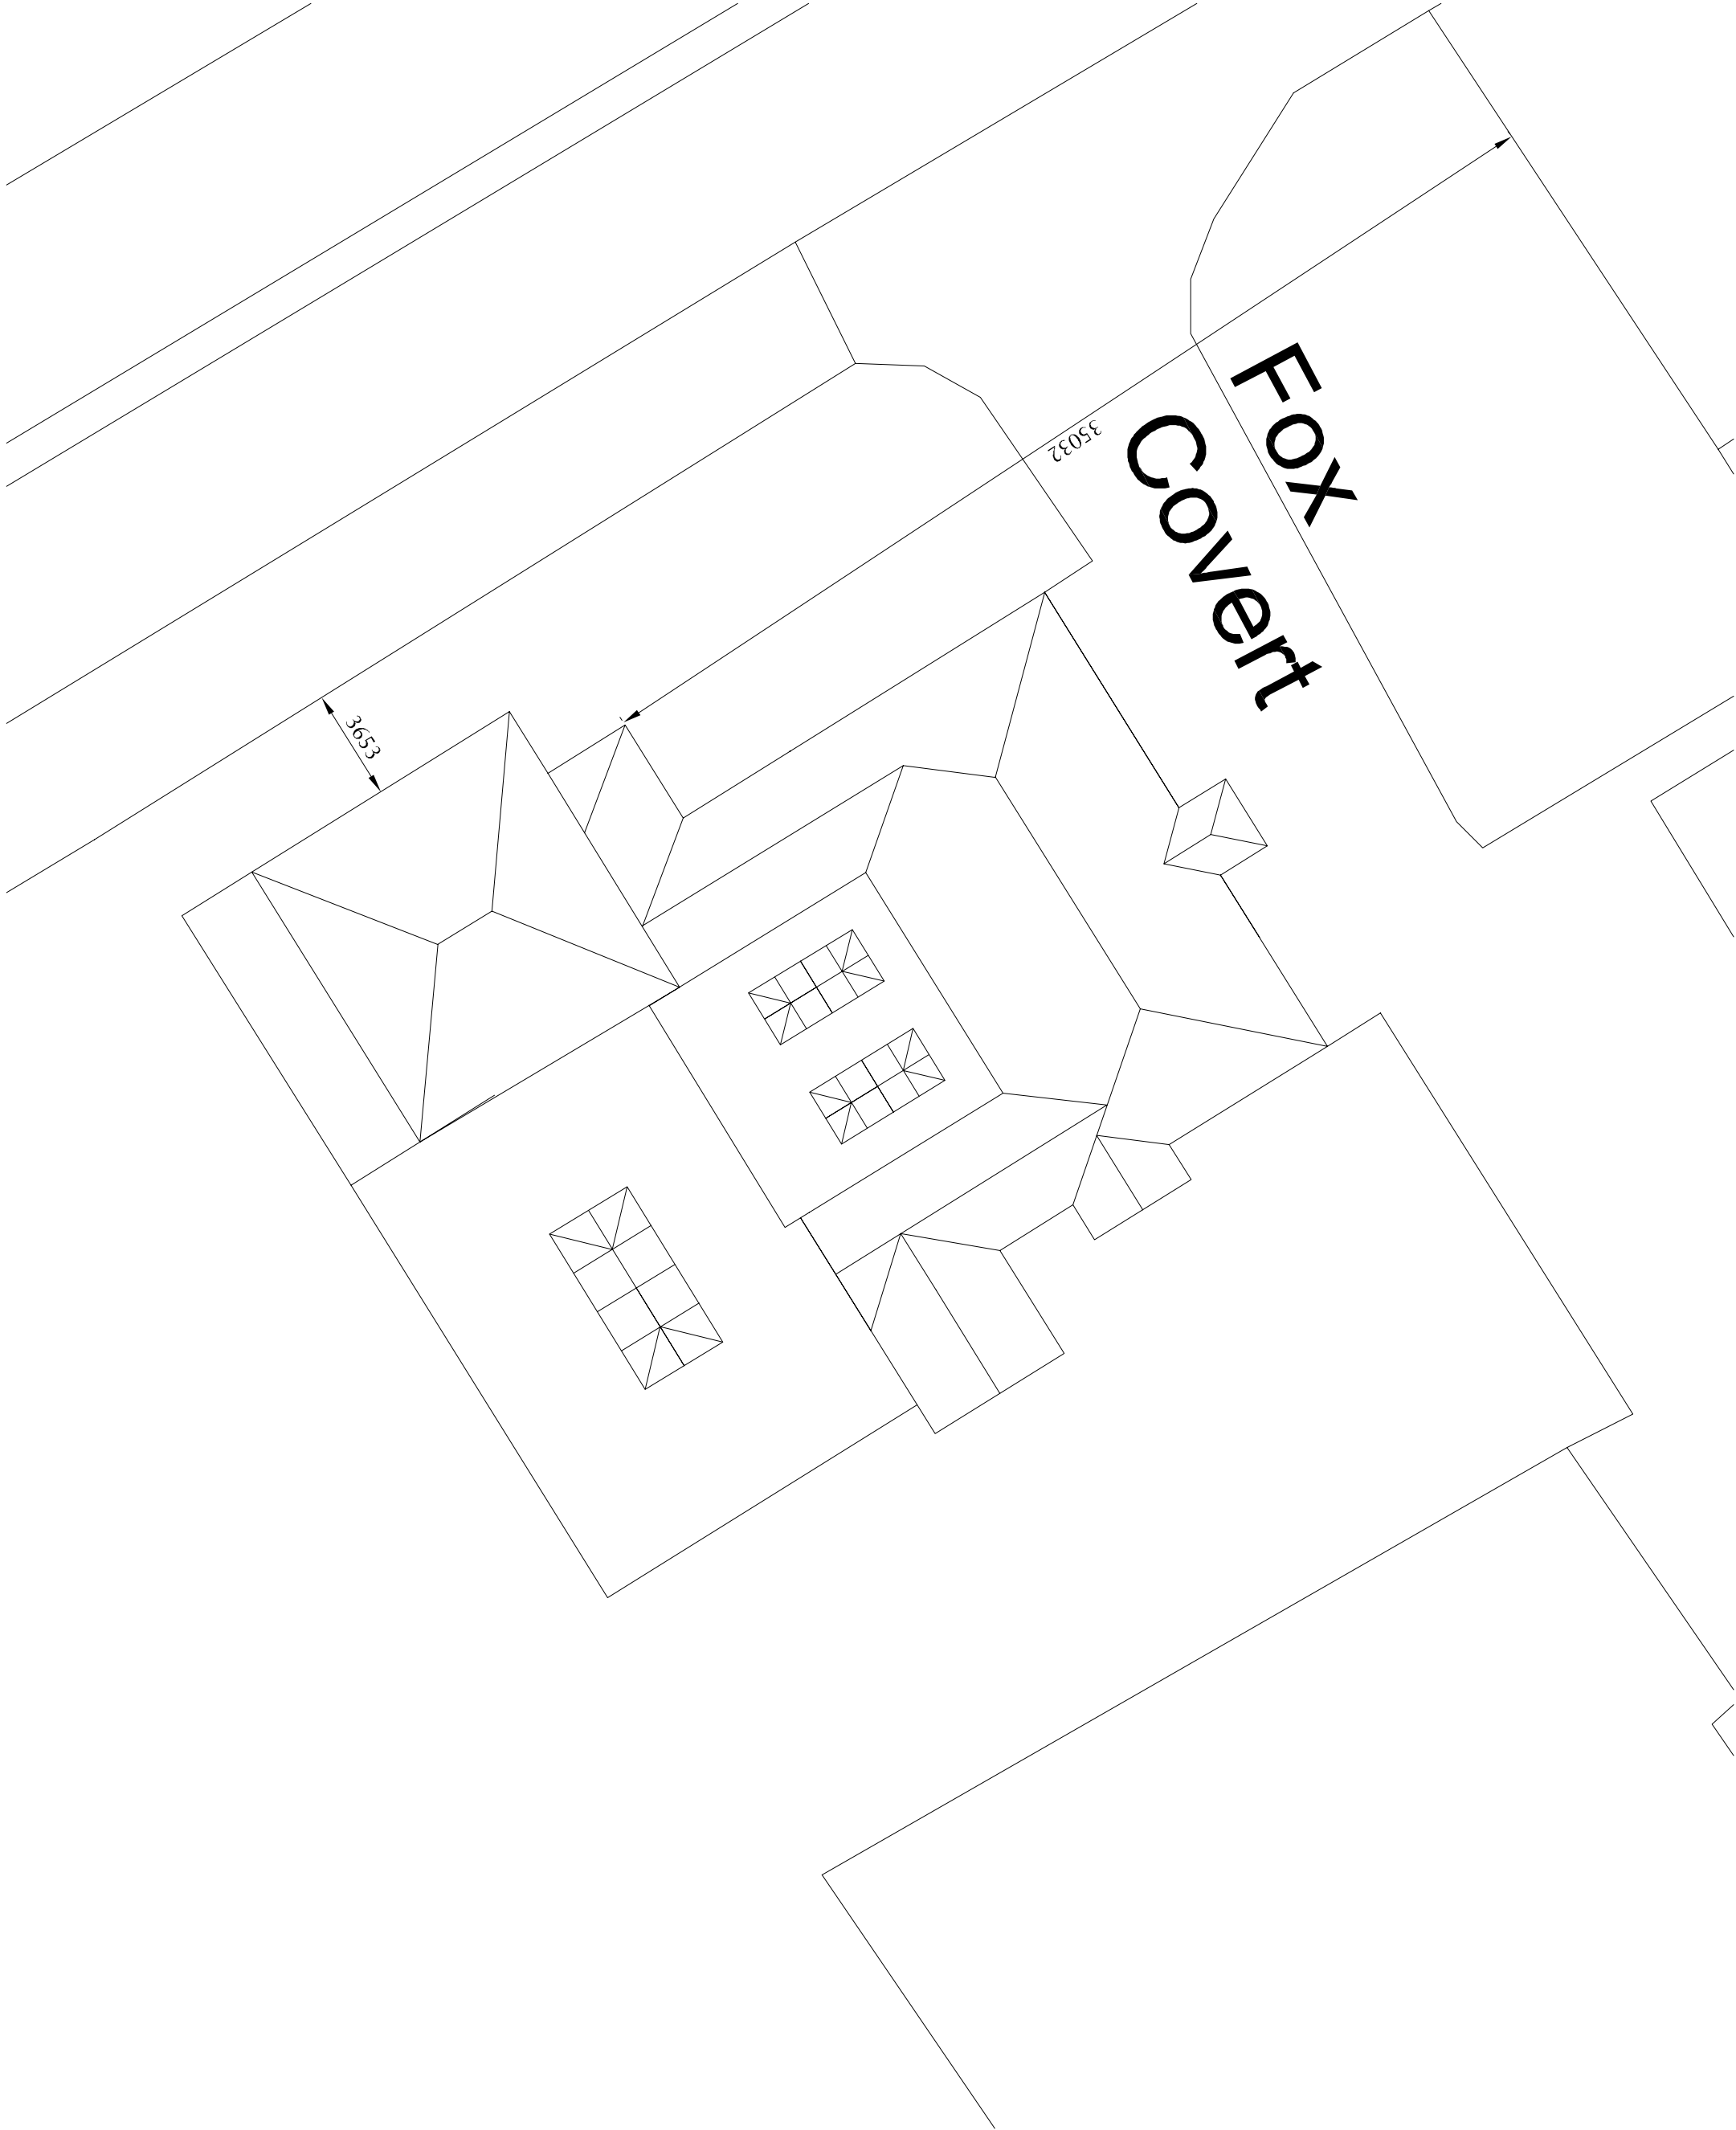

PROPOSED BLOCK PLAN (METRES)
SCALE 1:300

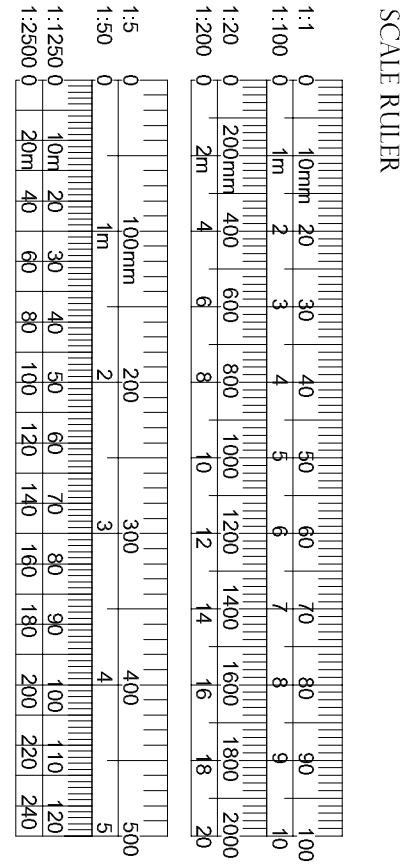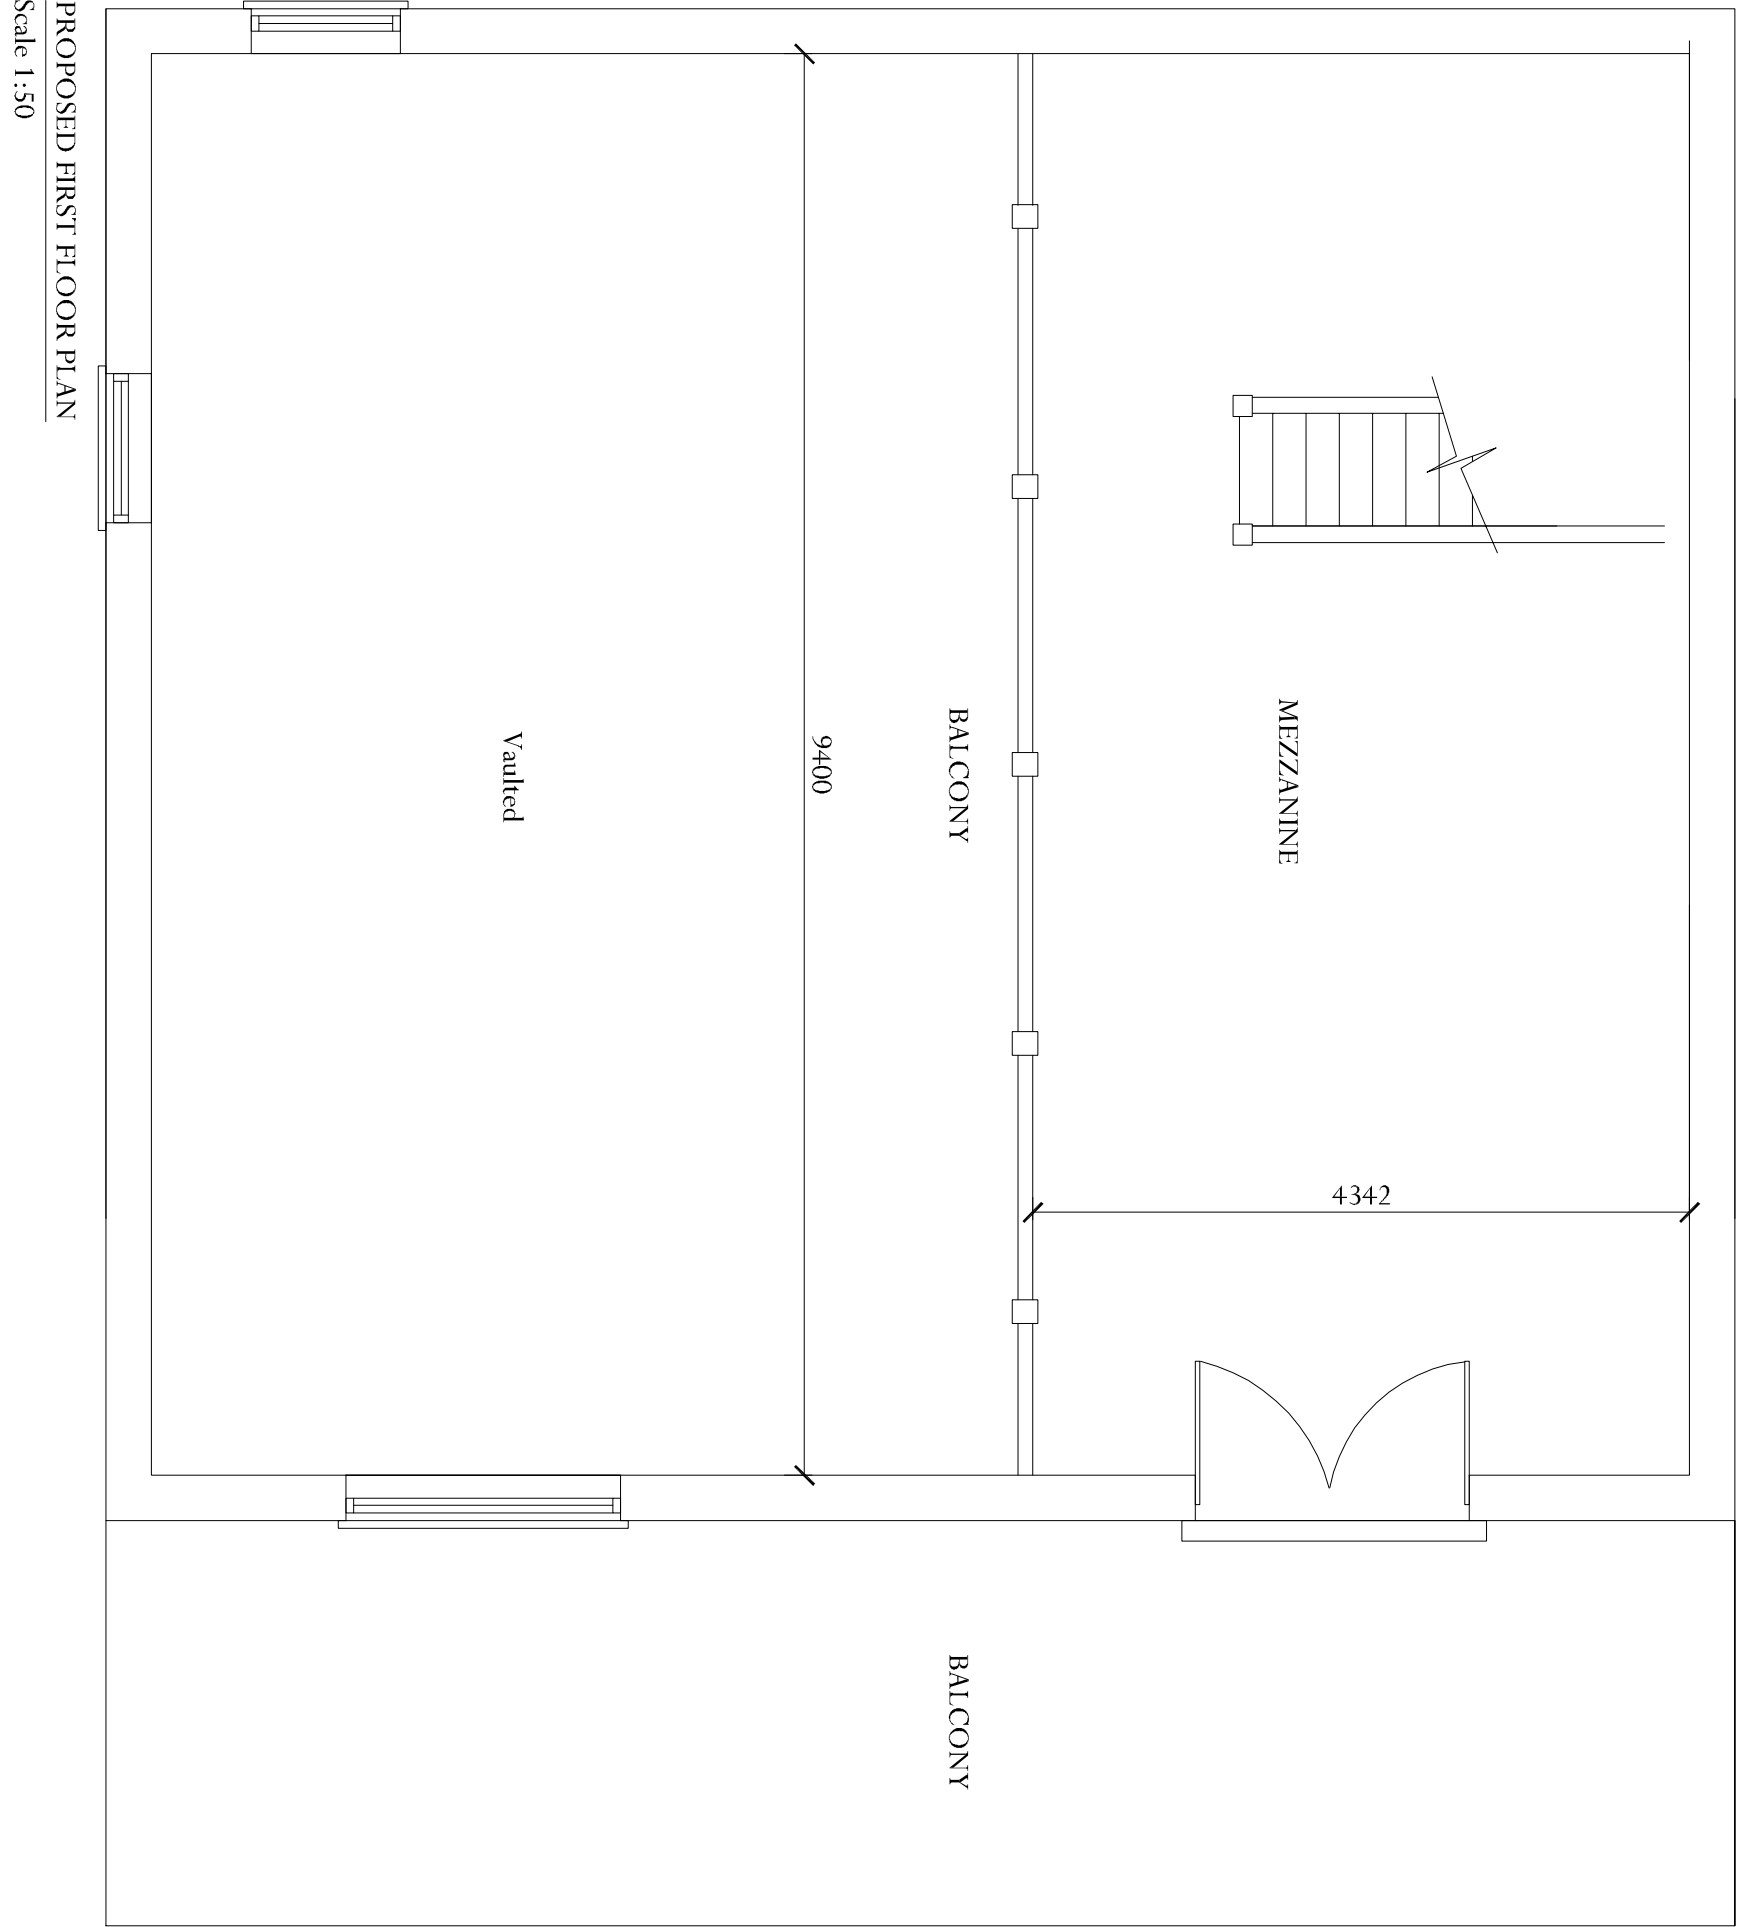

JPT DESIGN

RESIDENTIAL PLANNING & DEVELOPMENT ENGINEERING
 THE STUDIO, 23 HALEFEN ROAD, UPPER CAMDEN, LONDON, N1C 4AN
 WWW.JPTDESIGN.CO.UK

Drawing Title -

EXISTING & PROPOSED PLANS, ELEVATIONS AND SITE PLANS

Client - MR & MRS HAWKES

Address - FOX COVERT, 16A STOWGATE, DEERING ST JAMES

Scale - AS SHOWN @ A1 Date - DEC 21

Dwg No. - JPT/HWK/1221/003 Rev. A

