





EXISTING FRONT ELEVATION

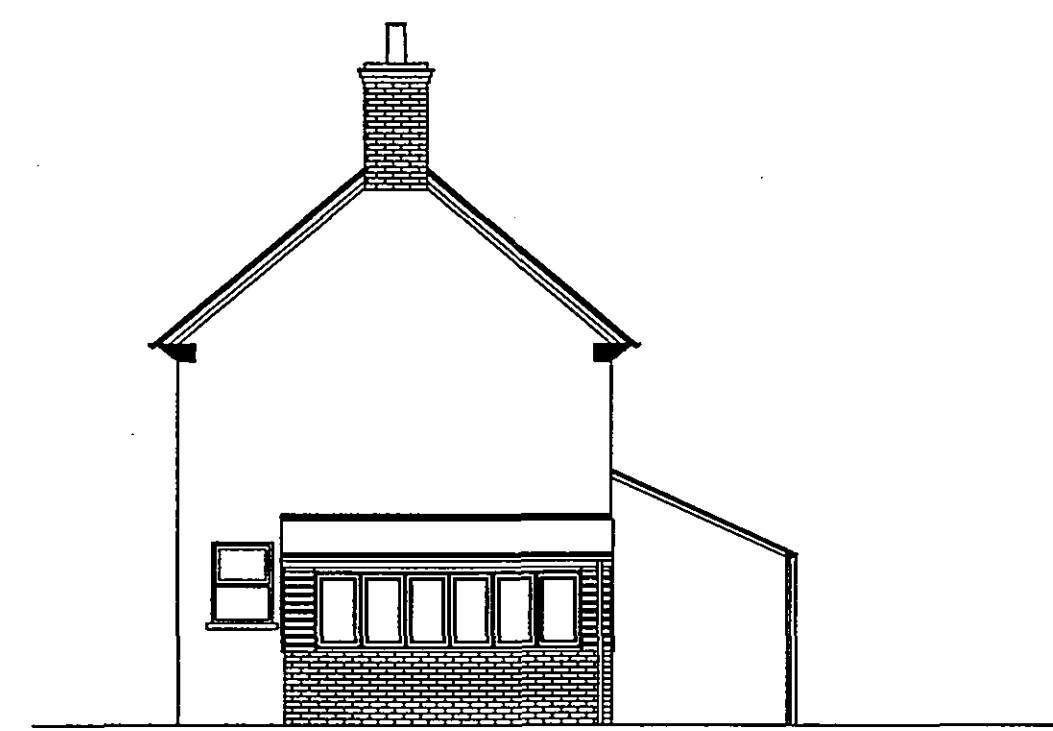

EXISTING SIDE ELEVATION



EXISTING REAR ELEVATION

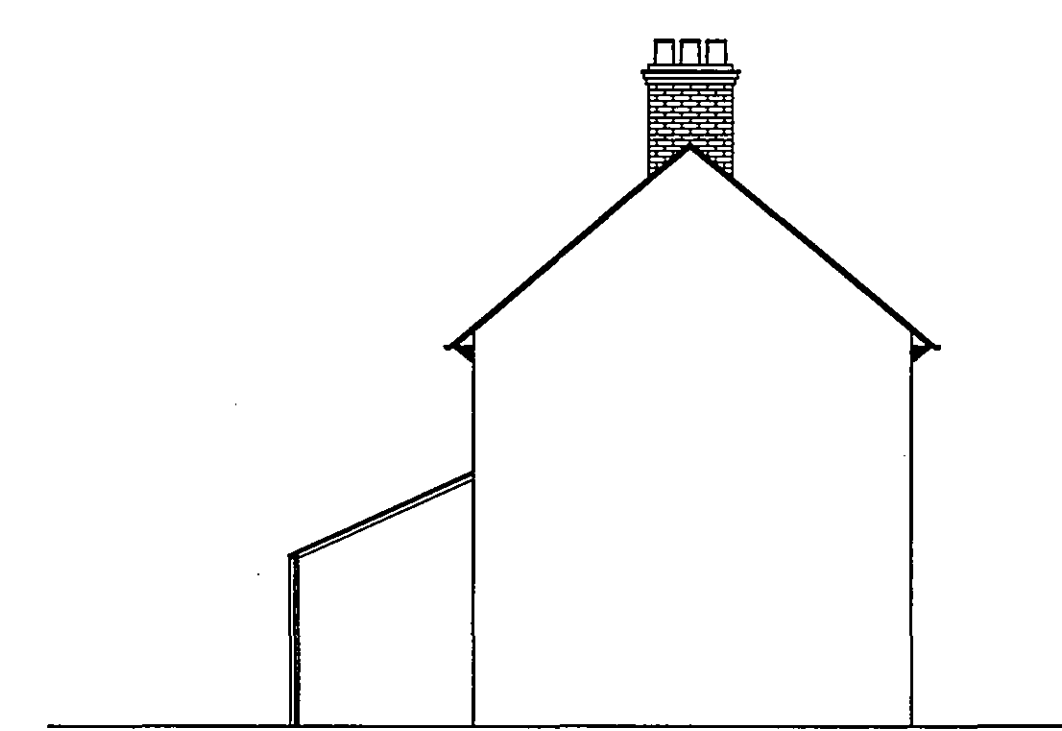

EXISTING SIDE ELEVATION




PROPOSED FRONT ELEVATION



PROPOSED SIDE ELEVATION



PROPOSED REAR ELEVATION

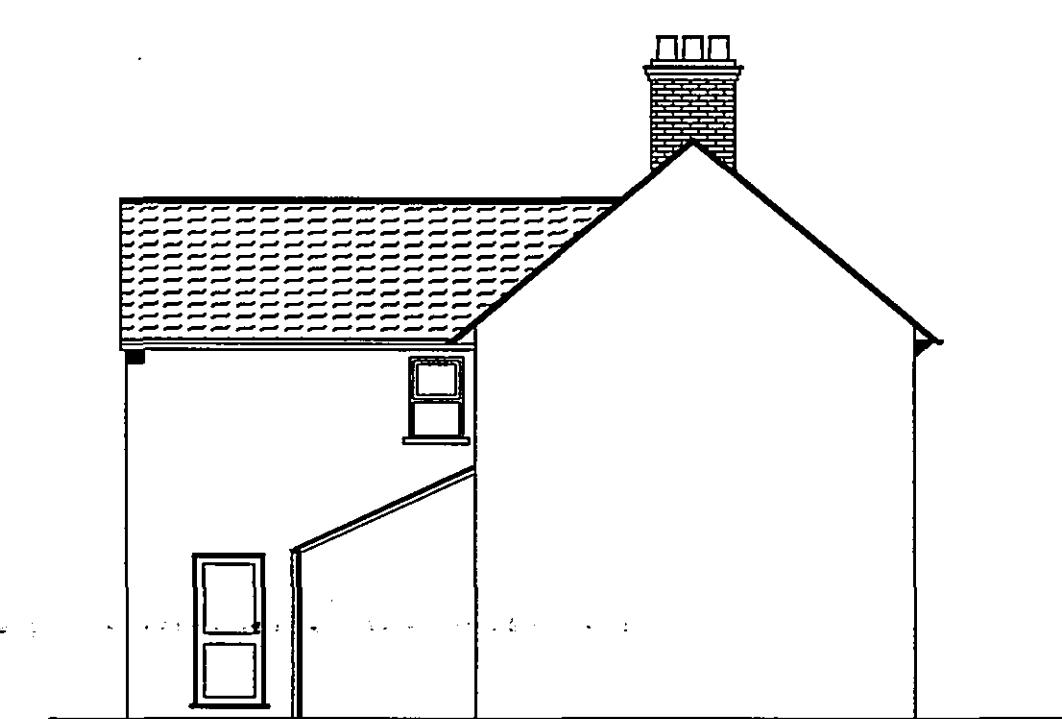


PROPOSED SIDE ELEVATION

EXISTING BLOCK PLAN


SCALE 1-500

PROPOSED BLOCK PLAN


SCALE 1-500

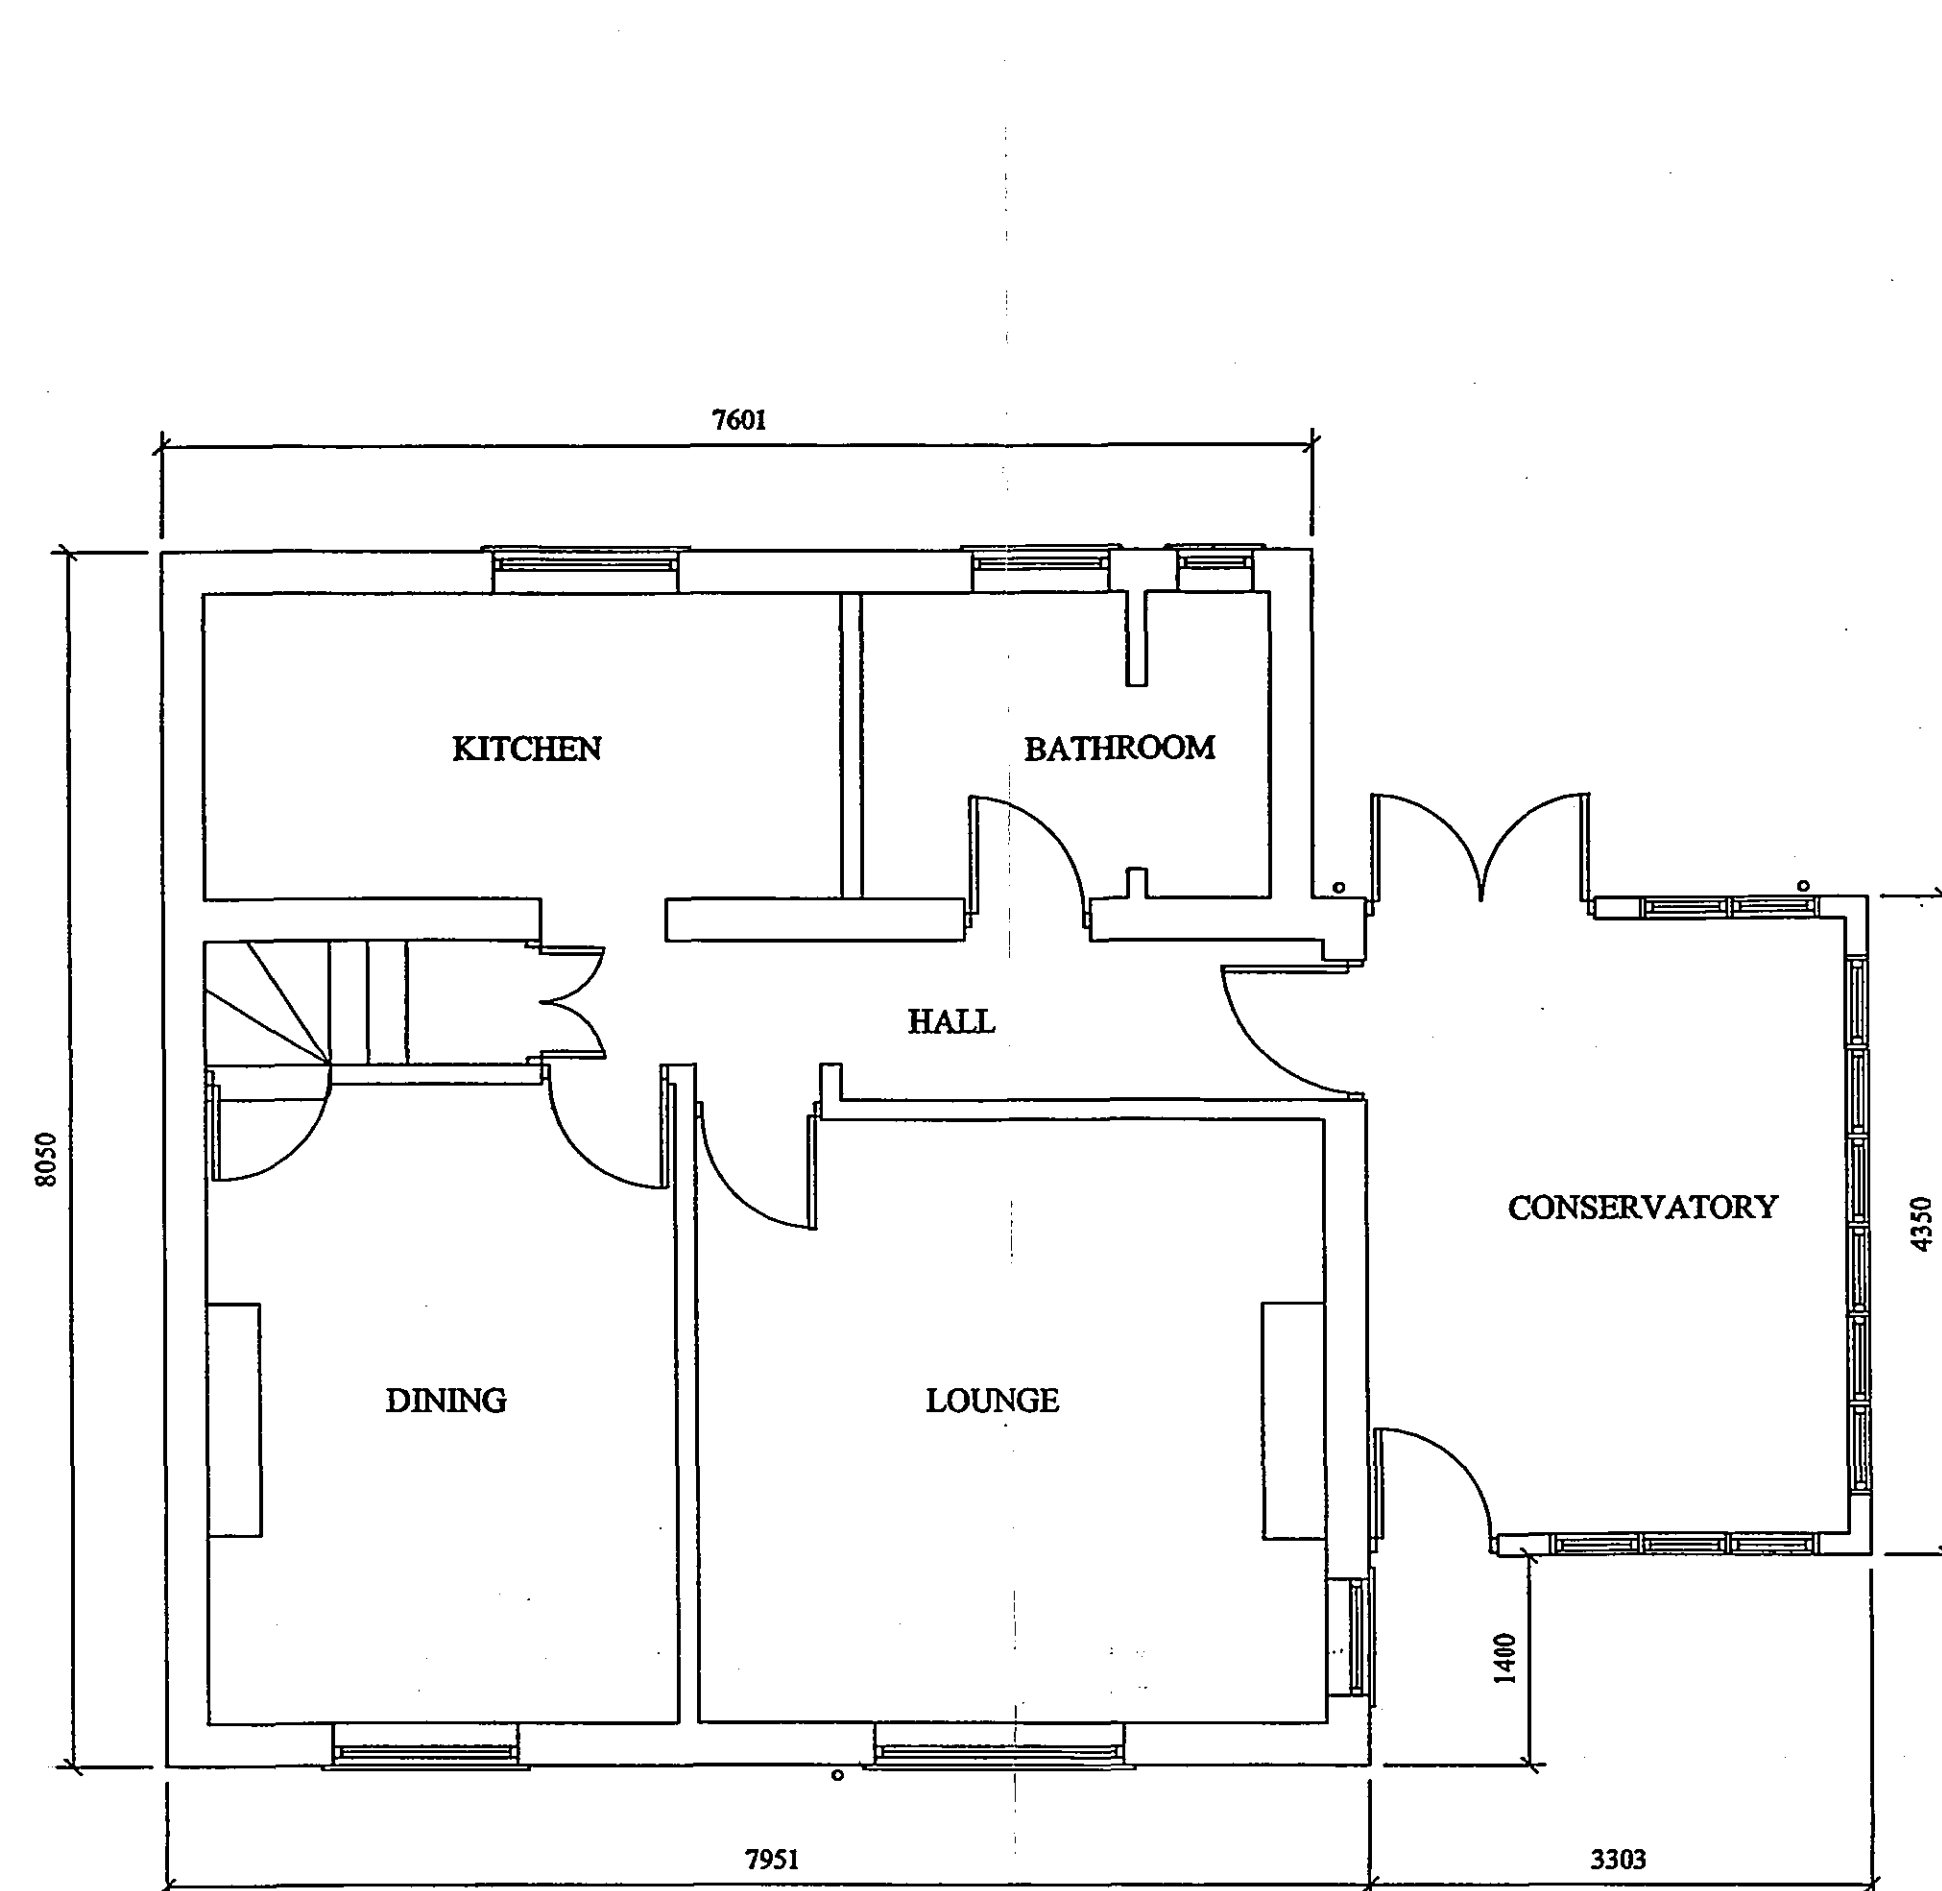


EXISTING GROUND FLOOR PLAN

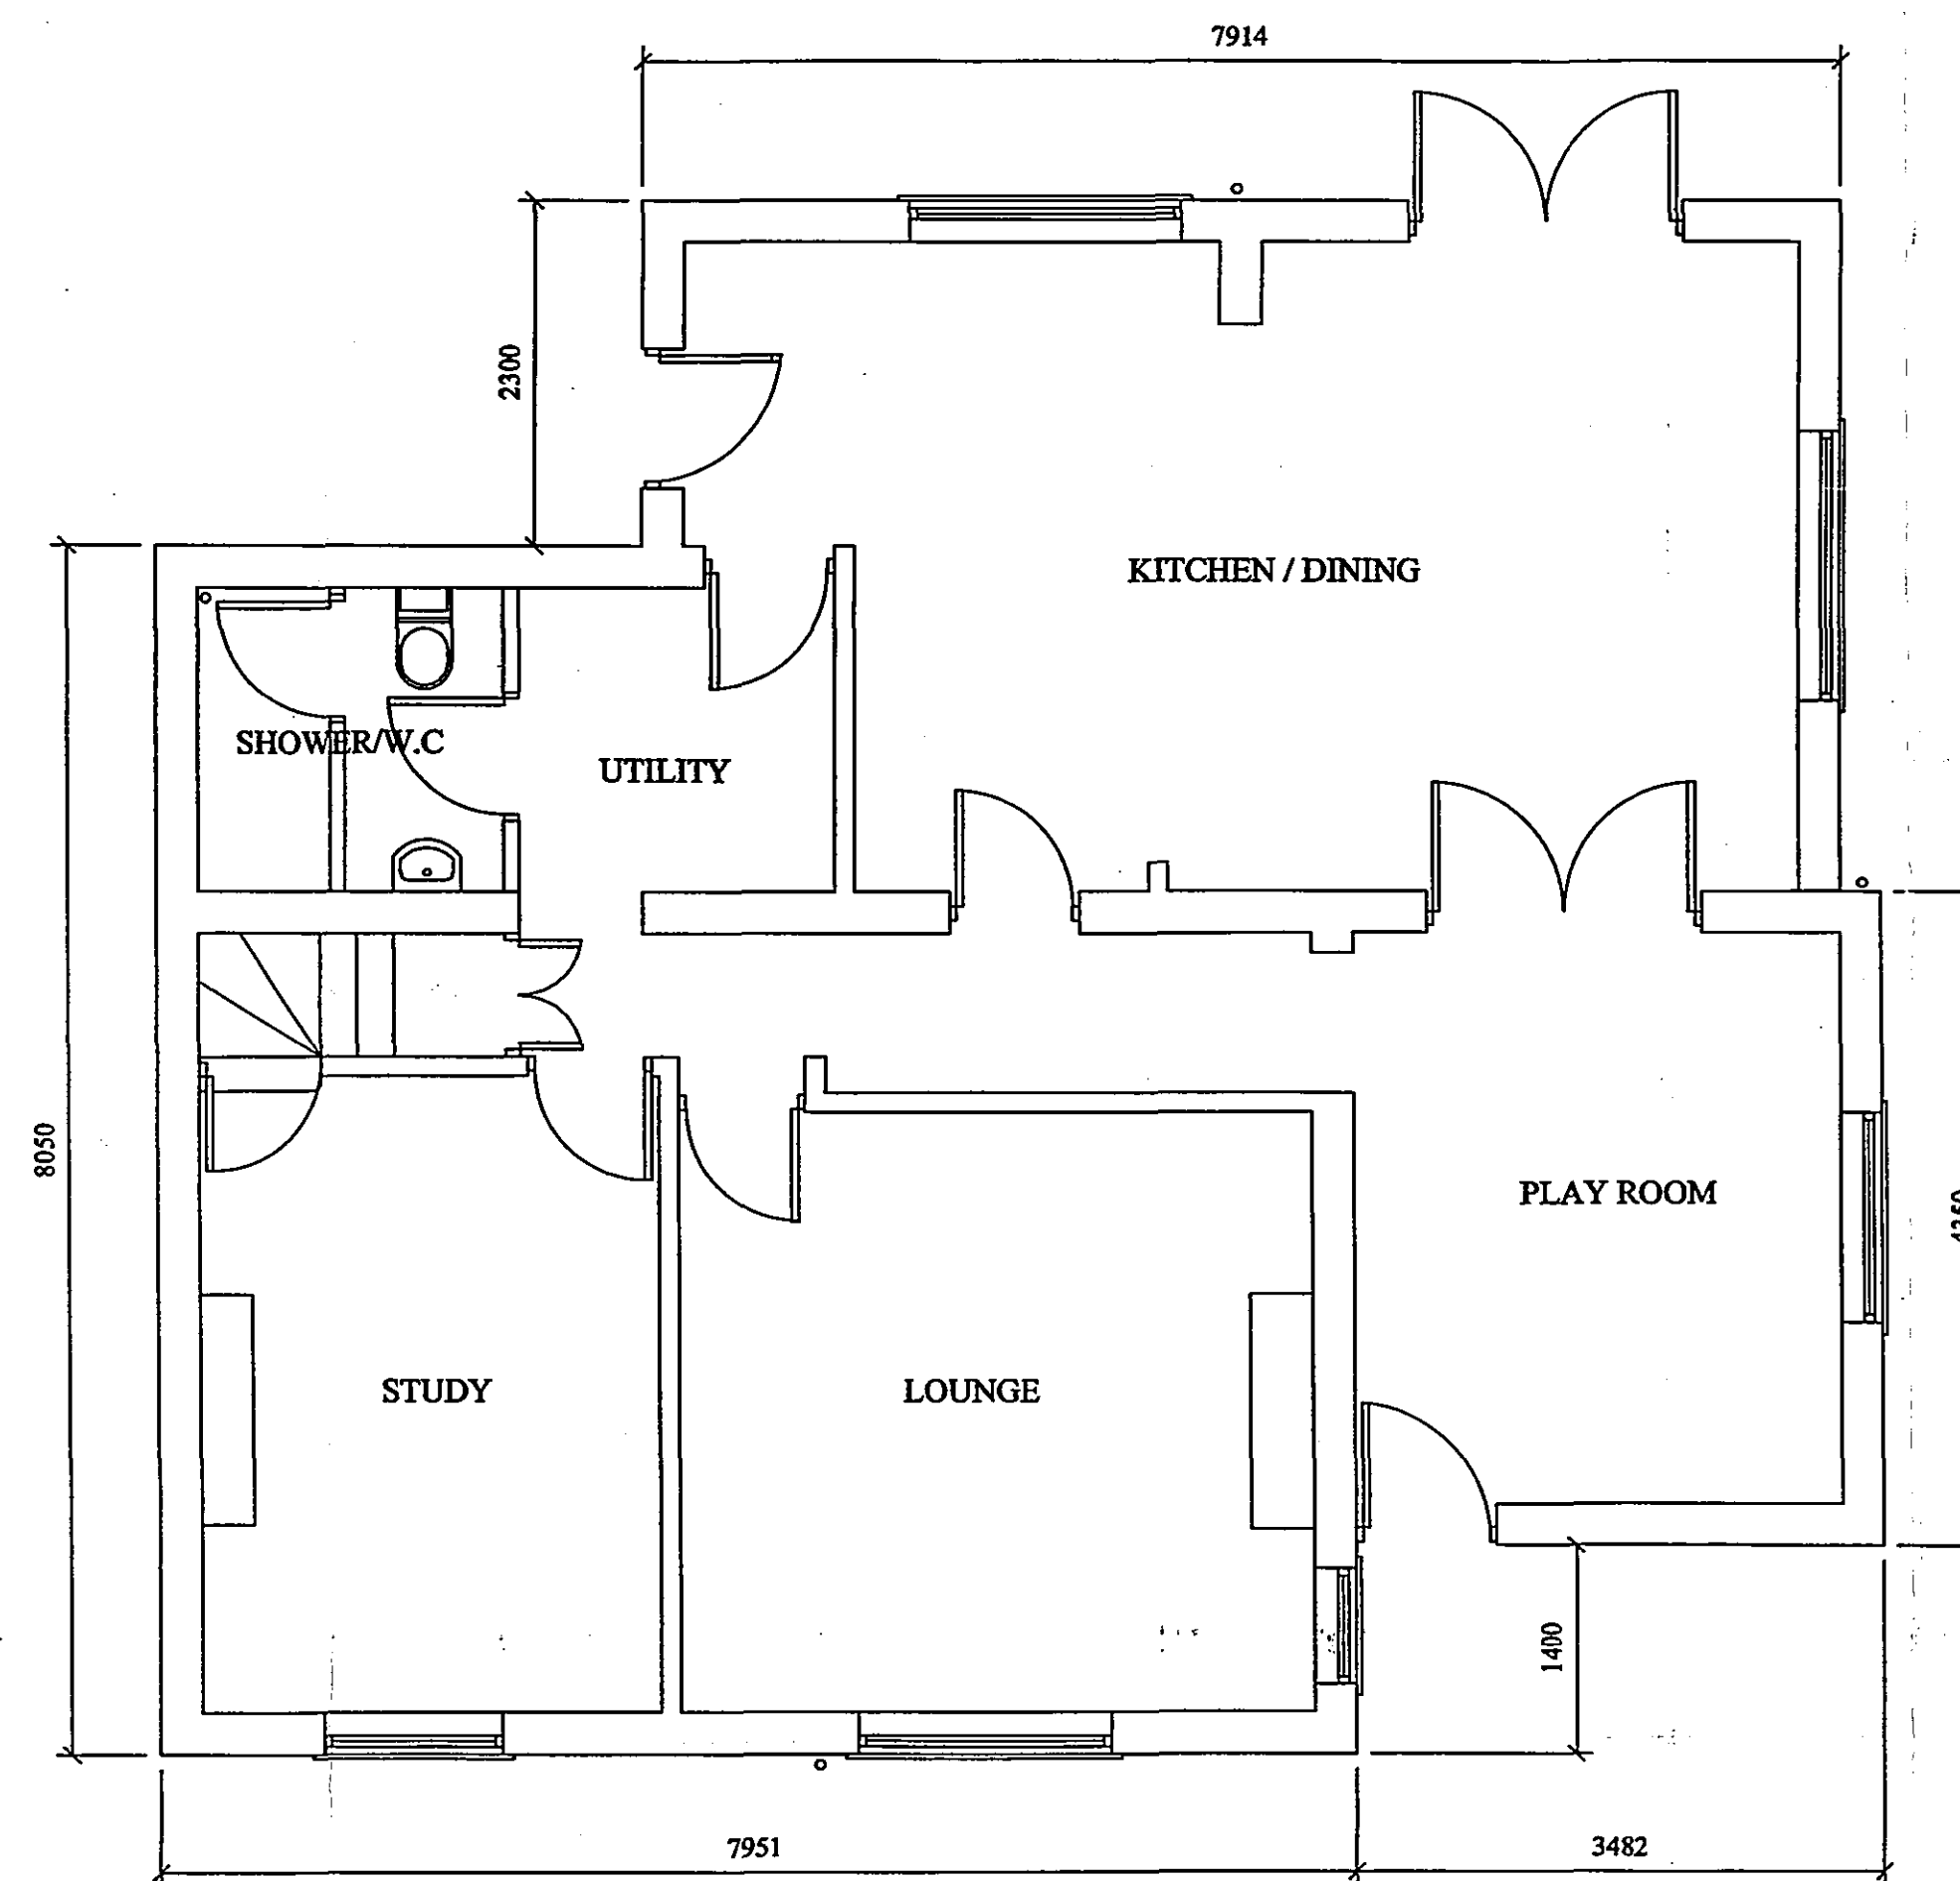

PROPOSED GROUND FLOOR PLAN

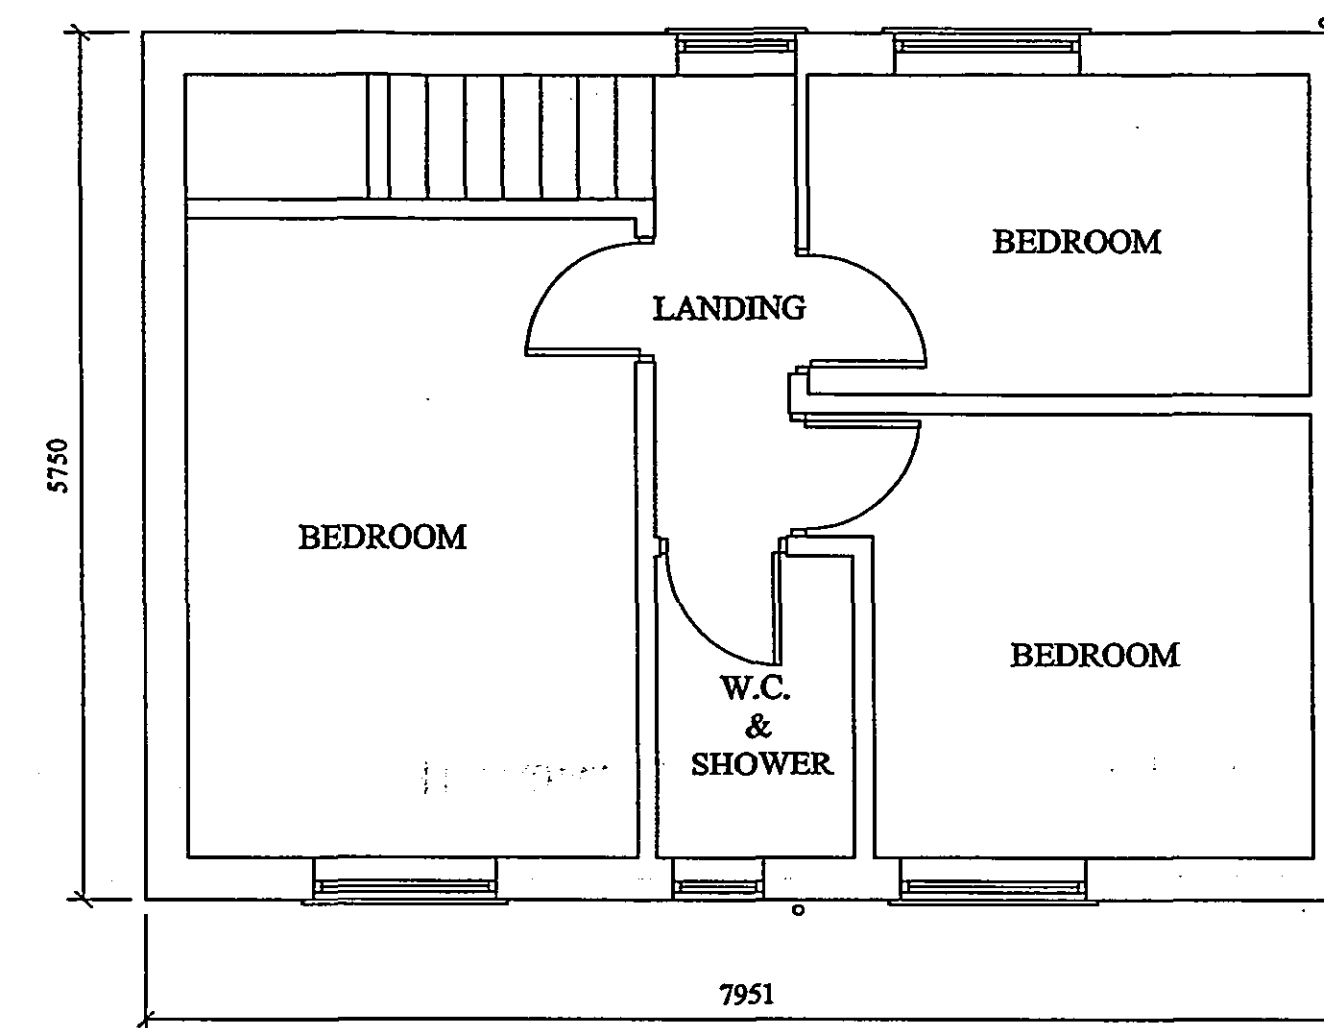

EXISTING FIRST FLOOR PLAN

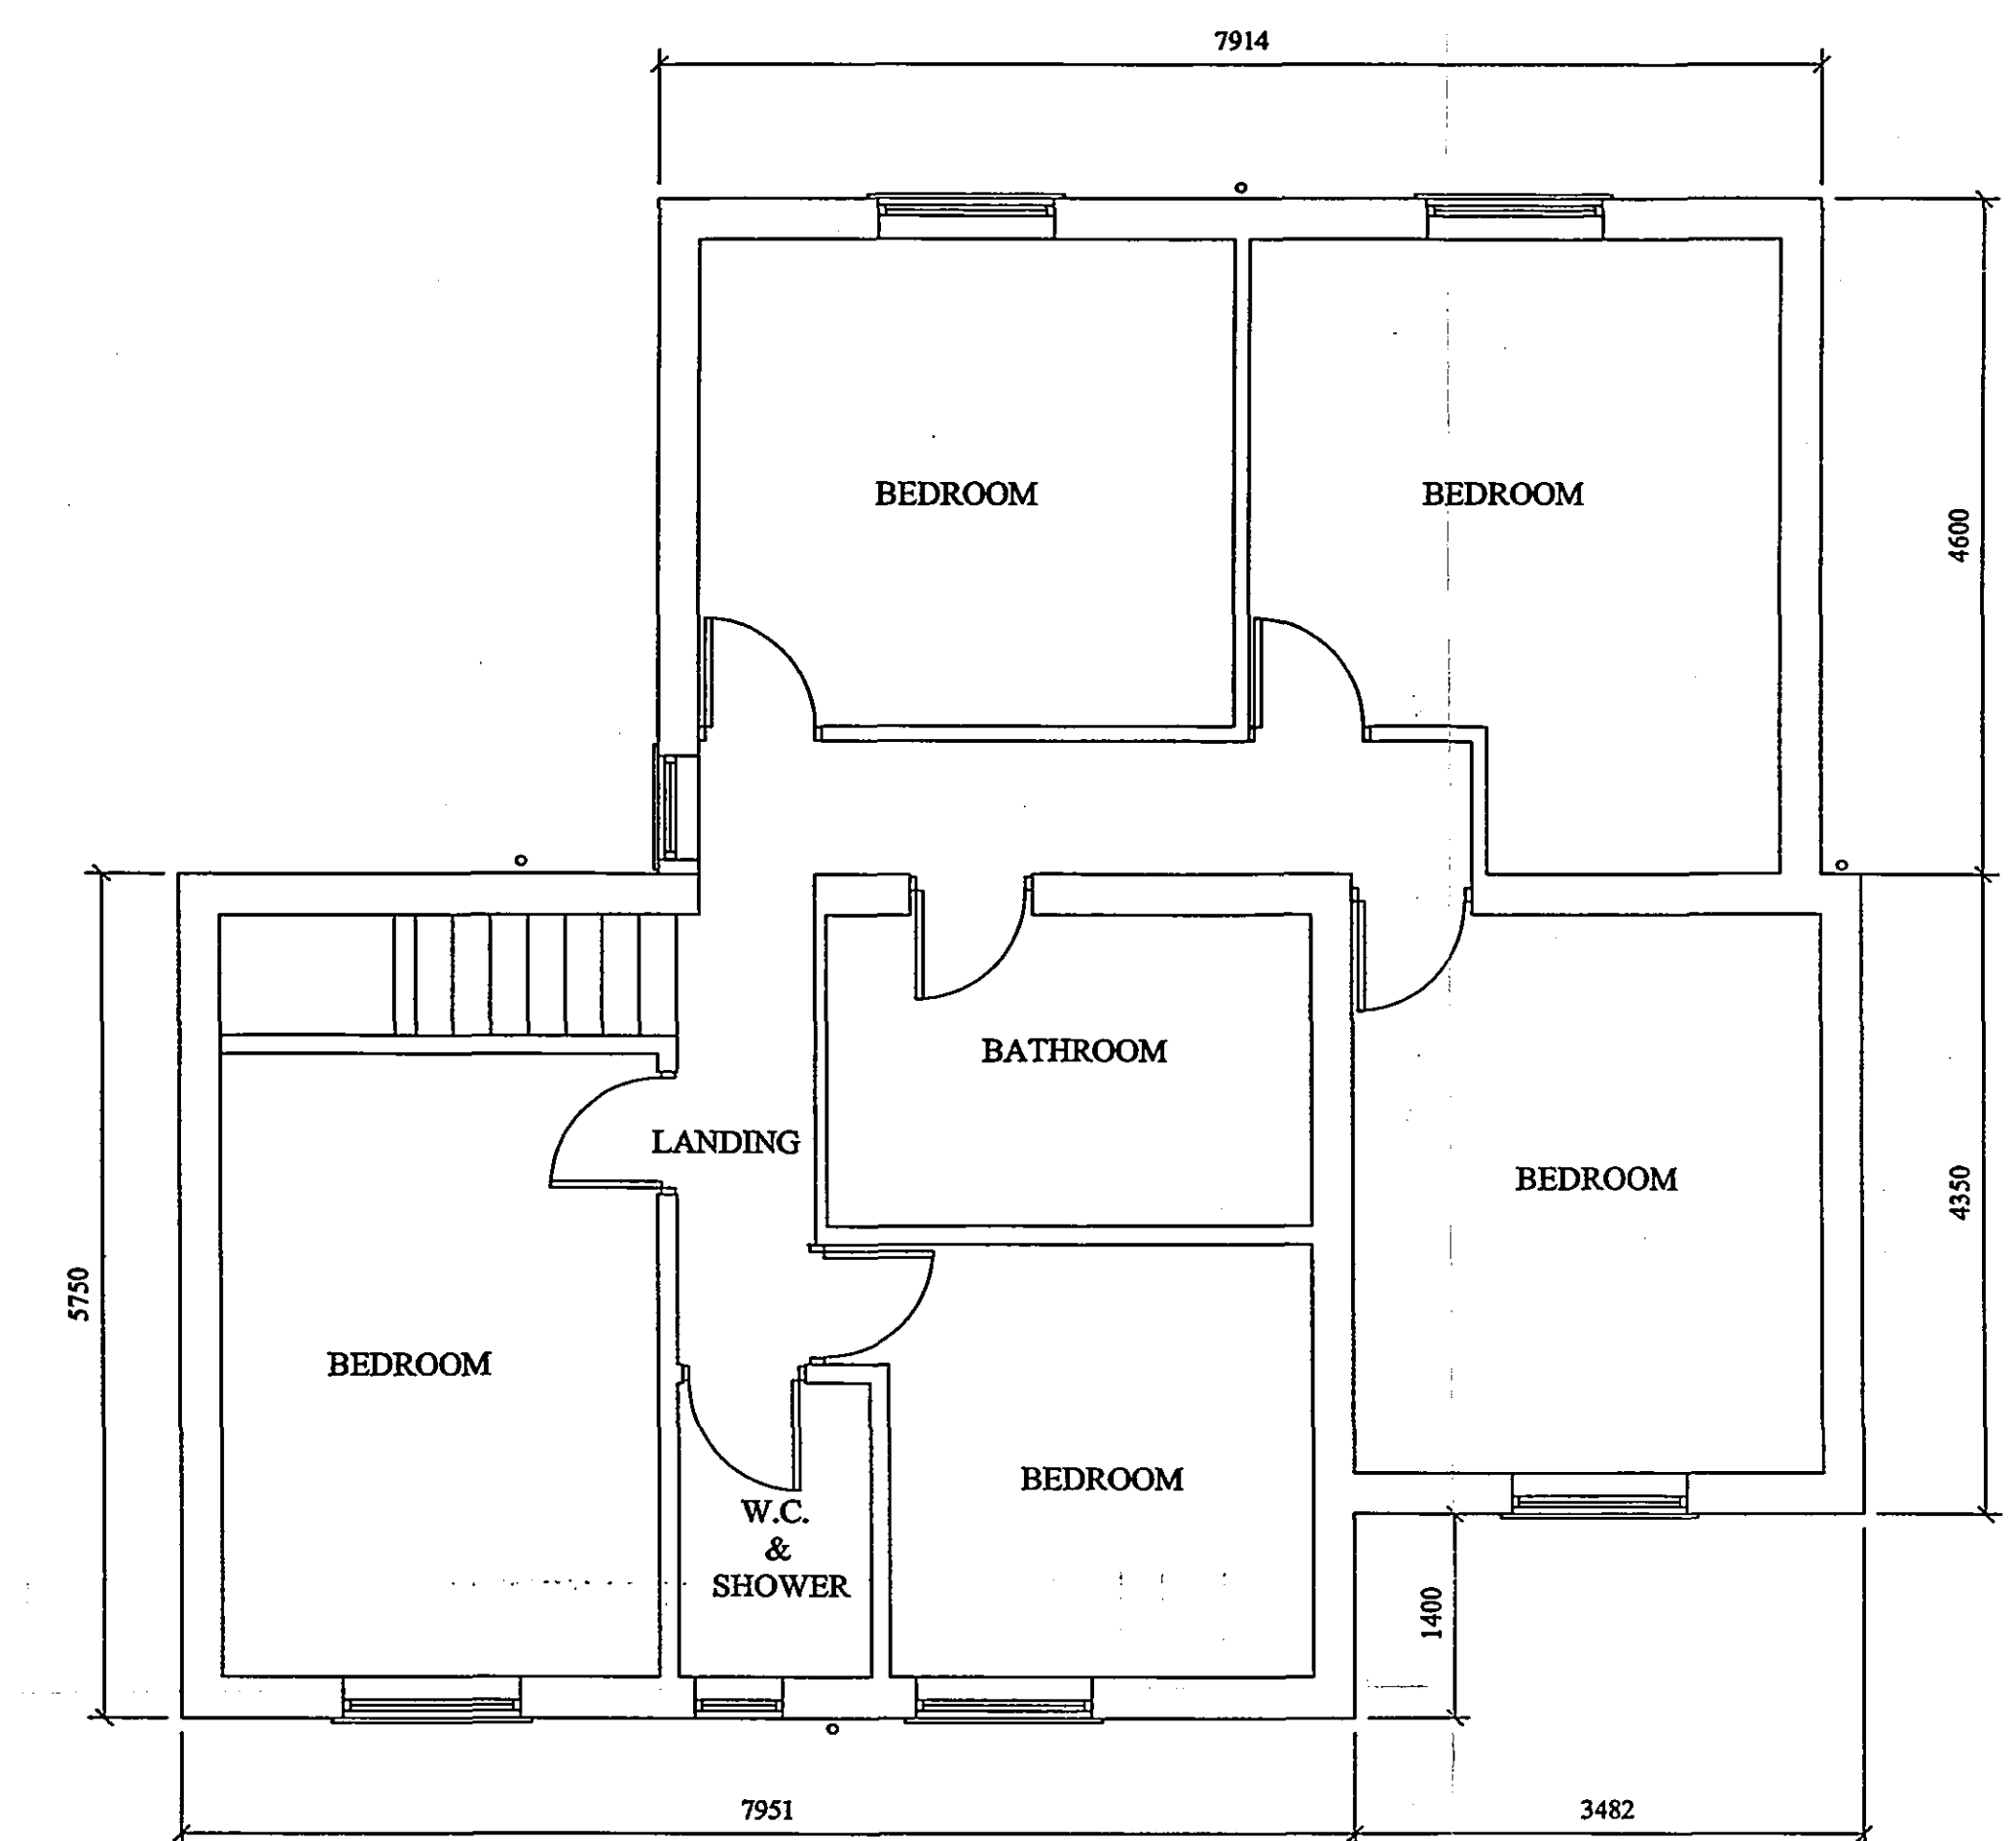


PROPOSED FIRST FLOOR PLAN

NOTE
This drawing and any design shown on it is the copyright of R & M Associates and must not be used for any purposes whatsoever without their written consent.
All dimensions shown to be verified on site by the contractor

DO NOT SCALE-IF IN DOUBT ASK

NOTE -
BRICKWORK
Type and colour to match existing to building (Gable ends to dentilated & gorballed out as existing to house)
FRENCH DOORS & WINDOWS
UPVC double glazed units- colour- White to match existing
Glazing (safety glass) to BS 6262
ROOF TILES
Type and colour to match existing to building

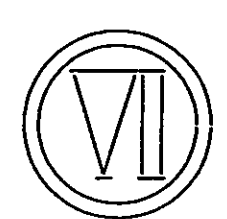

R. & M. Associates
Peterborough

Project
PROPOSED TWO STOREY EXTENSIONS
AT
SIDE AND REAR

Client
MR J OWEN
1 STONEHOUSE COTTAGE
DEEPING ST. NICHOLAS
NR. SPALDING Lincs.
PE11 3DJ

Title
PLANS & ELEVATIONS

Scale 1-100 1-50 **Date** 10-01-2005

Drawing Number 777/058 SHEET 1

Drawn P. A. Markley

**DETERMINED
PLAN**