



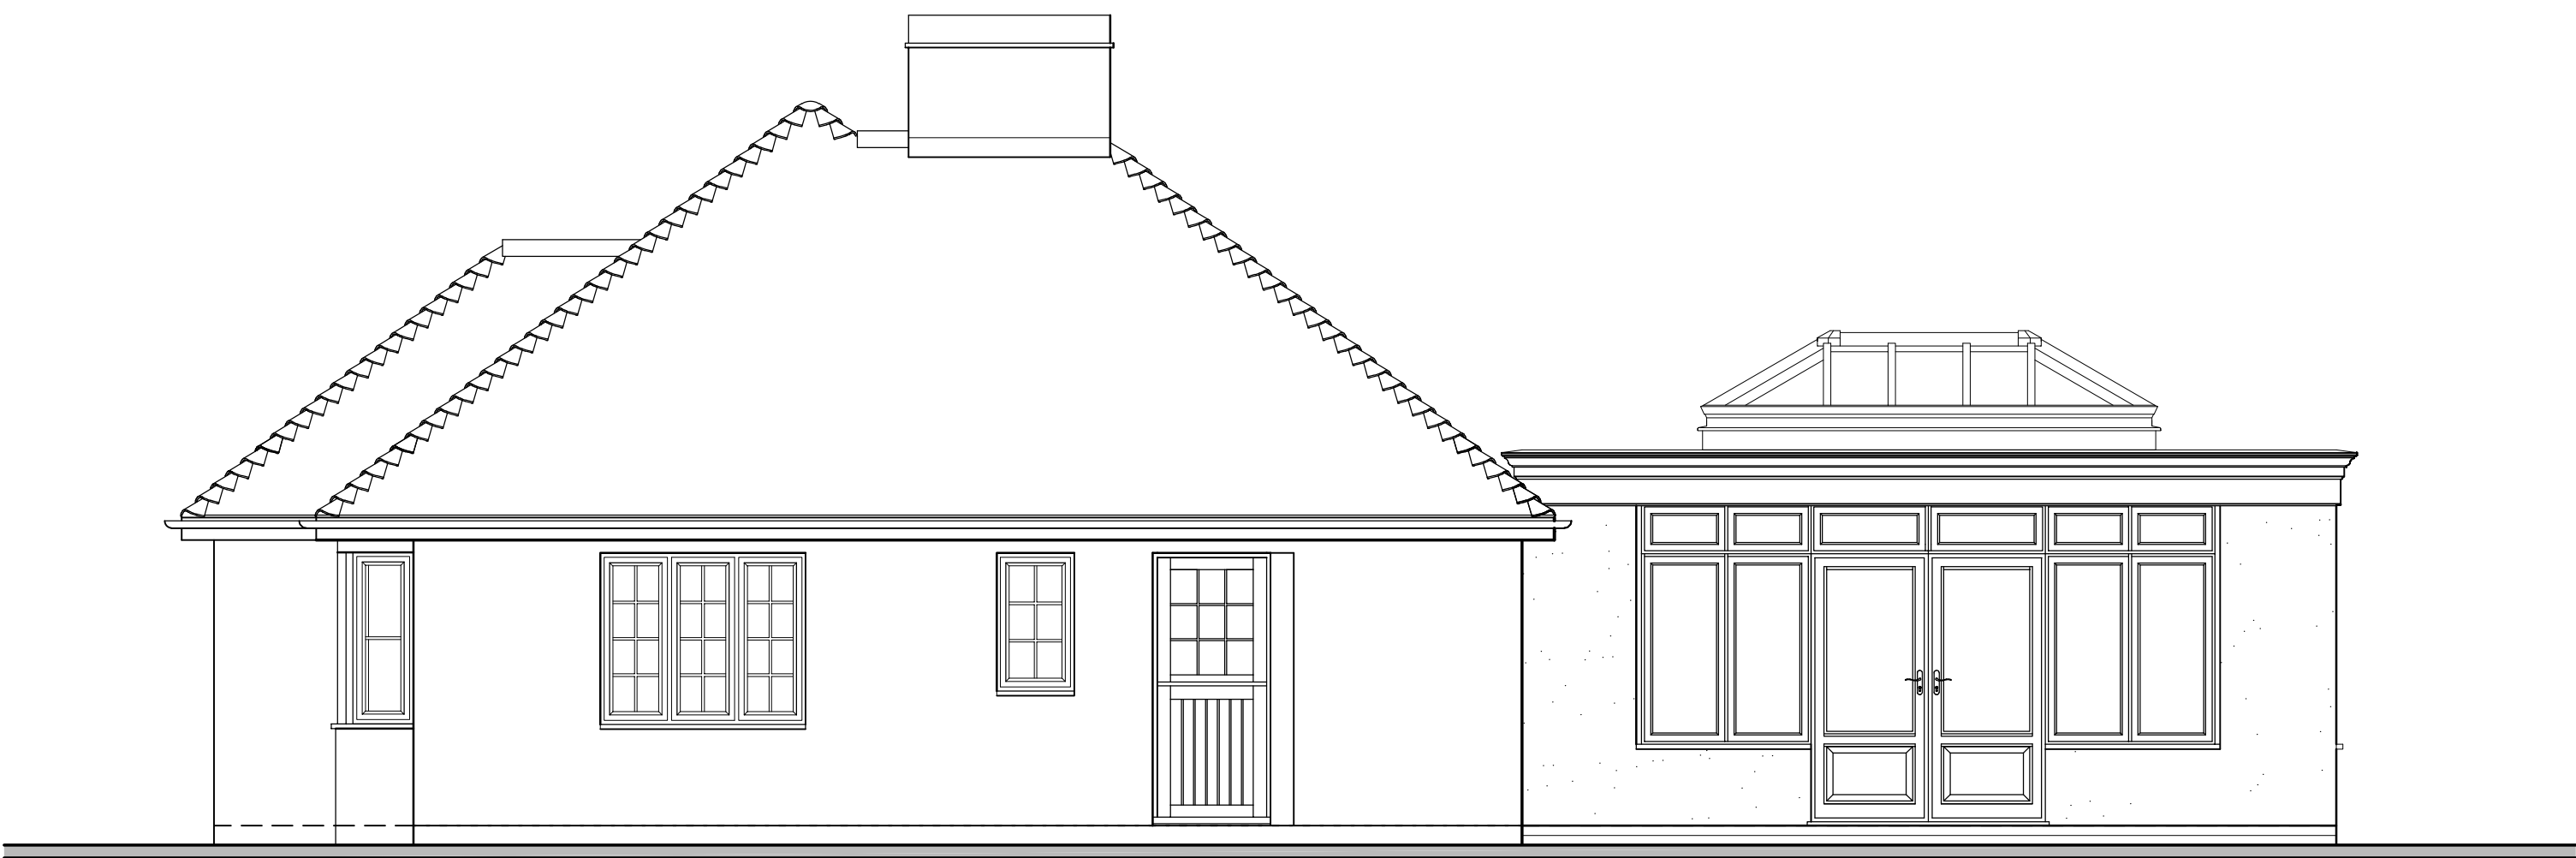

West Elevation

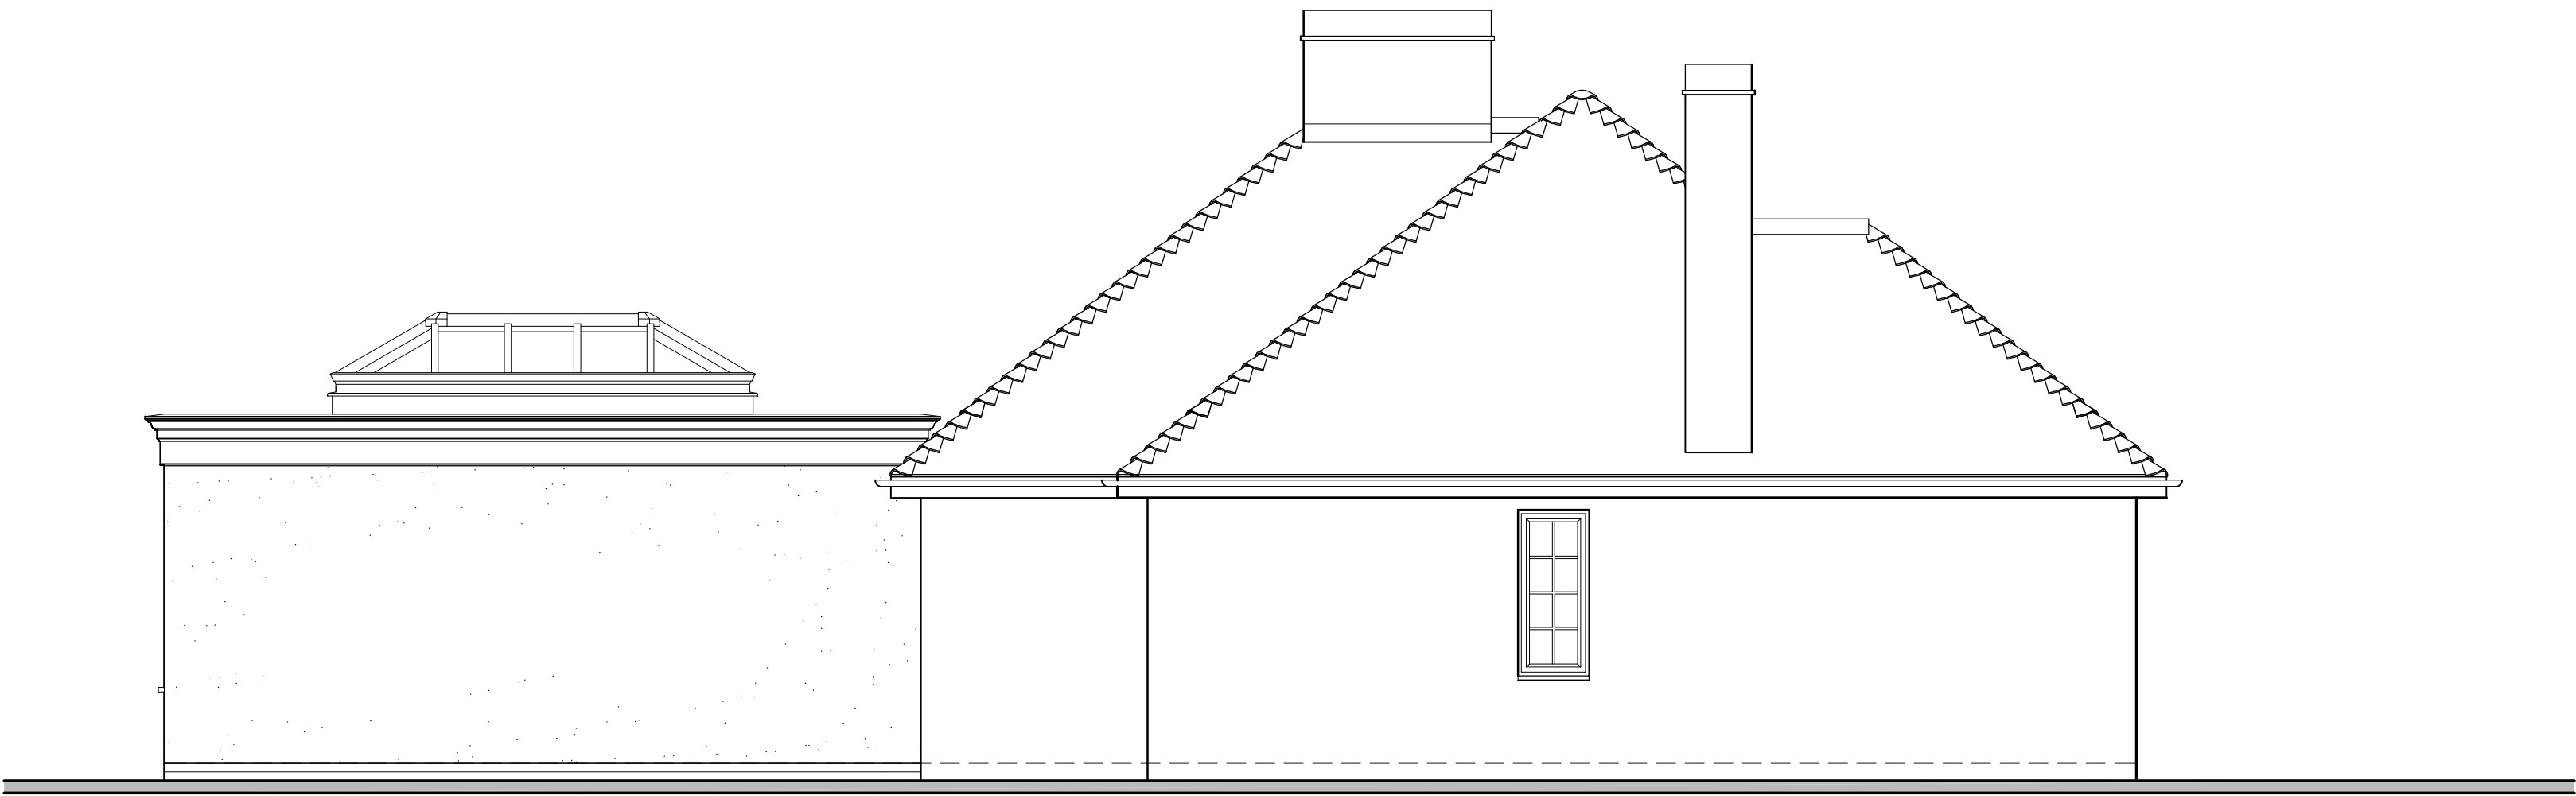

South Elevation



East Elevation

MATERIALS


WALLS
WHITE COLOURED RENDER
K-REND SILICONE RENDER SYSTEM

BRICKWORK BELOW DPC LEVEL
TO BE, GREY ENGINEERING

ROOF
ANTHRACITE GREY FLAT ROOF EITHER
SINGLE PLY OR FIBREGLASS

WINDOWS; GREY U-PVC TO RAL; 7016m
STYLE AS INDICATED ON DRAWINGS.

GREY SOFFIT & FASCIAS TO MATCH
WINDOWS

 

22 SHORE VIEW, PETERBOROUGH
CAMBRIDGESHIRE, PE7 8FS
E.info@seven22.co.uk - T.07799 585277

PROJECT
PROPOSED EXTENSION
WHITE BUNGALOW
HOME FARM
LITTLEWORTH DROVE
DEEPING ST NICHOLAS
LINCOLNSHIRE, PE11 3EN

CLIENT
Mr J TURNER

TITLE
PROPOSED ELEVATIONS

DRAWING No.
032 P02

SCALE
1:50 @ A1 - 1:100 @ A3

DATE
JAN 2021

REV