




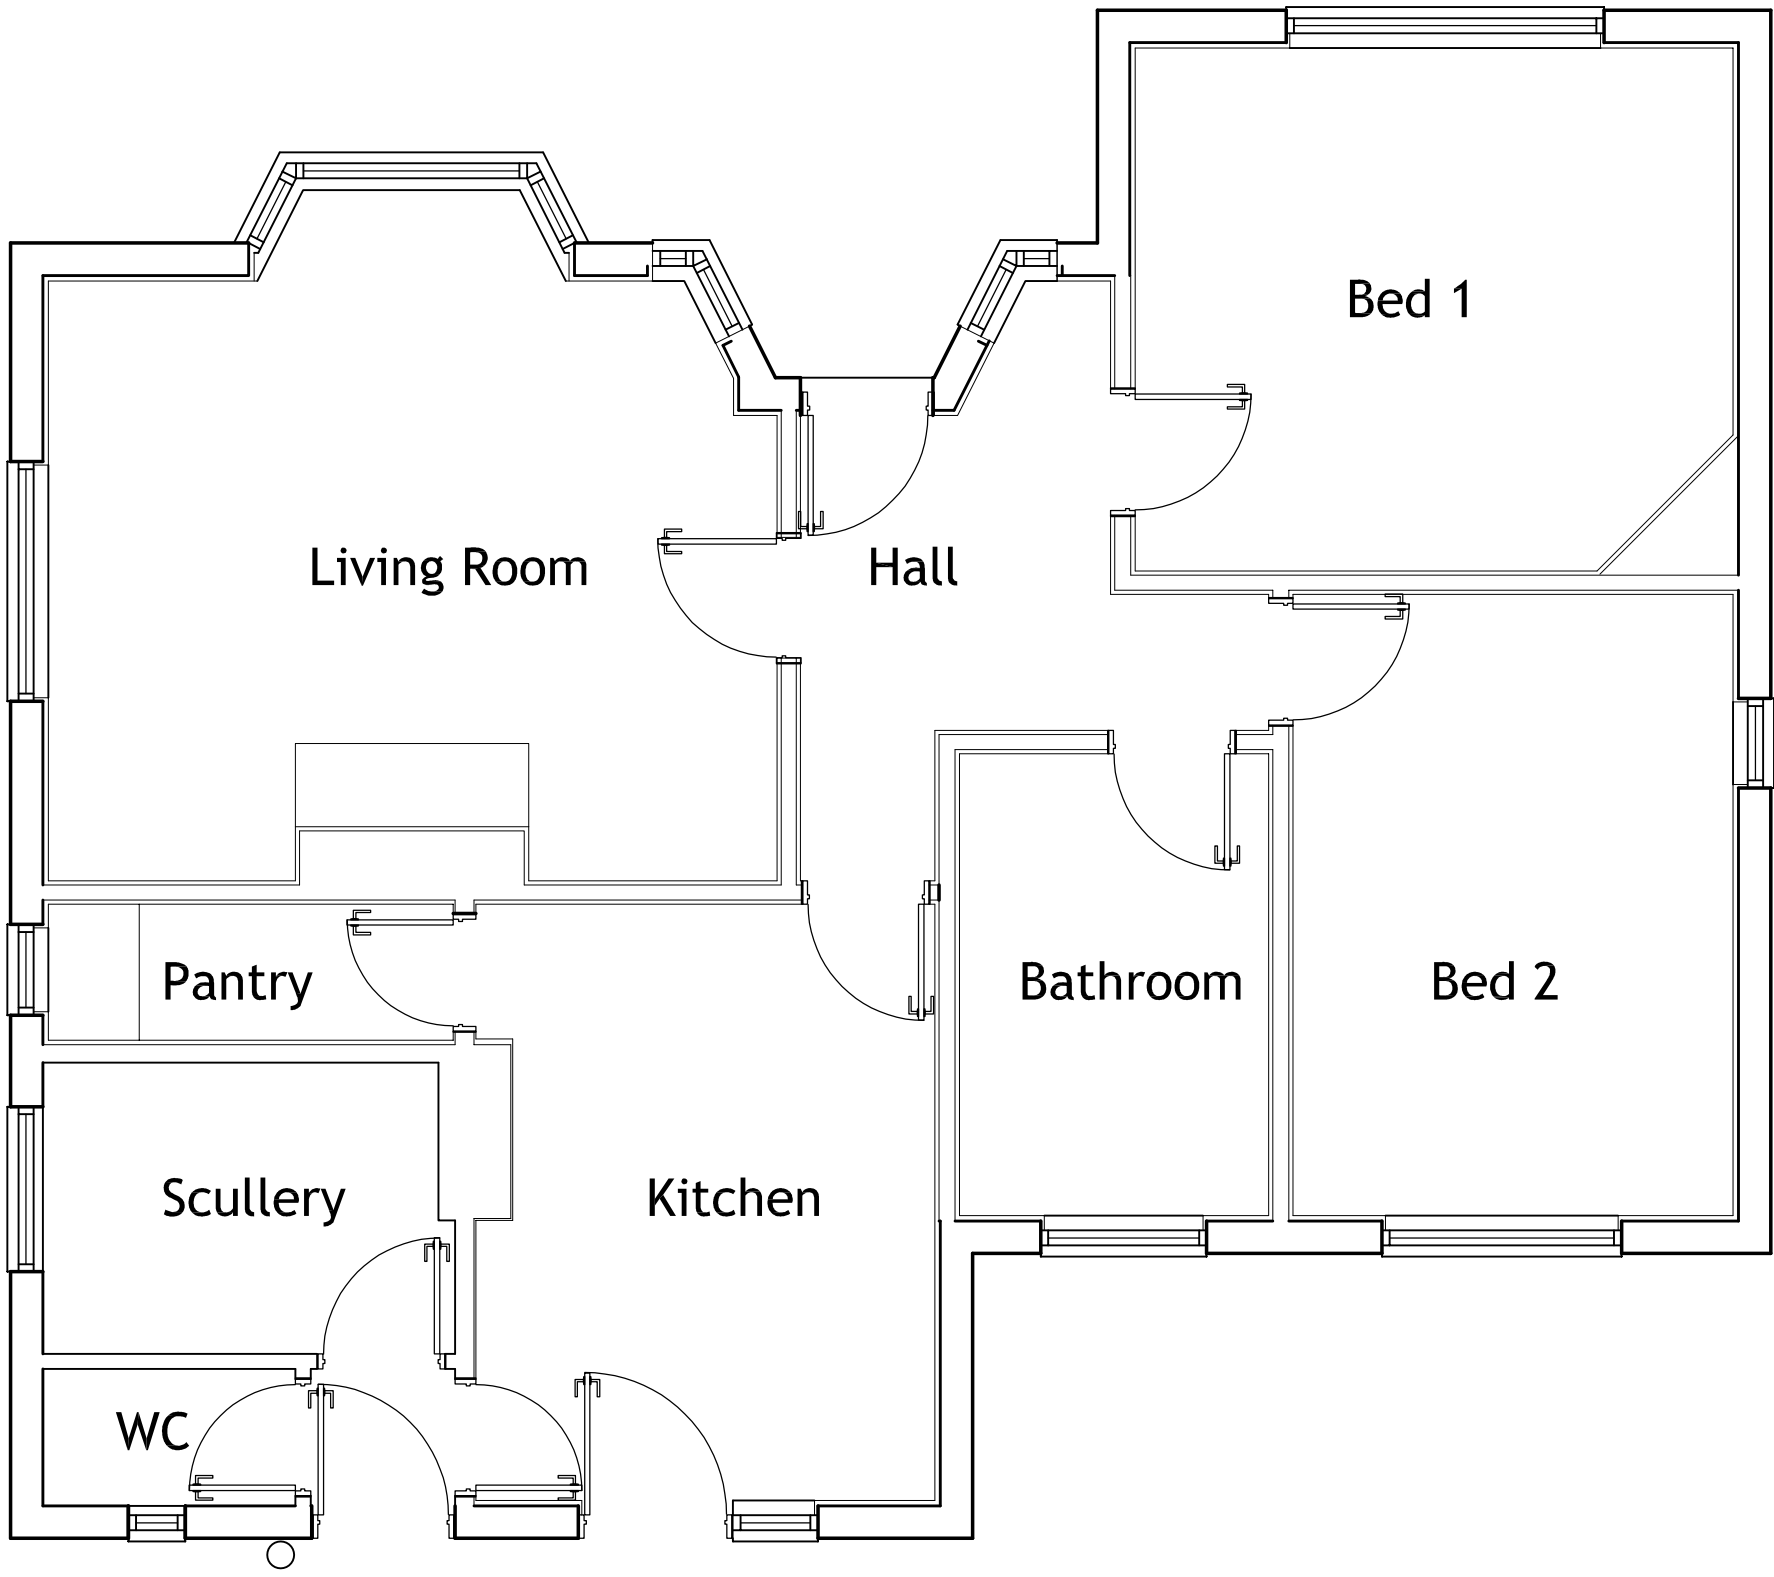

Ground Floor Plan

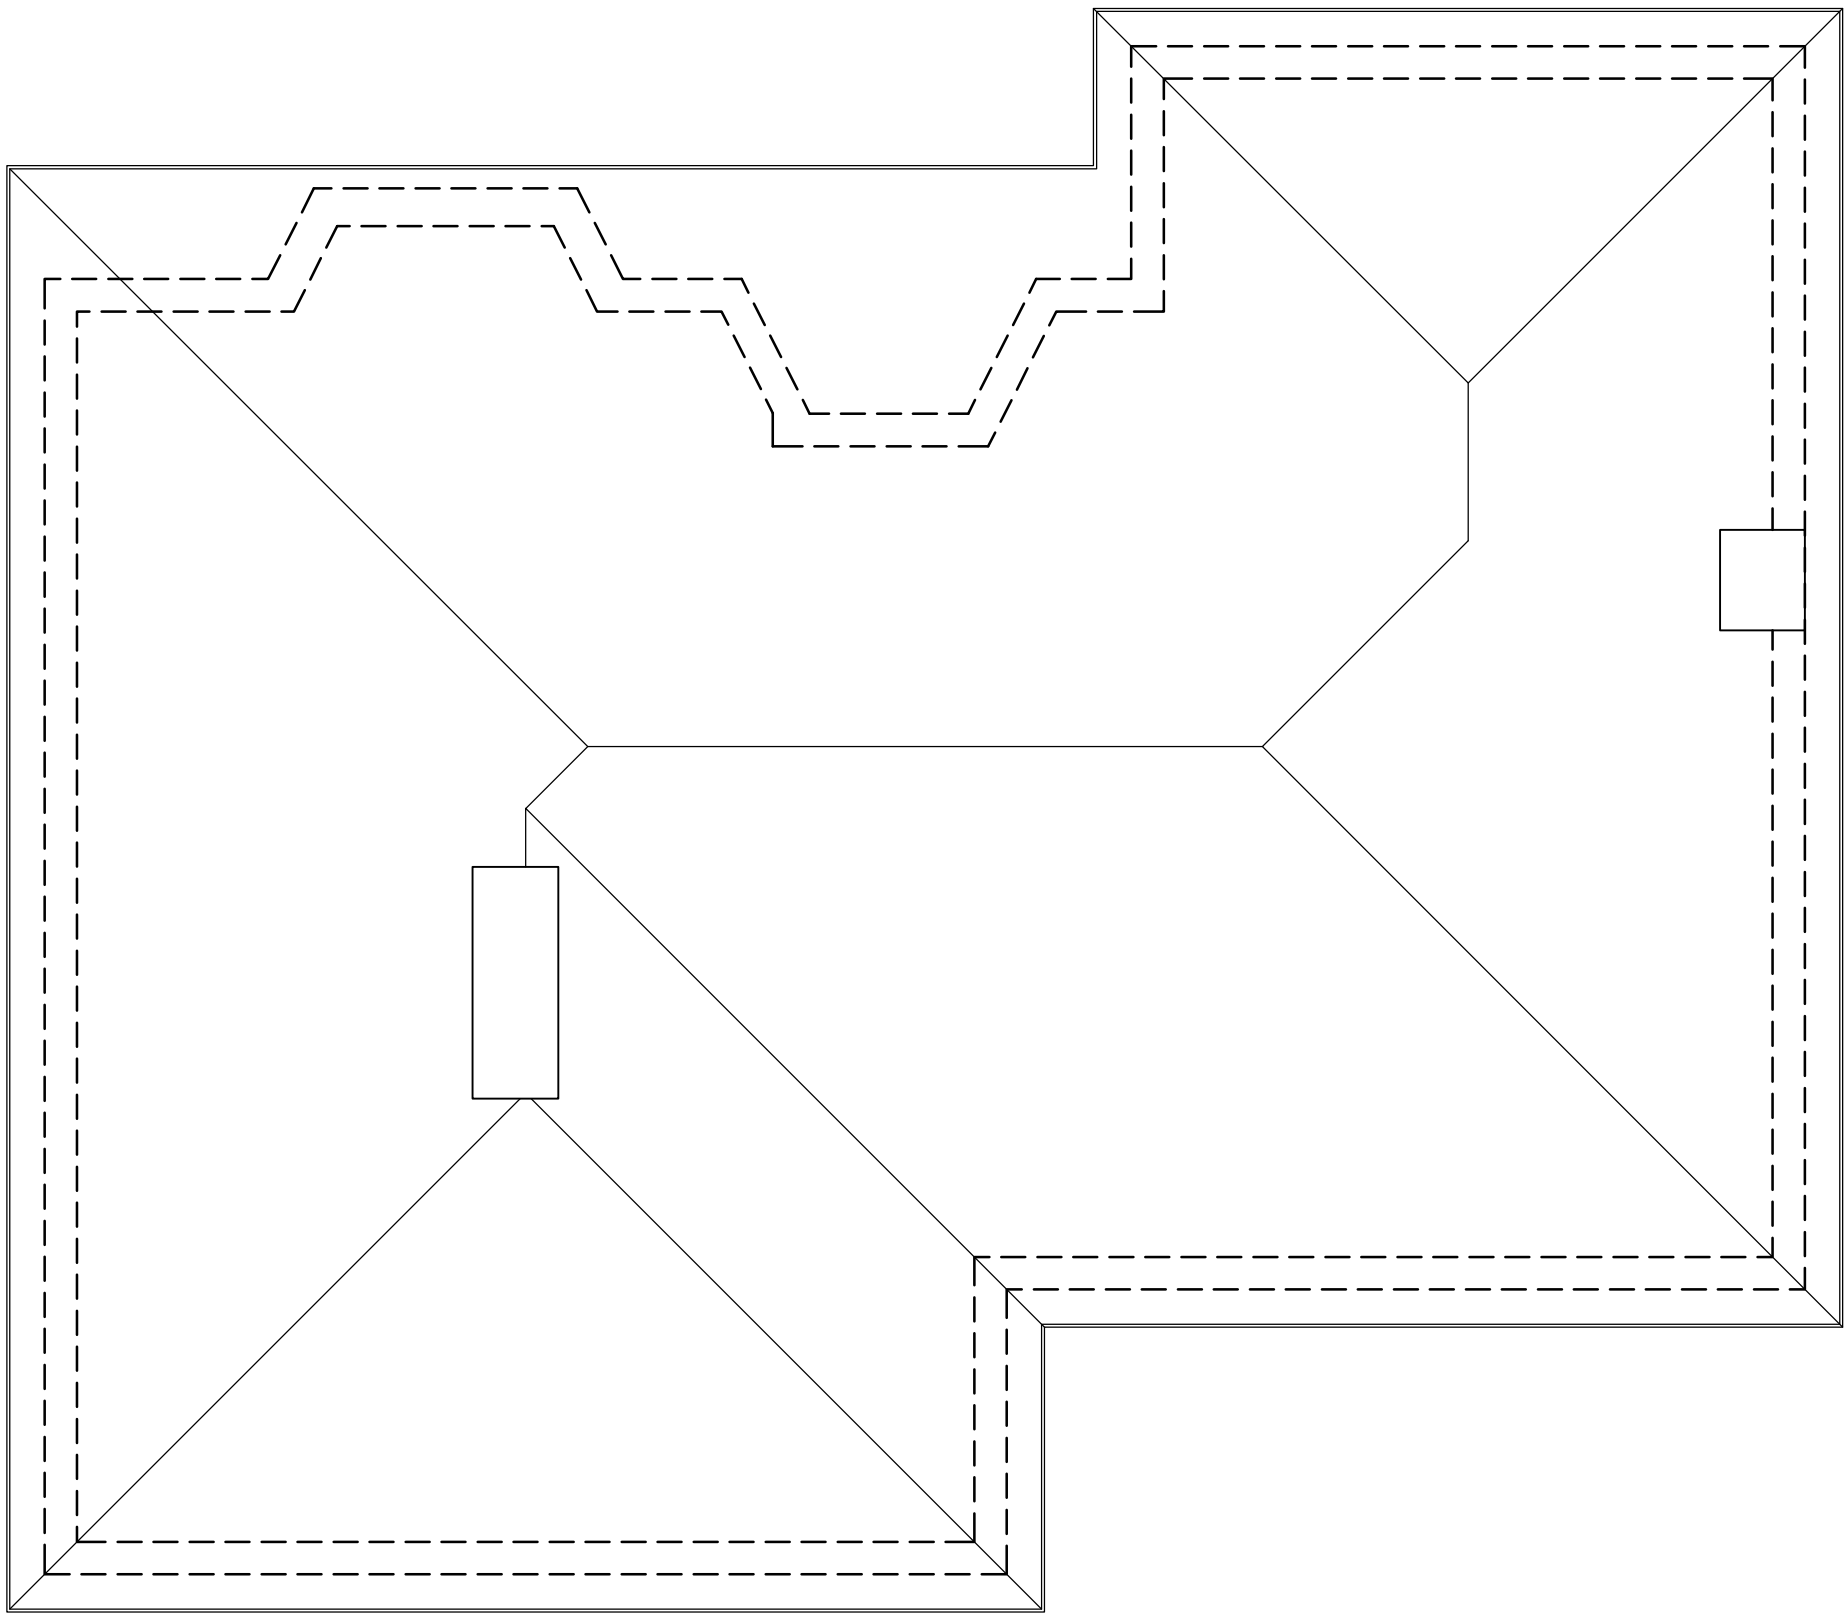

Roof Plan

 

22 SHORE VIEW, PETERBOROUGH CAMBRIDGESHIRE, PE7 8FS E:info@seven22.co.uk - T:07799 585277		
PROJECT PROPOSED EXTENSION 167 DRYBREAD ROAD WHITTLESEY CAMBRIDGESHIRE PE7 1YR		
CLIENT Mr & Mrs VALENTINE		
TITLE EXISTING GROUND FLOOR PLAN & ROOF PLAN		
DRAWING No. 033 S02		
SCALE 1:50 @ A1 - 1:100 @ A3	DATE DEC 2020	REV