



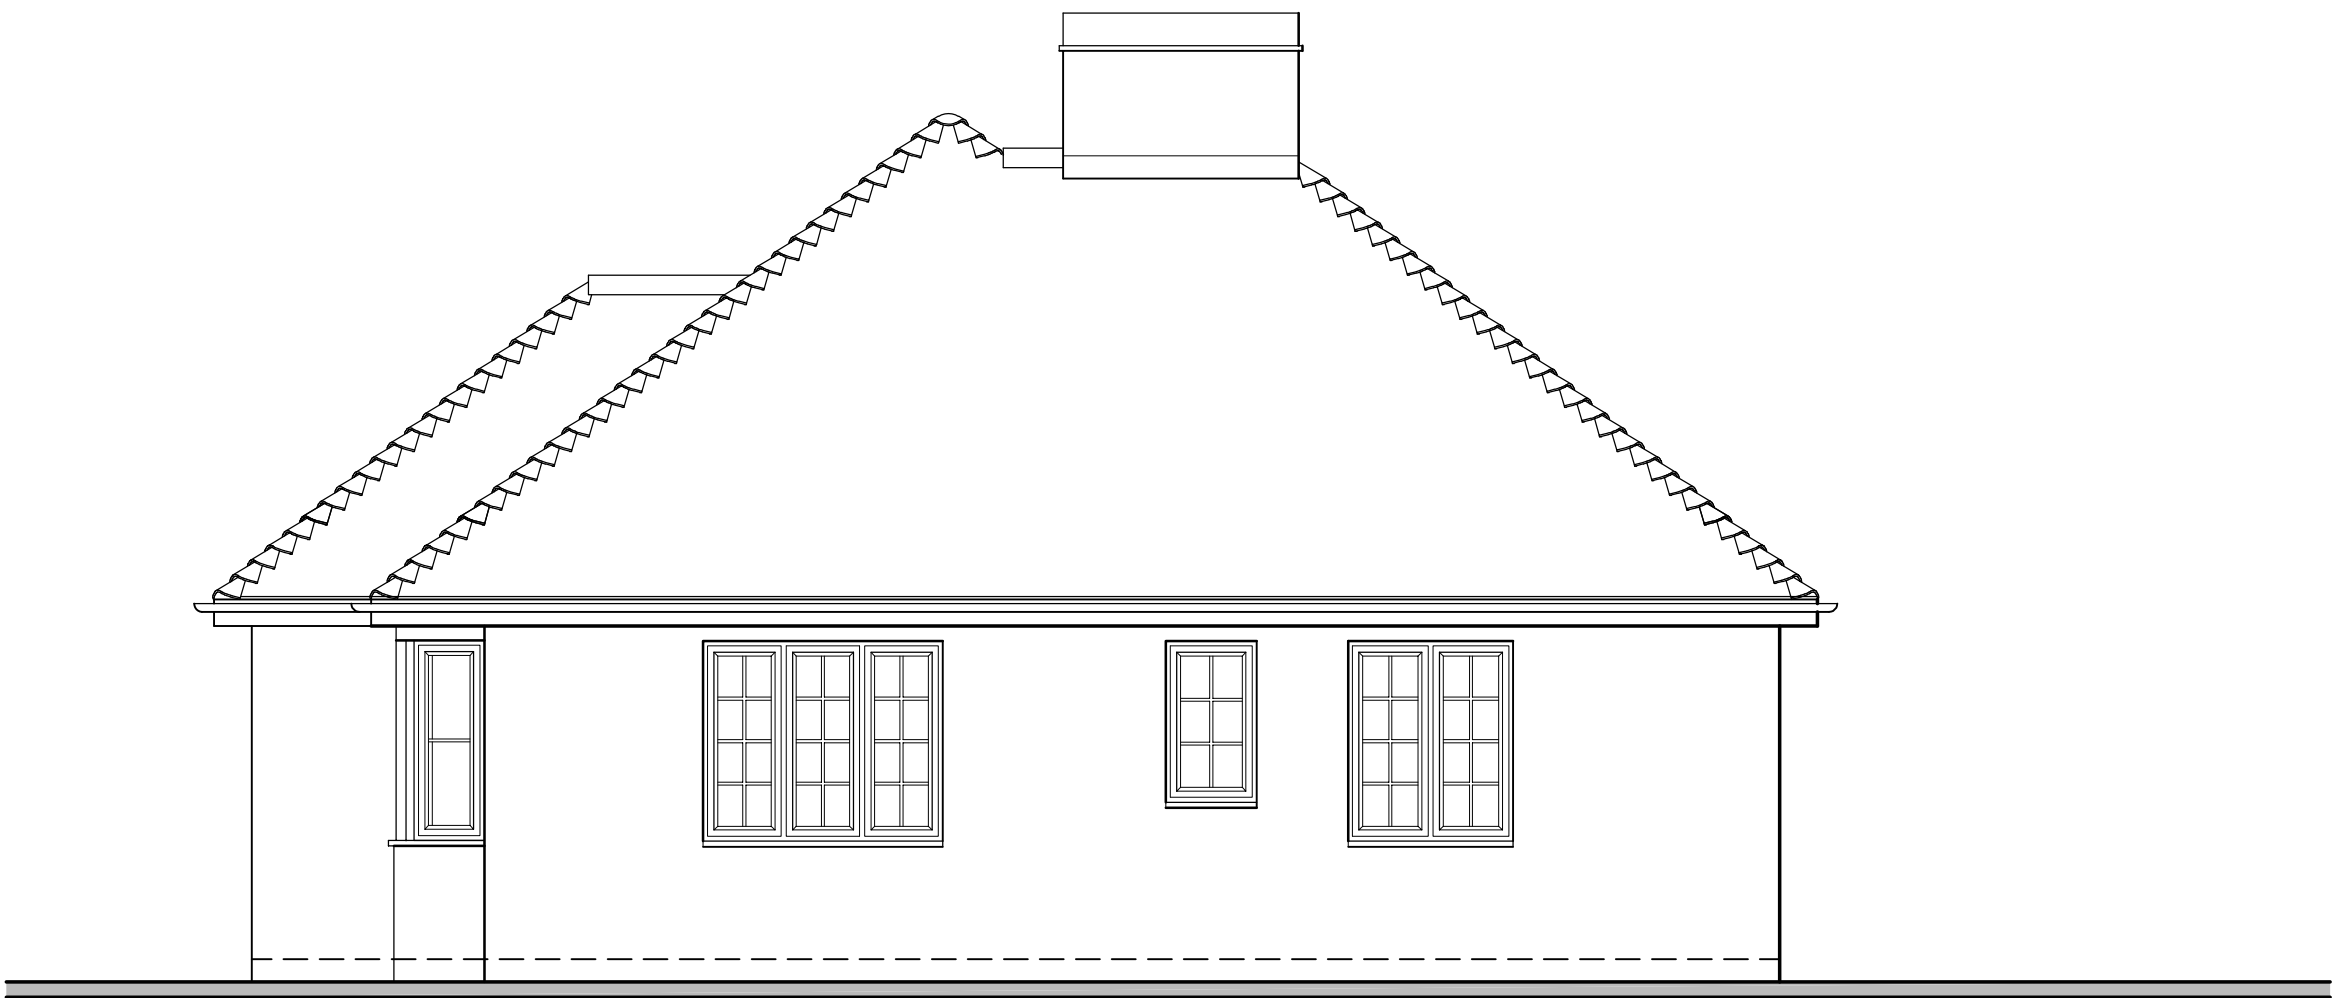


West Elevation

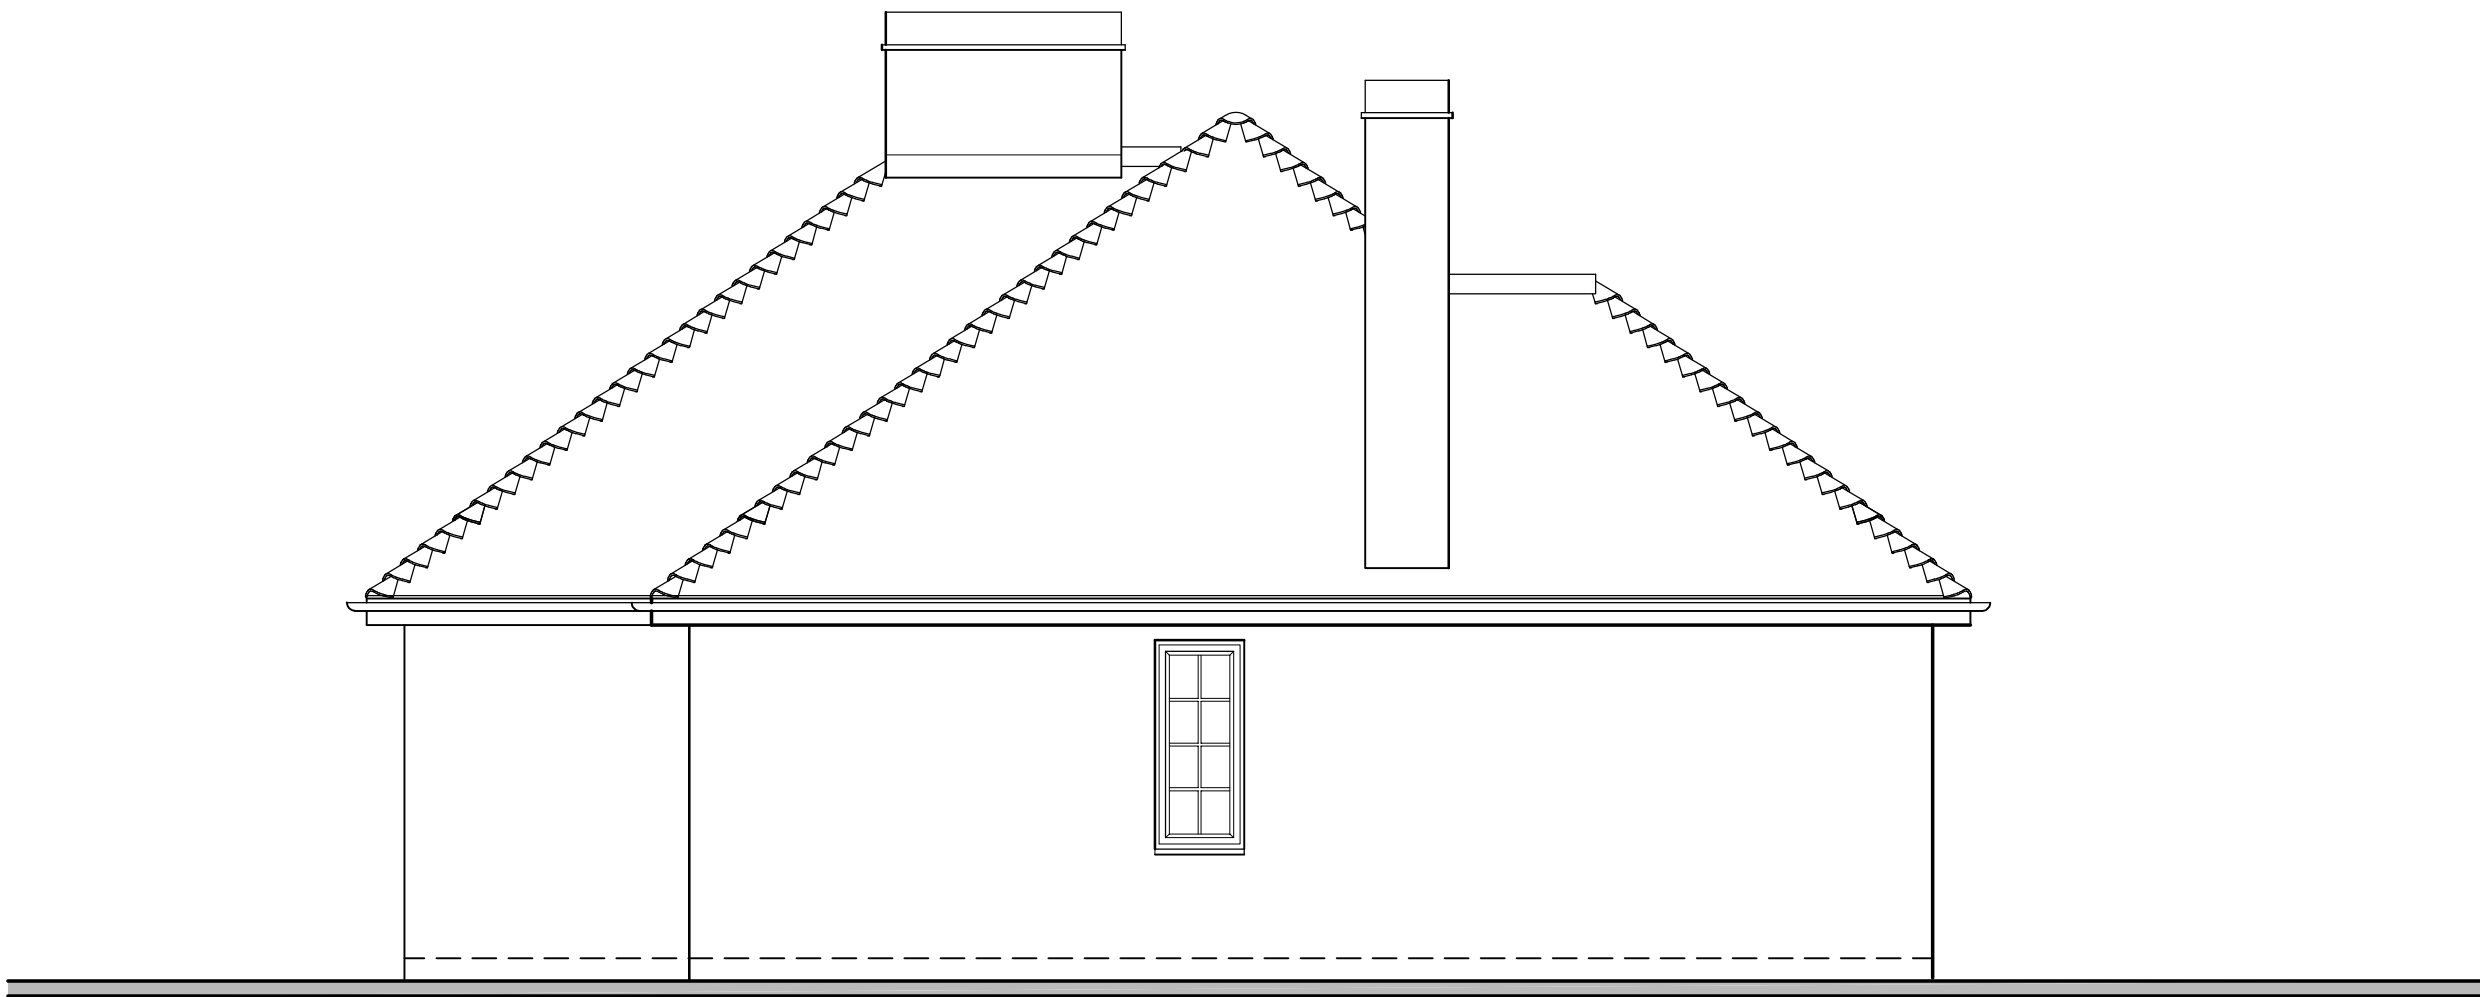

South Elevation



East Elevation

 

seven22

ARCHITECTURE LTD

22 SHORE VIEW, PETERBOROUGH CAMBRIDGESHIRE, PE7 8FS E.info@seven22.co.uk - T.07799 585277		
PROJECT PROPOSED EXTENSION 167 DRYBREAD ROAD WHITTLESEY CAMBRIDGESHIRE PE7 1YR		
CLIENT Mr & Mrs VALENTINE		
TITLE EXISTING ELEVATIONS		
DRAWING No. 033 S03		
SCALE 1:50 @ A1 - 1:100 @ A3	DATE DEC 2020	REV