




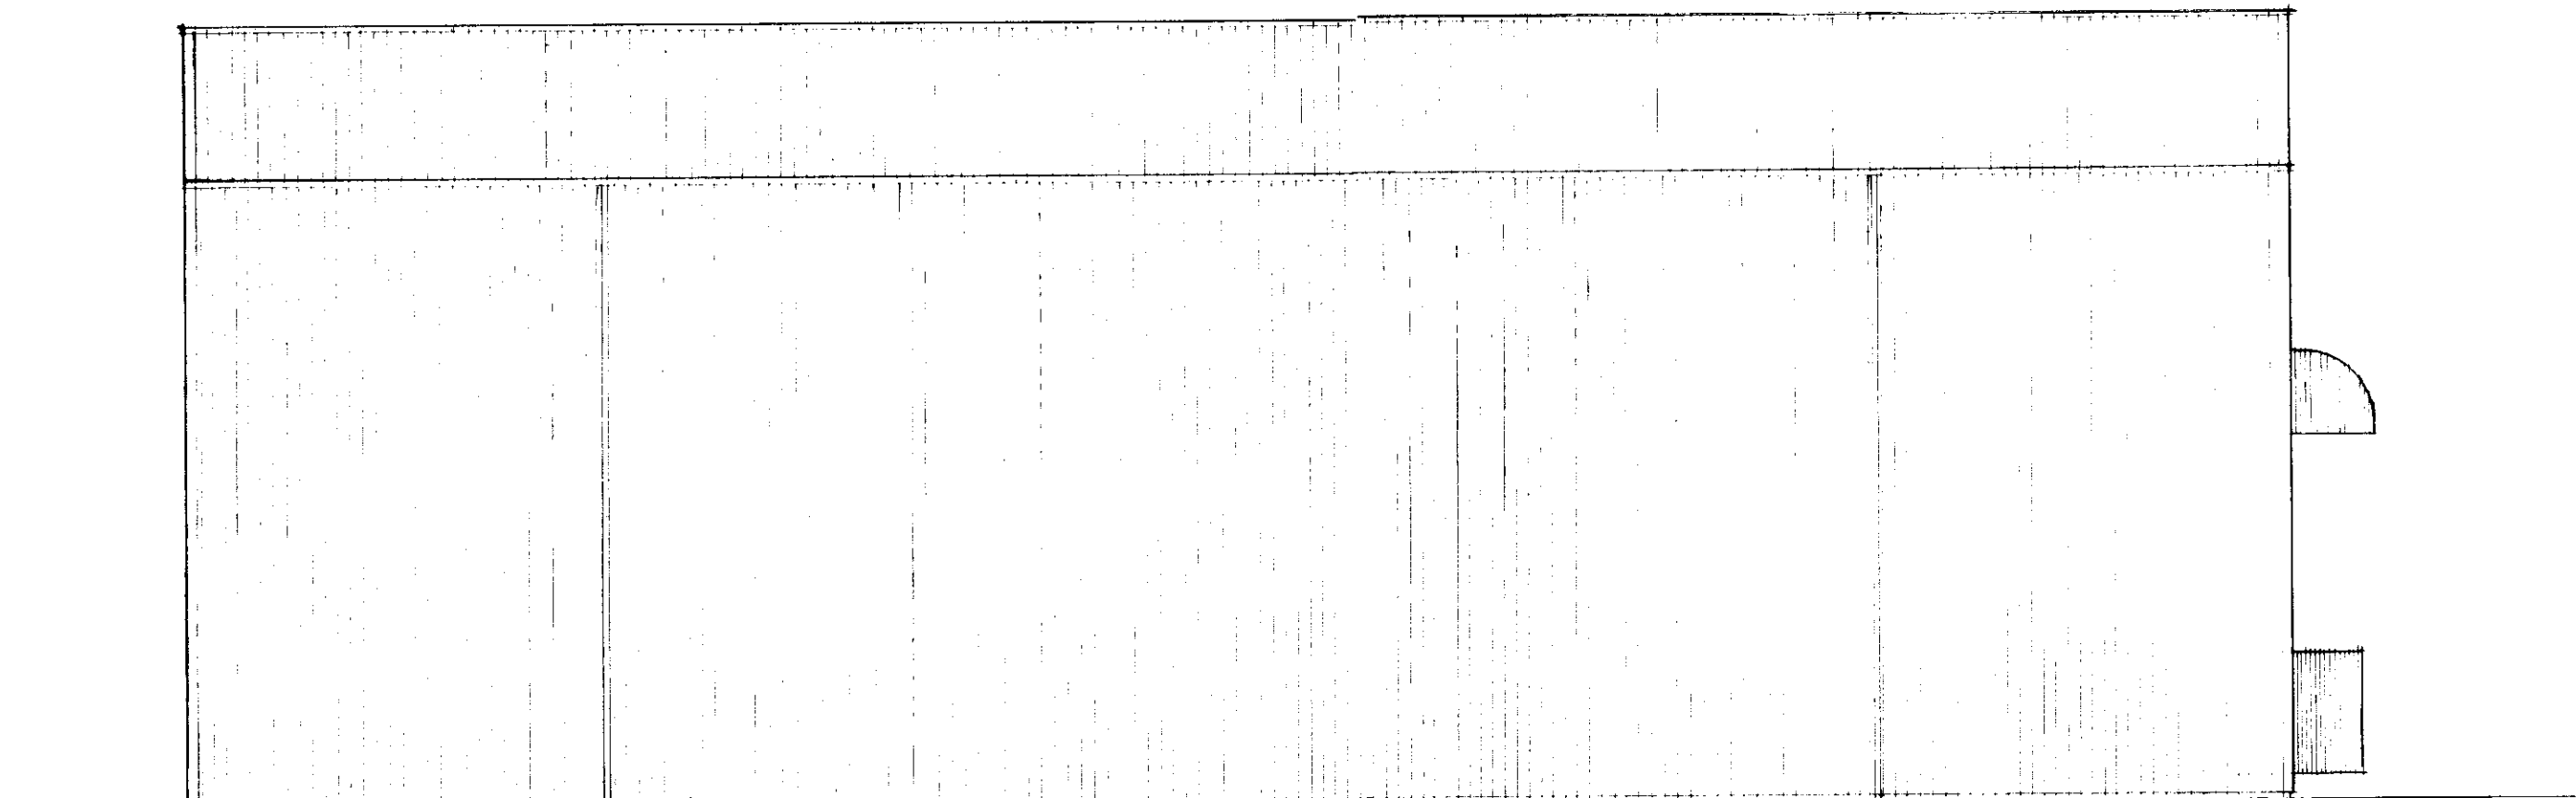


NORTH EAST 1-100

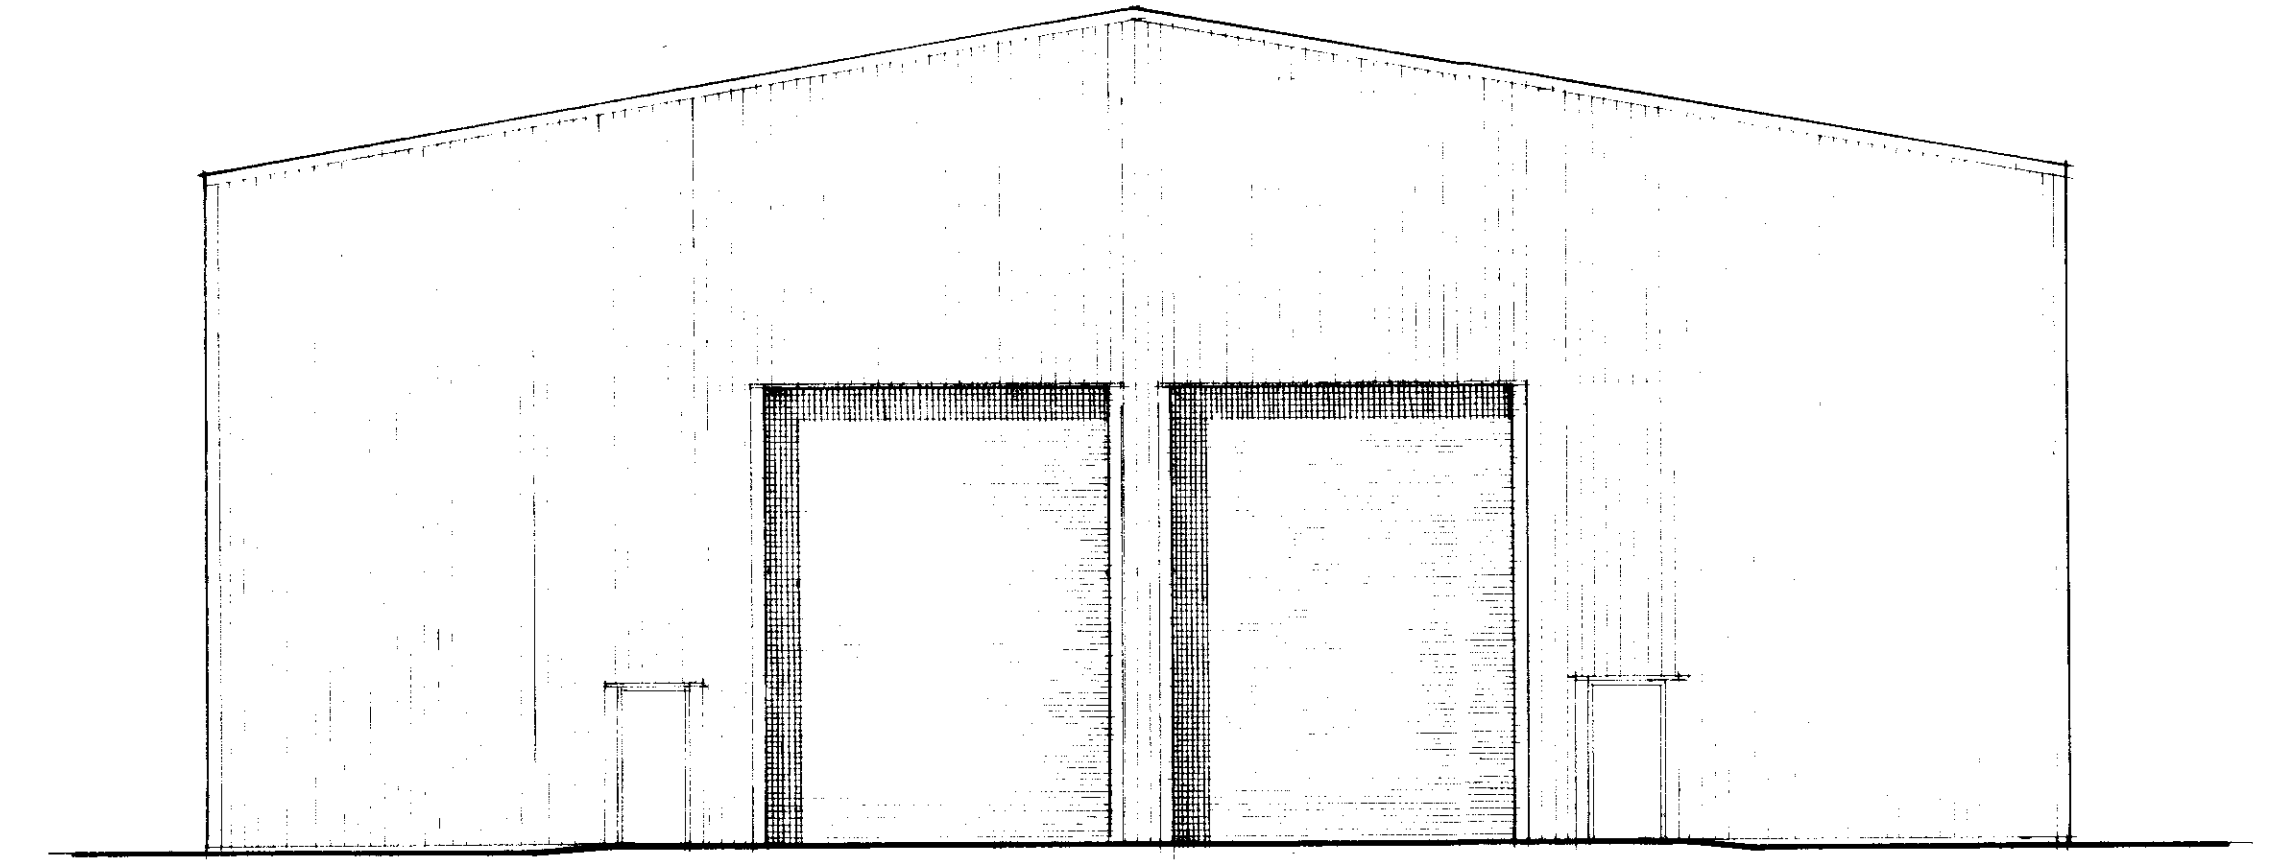


SOUTH EAST 1-100

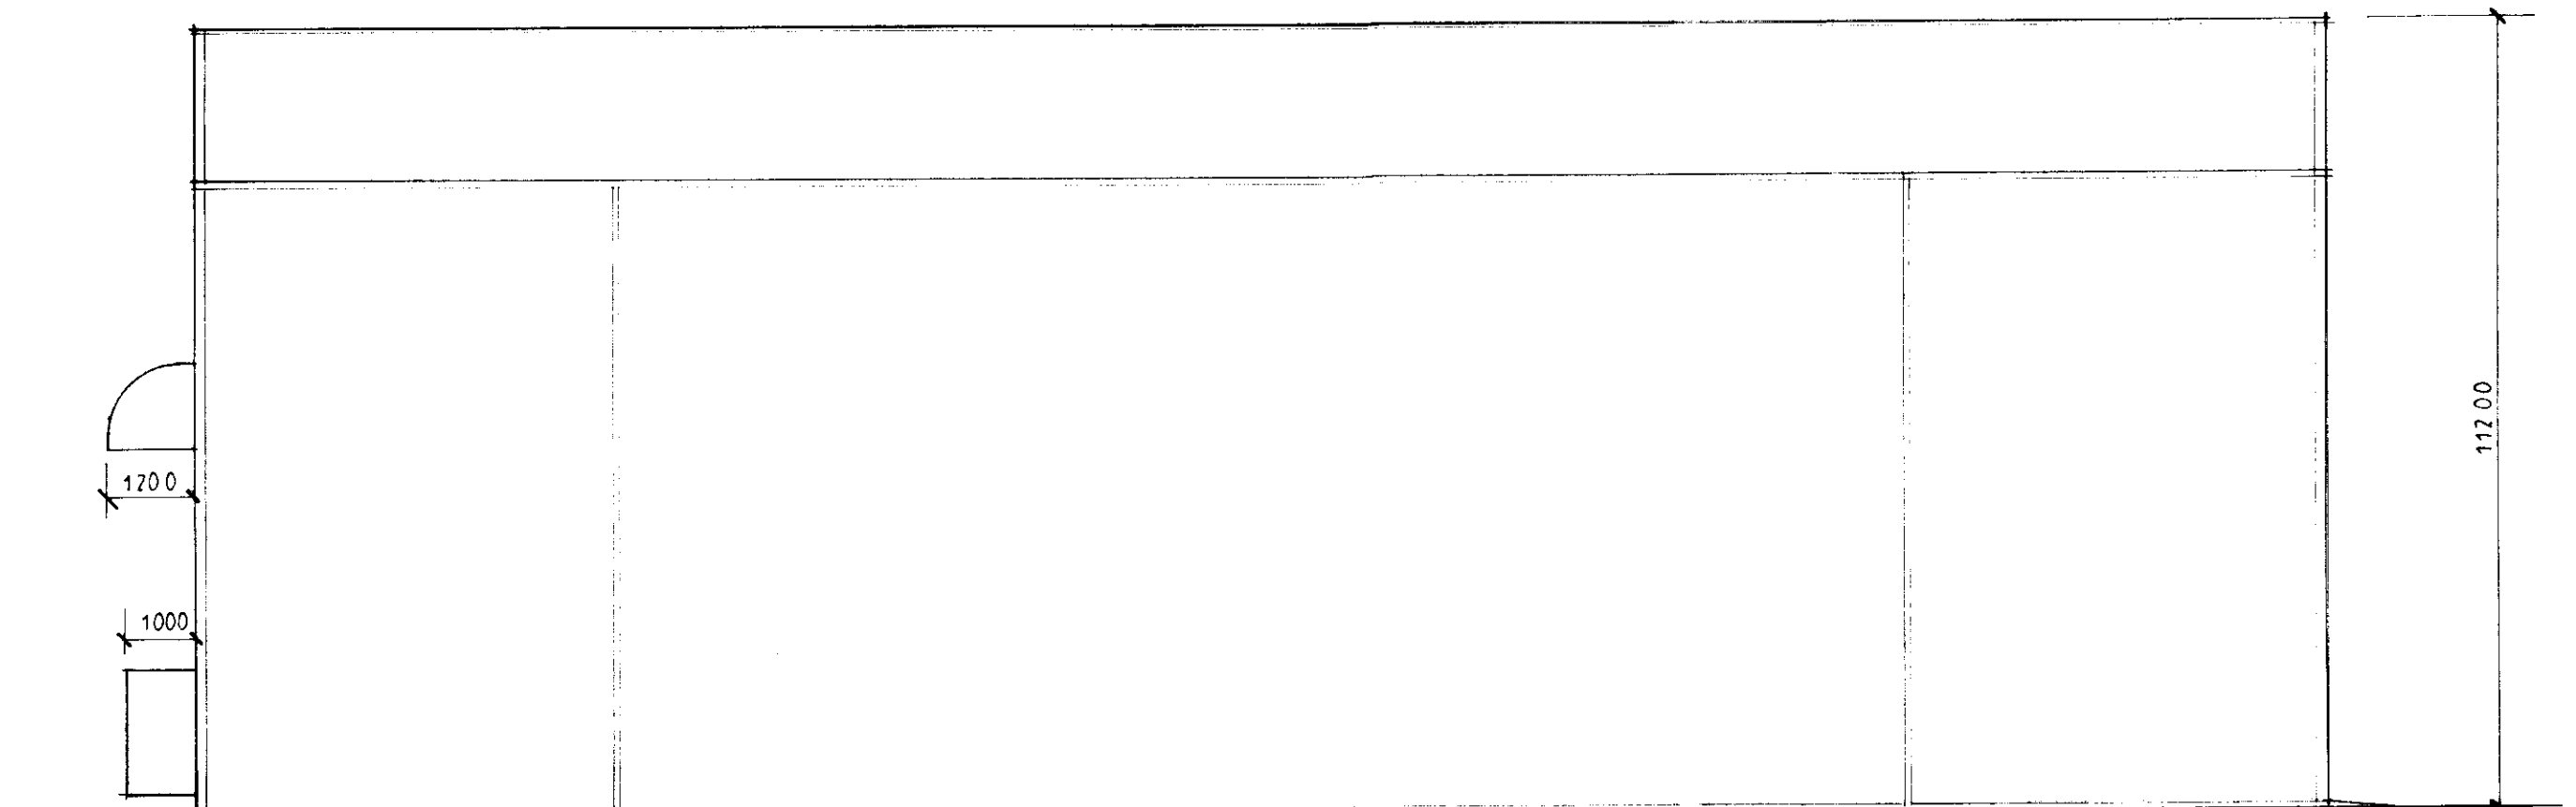


SOUTH WEST 1-100

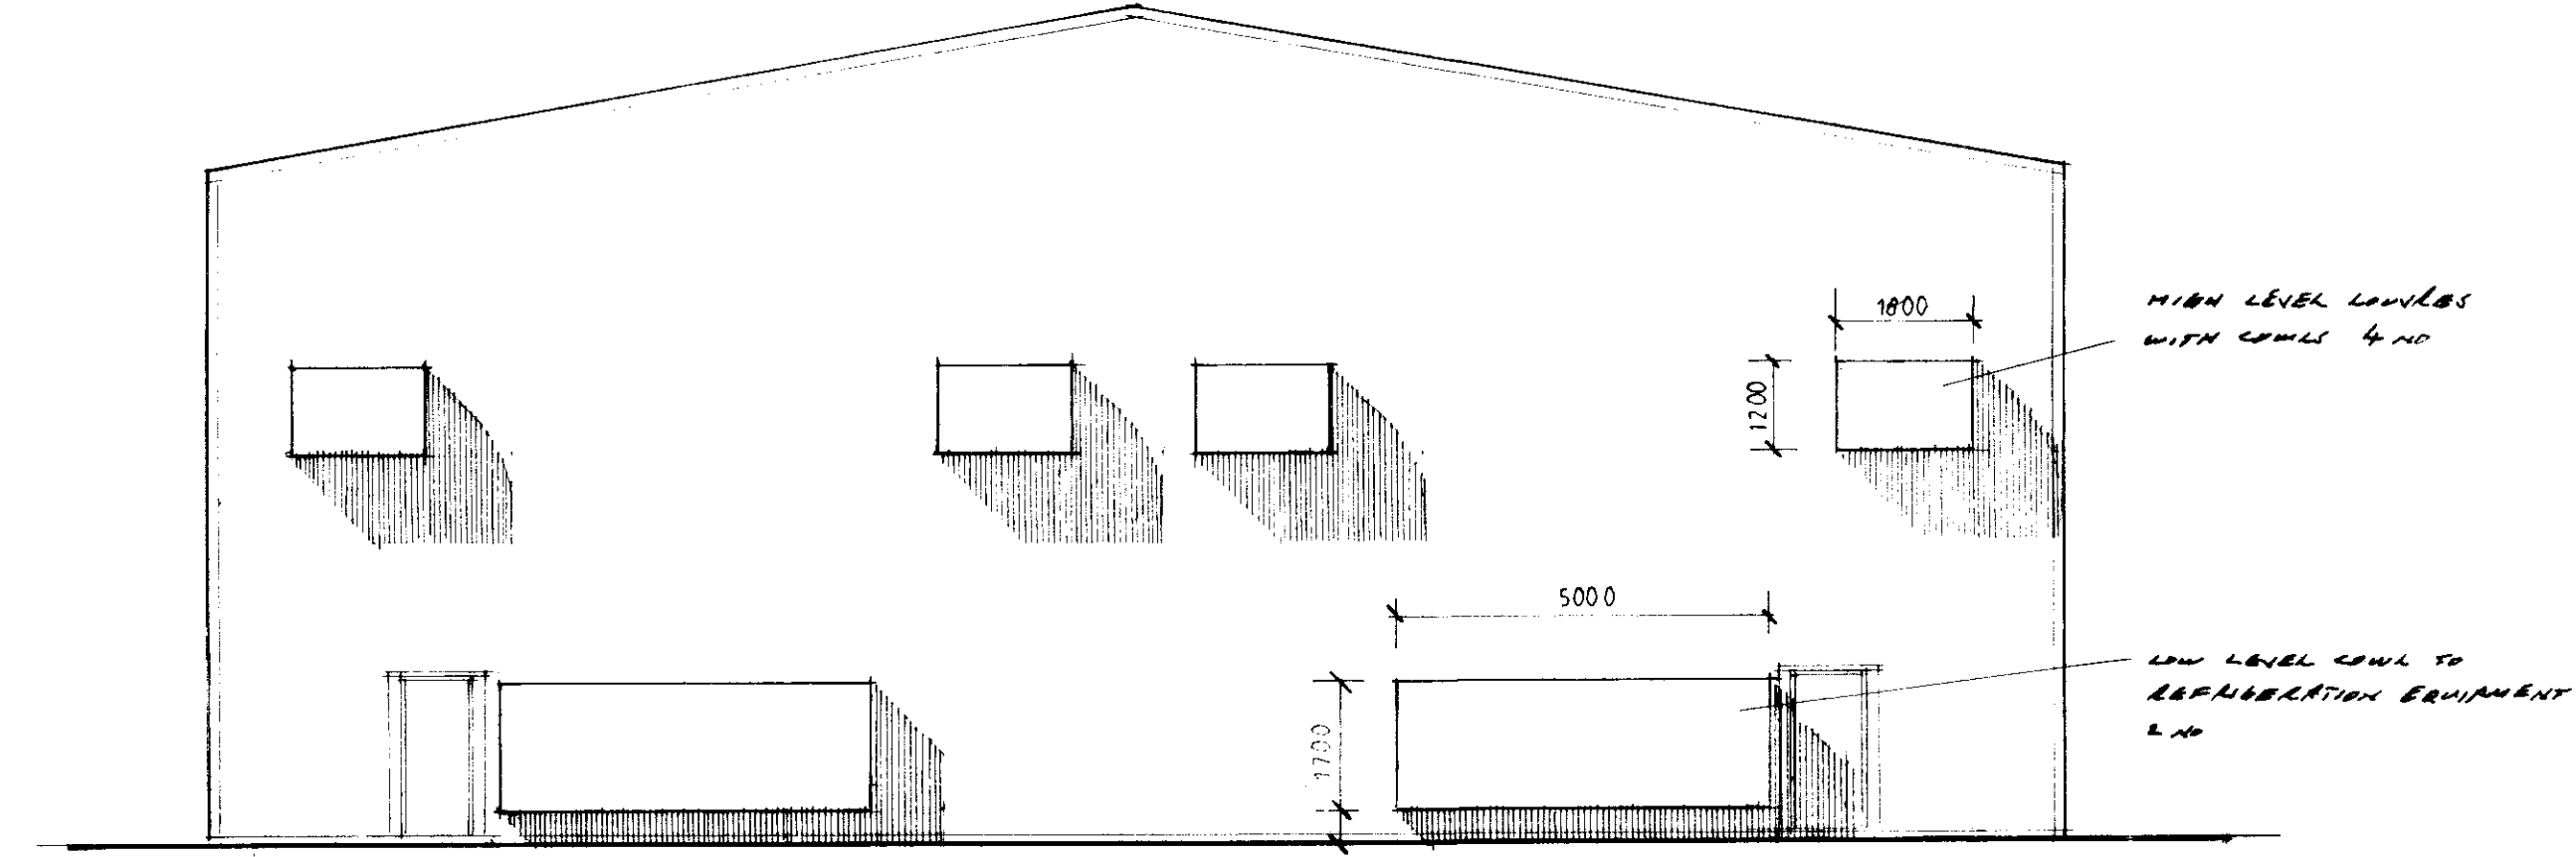


NORTH WEST 1-100

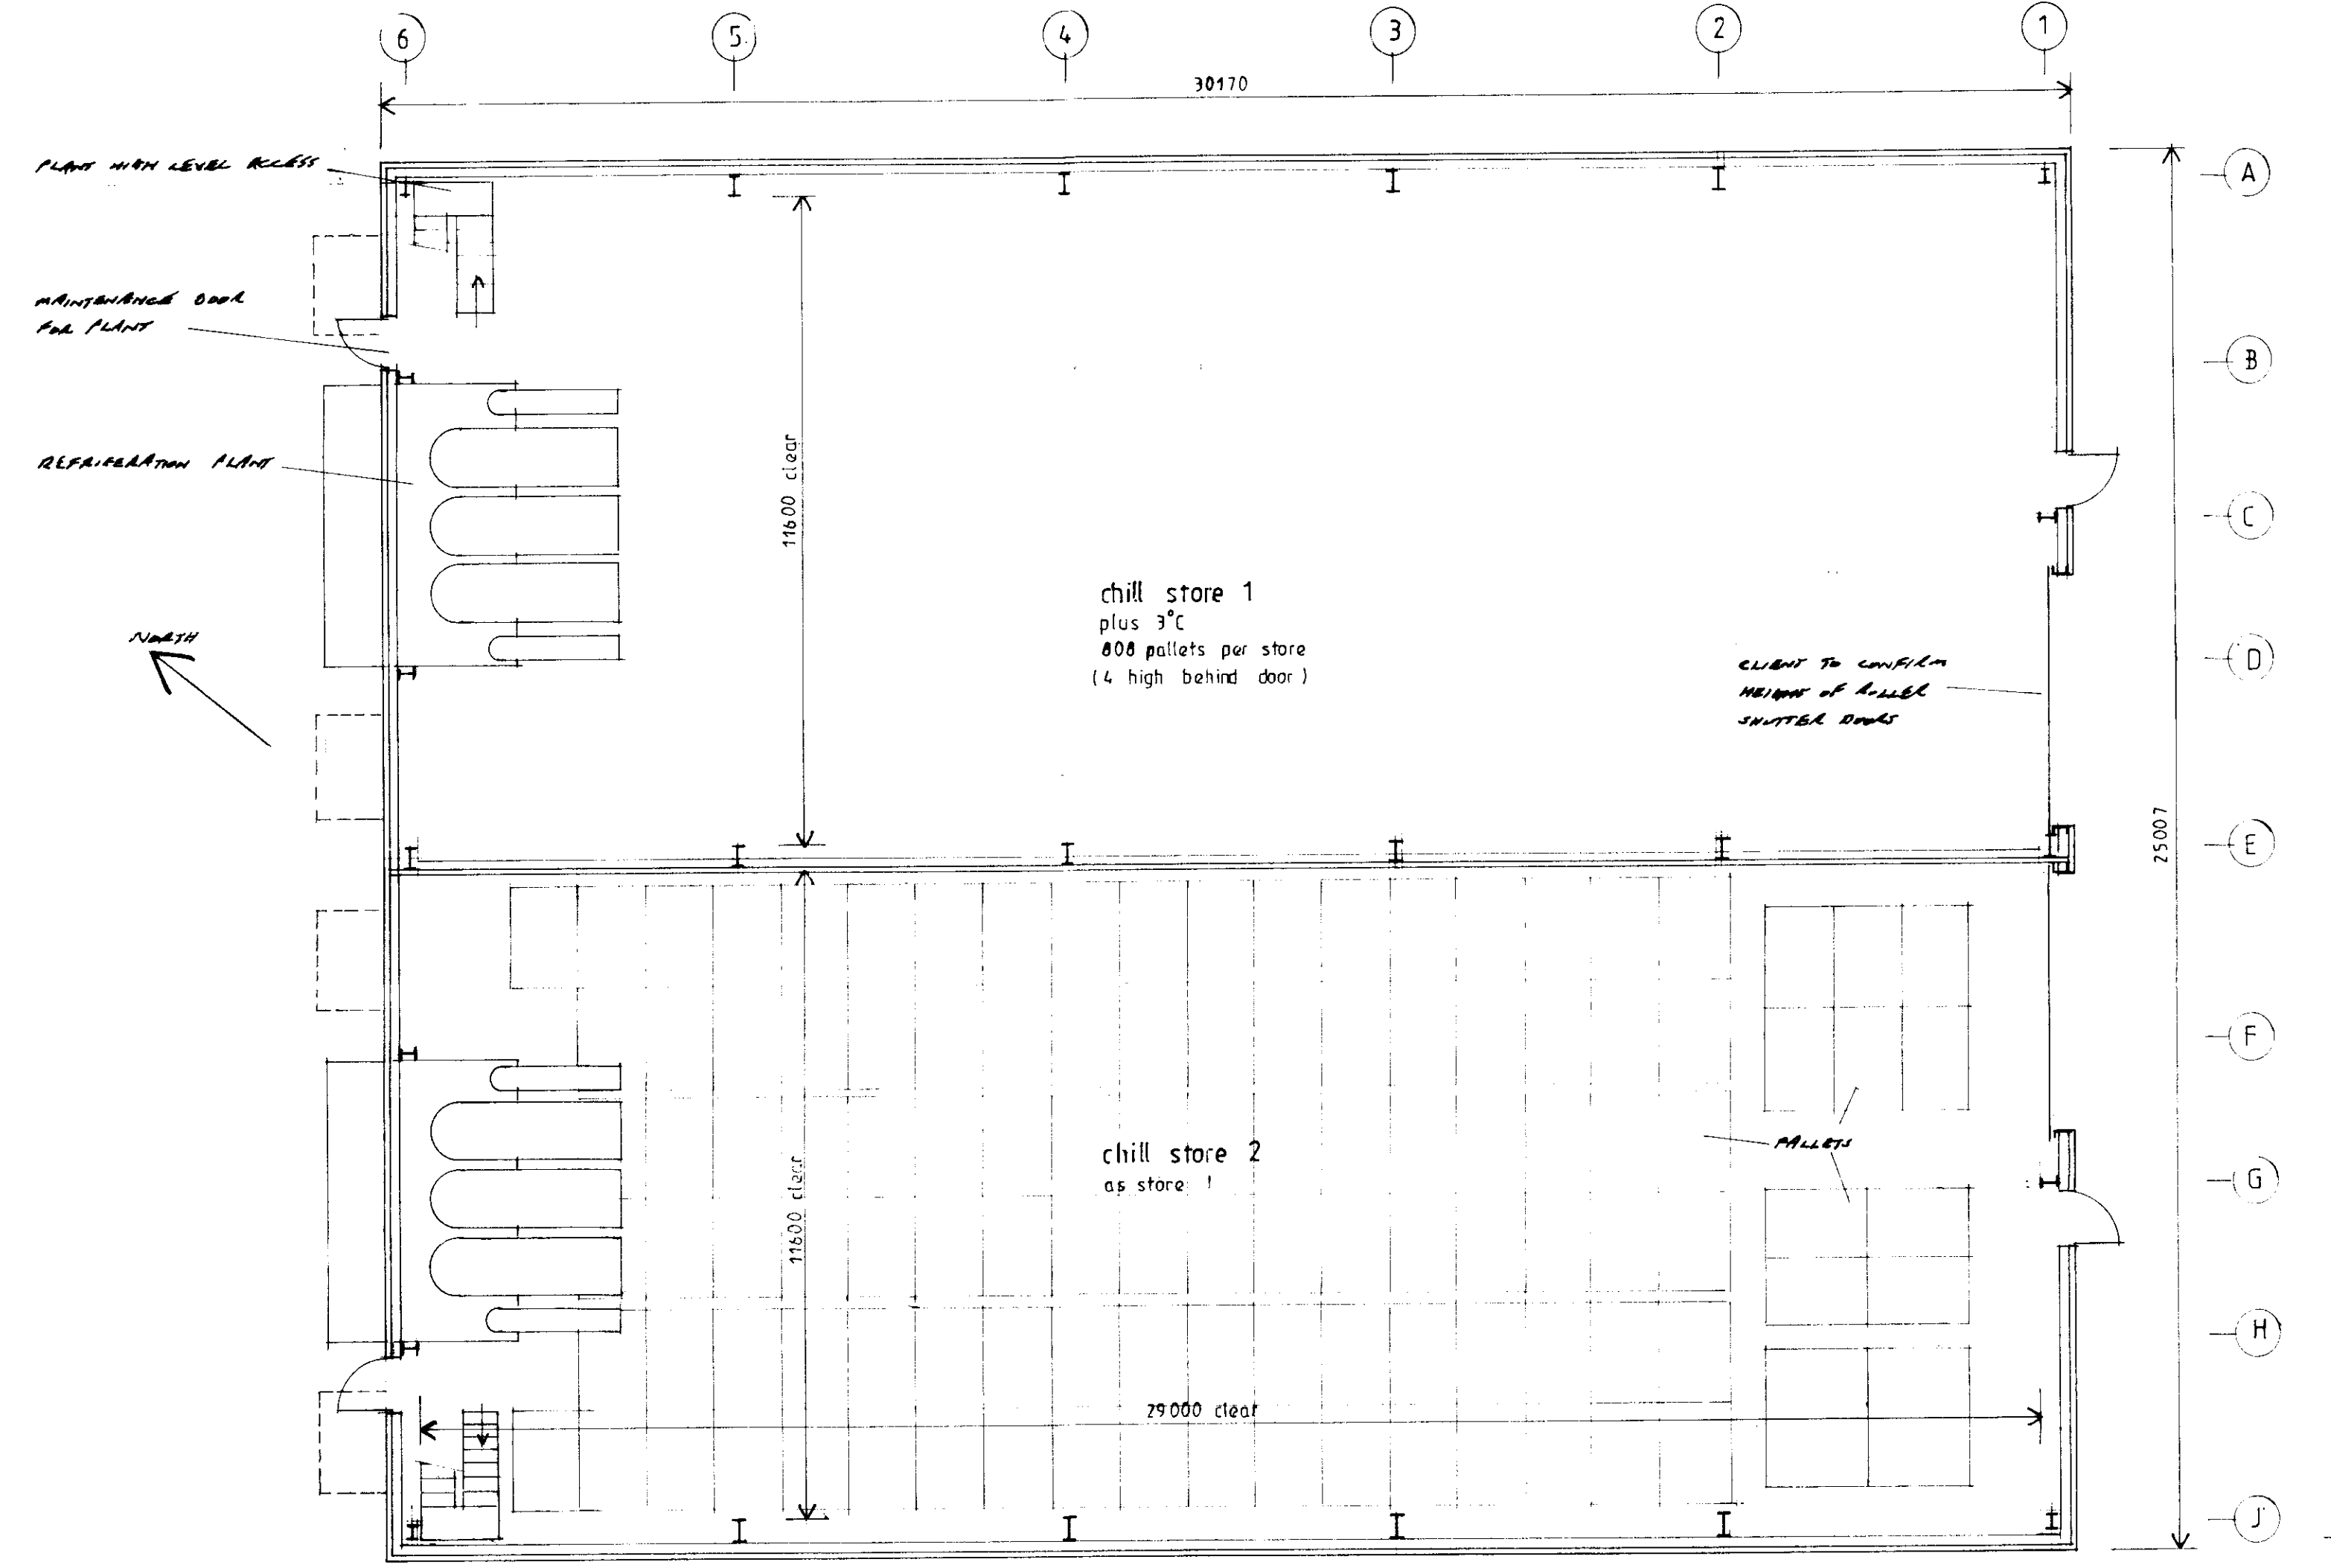

FLOOR PLAN 1-100

 

- MATERIALS**
- Roof** 120mm TH FINISH OF SIMILAR COMPOSITE CLADDING COMPLIANT 120mm LPL APPLIED FOR CORE STRENGTHENED BETWEEN AND BOUNDED TO 0.5TH MILLIM COATED STEEL OUTER SHEET COLOUR CHARCOAL GREY AND 0.6TH WHITE ENAMEL COATED UNDER SHEET
 - BUTTER** 150mm RUC BUTTER COLOUR GREY WITH 100g RUP
 - WALLS** 100mm TH FINISH OF SIMILAR COMPOSITE CLADDING COMPLIANT 100mm LPL APPLIED FOR CORE STRENGTHENED BETWEEN AND BOUNDED TO 0.5TH MILLIM COATED STEEL OUTER SHEET COLOUR OLIVE GREEN AND 0.6TH WHITE ENAMEL COATED UNDER SHEET
 - DOORS** PEDESTALIAN DOORS - INSULATED STEEL DOUBLE DOOR GREEN TO MATCH CLADDING
ROLLER SHUTTER DOORS - INSULATED ROLLER SHUTTER DOOR WITH GALVANIZED STEEL FINISH

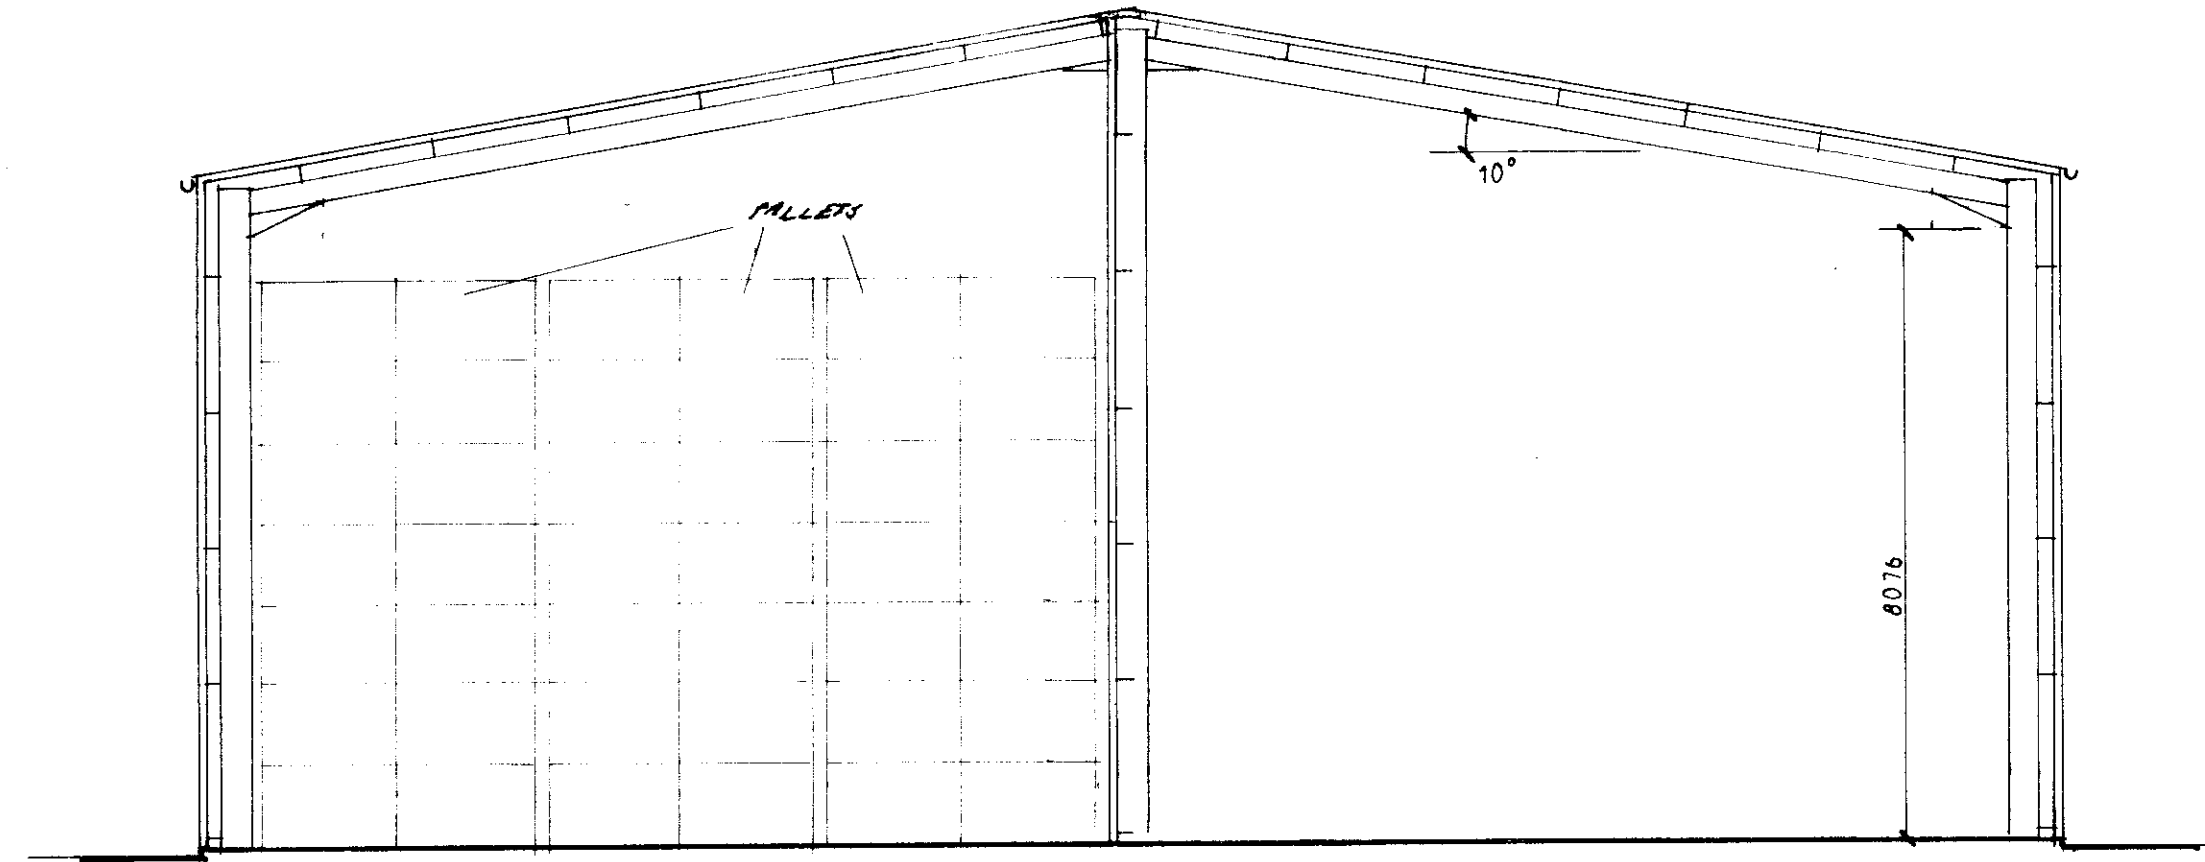

SECTION 1-100

Contractor To Check All Dimensions On Site Before Work Commences.			
Rev.	Date.	Init.	Revision Details.
1	15.11.19		ADD COLUMNS AND REINFORCEMENT
R. BOOR DRAUGHTSMAN 26 Fengate Moulton Chapel Spalding Lincolnshire PE12 0XL Phone & Fax: 01406 380279			
Project. PROPOSED POTATO STORE AT HOSPITAL FARM, DEEPING ST NICHOLAS FOR SLY BROS (POTATOES) LTD			
Drawing. PLAN AS PROPOSED			
Scale. AS SHOWN		Drawing No. 3502 - 2	
Drawn. RMB		Rev. 1	
Date. DEC 2019			