


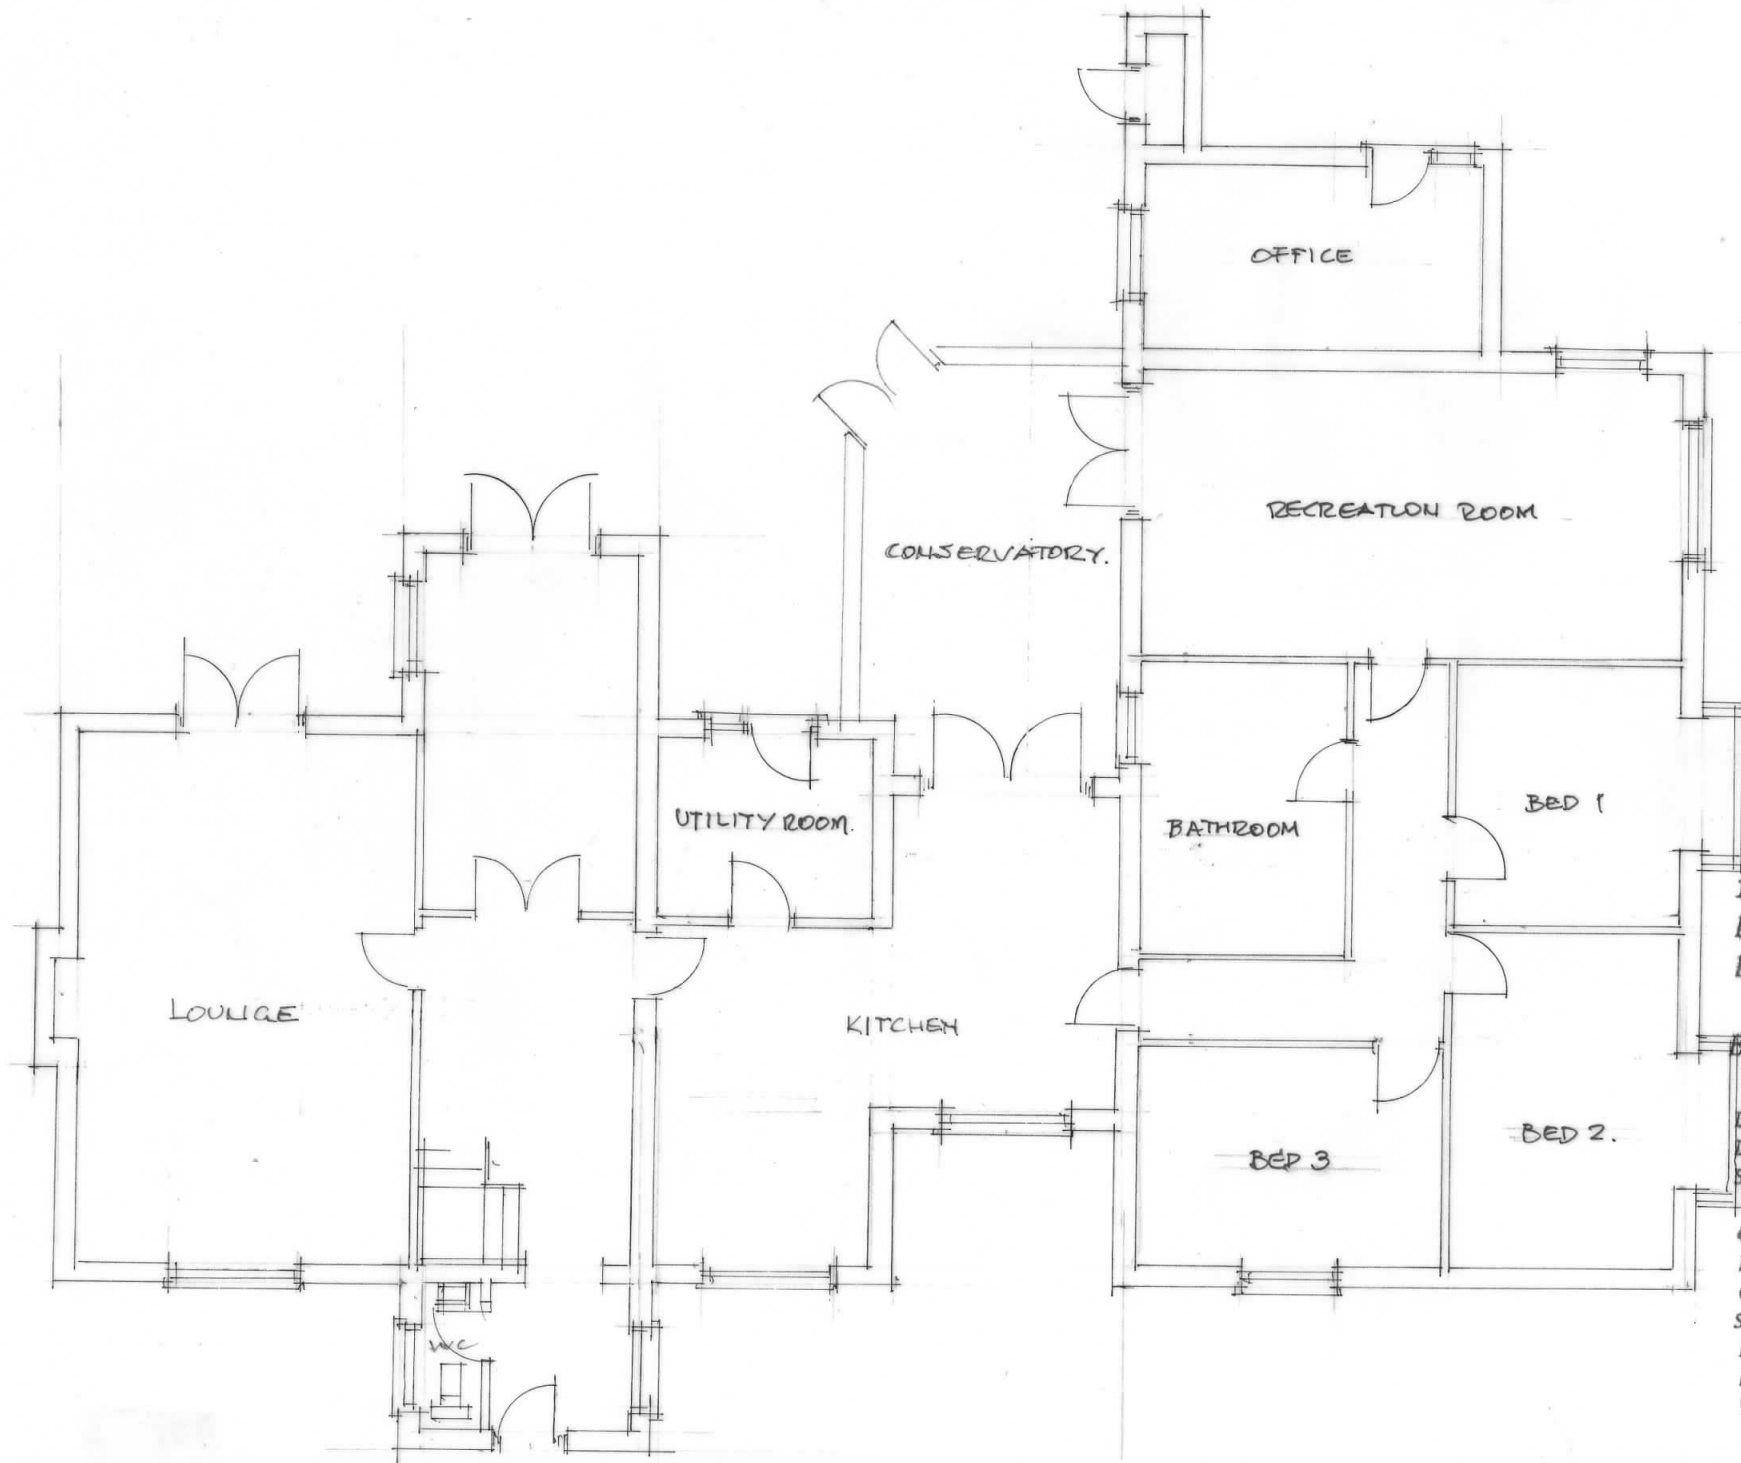

Proposed Extension At
16 Stowgate
Deeping St. James
Lincs

Existing Floor Plan

Dwg No 5105 / 4
Date Jan 2016
Scale 1 : 100

Old Court Builders
Matheson House
Oxcroft Bank
Shepau Stow
Lincs
PE12 0TY
Tel 01406 330724