


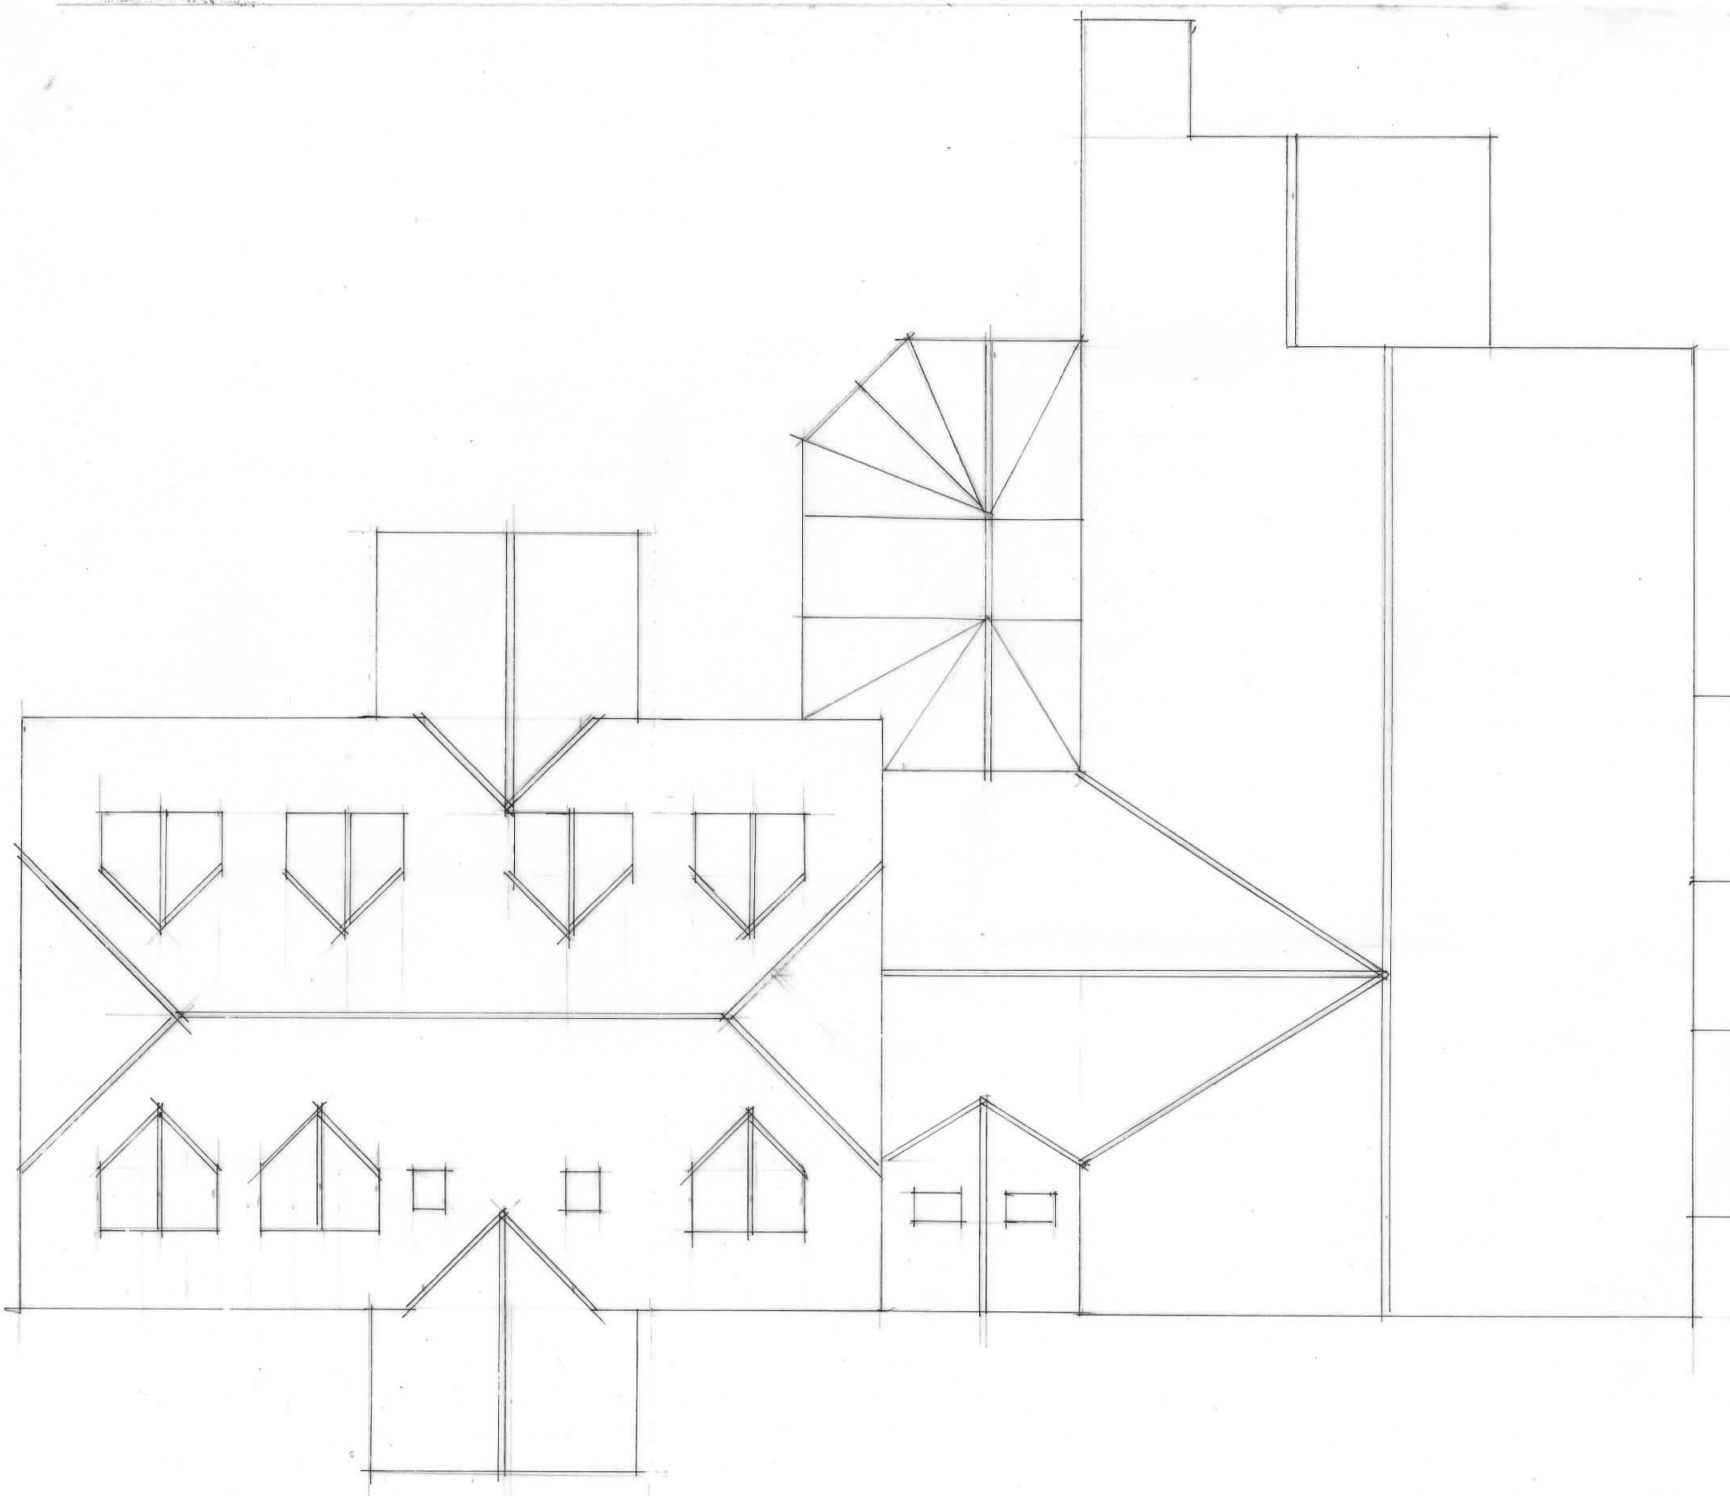

*Proposed Extension At
16 Stowgate
Deeping St. James
Lincs*

Roof Plan

*Drg No 5105 / 6
Date Jan 2016
Scale 1:100*

*Old Court Builders
Matheson House
Oxcroft Bank
Shepau Stow
Lincs
PE12 0TY
Tel 01406 330724*