


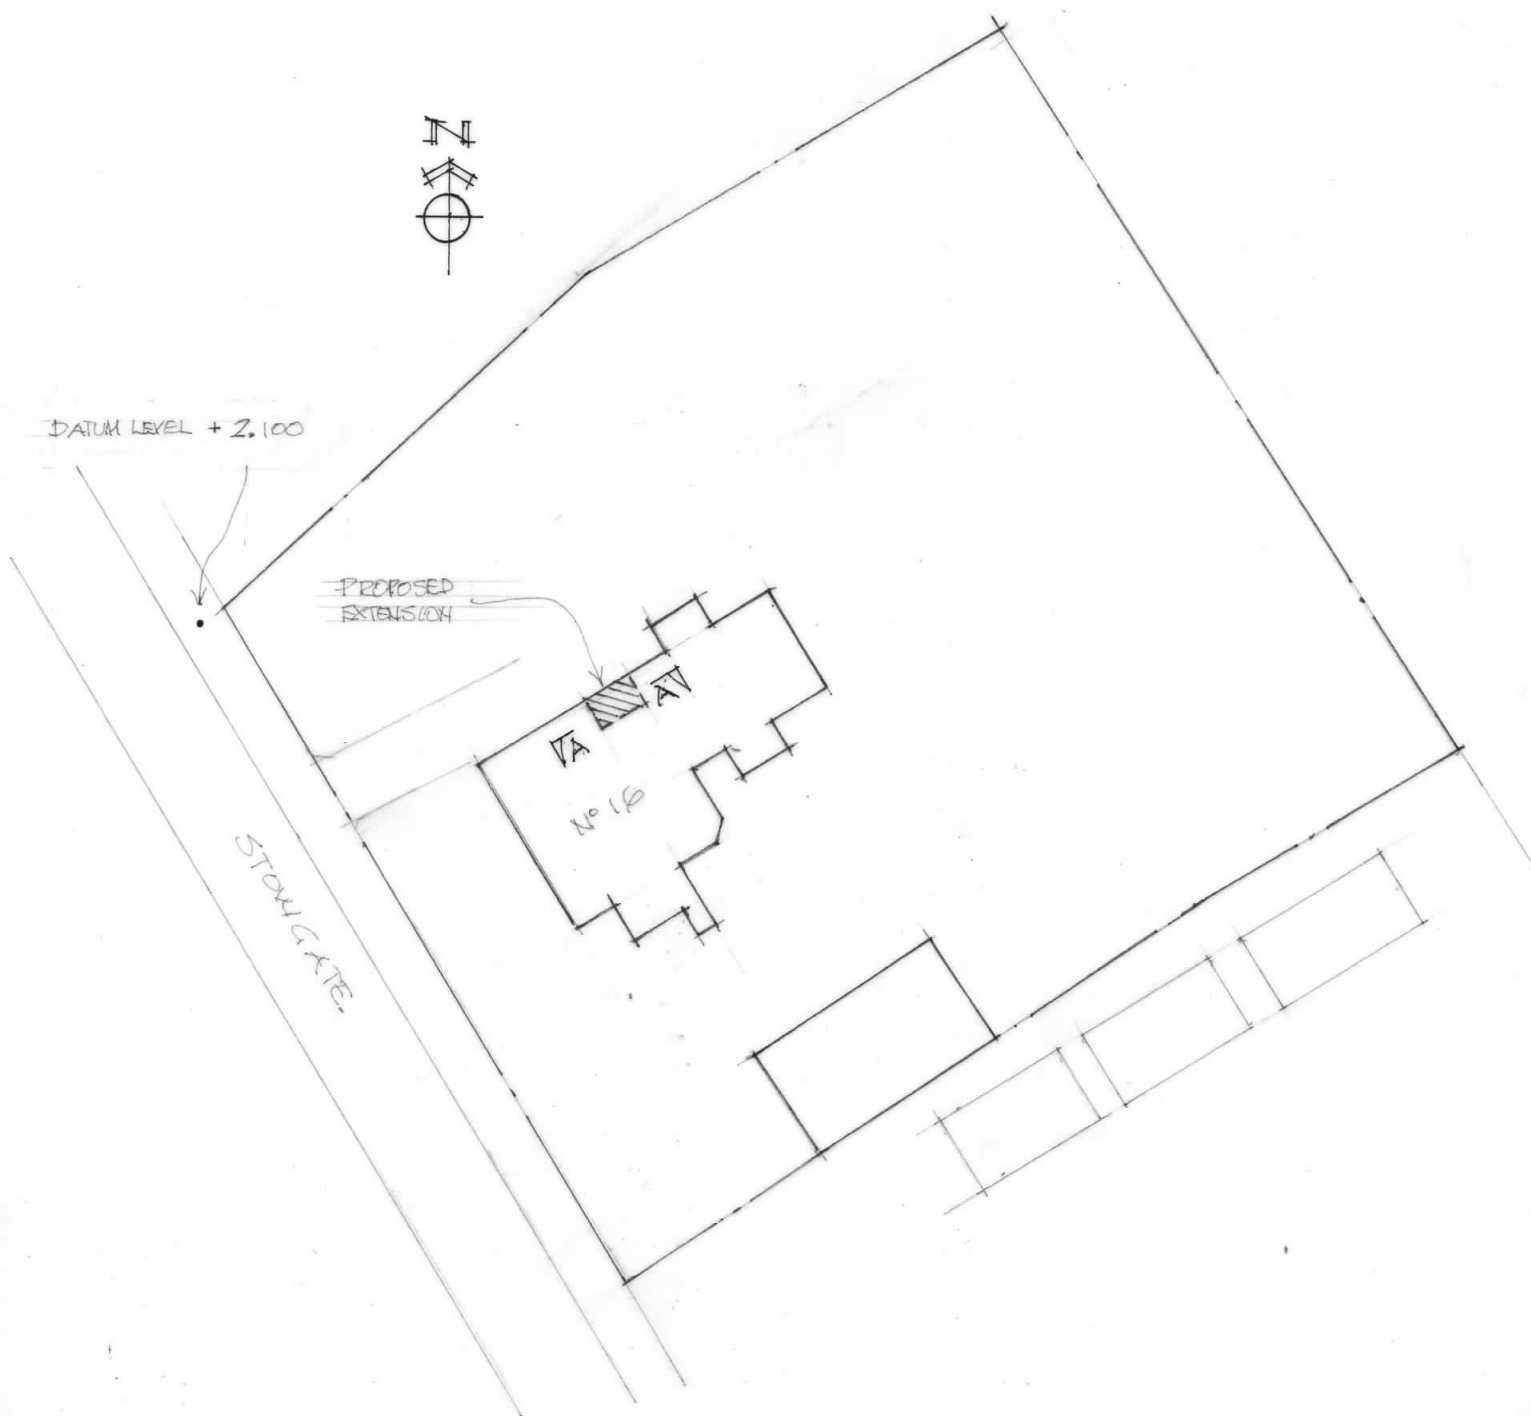

Proposed Extension At 16 Stowgate, Deeping St. James, Lincs

Site Plan

Dwg. No. 5105 / 7

Date Jan 2016

Scale 1 : 500

Old Court Builders Matheson House, Oxcroft Bank, Shepau Stow, Lincs PE120TY Tel 01406 330724