



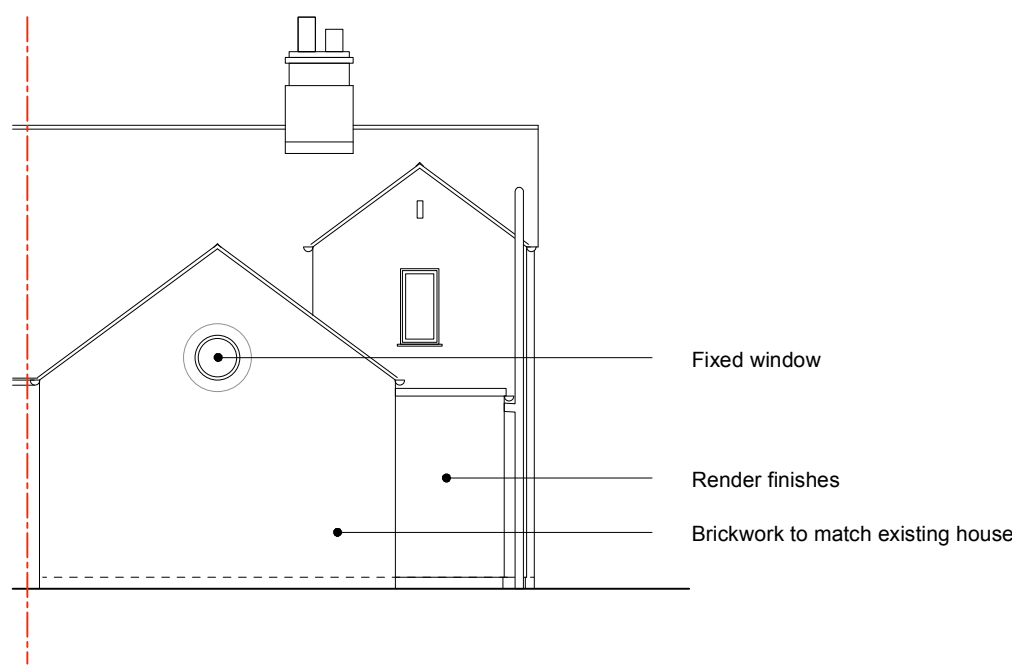


Proposed South East Elevation

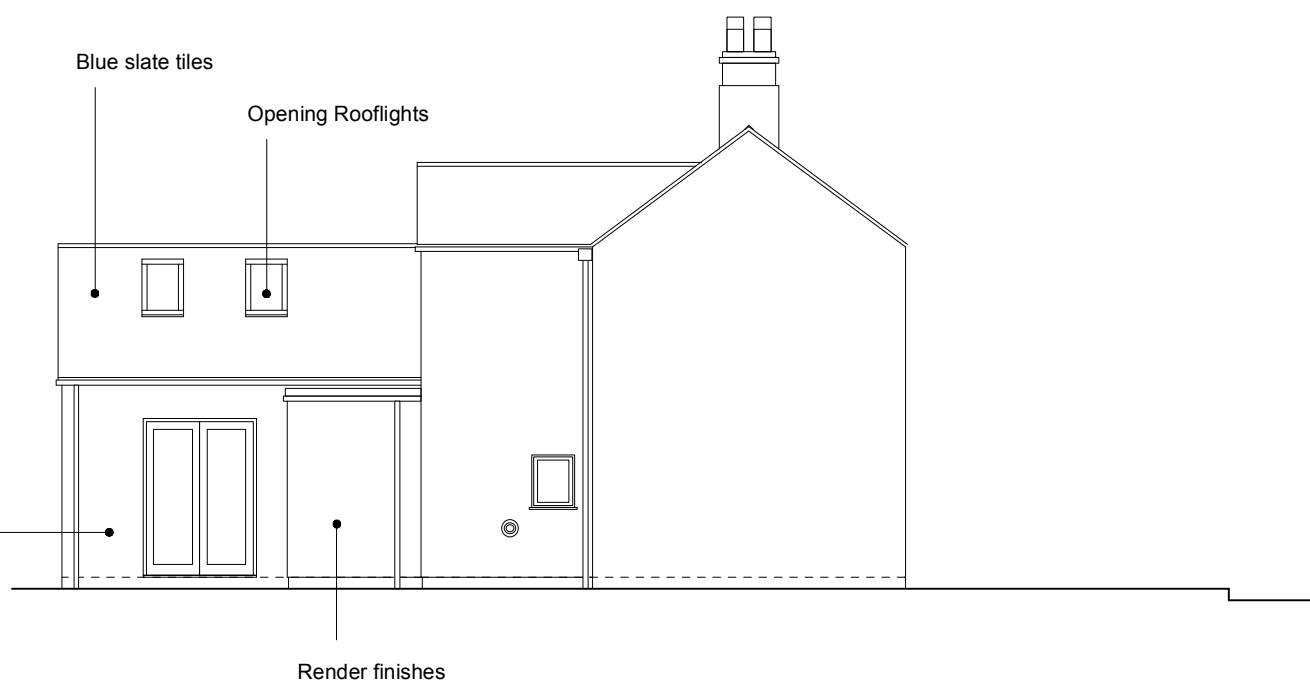


Proposed North East Elevation




Proposed North West Elevation

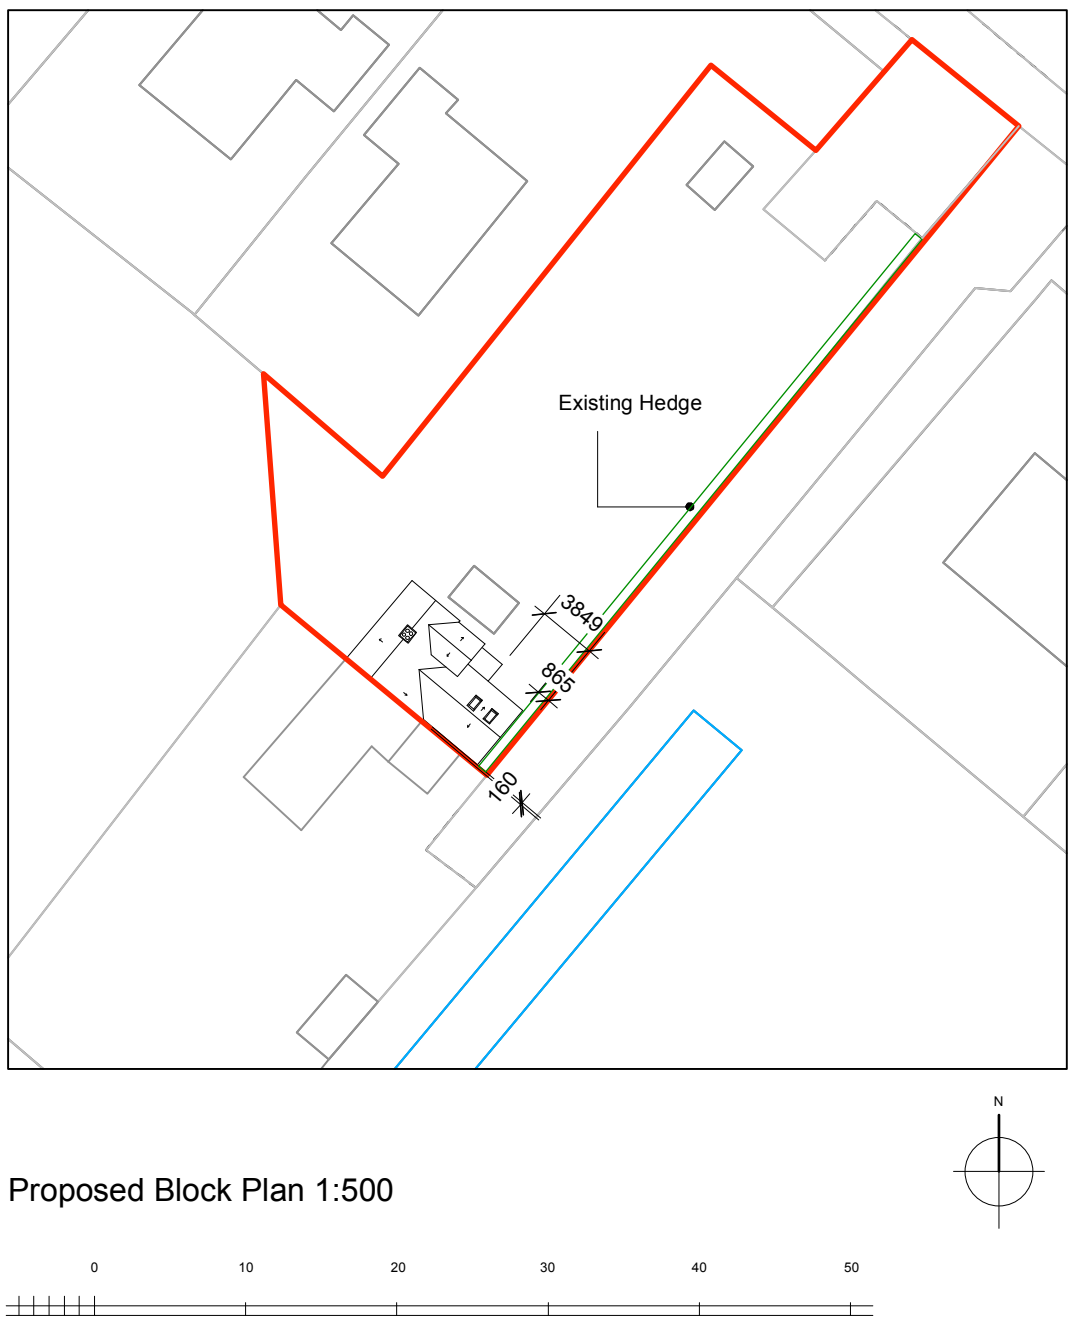


Proposed Block Plan 1:500

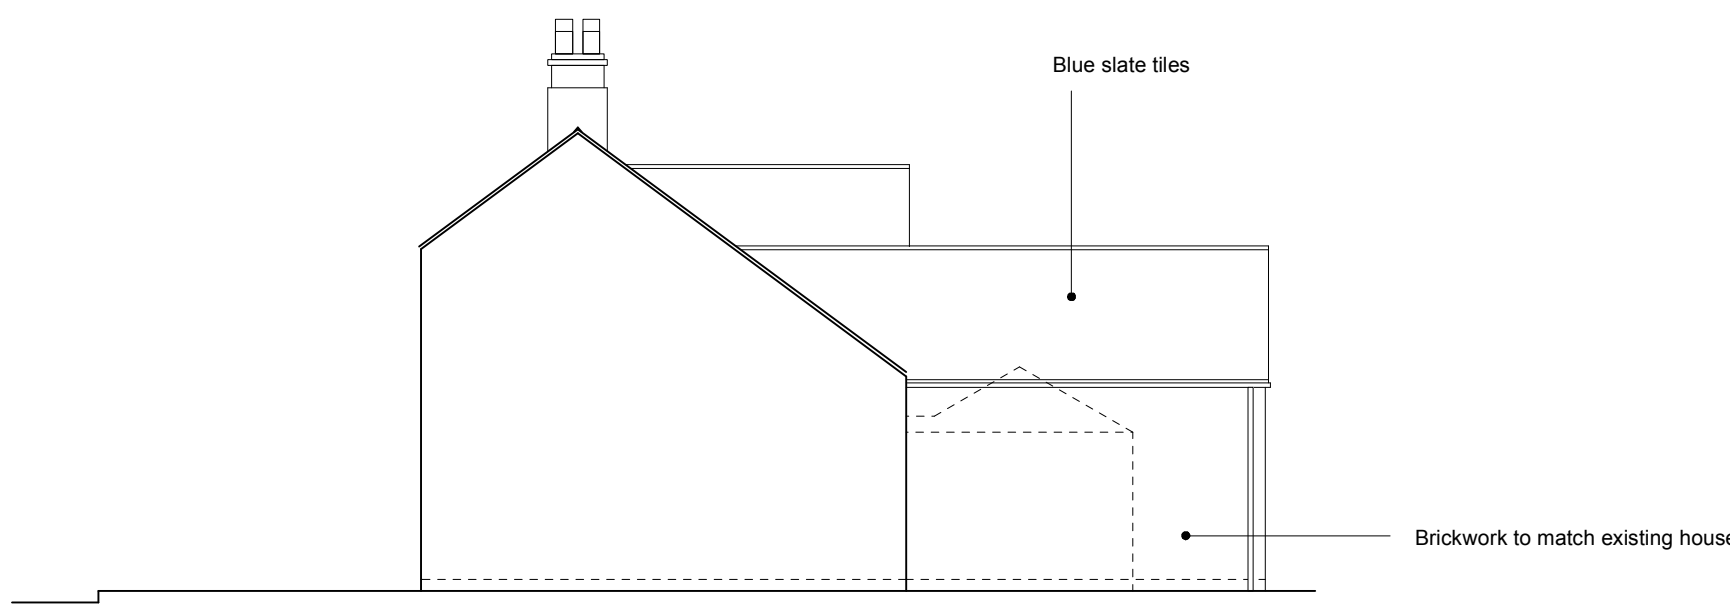


Proposed South West Elevation

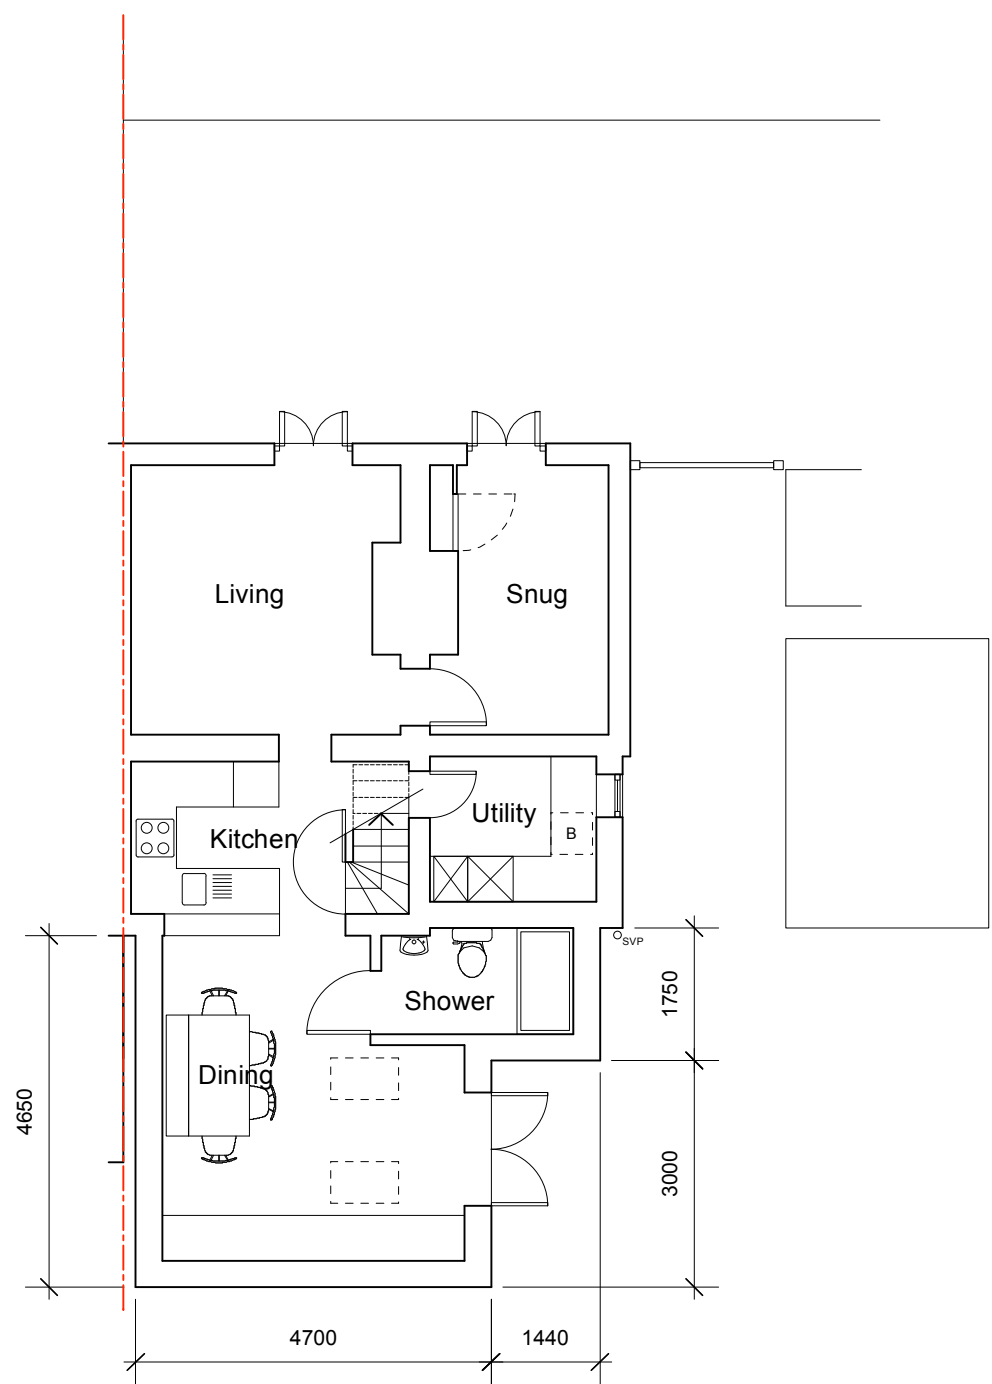

Proposed Ground Floor Plan

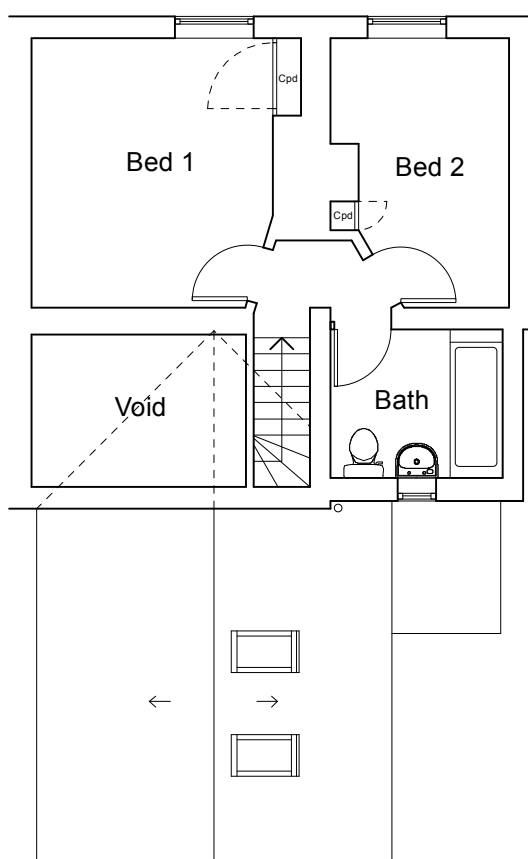

Proposed First Floor Plan

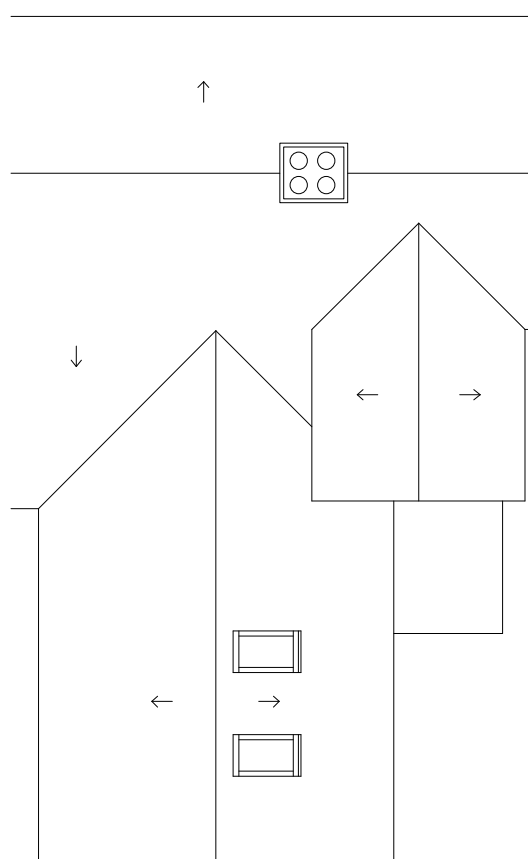

Proposed Roof Plan

REVISIONS
A - Proposal to boundary dimensions added to block plan.

Jon Richards Architectural Design

Jasmine House
1 Red House Paddock
Tallington PE9 4RG
info@jrad.co.uk
www.jrad.co.uk
+44 (0) 7970 288376

CLIENT

Perkins

PROJECT

1 Brownhill Farm Cottage
Campain's Lane
Deeping St Nicholas
PE11 3EX

DRAWING TITLE

Proposed Plans and Elevations

SCALE

1:100 @ A1

DATE

January 2025

DRAWING NO

BFC-PR-PL-01

REV

A