



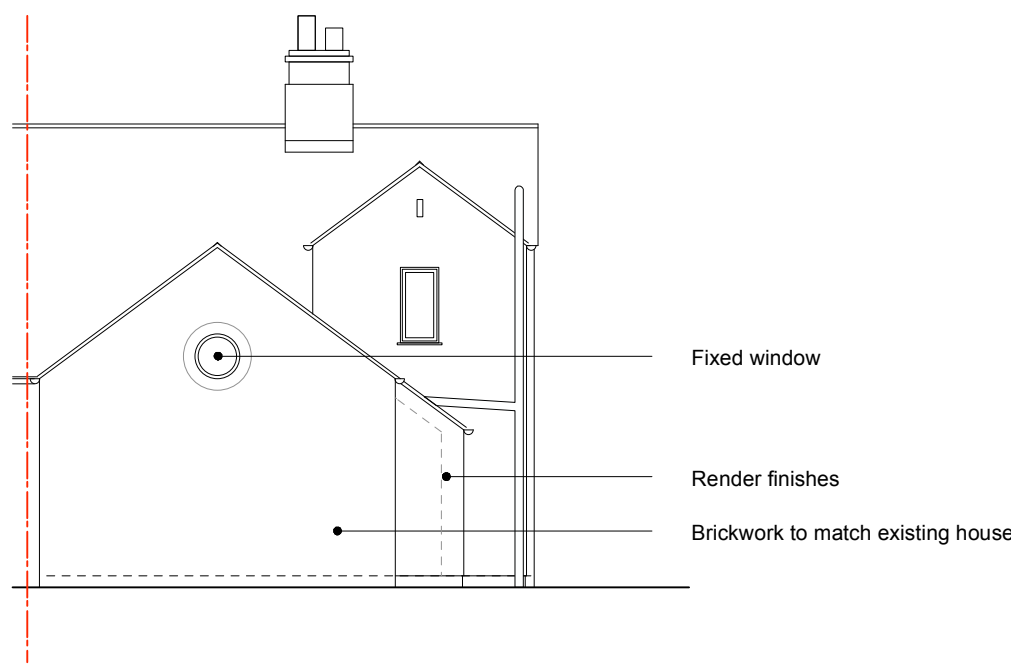


Proposed South East Elevation

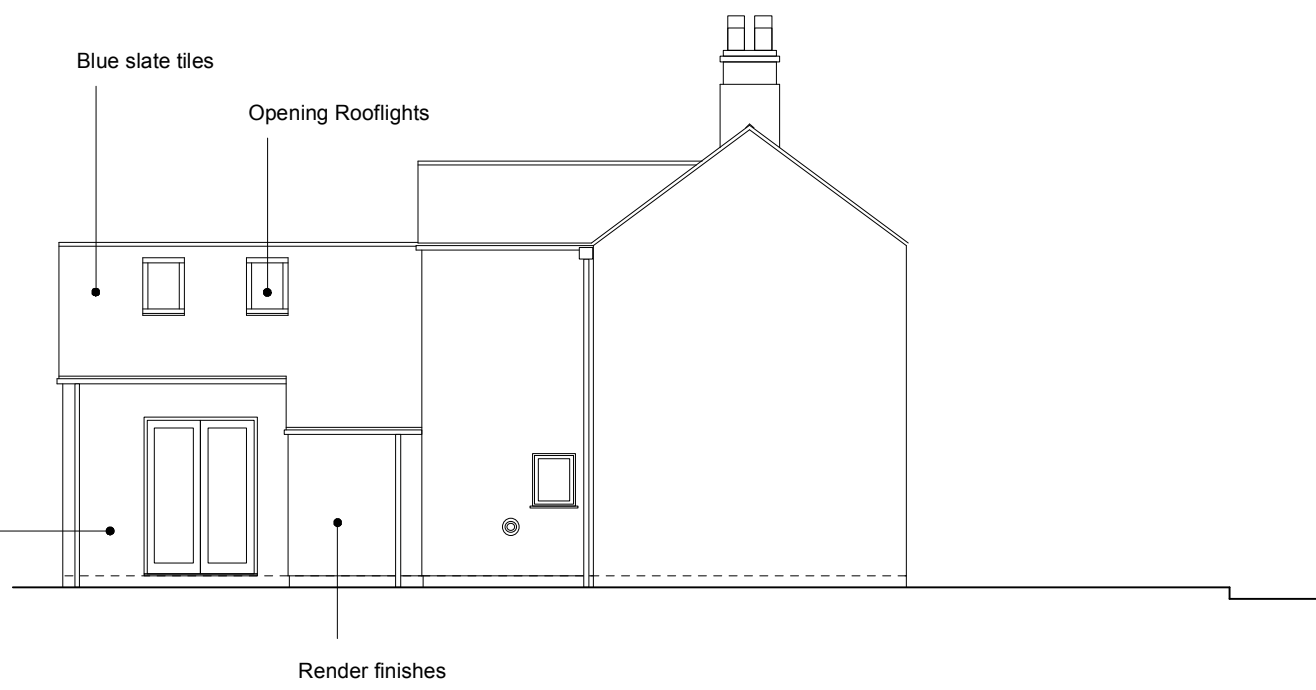


Proposed North East Elevation




Proposed North West Elevation

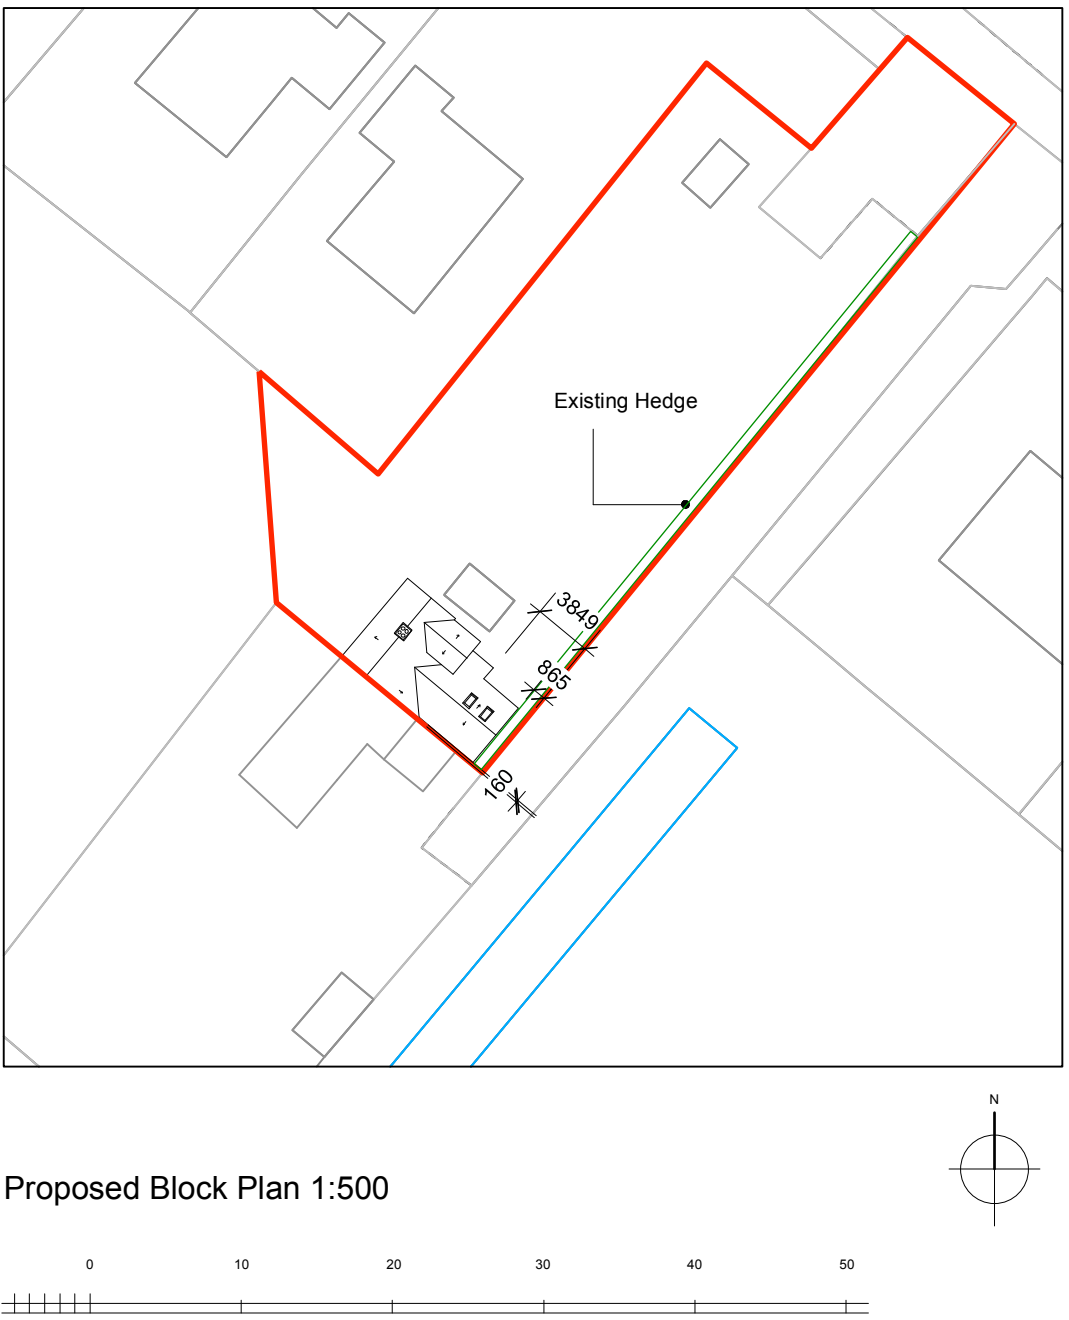


Proposed Block Plan 1:500

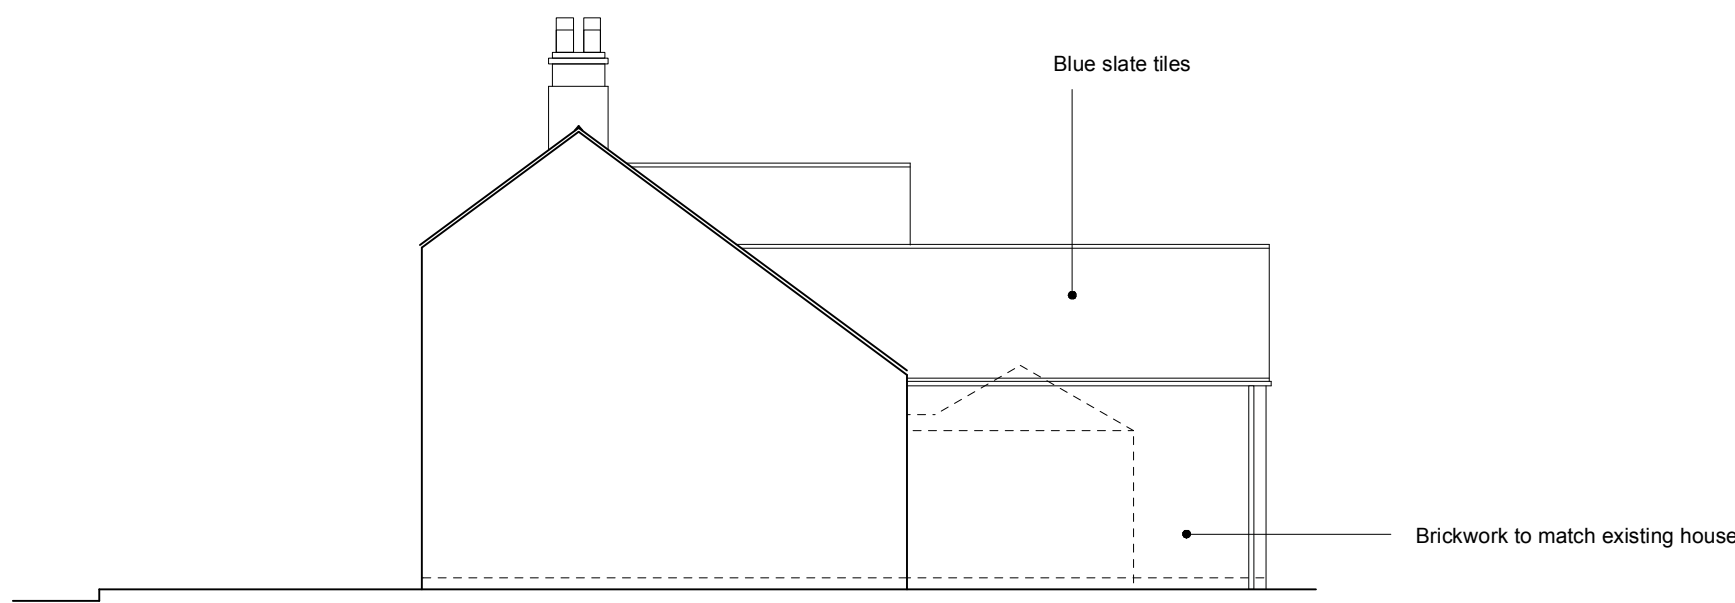


Proposed South West Elevation

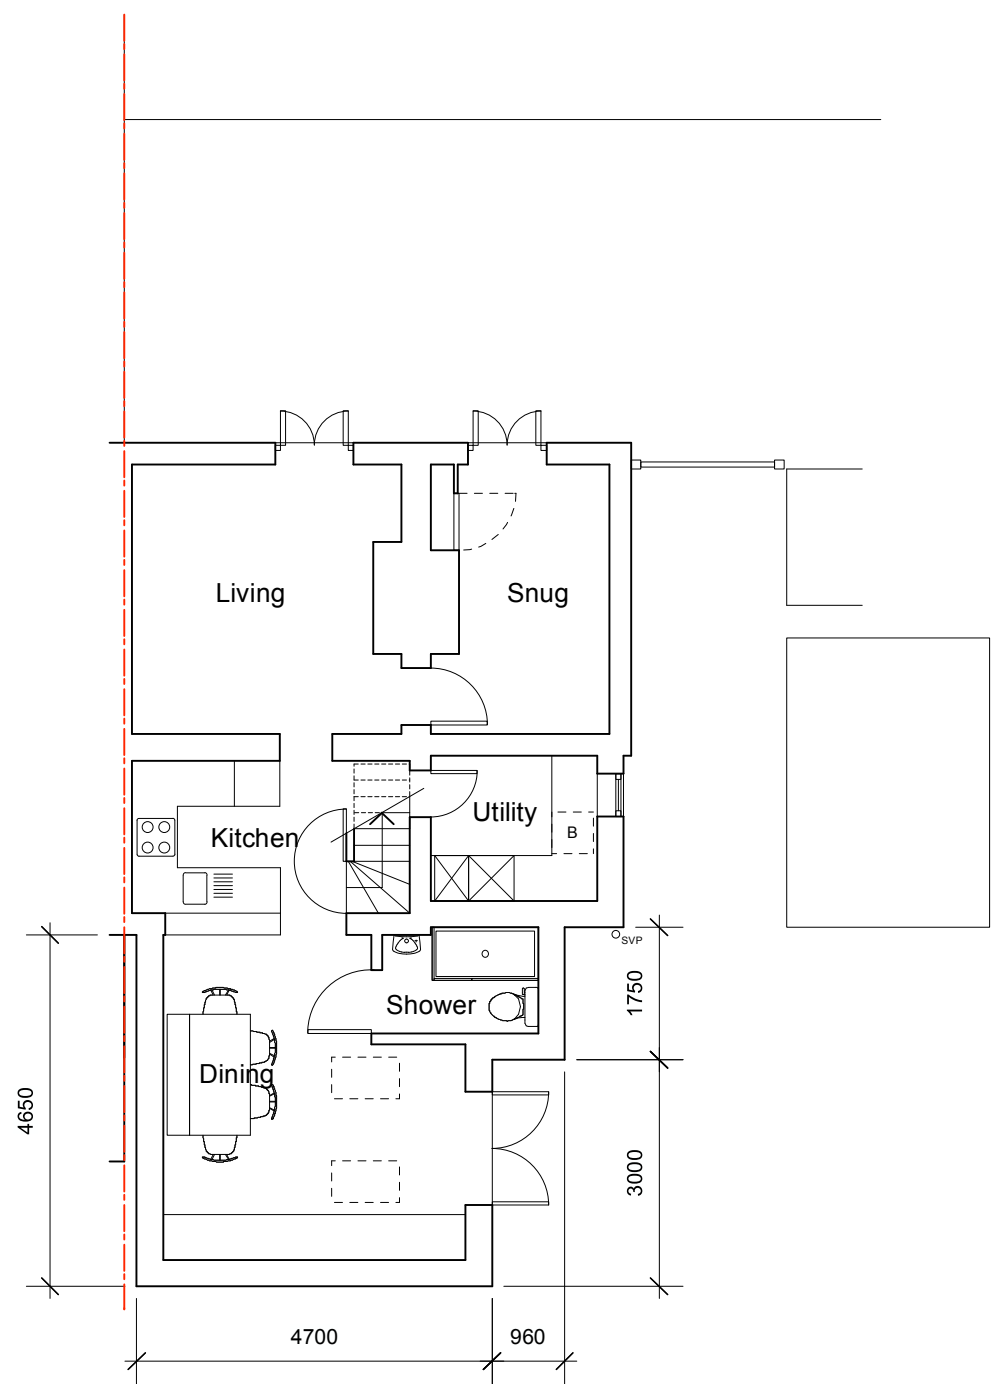

Proposed Ground Floor Plan

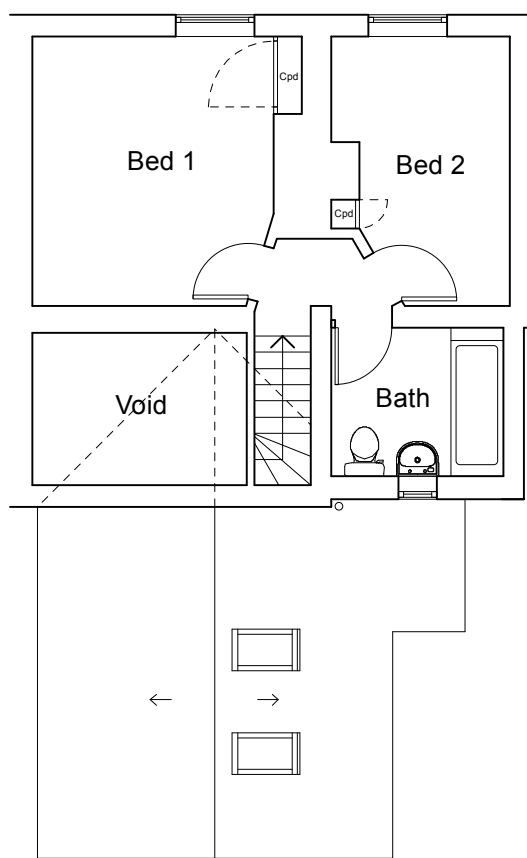

Proposed First Floor Plan

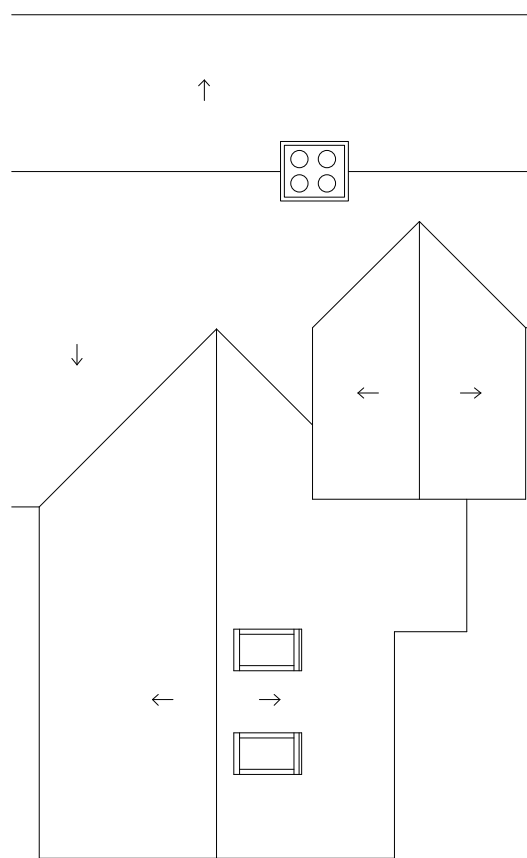

Proposed Roof Plan

REVISIONS	
A - Proposal to boundary dimensions added to block plan.	
B - Shower room reduced in size and flat roof over revised to pitched roof.	
Jon Richards Architectural Design	
Jasmine House 1 Red House Paddock Tallington PE9 4RG	info@jad.co.uk www.jad.co.uk +44 (0) 7970 288376
CLIENT Perkins	
PROJECT 1 Brownhill Farm Cottage Campain's Lane Deeping St Nicholas PE11 3EX	
DRAWING TITLE Proposed Plans and Elevations	
SCALE 1:100 @ A1	
DATE January 2025	
DRAWING NO BFC-PR-PL-01	REV B