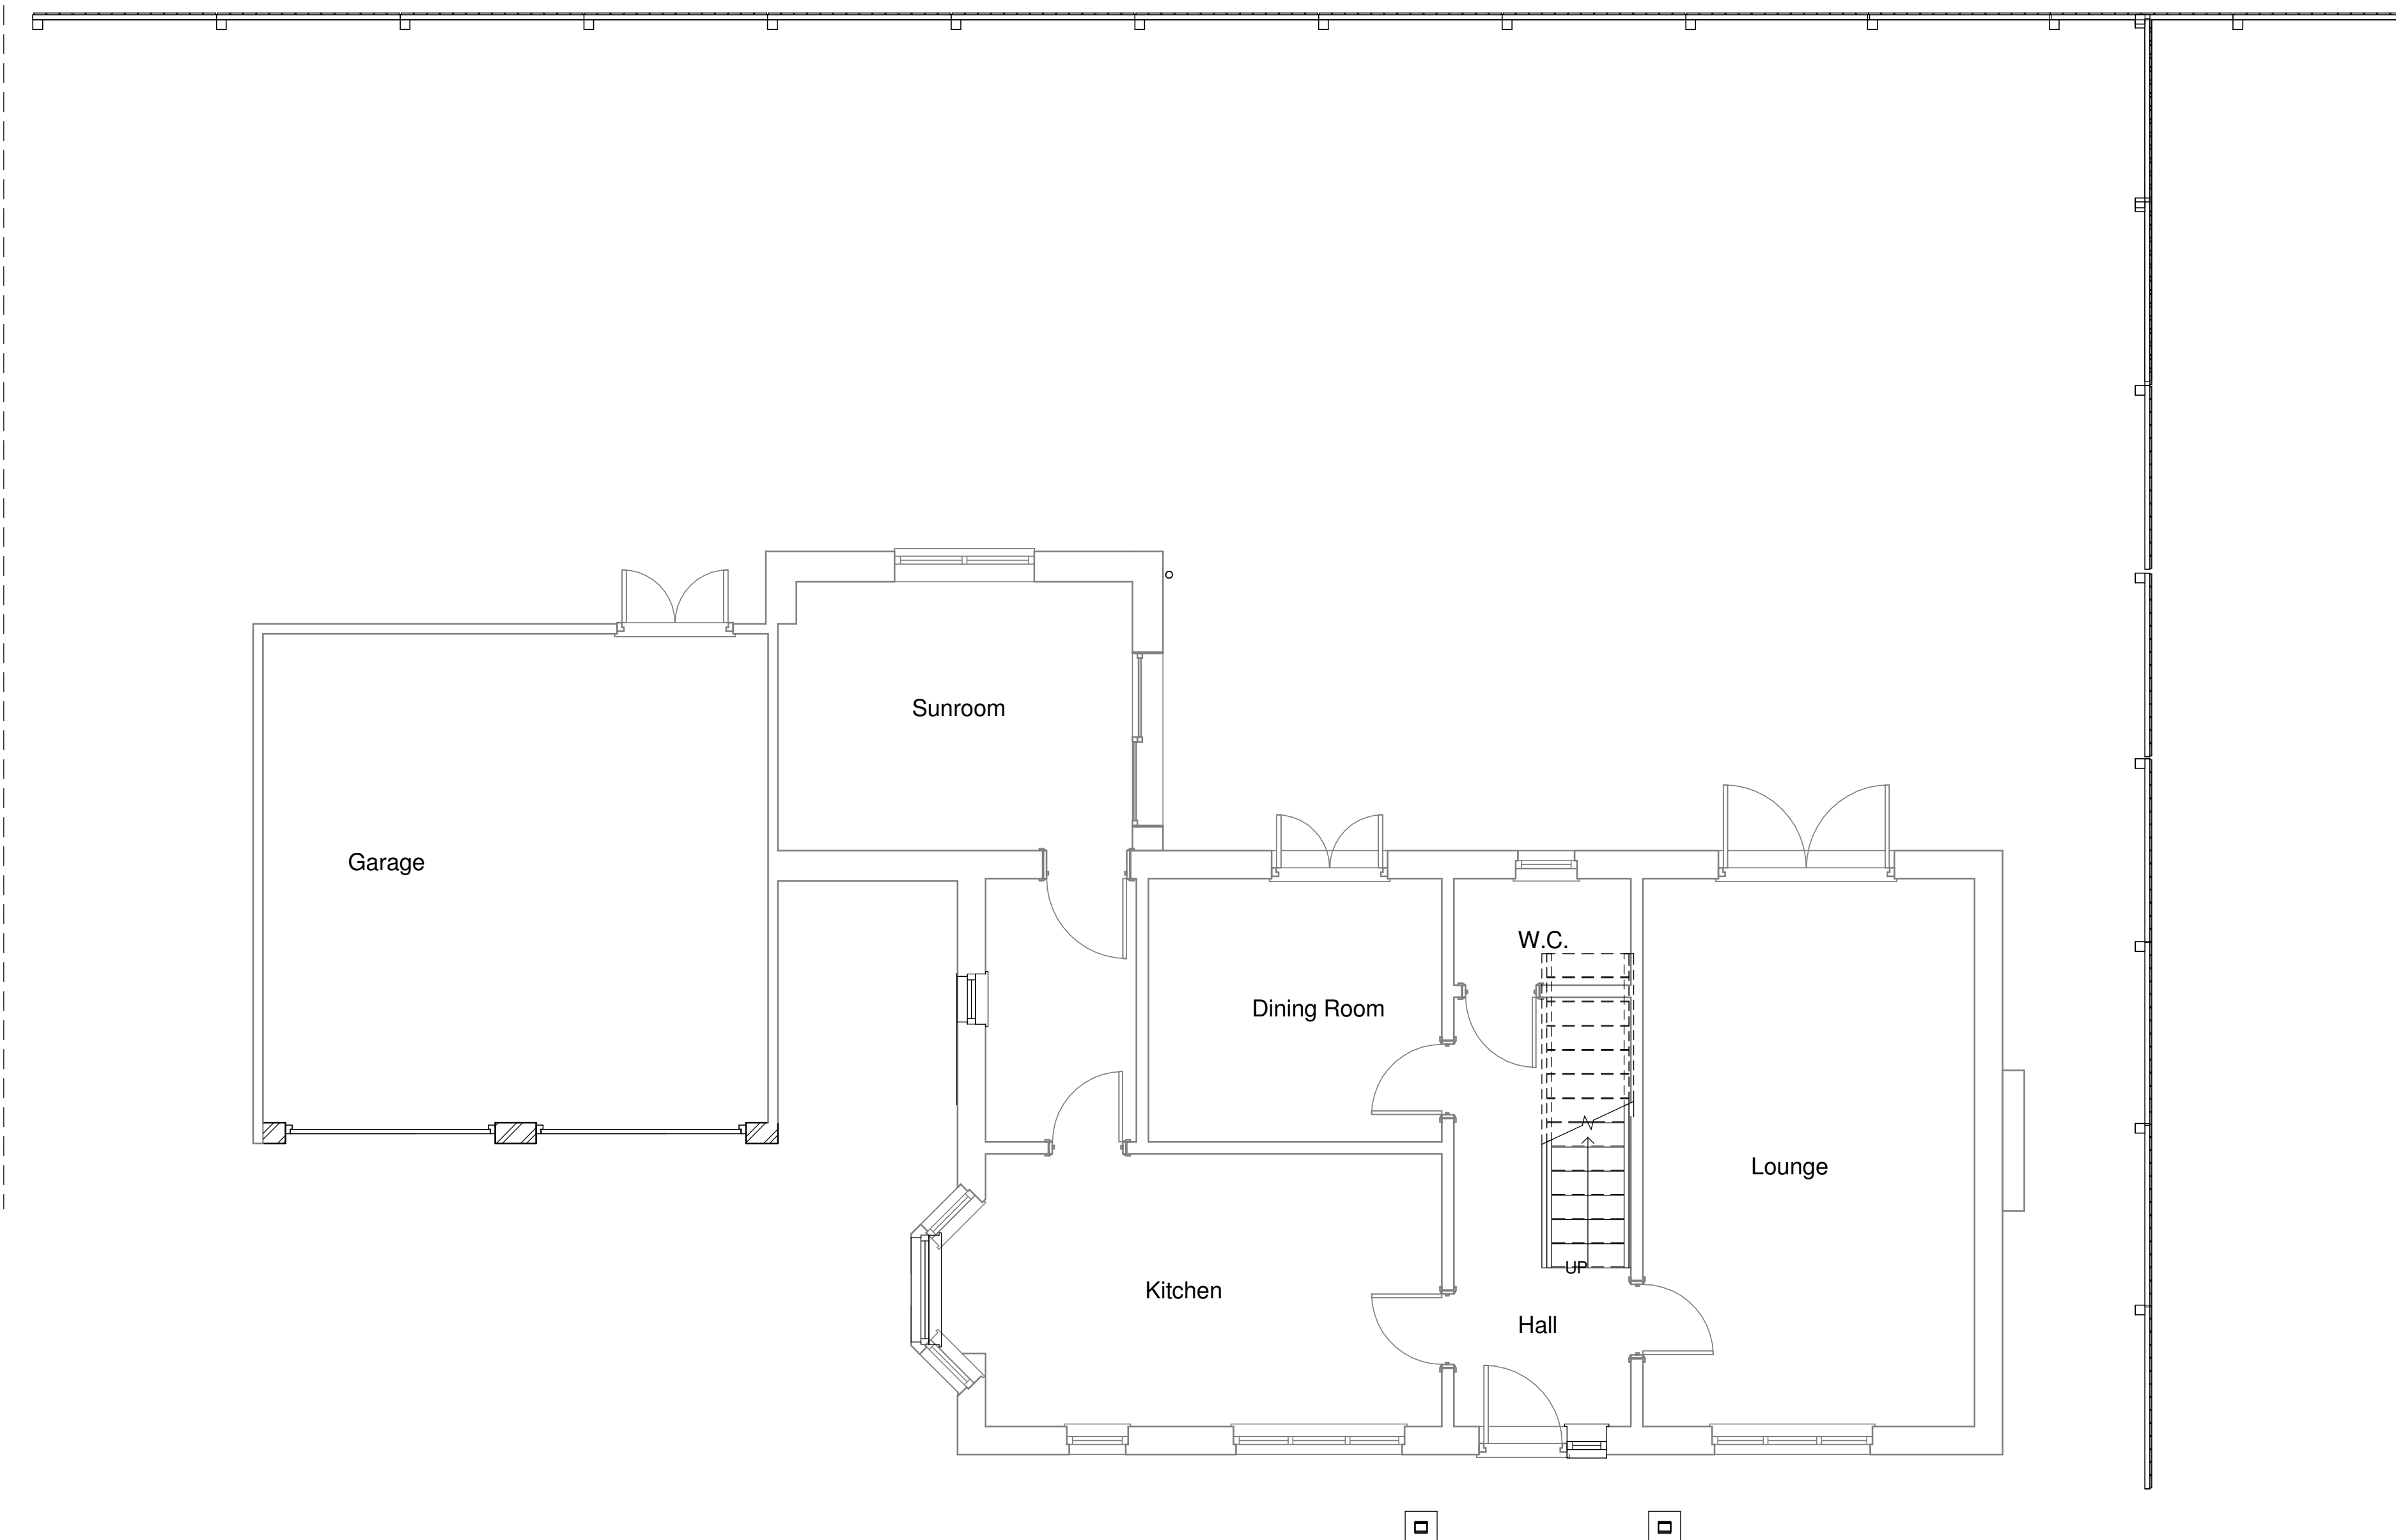
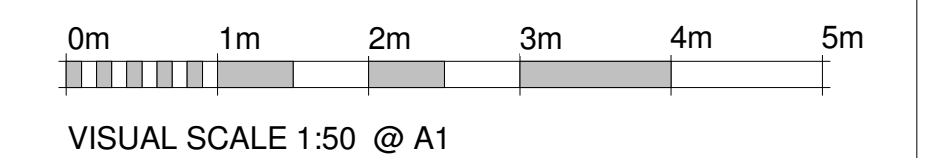


[illegible]

PROJECT

Garage extension to form ancillary accommodation

TITLE

Existing Ground Floor Plan
Existing Elevations

CLIENT

Mrs. J. Wenman
1 Herdsman Close, Deeping St. Nicholas,
Spalding, Lincs. PE11 3AE

DRAWN BY
RW

DATE
01/23/07

SCALE (@ A1)
As Shown

PROJECT NUMBER	2609
----------------	------

DRAWING NUMBER
RJW-2609-24-00

EV