



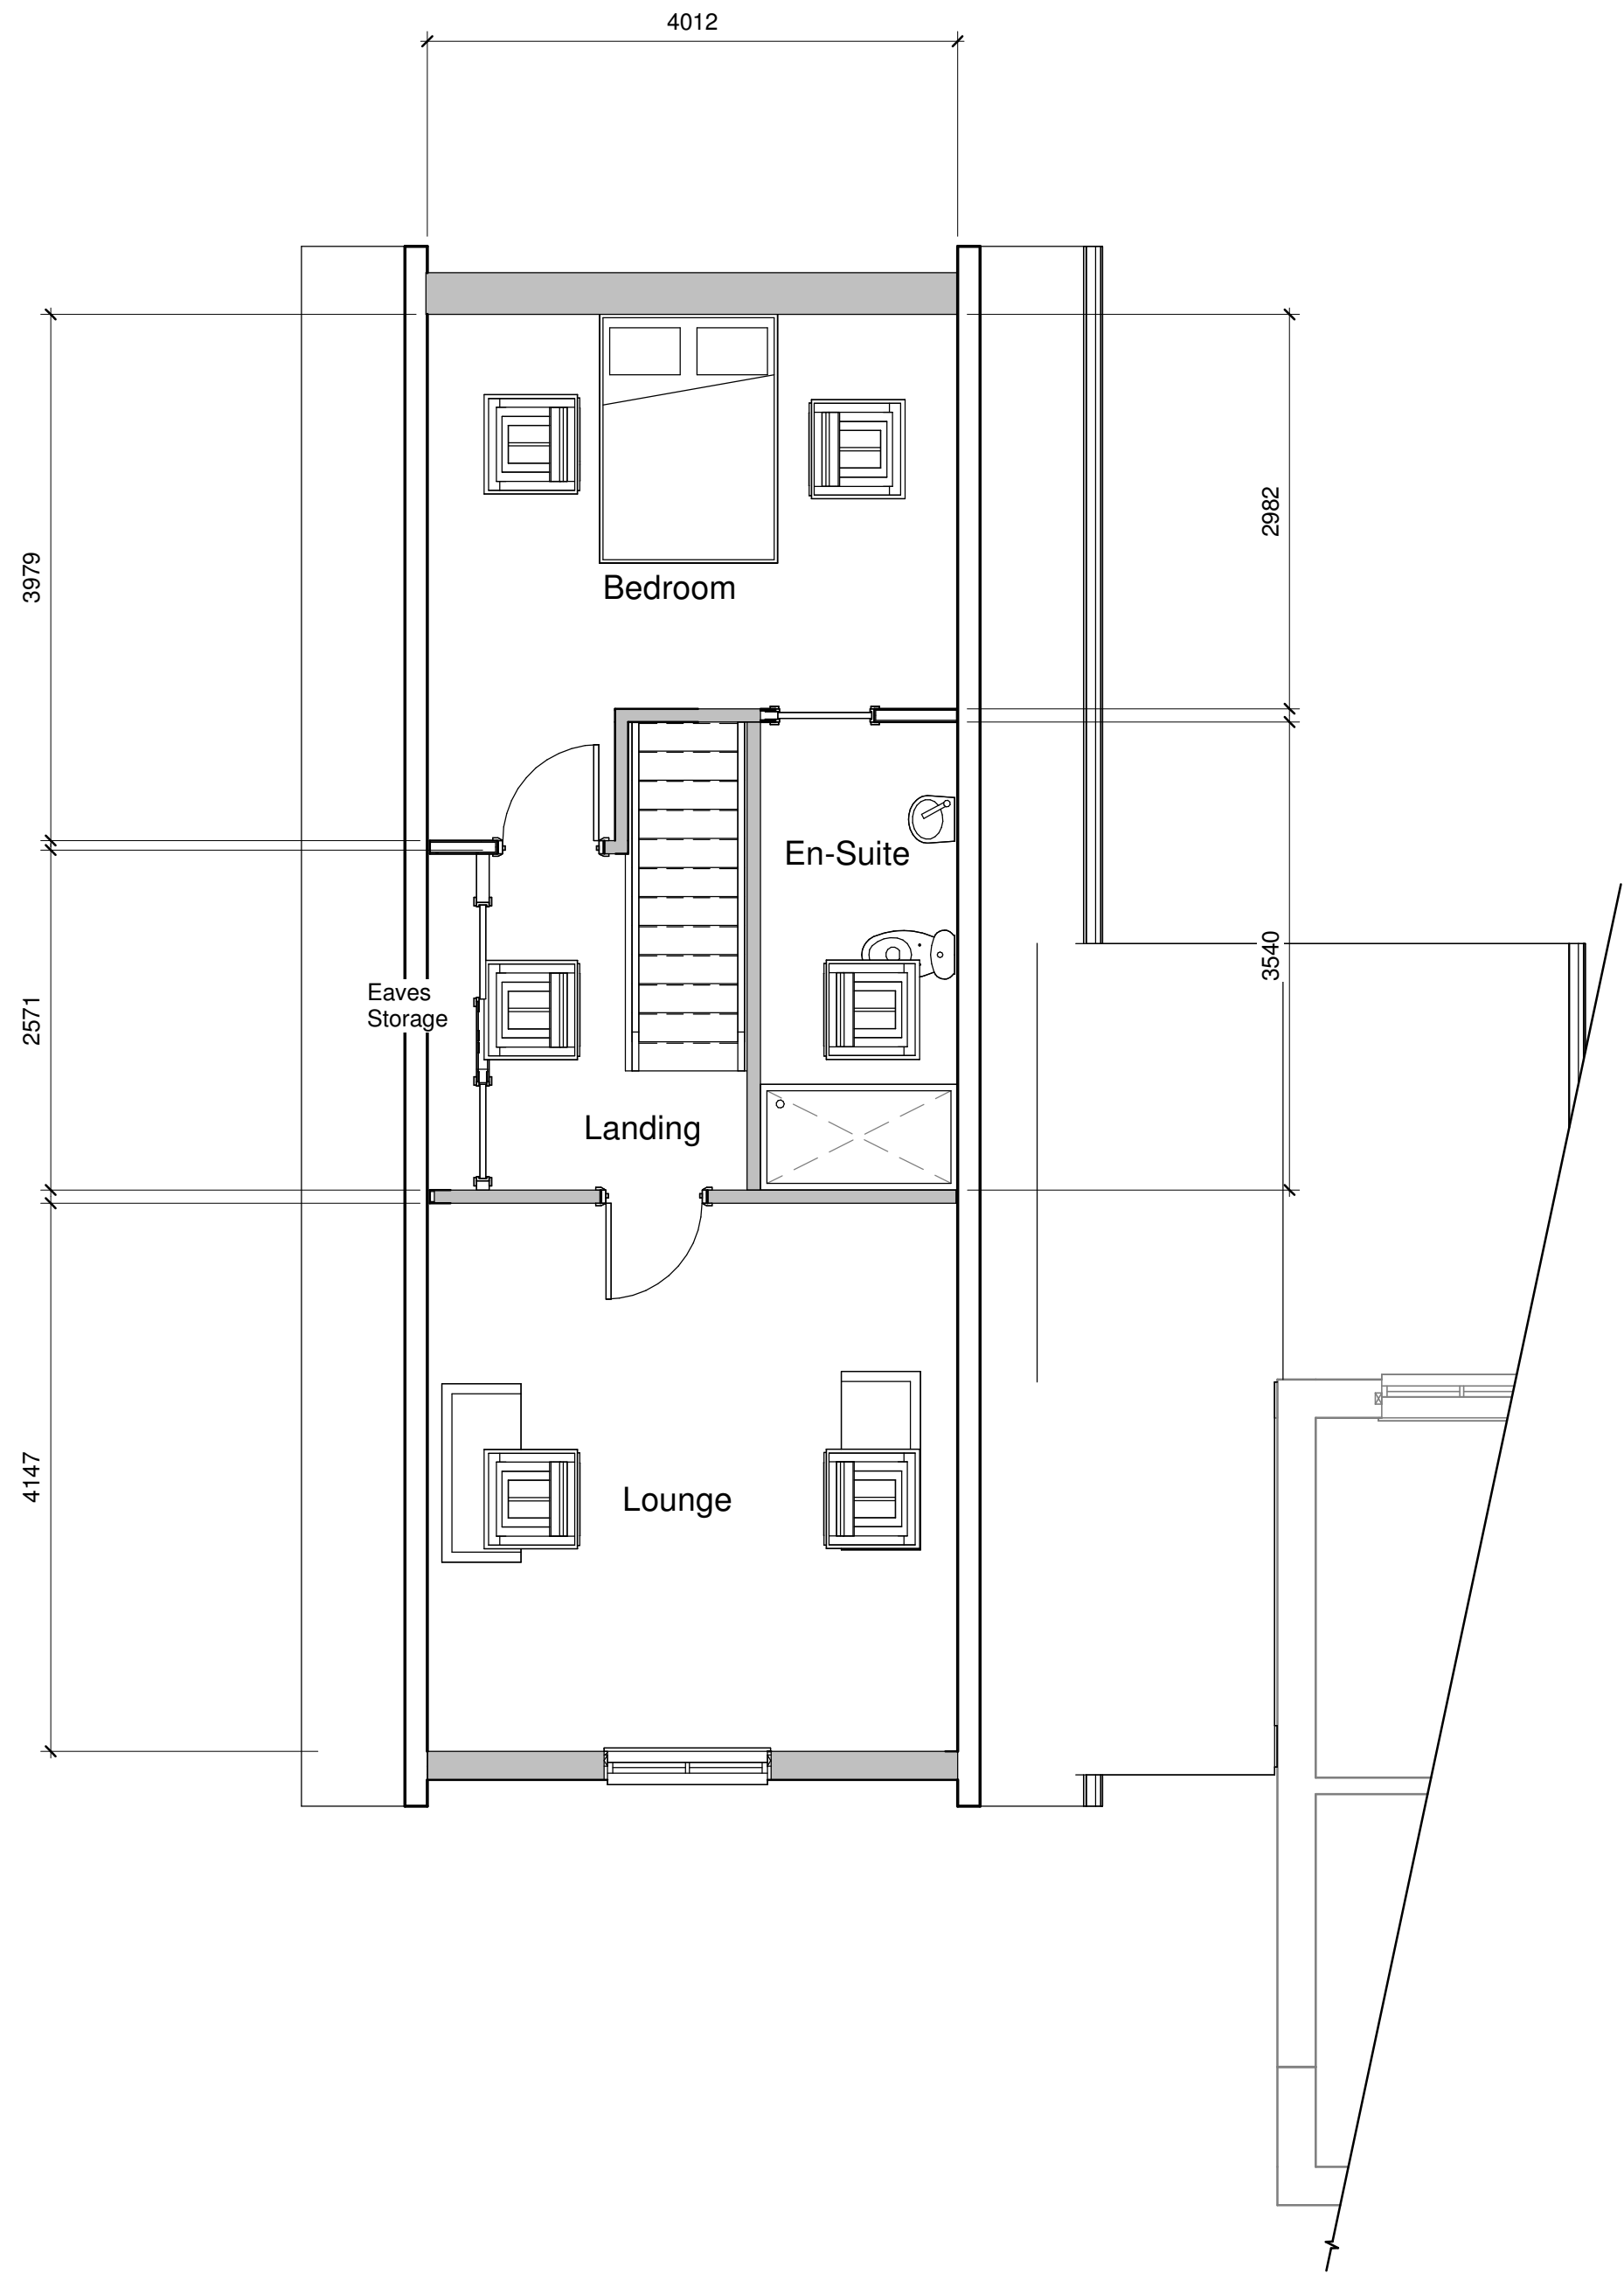

Proposed First Floor
1 : 50

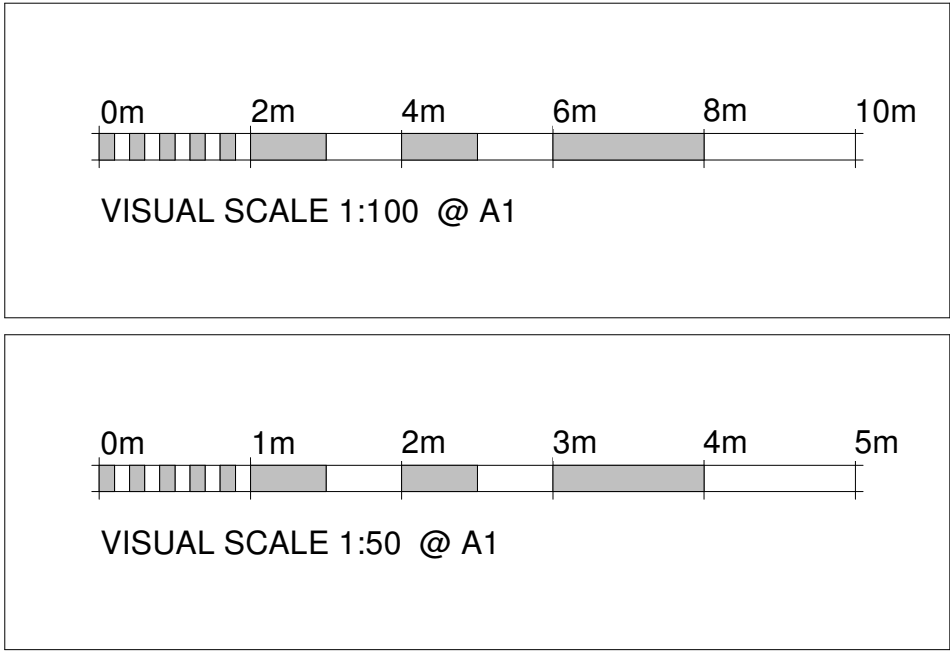

Rev	Description	Date

RW ARCHITECTURAL
Architectural Design

PROJECT
Garage extension to form ancillary accommodation

TITLE
Proposed First Floor Plan
3D views

CLIENT
Mrs. J. Wenman
1 Herdsman Close, Deeping St. Nicholas,
Spalding, Lincs. PE11 3AE

DRAWN BY
RW
DATE
08/02/24

SCALE (@ A1)
As Shown
PROJECT NUMBER
2609

DRAWING NUMBER
RJW-2609-24-02
REV