

front


side

rear


Concrete interlocking tiles to match extg

Facing brickwork to match extg


CODE 4 lead flashing at flat roof abutment

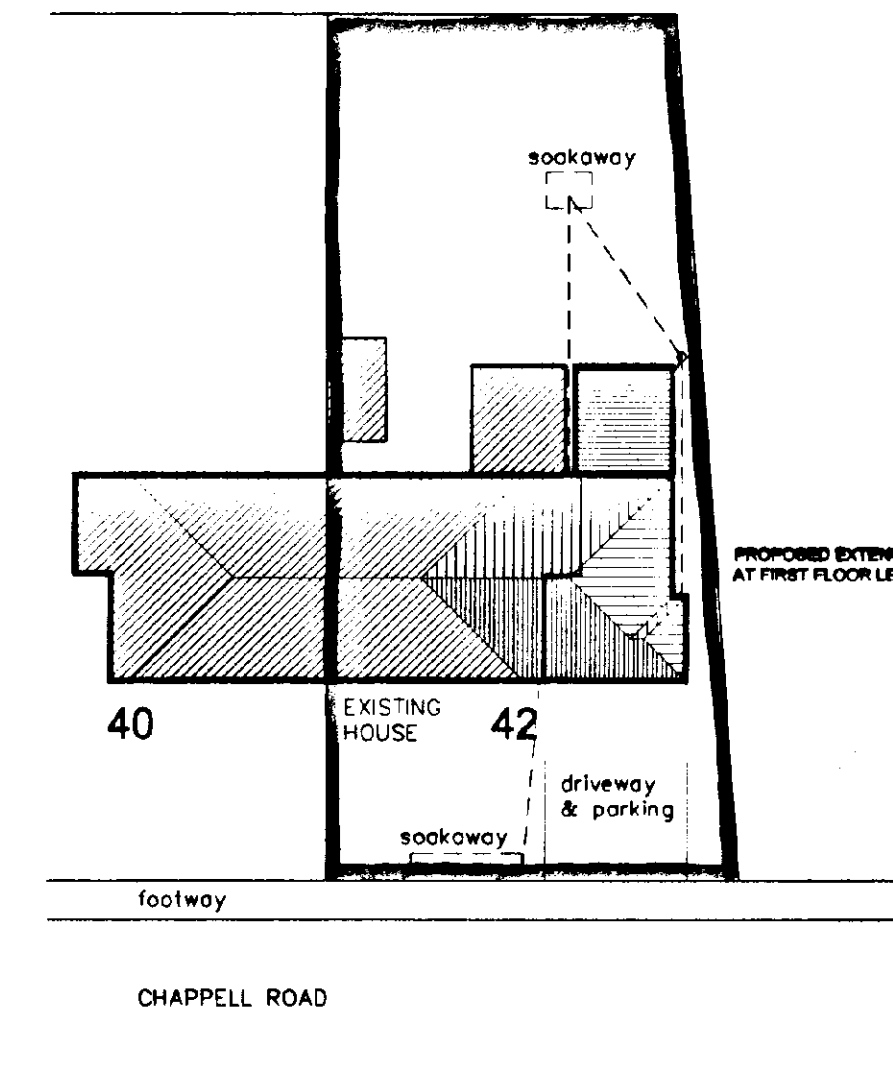


BLOCK PLAN
Scale 1:250

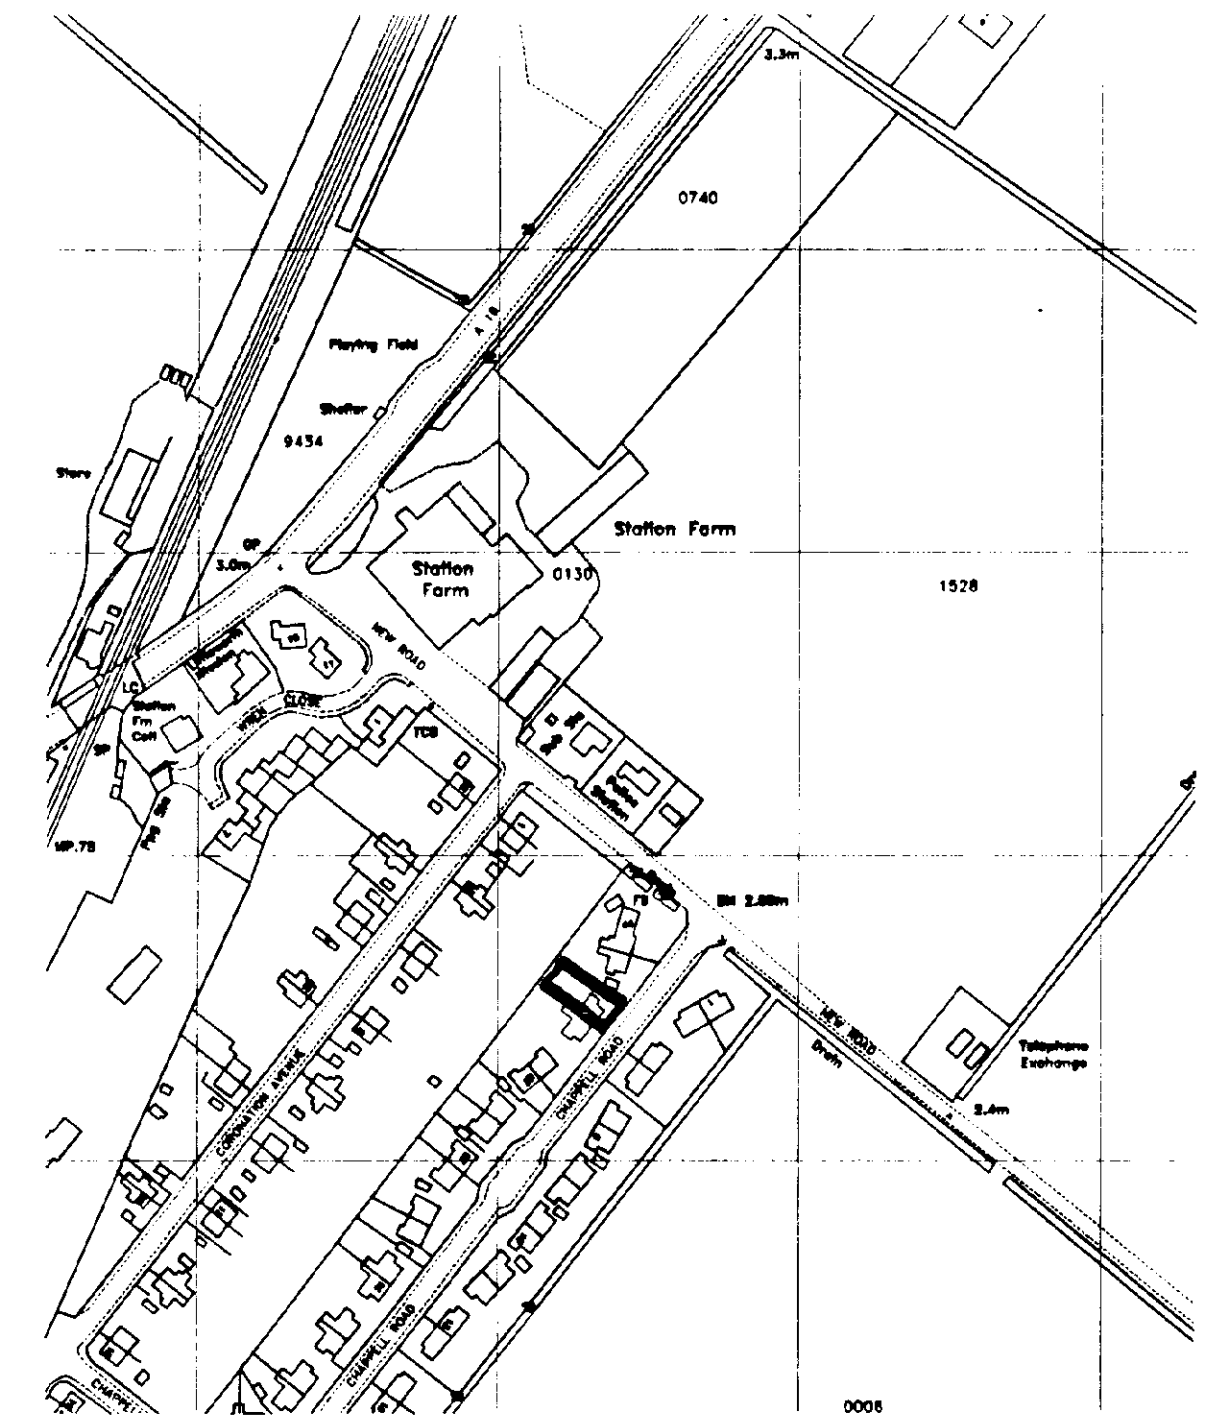

LOCATION PLAN
Scale 1:2500

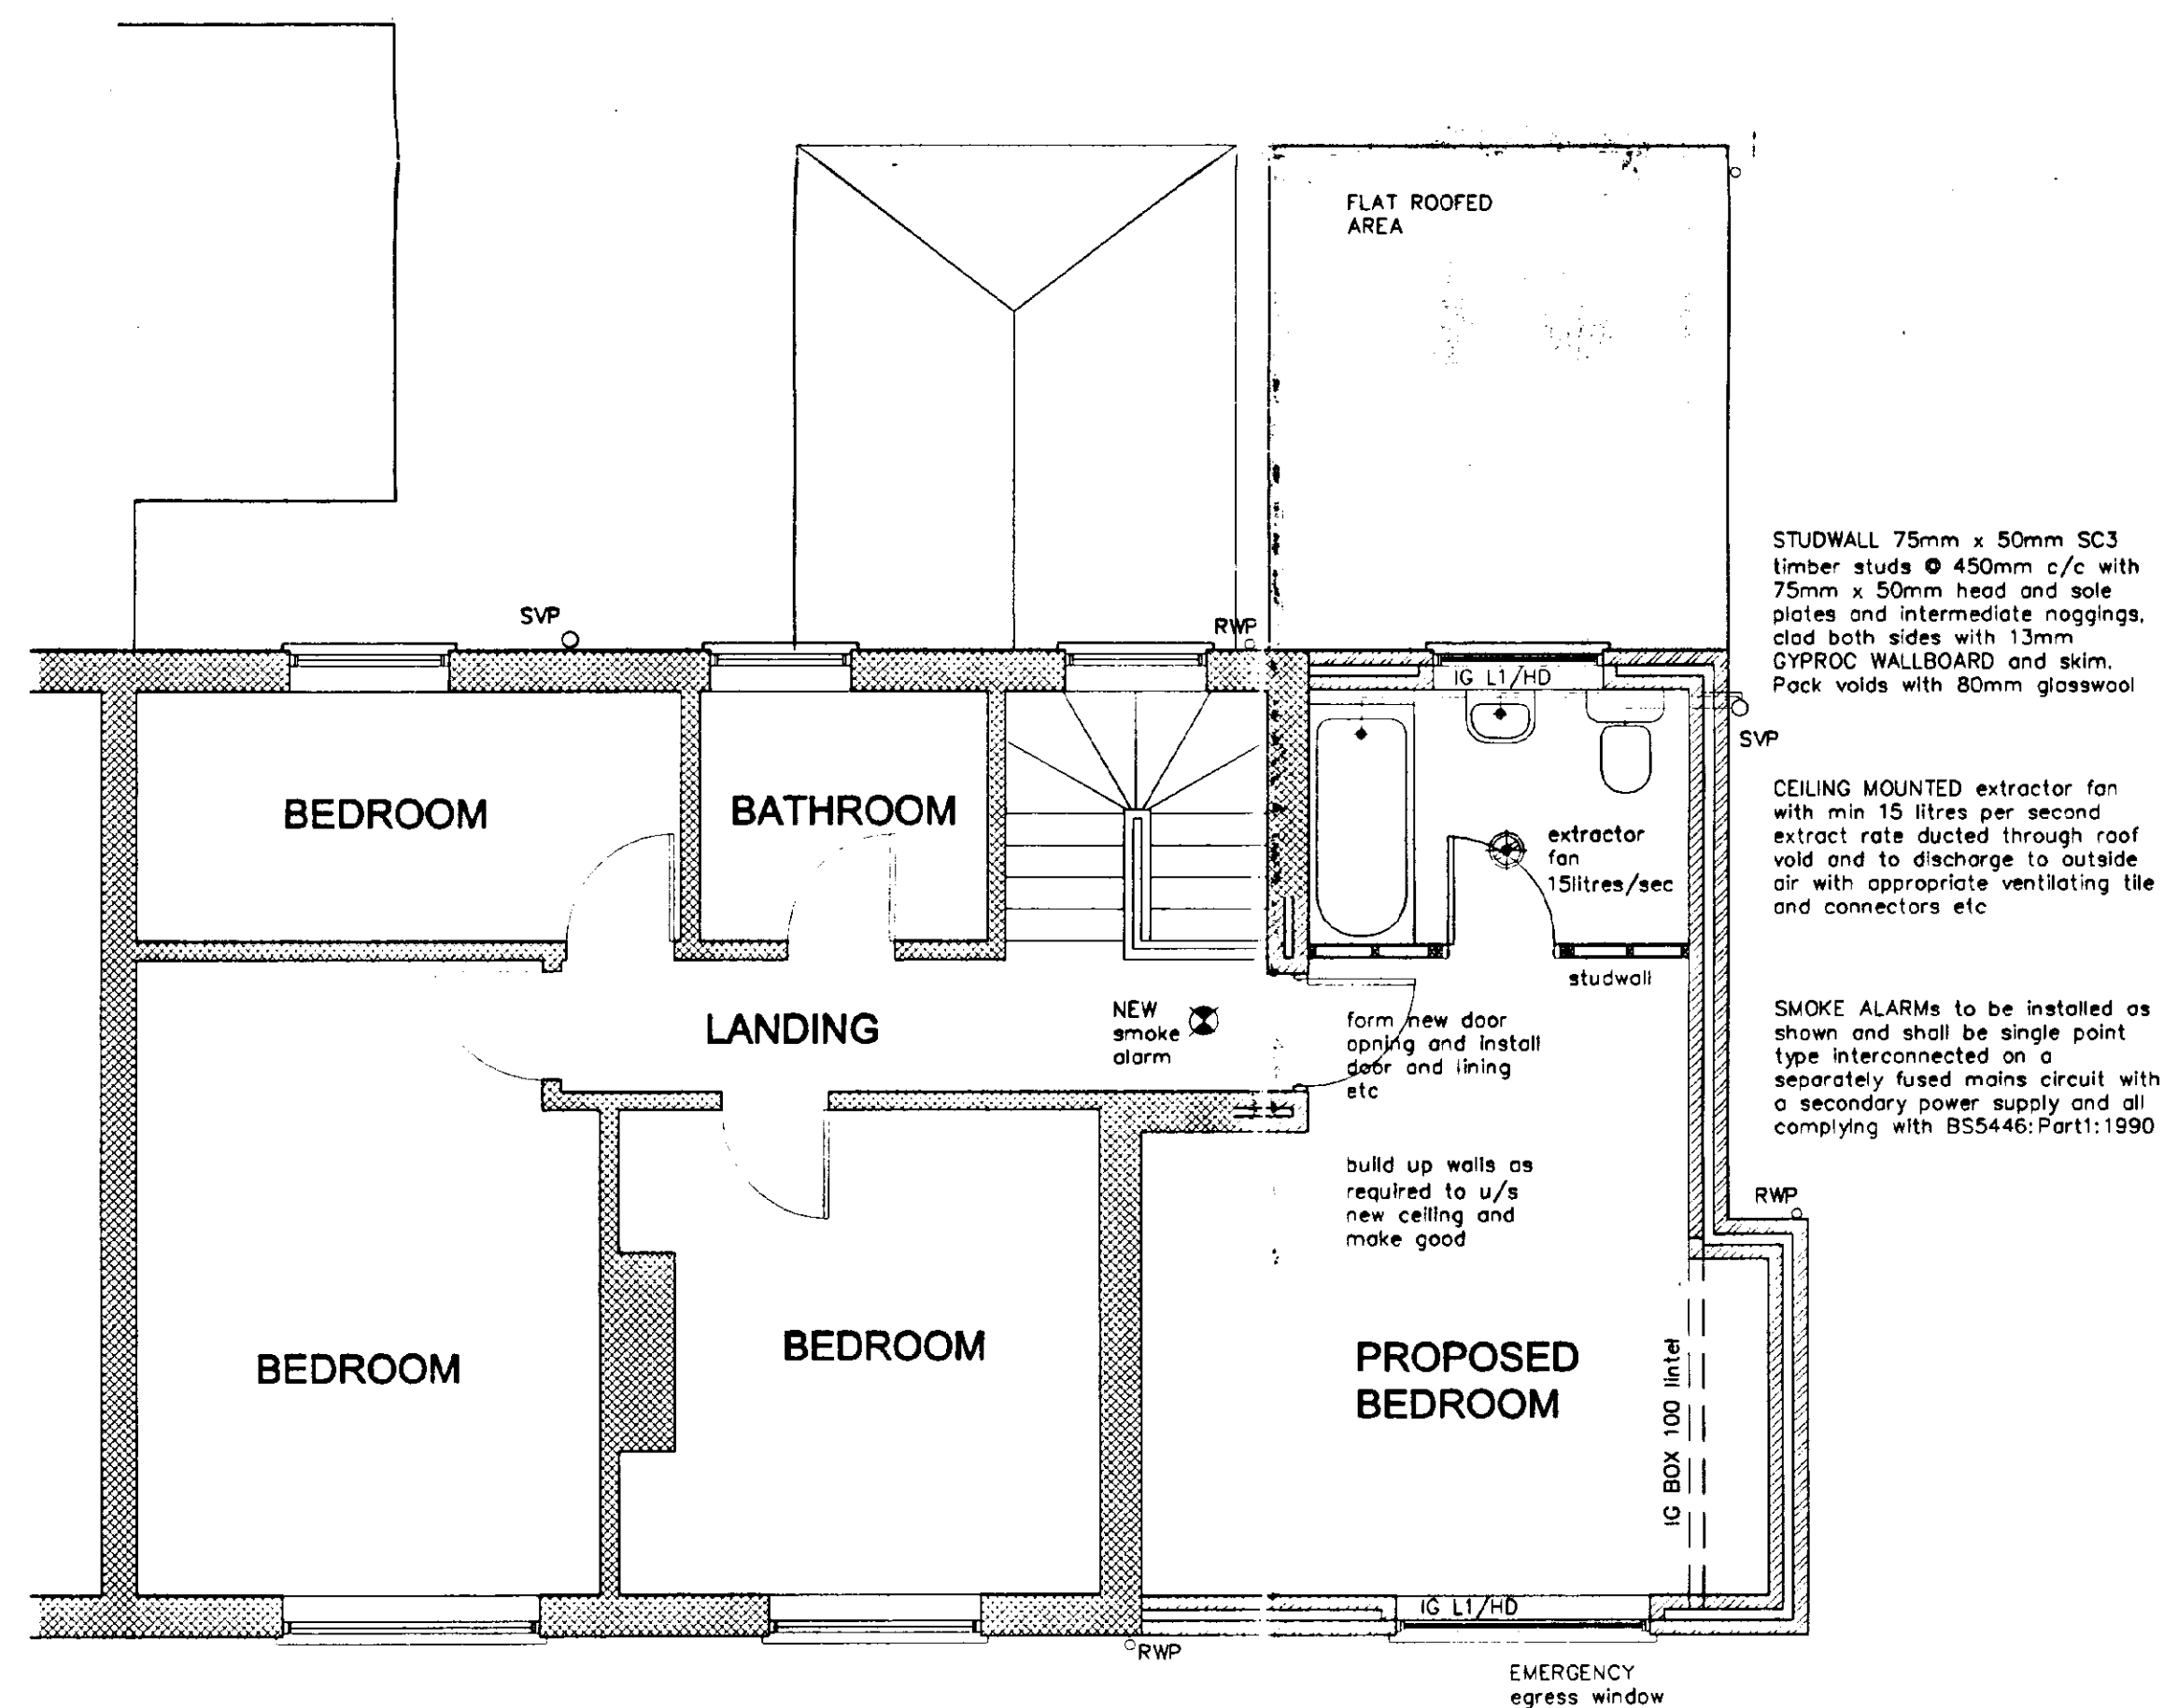

FIRST FLOOR PLAN PROPOSED

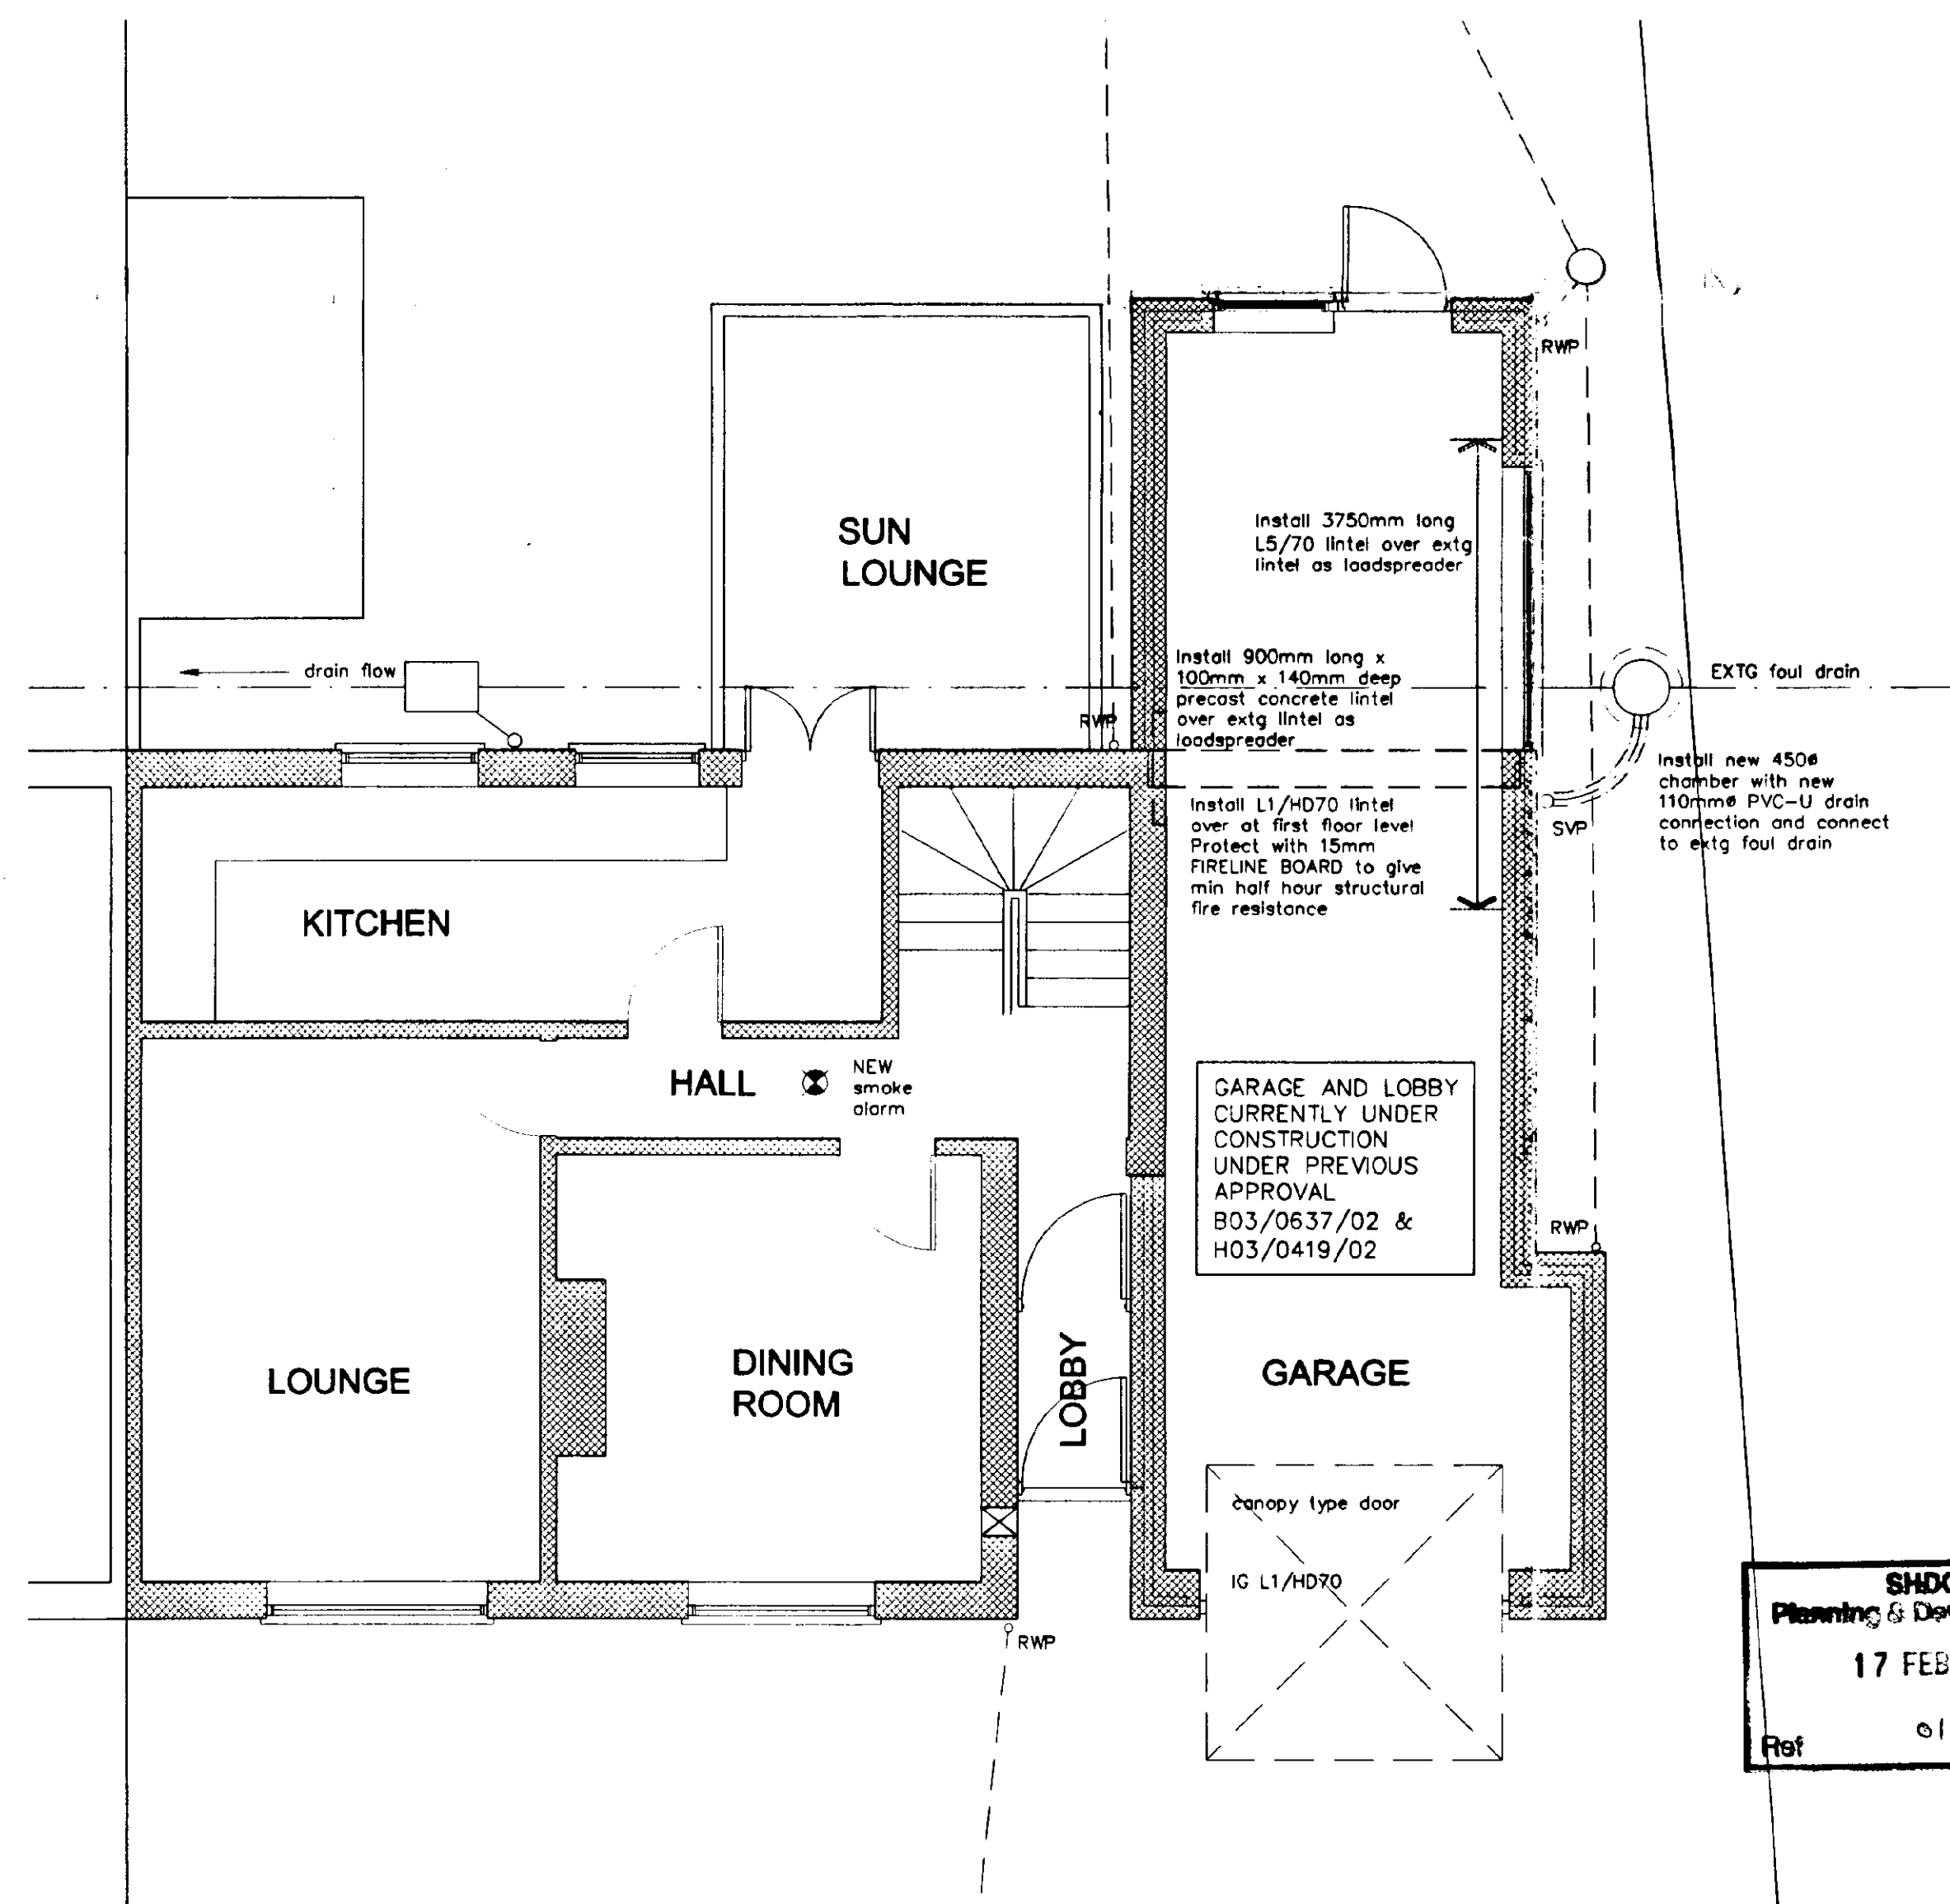

GROUND FLOOR PLAN PROPOSED

AMENDMENTS

DETERMINED
PLAN

L. A. Building Design

Architectural and Surveying Practice
55 Hannam Boulevard
Spalding
Lincolnshire PE11 1LB
Telephone/Fax: Spalding (01775) 711437

Peter S Lithgow MCOB MBIAT

Member of the Chartered Institute of Building and
Member of the British Institute of Architectural Technologists

Project
Proposed Extension over Garage
42 Chappell Road, Deeping St Nicholas
Spalding, Lincolnshire

Mr and Mrs K Roberts

SHDC
Planning & Development

17 FEB 2003

Ref 0166/03

General Arrangement Drawing
Plan, Section and Elevations
and Block Plan

date	scale(s)
January 2003	1:50 1:100 1:250

drawn by

Peter Lithgow

job no

Standard

Abstract

drawing no

02