



SHDC
Planning & Development
- 5 MAR 2010
Ref: 0174-10

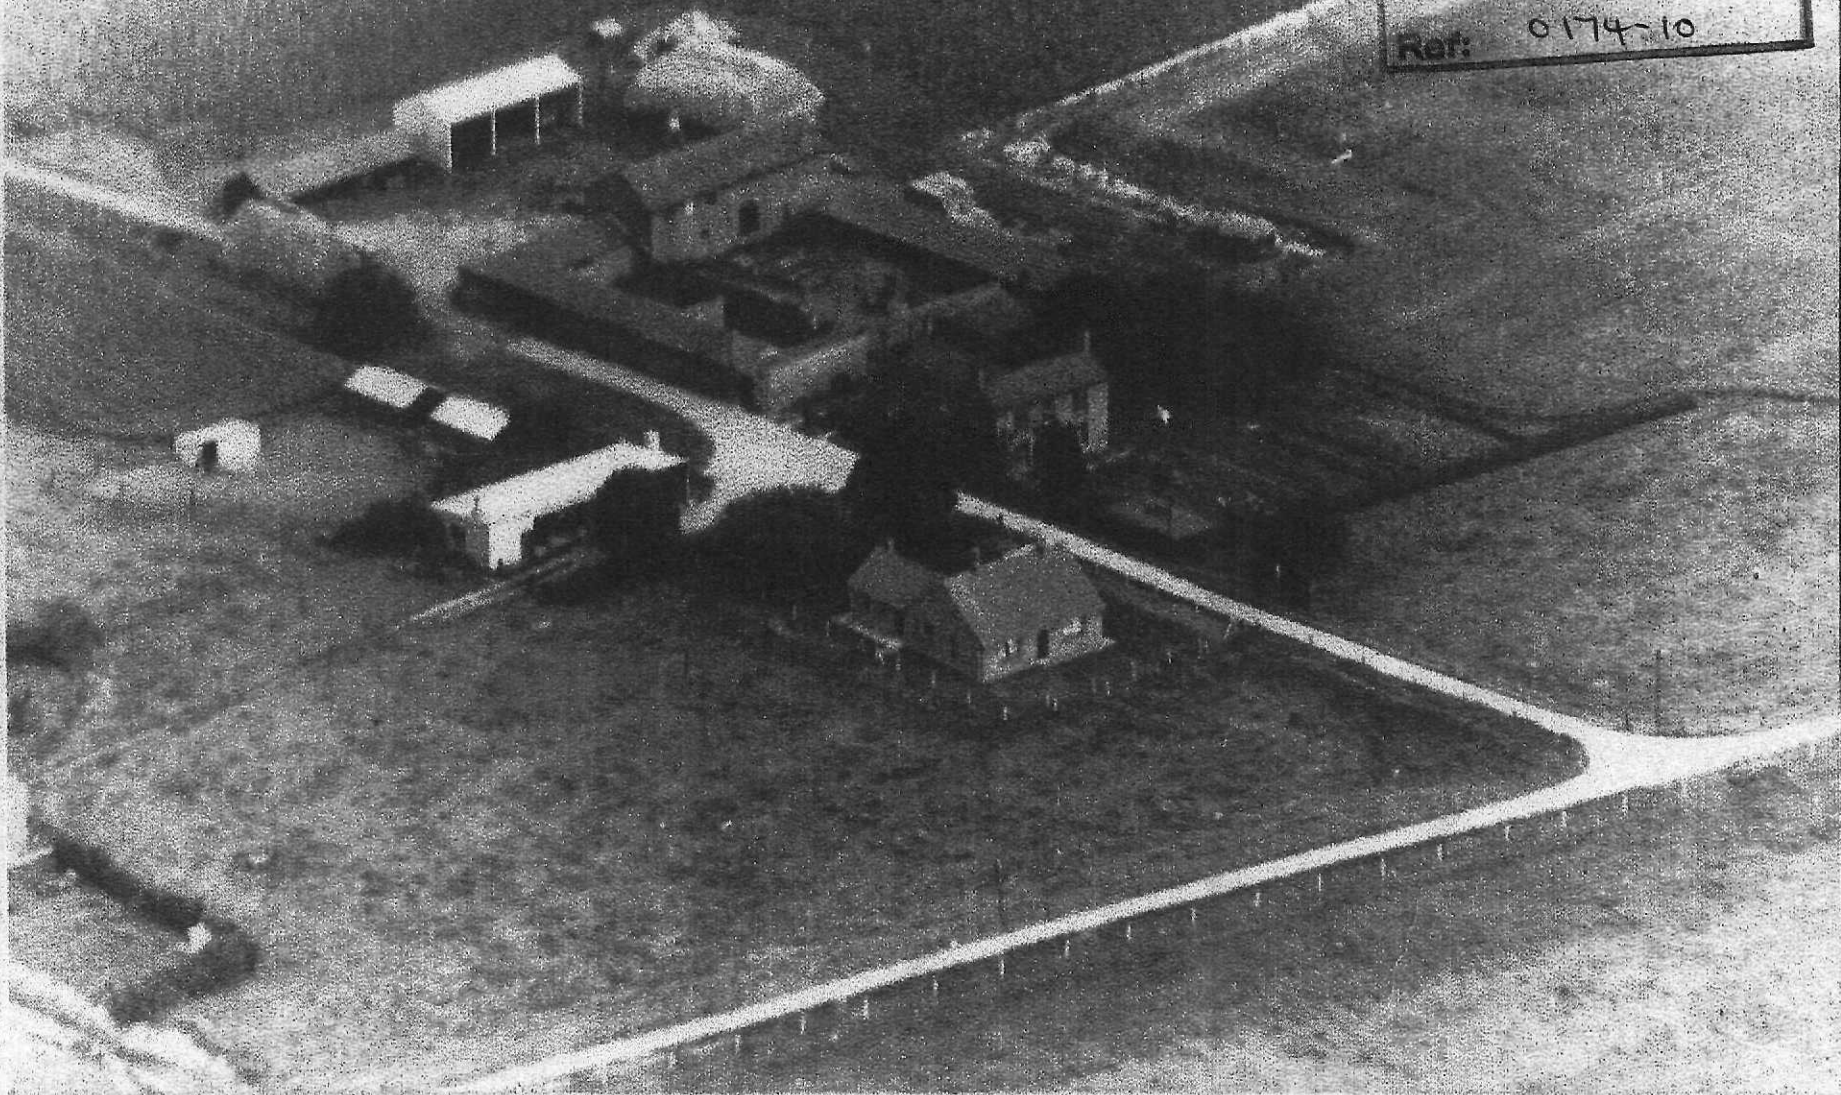


Grove Street

South

SHDC
Planning & Development
- 5 MAR 2010
Ref: 0174-10

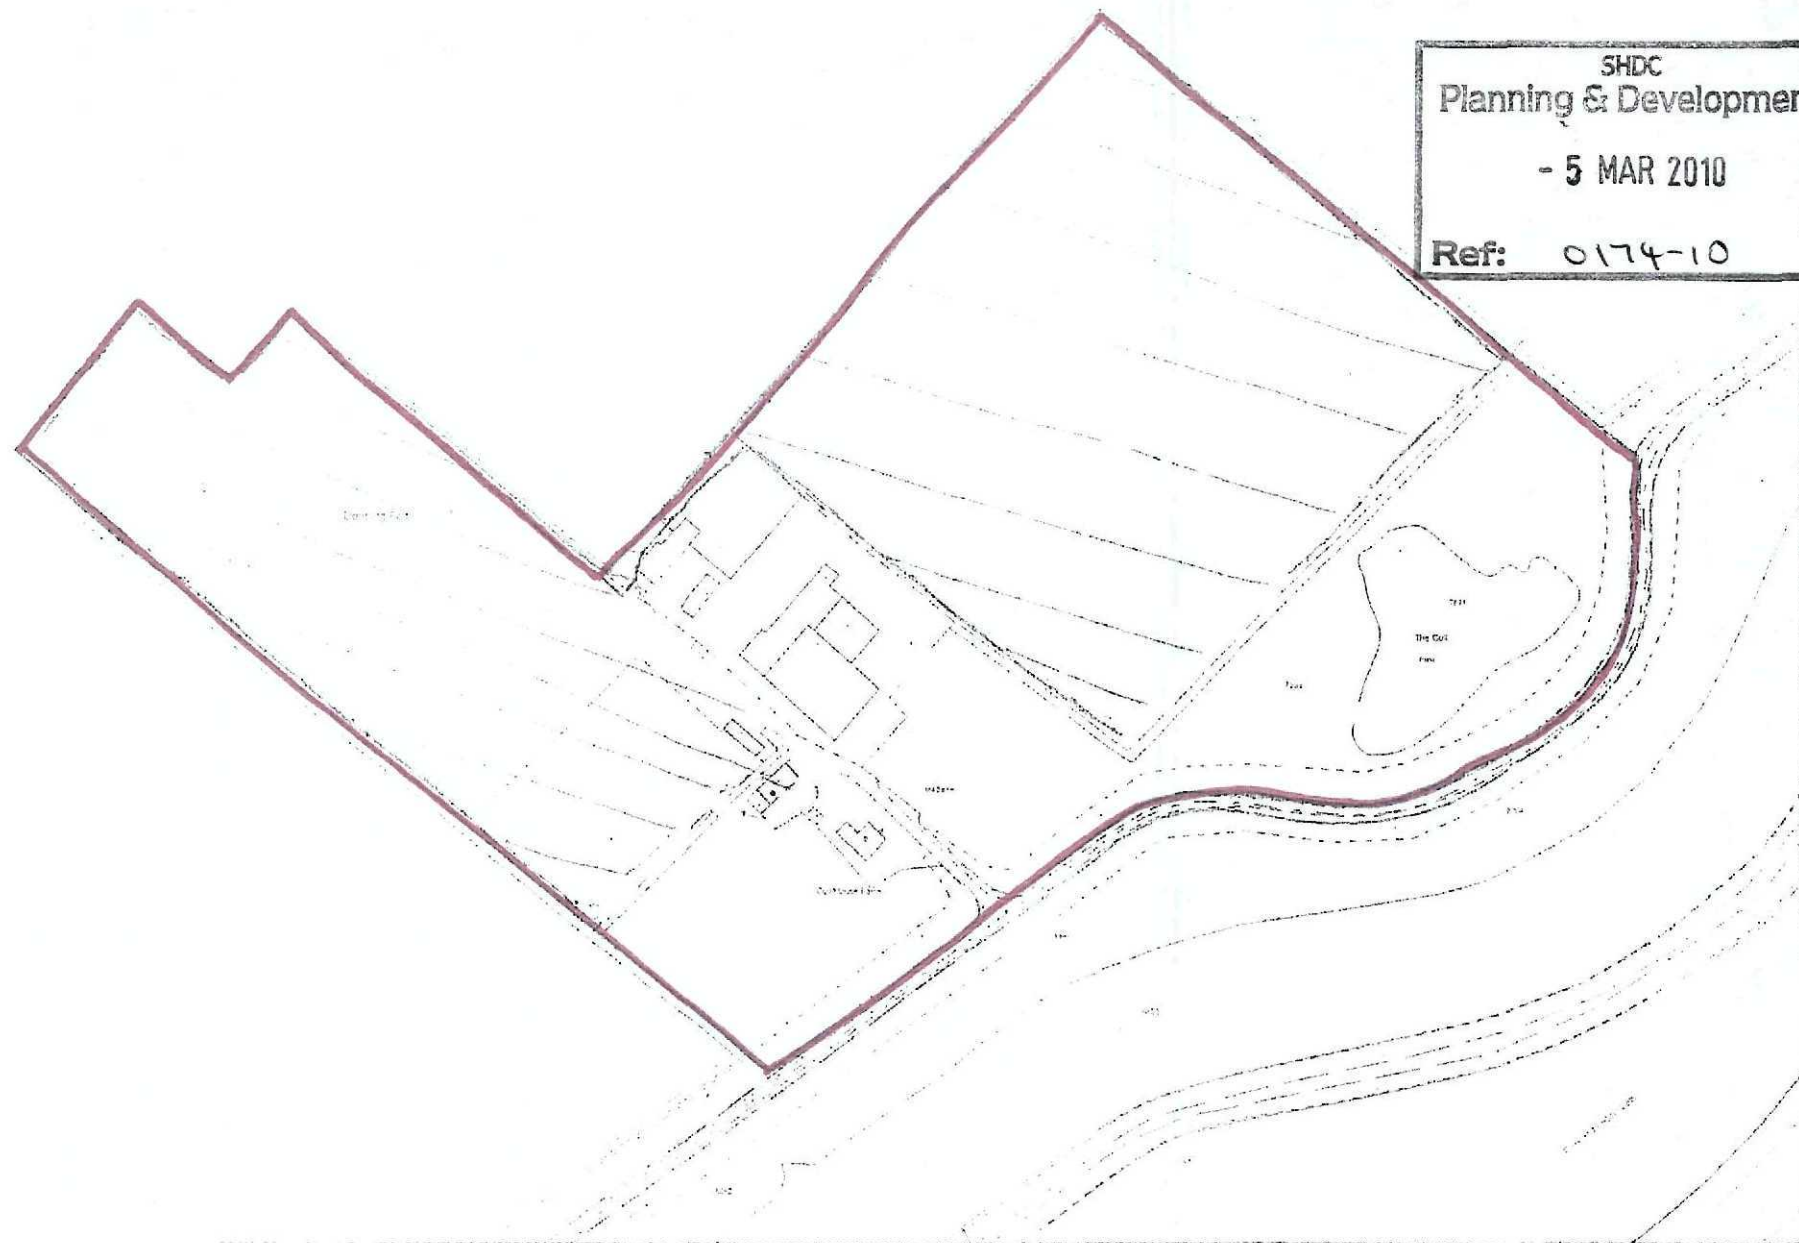

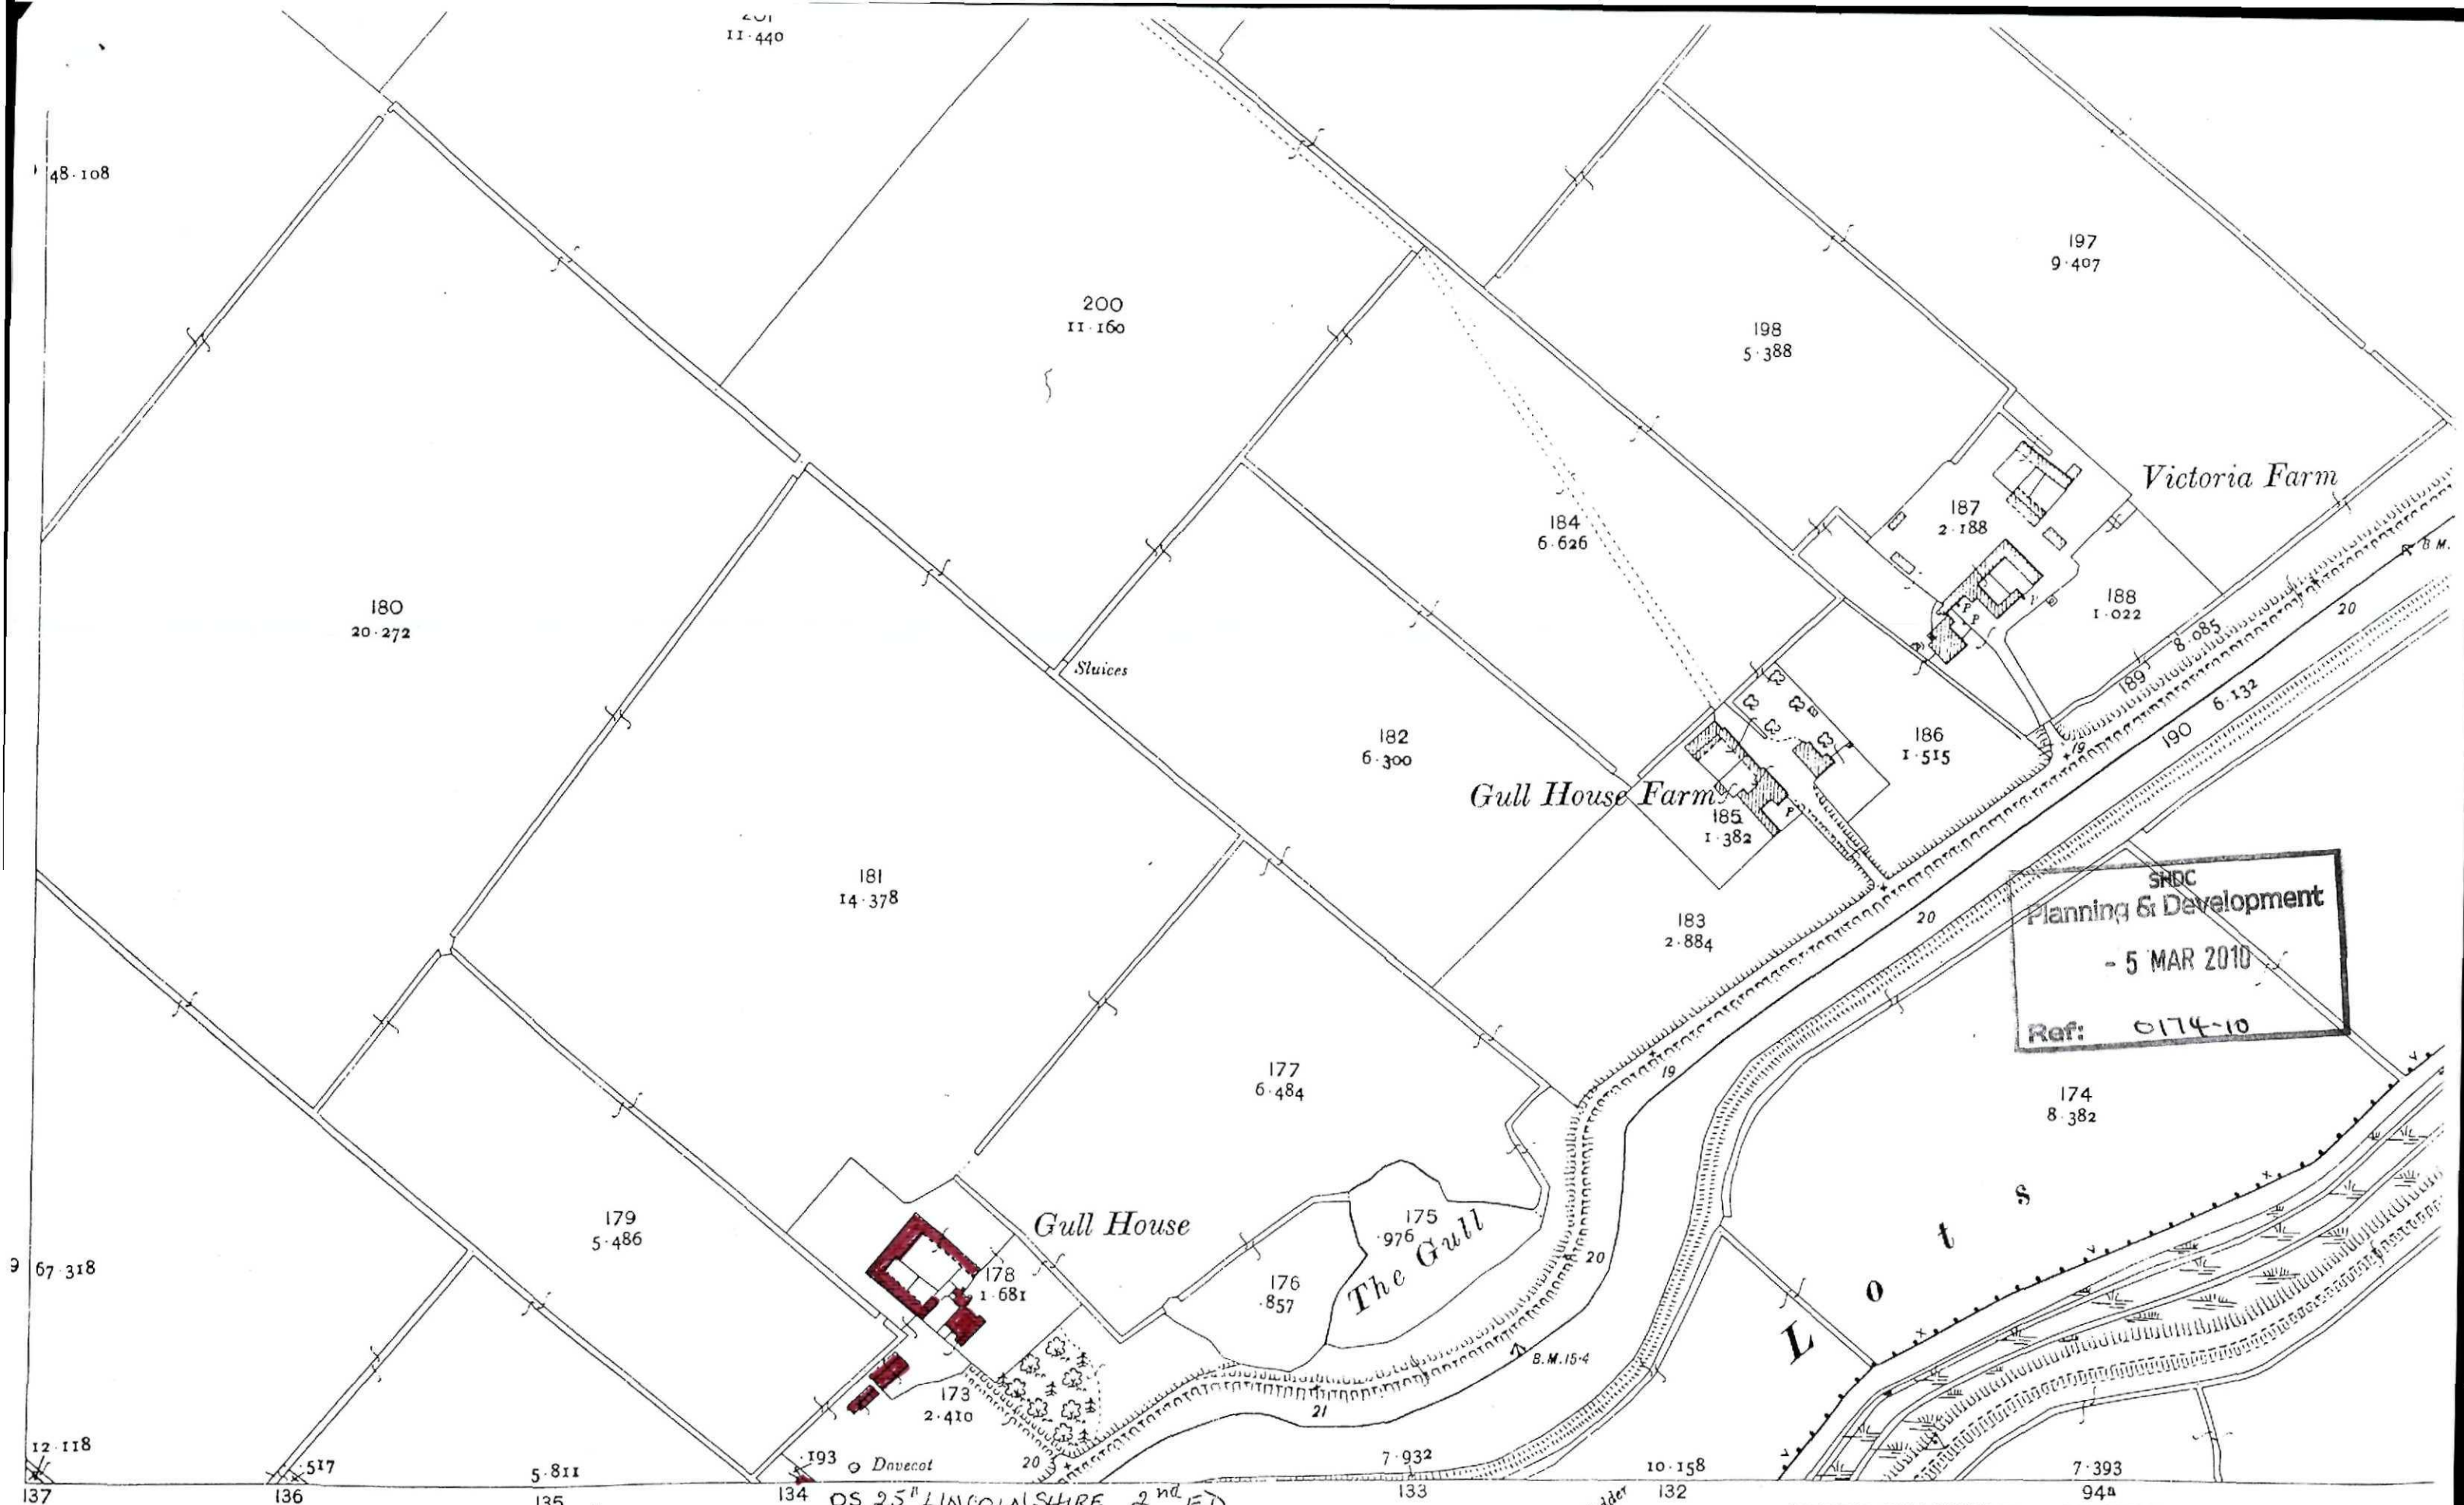

SNDC
Planning & Development
- 5 MAR 2010
Ref: 0174-10

Surveyed in 1886. Revised in 1903.

CHARACTERISTICS AND SYMBOLS FOR BOUNDARIES, &c.

County	County	— — —	Ⓒ	Municipal Wards	— — — — —	W	Change of Boundary, indicating the point at which the character of a Boundary changes	⚡	Every parcel is numbered thus	27
	County	— — —	Ⓒ	Urban Districts	— — — — —	D	Antiquities (Site of)	⚡	Its area is given underneath in Acres, thus	4.370
	Parliamentary	— — —	P	Civil Parishes	— — — — —	P	Trigonometrical Station	⚡	Braces indicating that the spaces so connected are included in the same reference number and area	
	Municipal	— — —	M	Rural Districts	— — — — —	R	Poor Law Unions	⚡	For other information see Characteristic Sheet.	


Printed and Published by
The Alderman and Council of the
County of Lincoln
At the County Office, Lincoln
The Altitudes are given in Feet above the
Atlantic level indicated thus

SECOND EDITION 1904

HOLLAND OR SPALDING DIVISION
SPALDING PH.

SPALDING U.D.
Spalding South Fen

SPALDING UNION

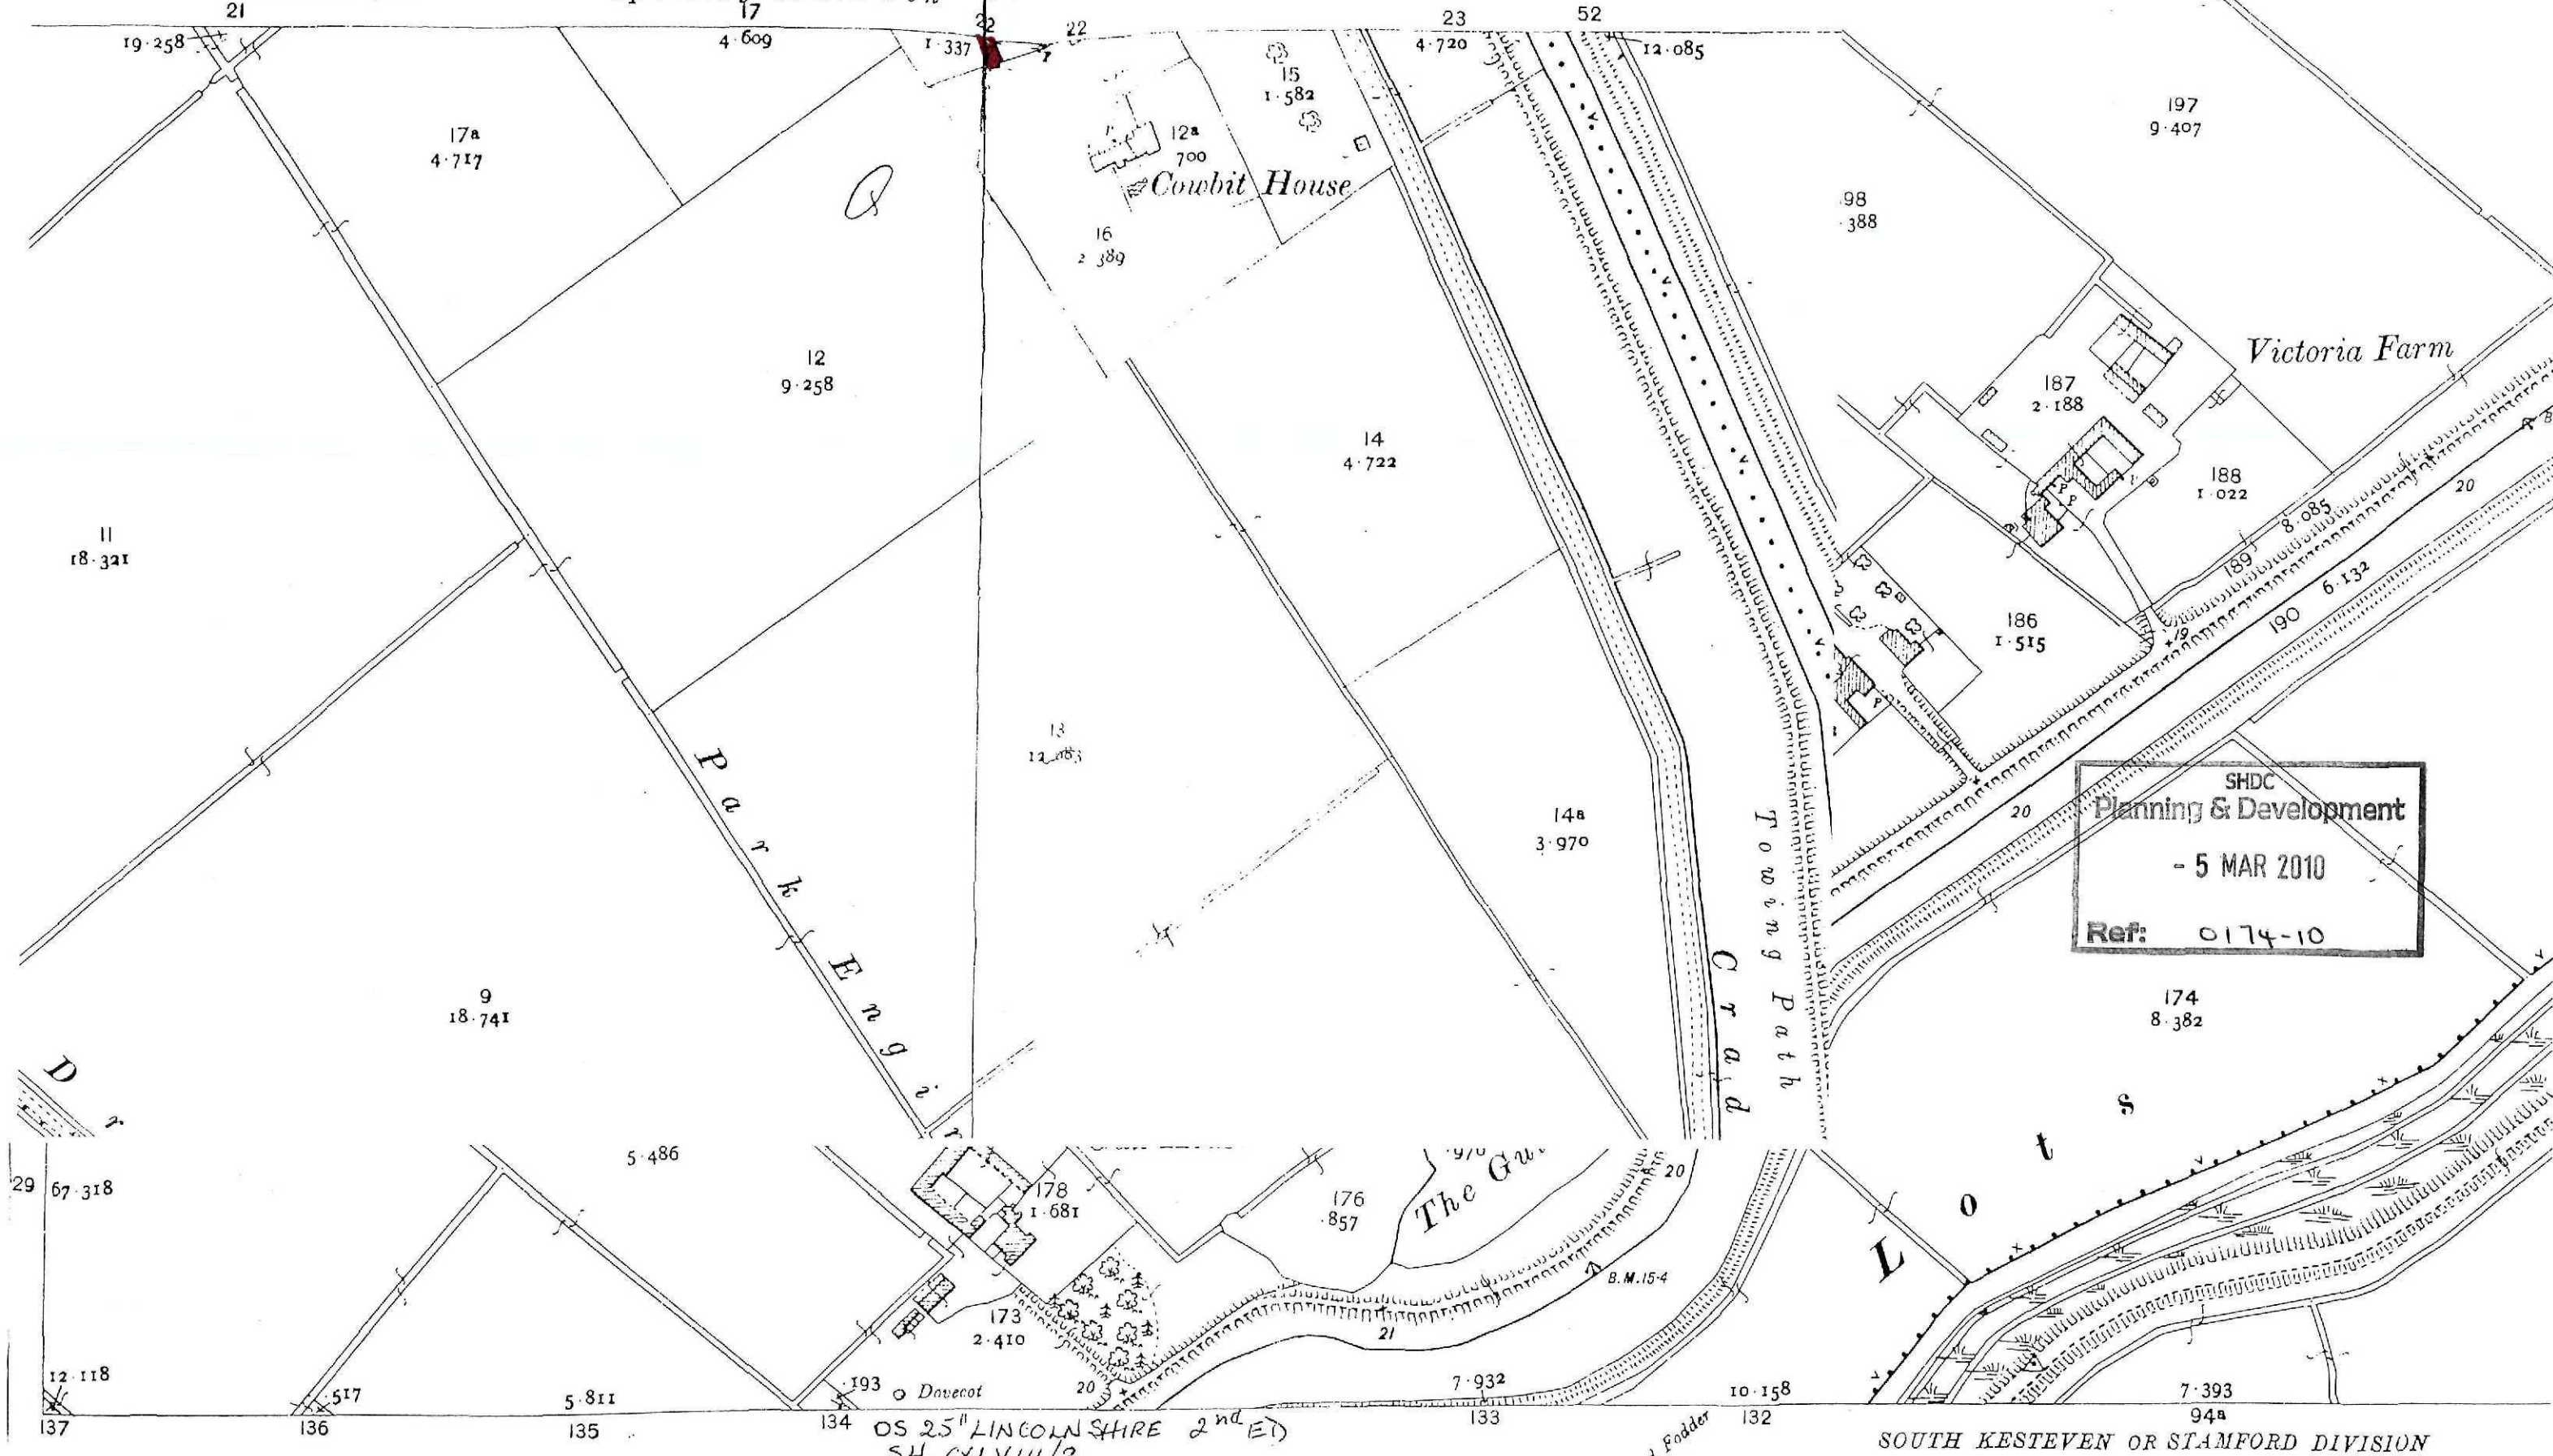


Surveyed in 1886. Revised in 1903.


CHARACTERISTICS AND SYMBOLS FOR BOUNDARIES, &c.

County	— — — —	Ⓒ	Municipal Wards	— — — —	W	Change of Boundary indicating the point at which the character of a Boundary changes	Every parcel is numbered thus	27
County	— — — —	Ⓒ	Urban Districts	— — — —	D	Antiquities (Site of)	Its area is given underneath in Acres, thus	4.370
							Boxes indicating that the squares so connected are	


Printed and Pub
The Altitudes are given in Feet above
Altitudes indicated thus

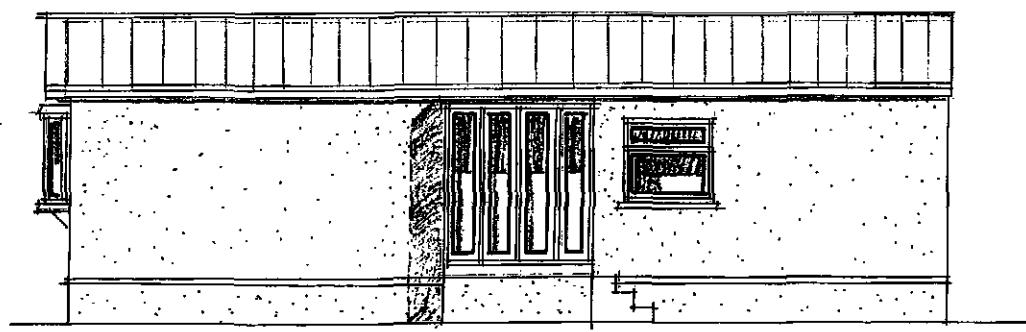


SOUTH ELEVATION

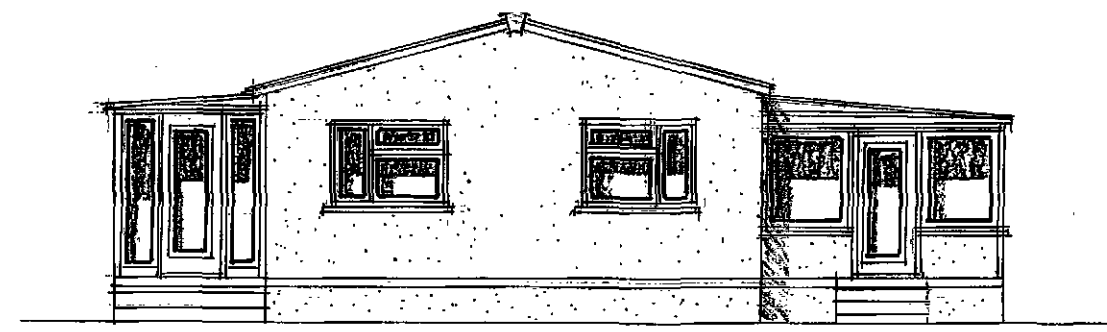

EAST ELEVATION

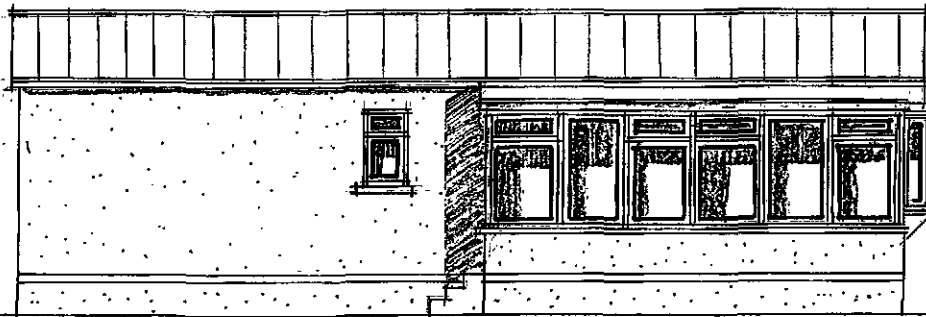


NORTH ELEVATION

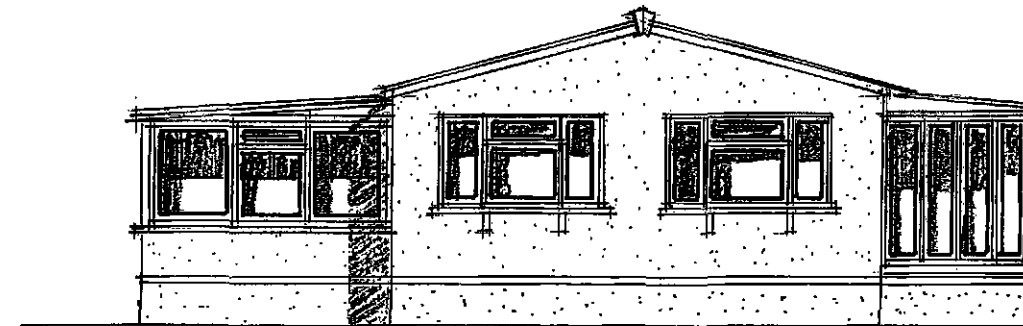

WEST ELEVATION

SHDC
Planning & Development
- 5 MAR 2010
Ref: 0174-10


121 Design	PROPOSED	Mr M L Henfrey	Date January 10
34 Bellamy Road	RETENTION OF	Percheron Lodge	Scale 1:100
Oundle	EXISTING	Gull Farm	Design <i>MLH</i>
Peterborough	DWELLING	Deeping High Bank	Drg N6 100110/1
PE8 4NB		Spalding Lincs	
Tel: 01832 273789			

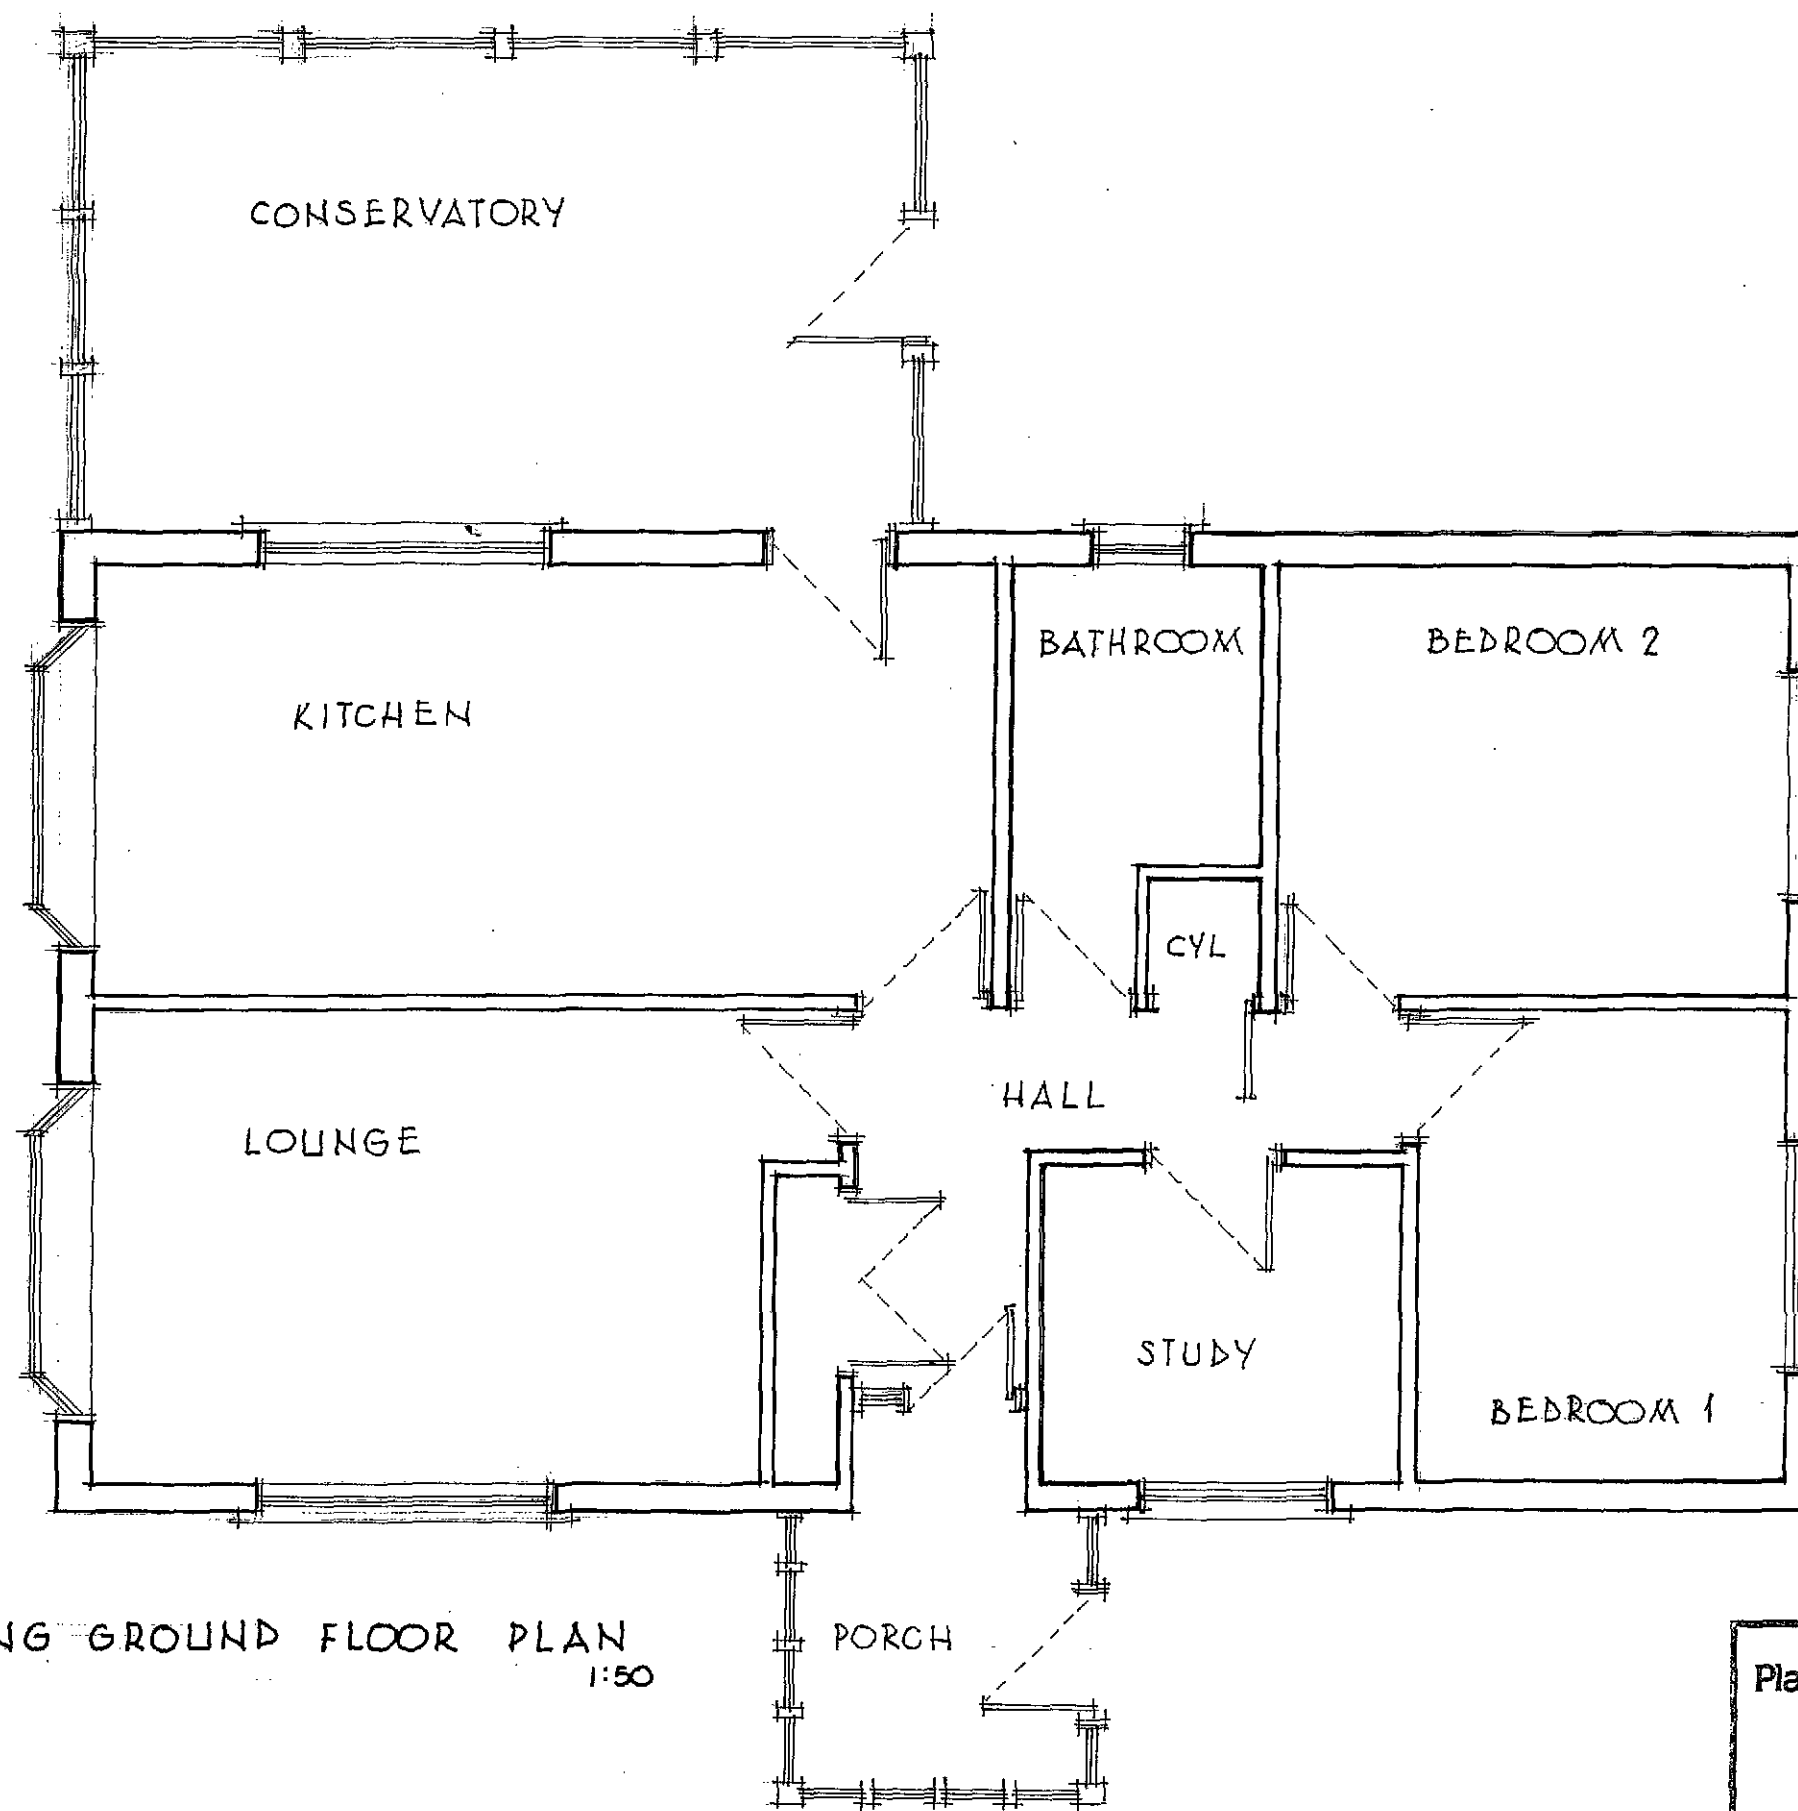

EXISTING GROUND FLOOR PLAN
1:50

SHDC
Planning & Development
- 5 MAR 2010
Ref: 0174-10

121 Design	PROPOSED	Mr M L Henfrey	Date January 10
34 Bellamy Road	RETENTION OF	Percheron Lodge	Scale 1:50
Oundle	EXISTING	Gull Farm	Design
Peterborough	DWELLING	Deeping High Bank	Drig No 100110/2
PE8 4NB		Spalding Lincs	
Tel: 01832 273789			

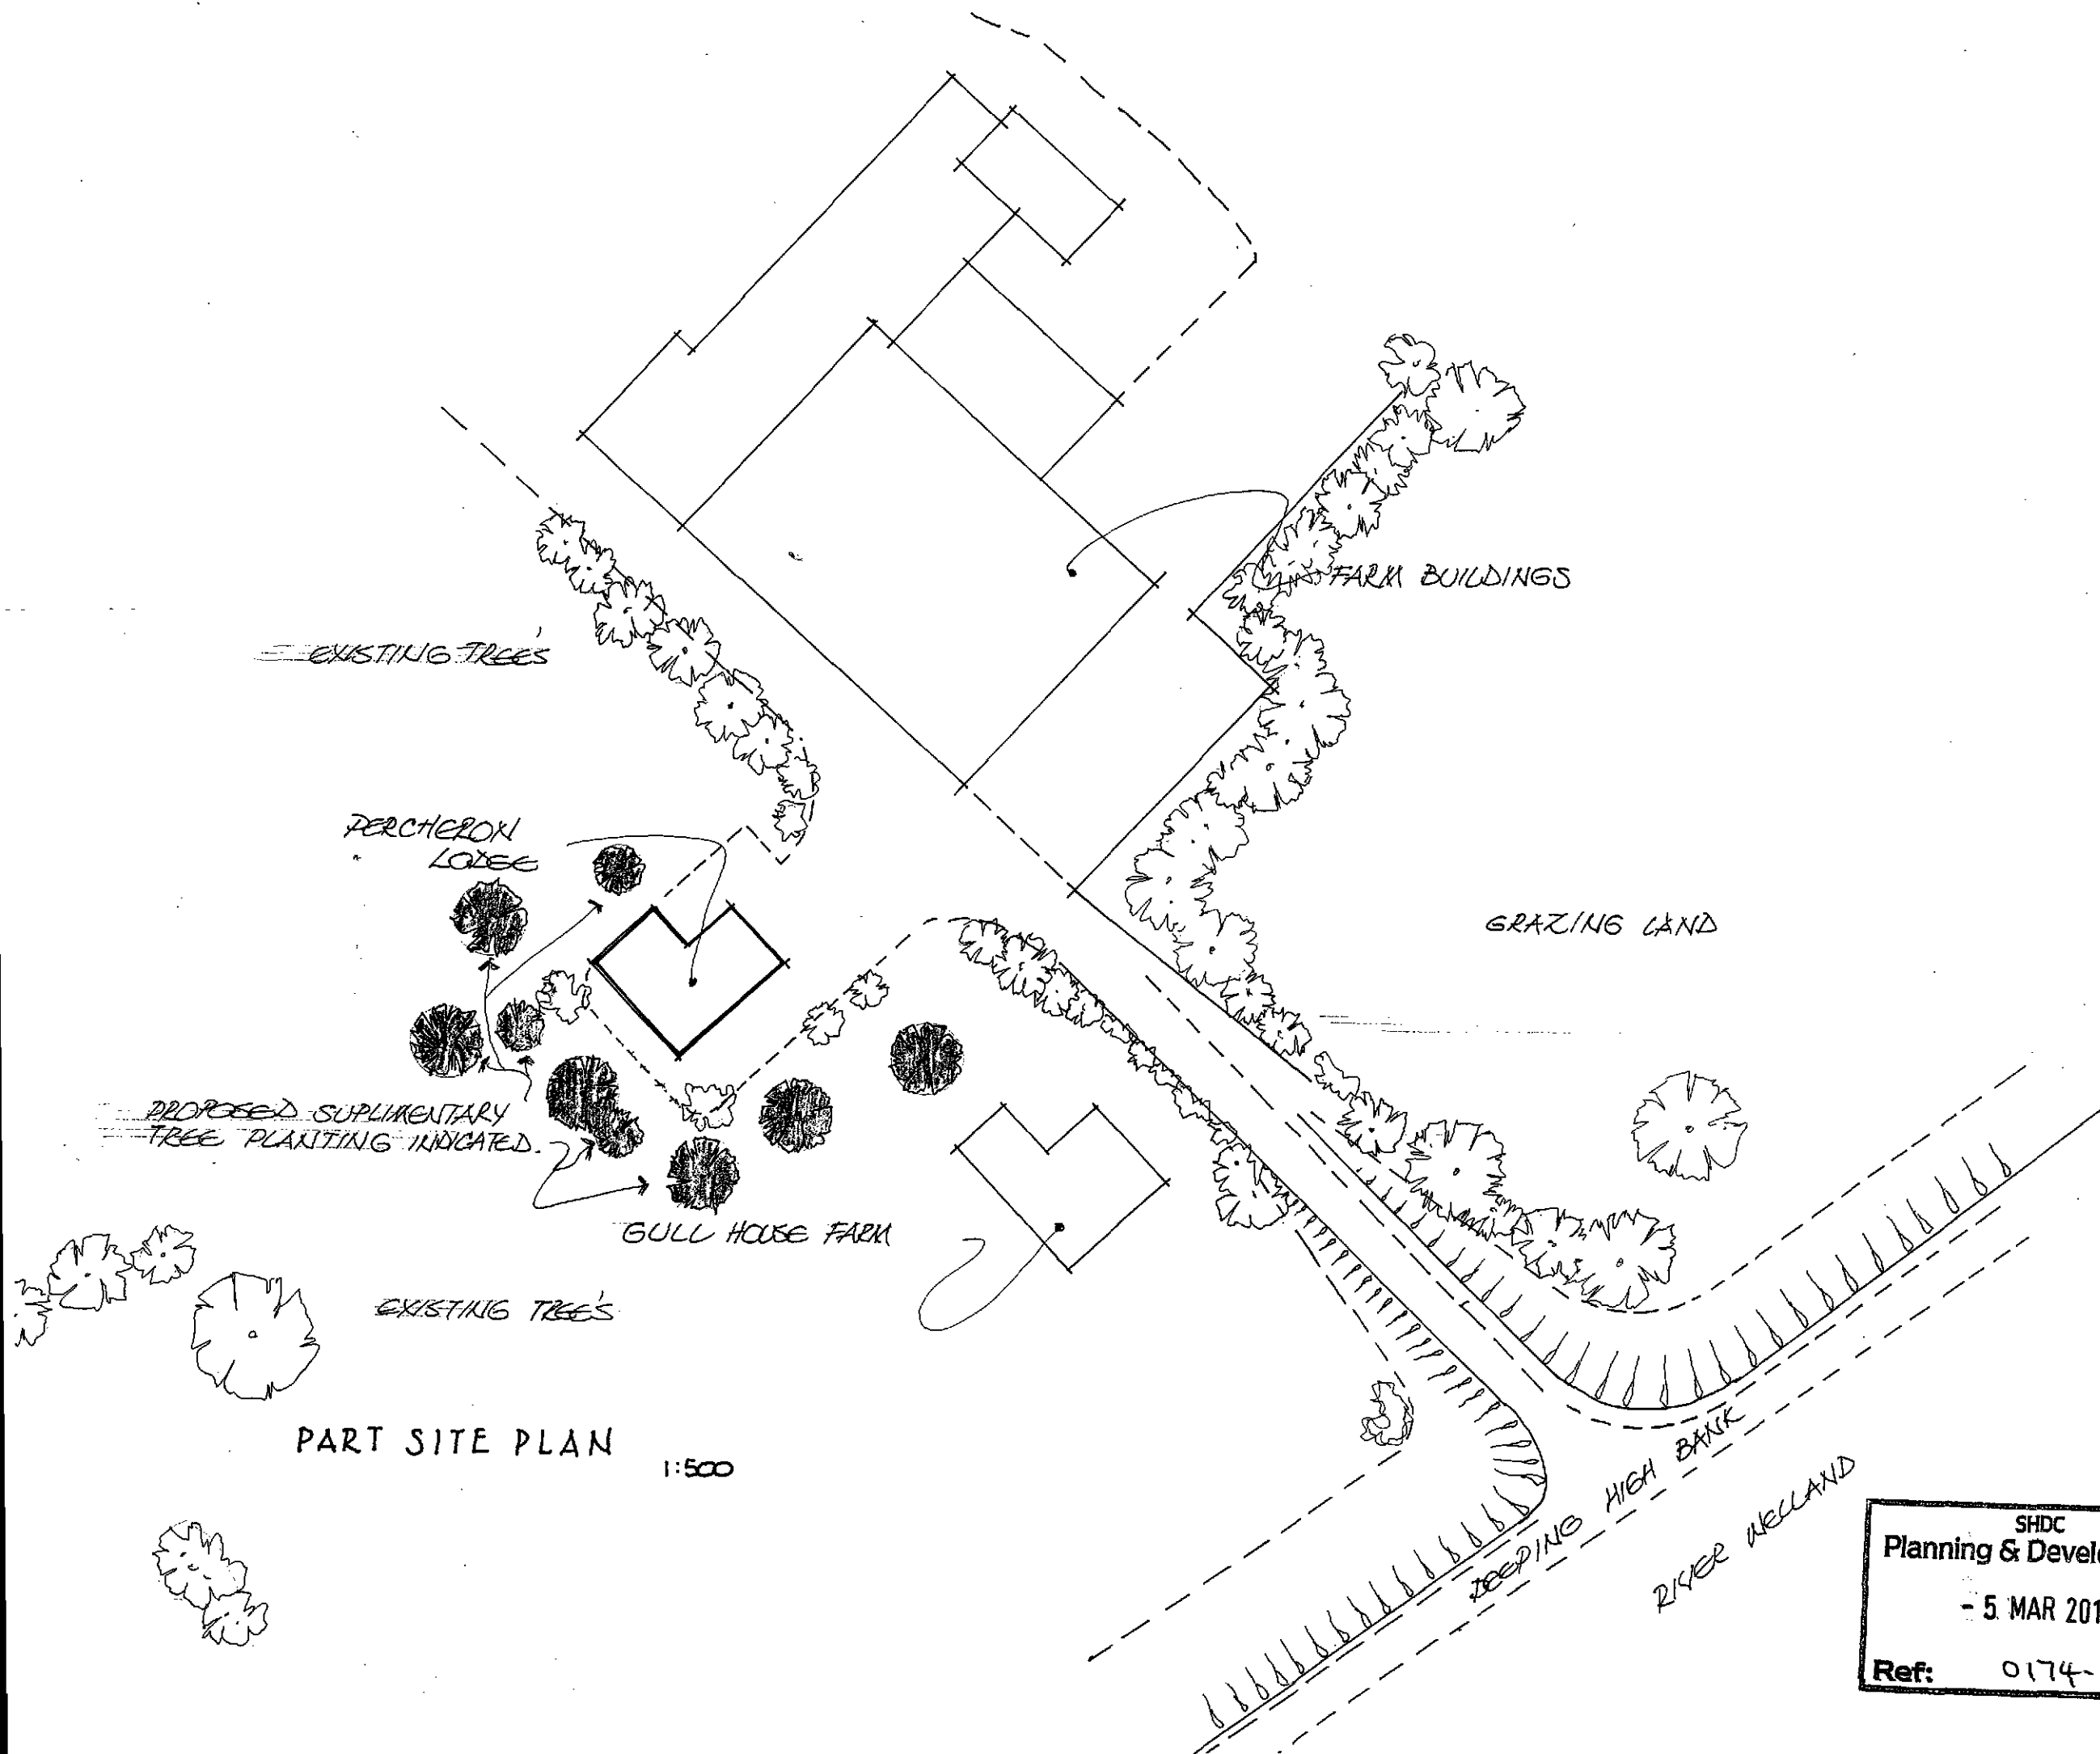

SHDC
Planning & Development
- 5 MAR 2010
Ref: 0174-10

121 Design 34 Bellamy Road Oundle Peterborough PE8 4NB Tel: 01832 273789	PROPOSED RETENTION OF EXISTING DWELLING	Mr M L Henfrey Percheron Lodge Gull Farm Deeping High Bank Spalding Lincs	Date January 10 Scale 1:500 Design <i>MLH</i> Drg No 100110/5
---	--	---	--