


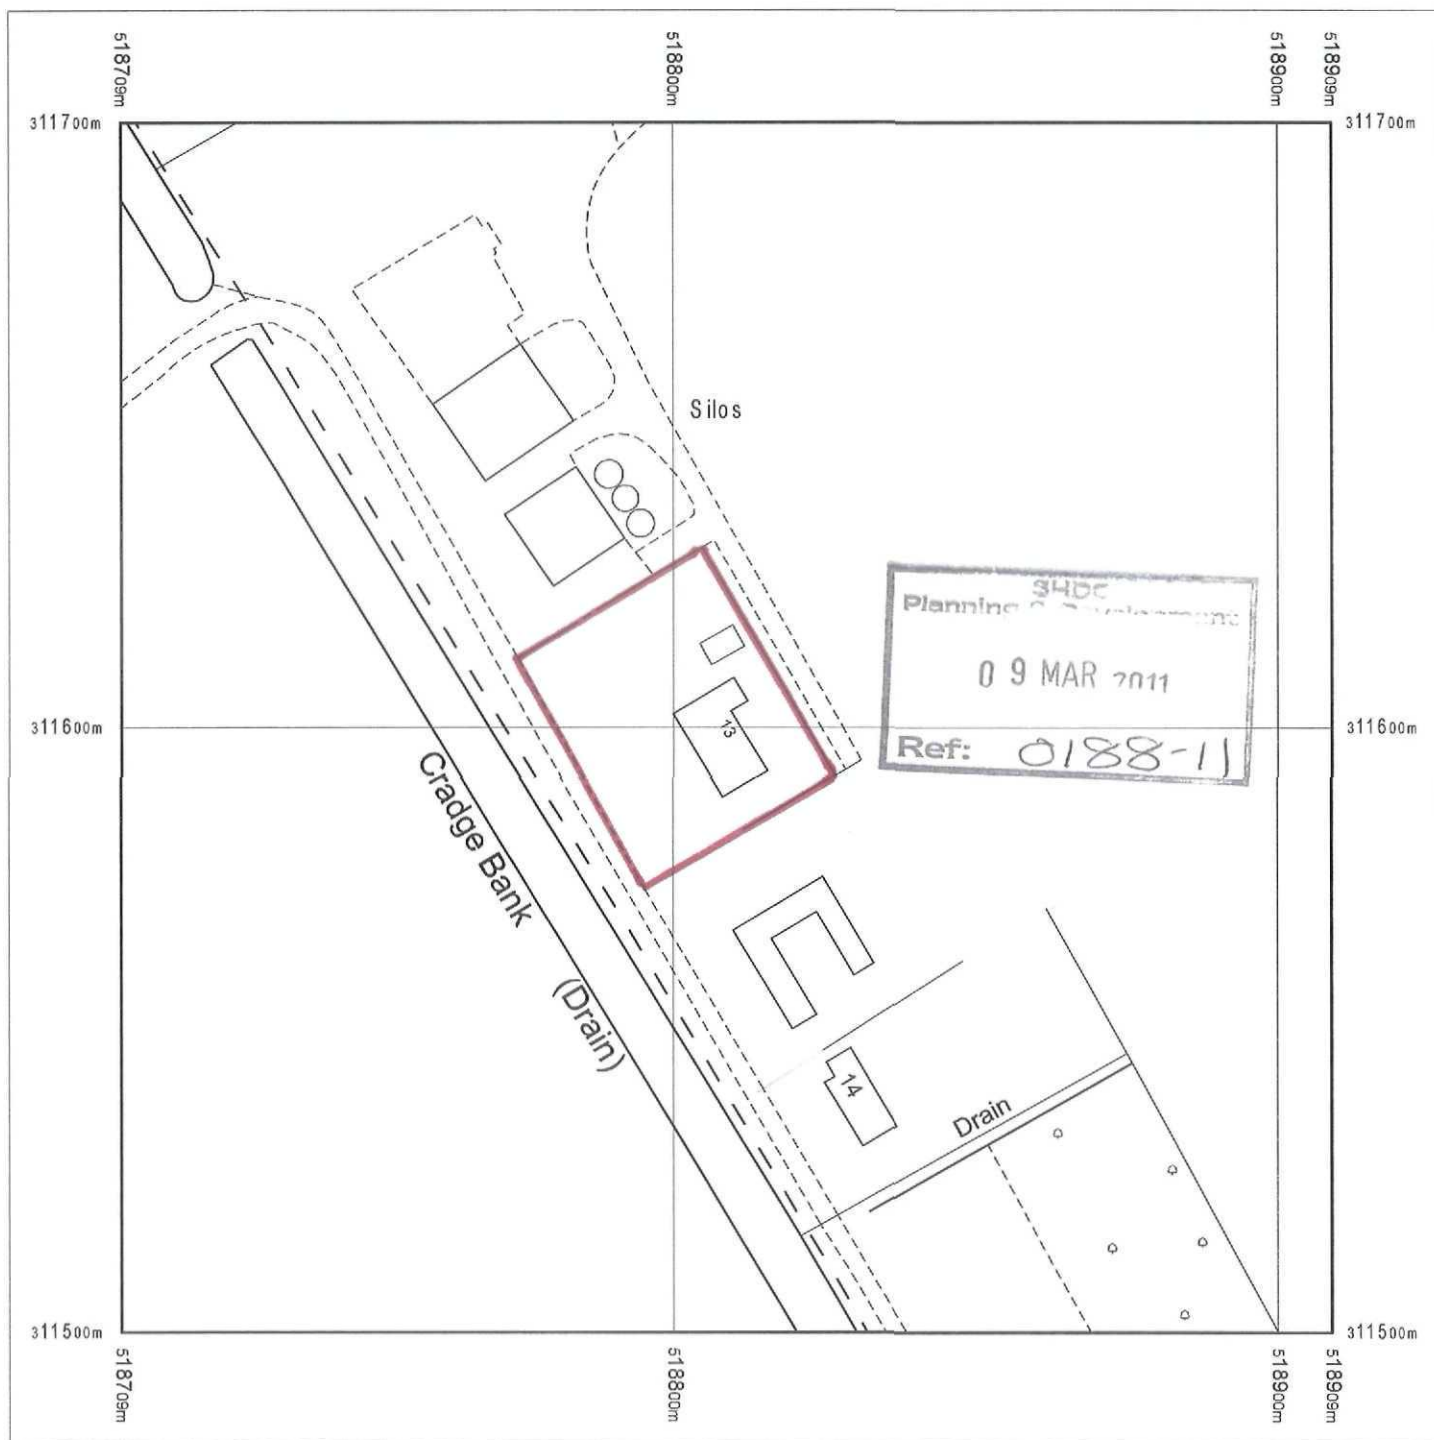

Produced 03.03.2011 from the Ordnance Survey National Geographic Database and incorporating surveyed revision available at this date. © Crown Copyright 2011.


Reproduction in whole or part is prohibited without the prior permission of Ordnance Survey.

Ordnance Survey, the OS Symbol and OS Sitemap are registered trademarks of Ordnance Survey, the national mapping agency of Great Britain.

The representation of a road, track or path is no evidence of a right of way.

The representation of features as lines is no evidence of a property boundary.


Part or all of this OS Sitemap is enlarged from mapping produced at one or more of the following scales: 1:1250, 1:2500, 1:10000.

 


Scale 1:1250

Supplied by: **Outlet User**
Serial number: 00009200
Centre coordinates: 518809 311600


Further information can be found on the OS Sitemap Information leaflet or the Ordnance Survey web site:
www.ordnancesurvey.co.uk

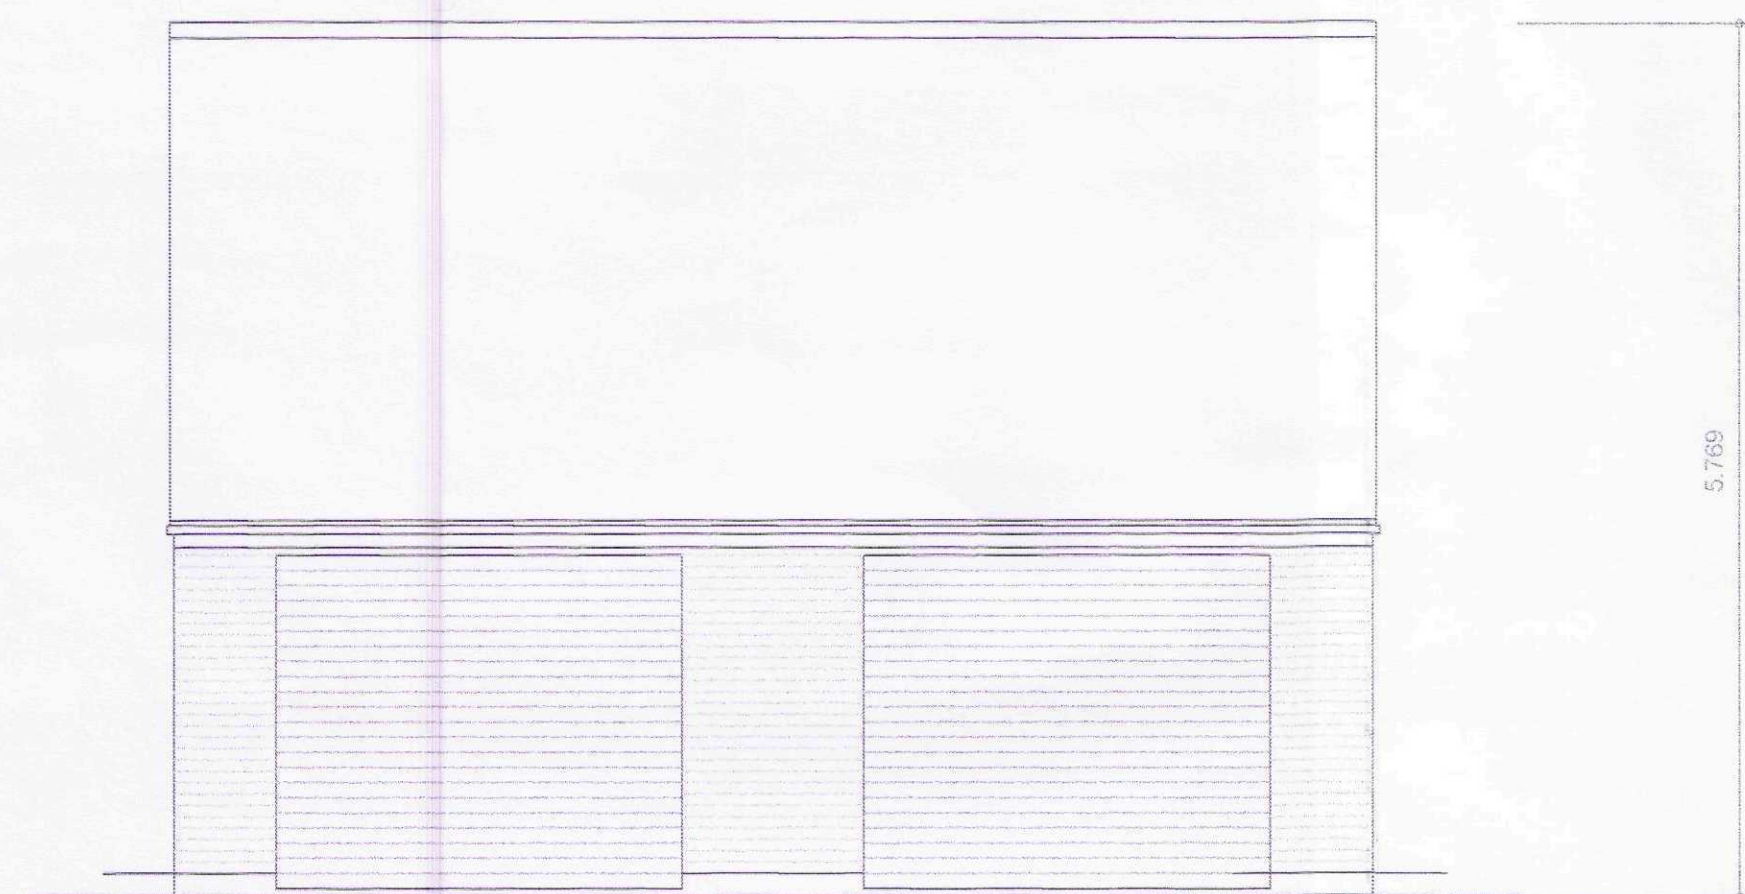


front elevation

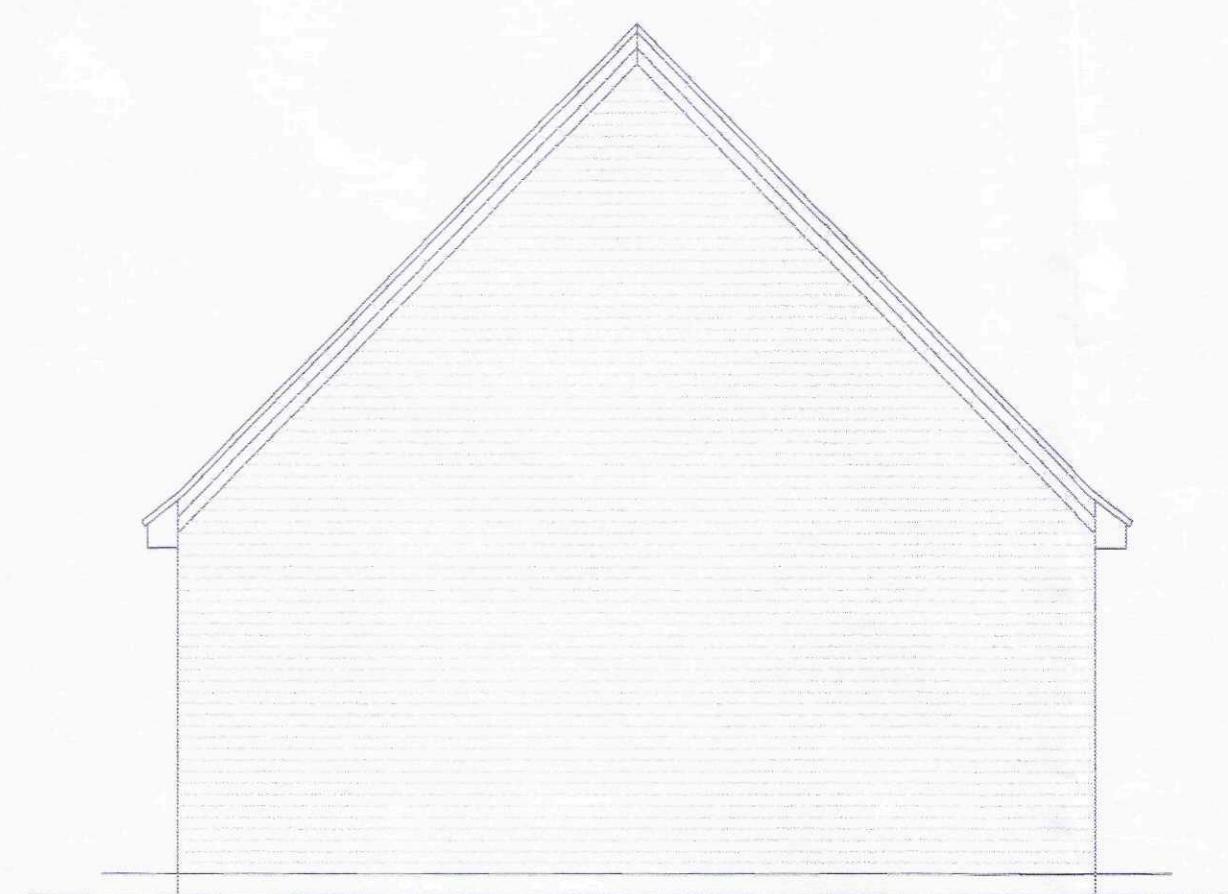


side elevation elevation

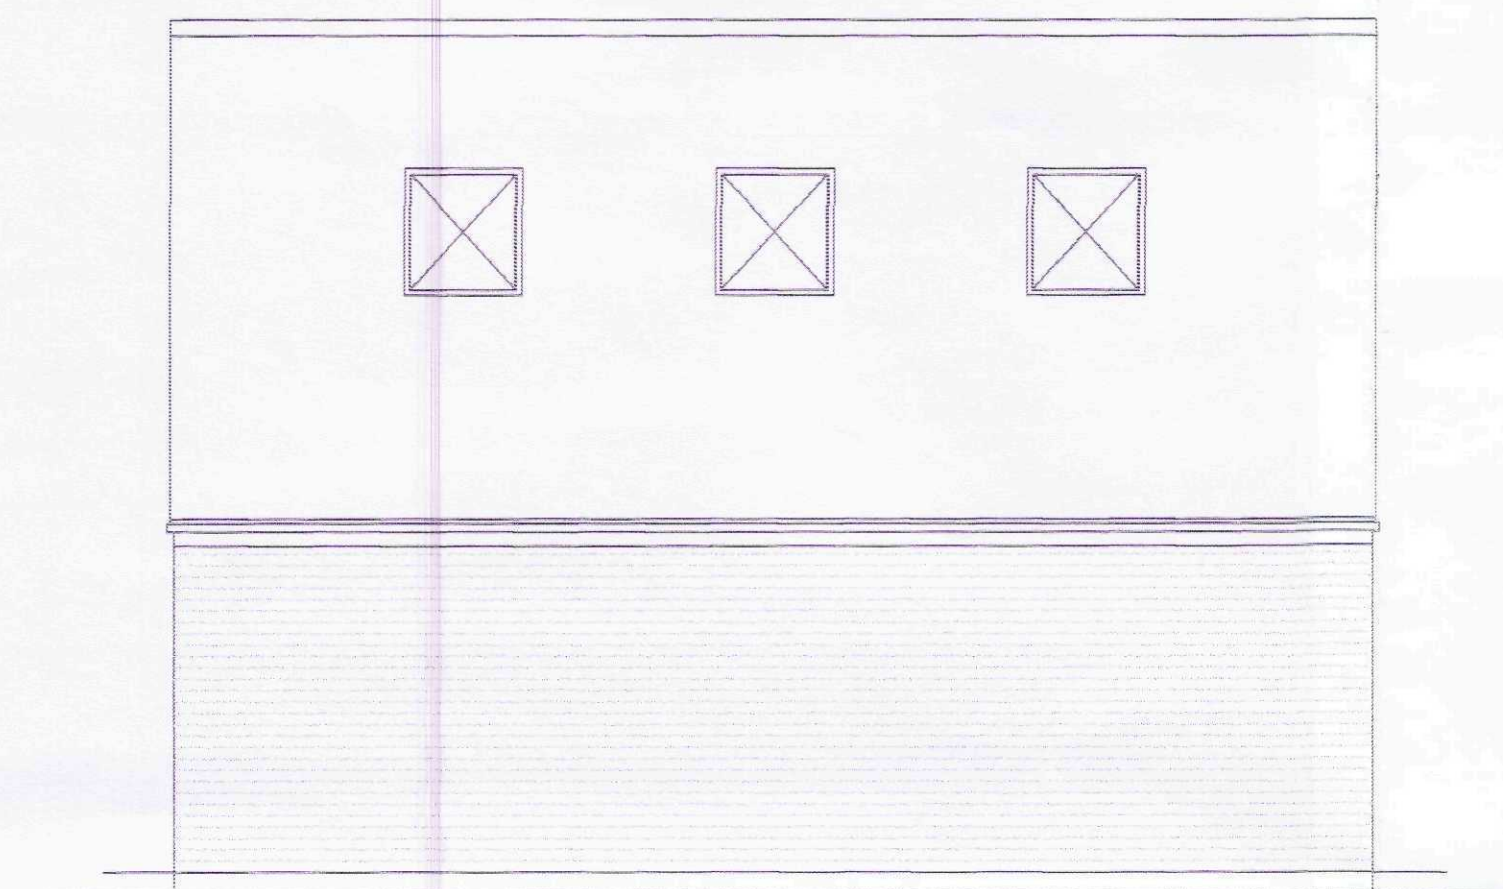




rear elevation

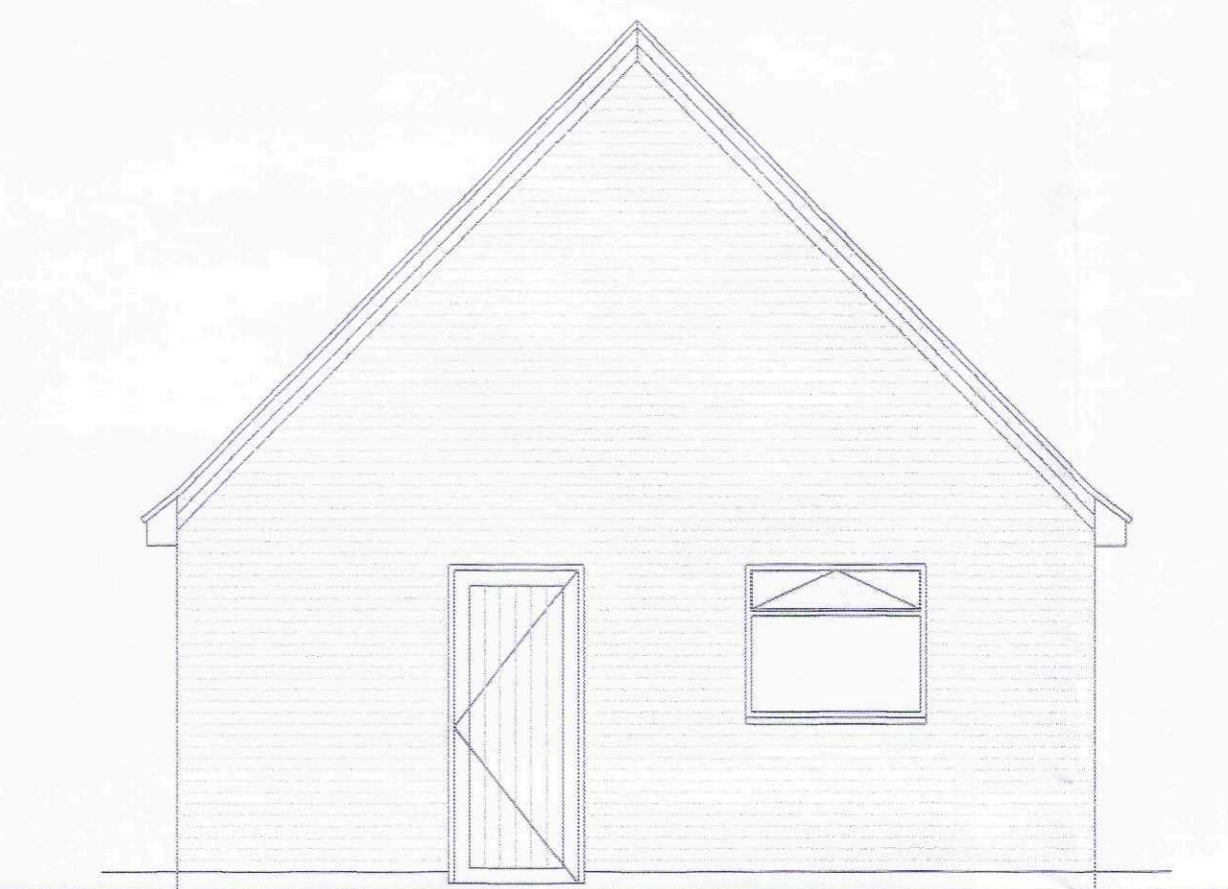

side elevation elevation (from bungalow)

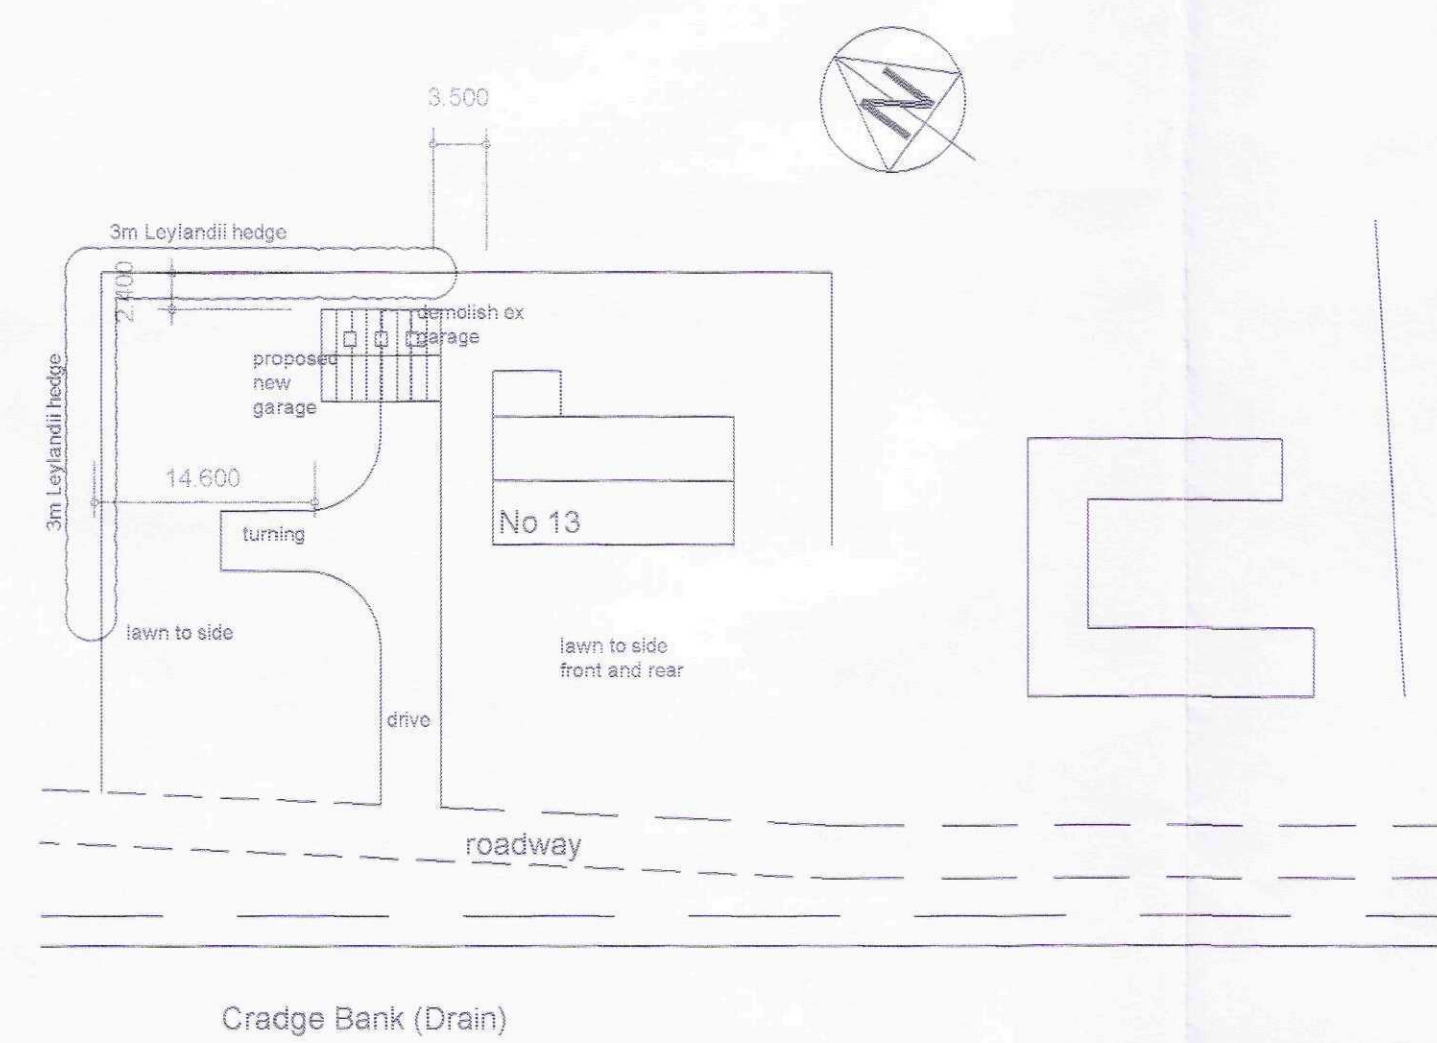

site plan 1:500

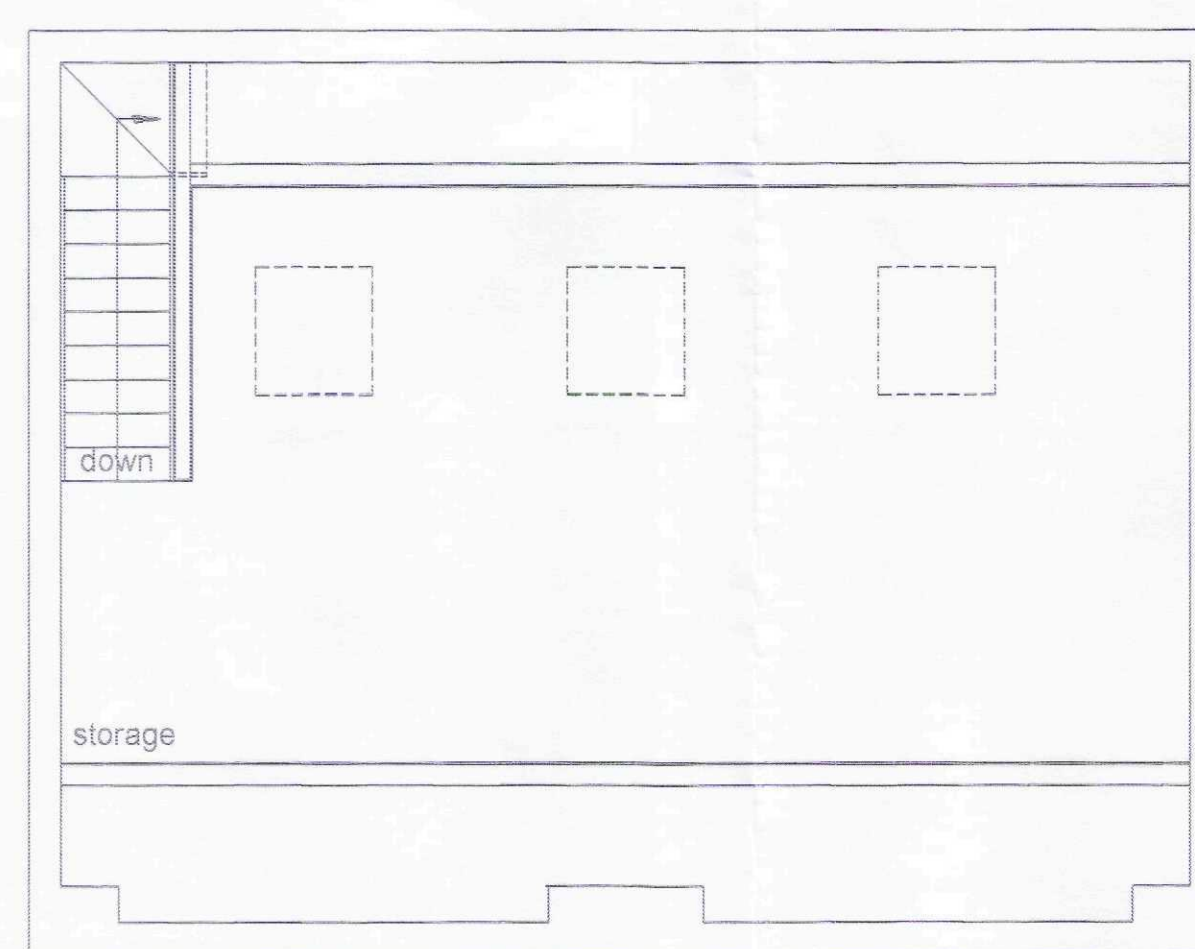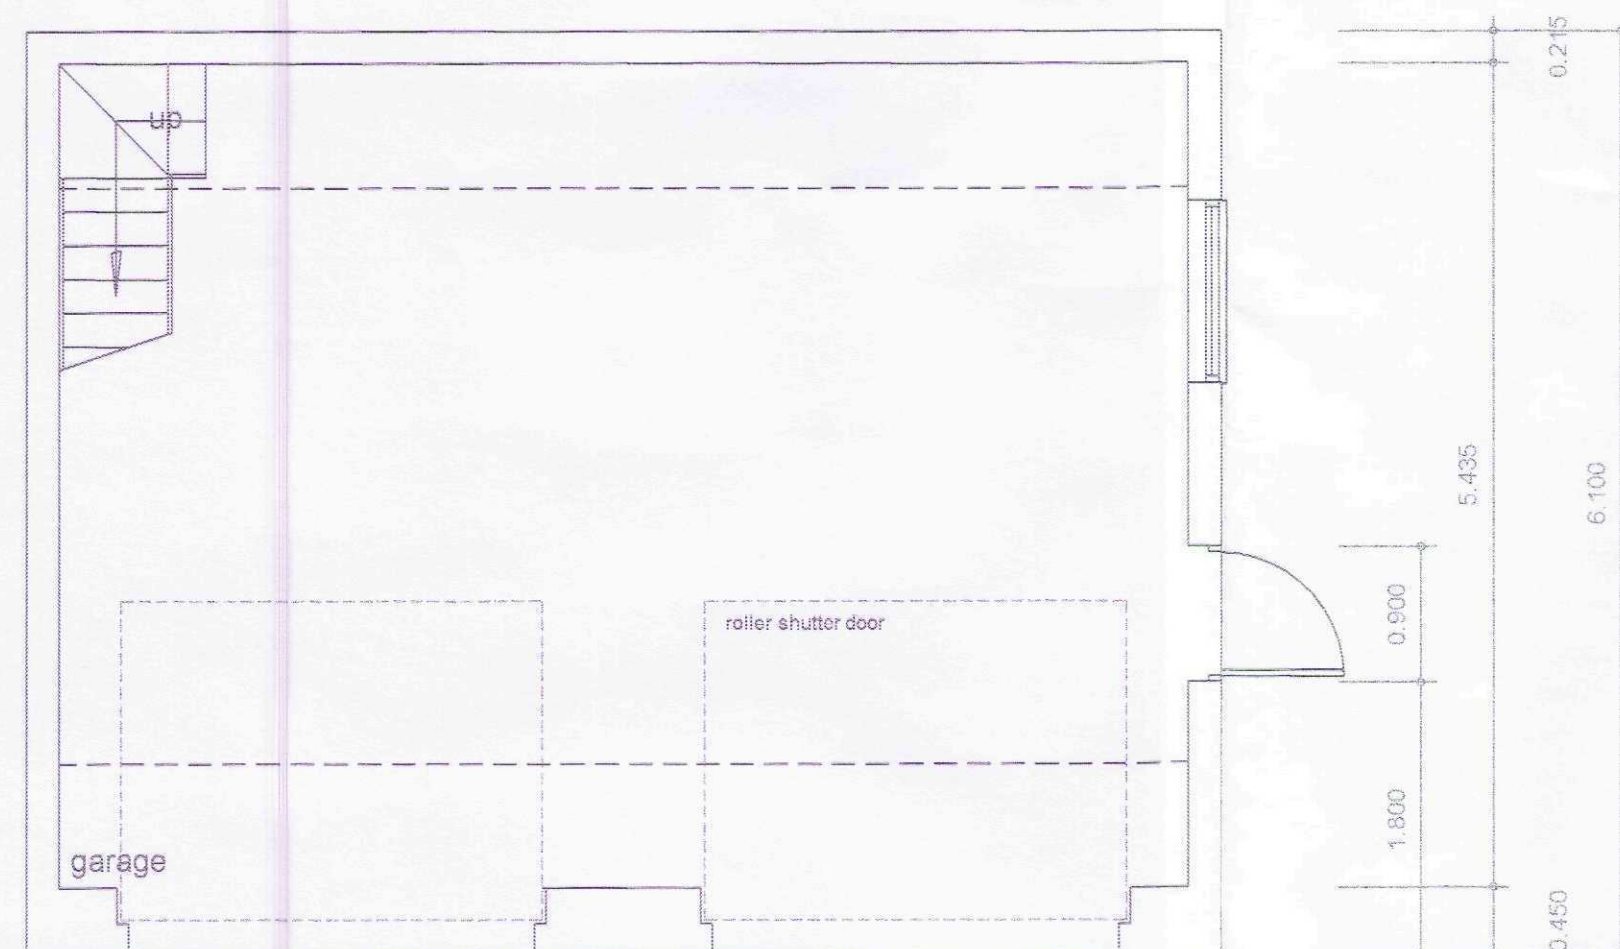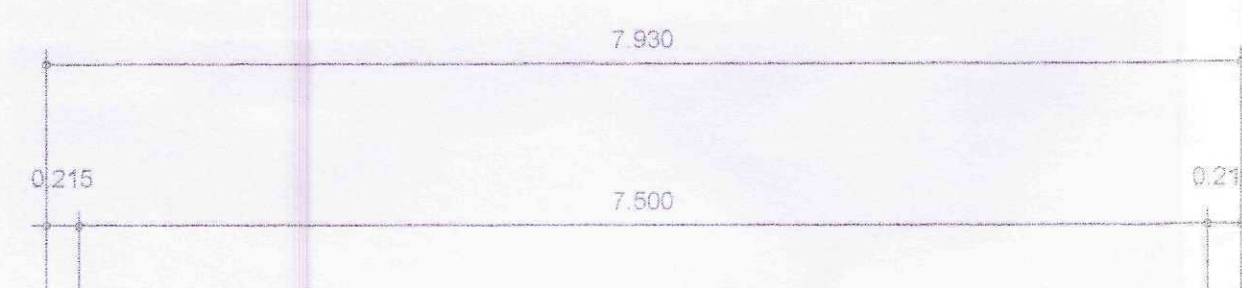

first floor plan



NOTES

external materials finishes

wall - facing bric, Georgian by Hanson.

roof - antique brown concrete roof tile by Rediand with profile to match existing bungalow

rain water goods - 110mm h.r. gutters to 80mm dia. downpipes al in white UPVC

windows & doors - to styles as shown on elevations, window from white UPVC, side door from timber, roller shutter doors galvanised.



TE Designs.

Tony Fitzjohn
8 Reedman Close, Langtoft, Peterborough, PE6 9RL.
Telephone 01778-346508, Mobile 07879-848655

PROJECT
Proposed Replacment
Garage at :-
13 Stowgate Farm, Stowgate
Deeping St James
Elevations, Floor & Site
Plans.

CLIENT
Mr & Mrs C Johnson
DATE
03-03-2011
SCALE
1:50
DRG.No.
10-10-1