





MR JIM WYERS. EAST REACH FARM. HOP HOLE. DEEPING ST NICHOLAS. PE11 3HJ

drawing number
JW/04/D

revision
A 29/04/2022 Drawing issued.
B 29/06/2022 Site red line added as shown on original planning permission
C 23/02/2023 Garage added to number 2
D 03/03/2023 Garage repositioned

NOTES
1 Do not scale from the drawings. Dimensions to be checked on site
2 All work to comply with the current building regulations.
3 All drawings are the copyright of sharman architecture.
4 This drawing is intended to identify the main features and principal components. Construction work should be carried out and supervised by experienced and competent personnel and hence exhaustive detail is not required.

 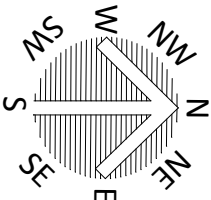

title
PROPOSED SITE PLAN
INCLUDING HARD LANDSCAPE, SOFT LANDSCAPE AND DRAINAGE

scale 1:200 Print at A2	date APRIL 2022	drawn PS
----------------------------	--------------------	-------------

contract
MR JIM WYERS

sharman architecture
OAK BARN, WILLOW DROVE, BOROUGH FEN, PETERBOROUGH, PE6 7QB
tel: 07724 529 094 email: paulsharman1@btinternet.com

PROPOSED SITE PLAN