




SIDE ELEVATION

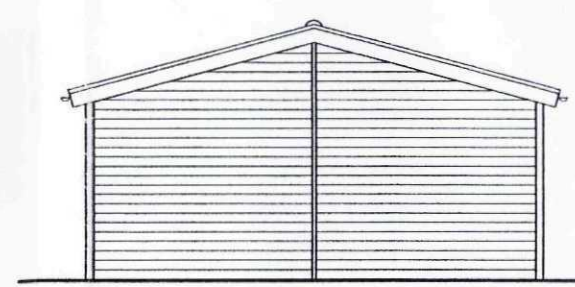


REAR ELEVATION

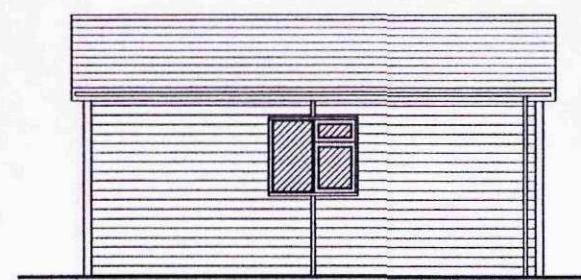


SIDE ELEVATION

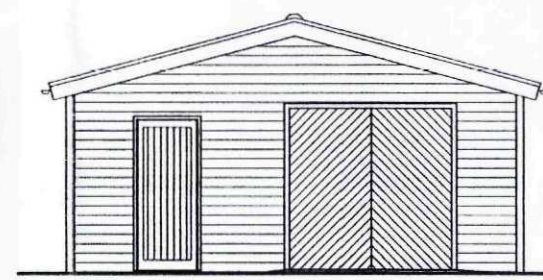


FRONT ELEVATION

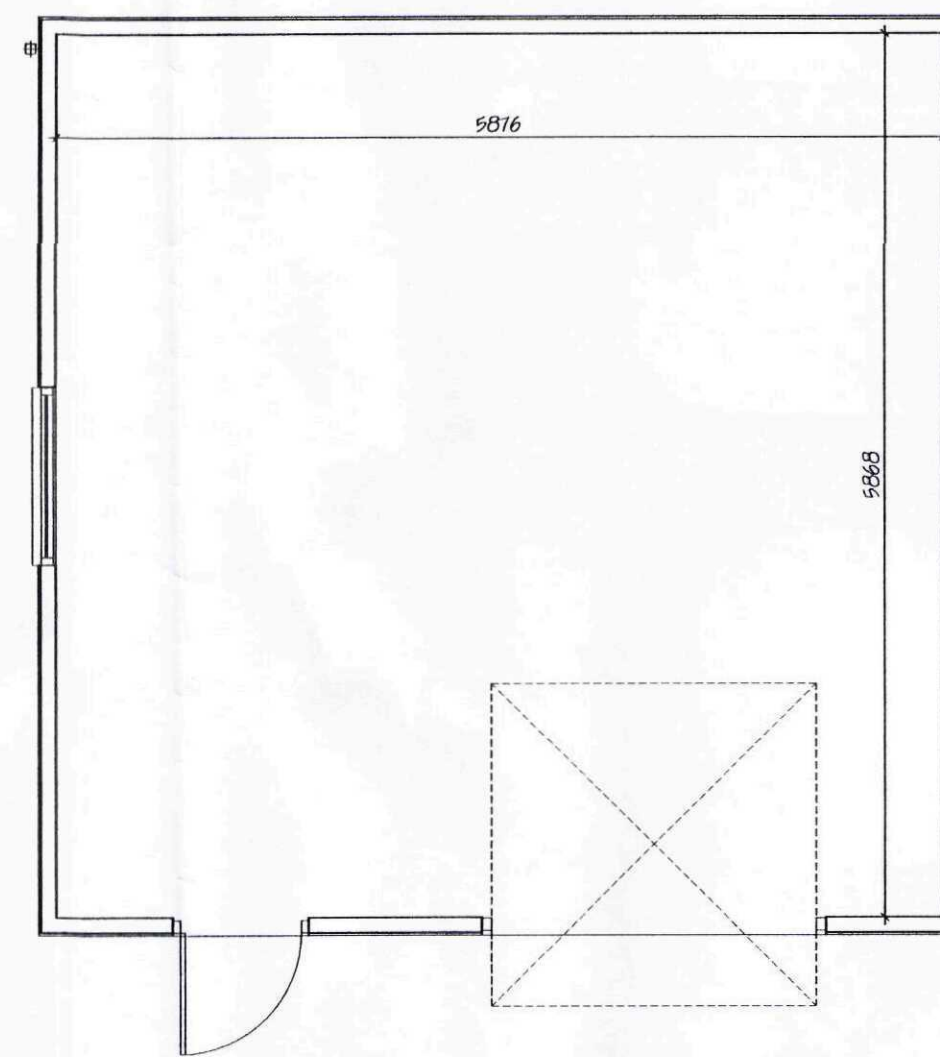

FLOOR PLAN

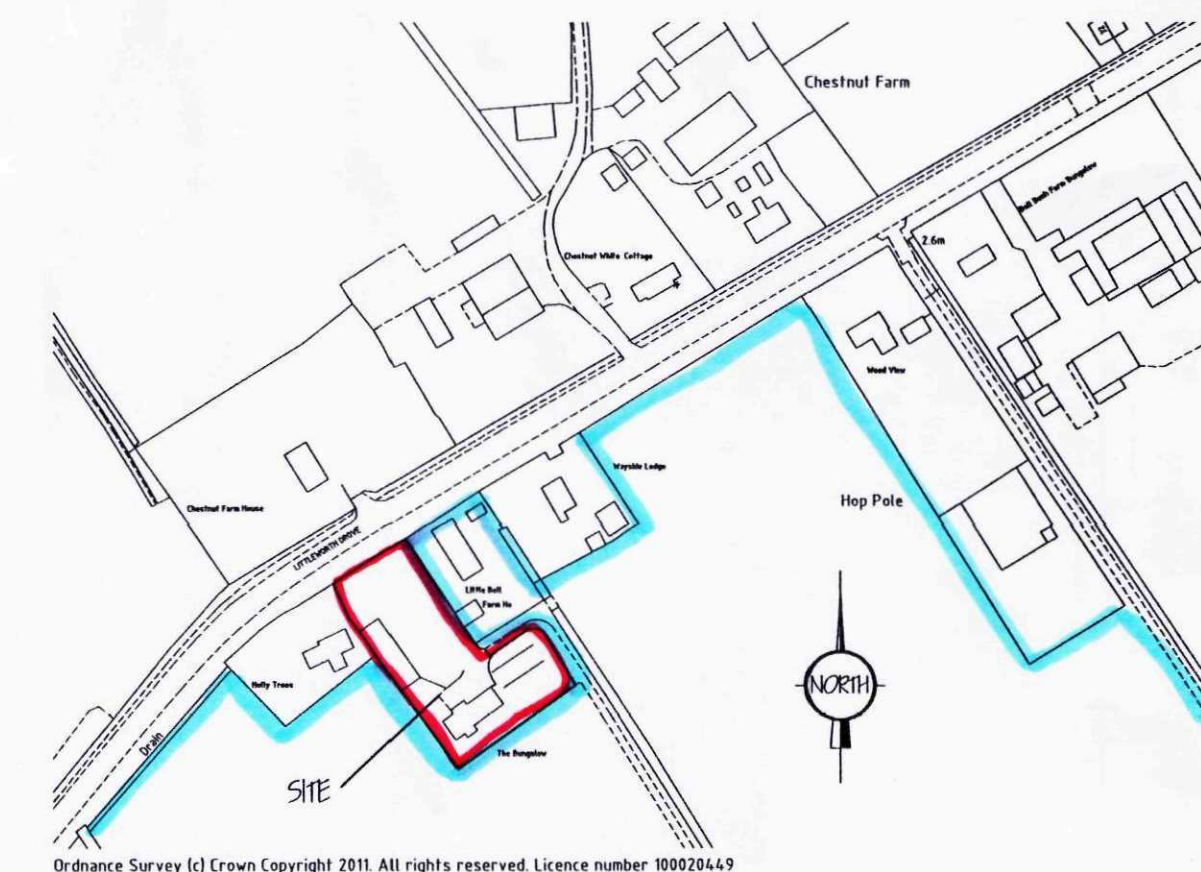

LOCATION PLAN.
1/2500.

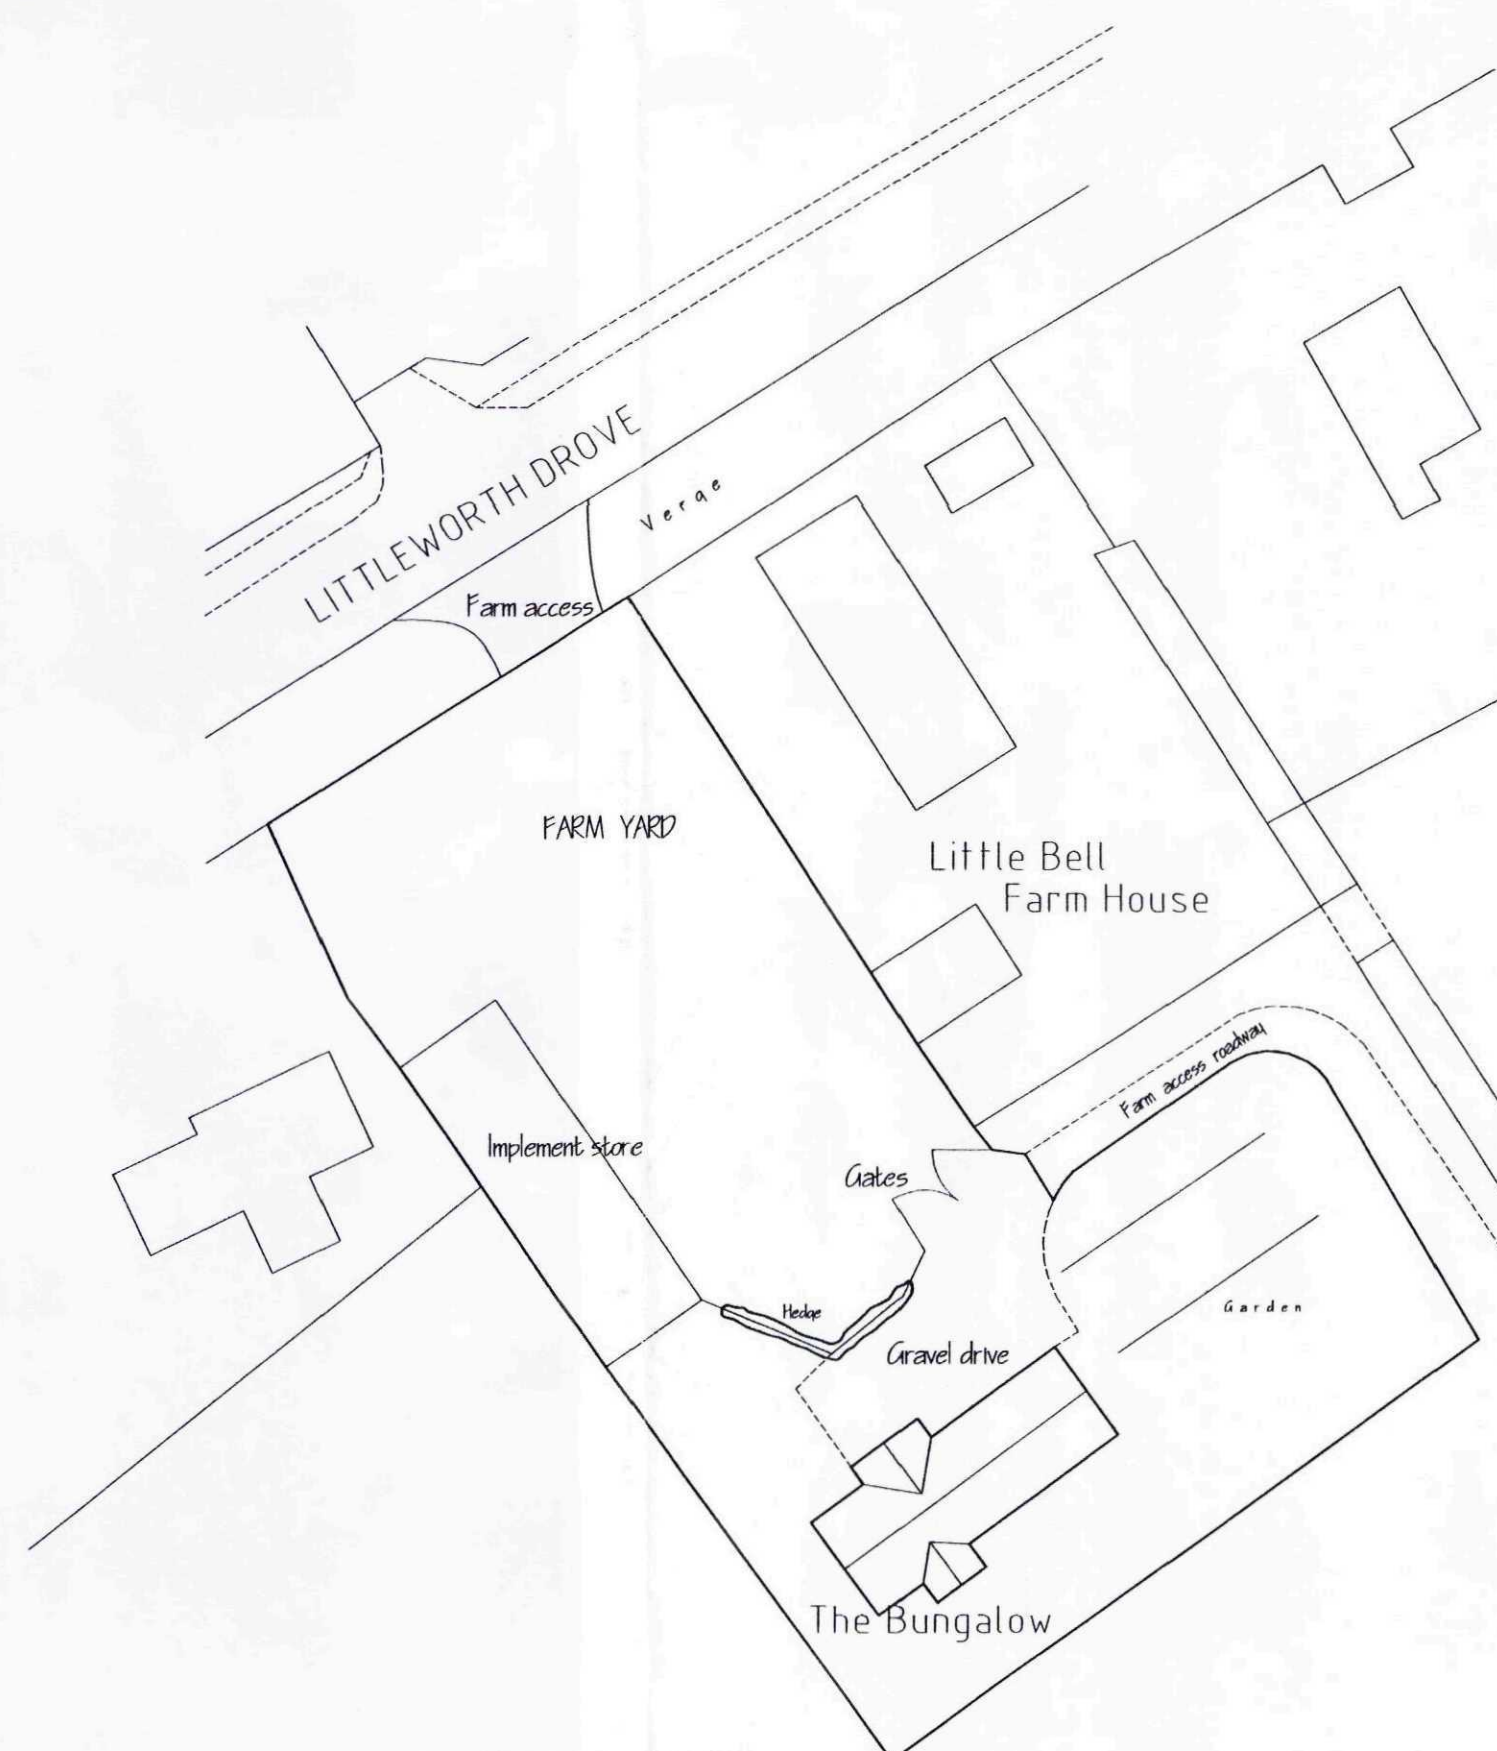

SITE LAYOUT PLAN - EXISTING.
1/500.



SITE LAYOUT PLAN - PROPOSED.
1/500.



A		GARAGE PLANS & ELEVATIONS ADDED		MAY '11	
ref:	revision			date	
G. R. MERCHANT LTD. I.ENG AMICE FIWO ARCHITECTURAL, STRUCTURAL AND LAND DRAINAGE CONSULTANTS 4 Wrights Mews 12A Park Road, Holbeach, Spalding, Lincs. PE12 7TE Tel: 01406 480800 Fax: 01406 485744 E-Mail: gr.merchant@btconnect.com					
Project PROPOSED GARAGE & STORE. THE BUNGALOW. LITTLE BELL FARM, HOP POLE. DEEPIING ST NICHOLAS, LINC'S. PE11 5HW.					
Client MR. & MRS. P. CHAPPELL.					
Drawing FLOOR PLANS & ELEVATIONS. LOCATION & SITE PLANS.					
Job Ref. 2209-11.		Drawing No. 02A.			
Date JAN' 2011.		Drawn GRM.			
Scales 1/50. 1/100. [unless otherwise stated]					
DO NOT SCALE FROM THIS DRAWING This drawing is copyright and may not be altered, traced, photographed or used for any other purpose other than that for which it is issued. The Contractor is to check all dimensions on site and report any discrepancies to the Architect. Any alterations to this drawing without written permission are based upon typical site conditions related to the area. No responsibility can be accepted for abnormal conditions which may be discovered during construction unless reported to the Architect on the design amendments may be considered. Site and surveys are recommended in respect of foundations by suitable specific site conditions before foundation work is undertaken. This drawing is issued in the amount of information contained and does not purport to contain a full specification of the works. It is issued for the purpose of obtaining Planning (Building Regulation approved). This drawing must not be used as a contract document. The works will not be supervised or inspected on site by G.R.M. Merchant or any representative thereof. It is the client or their appointed agents responsibility to control workmanship, substitution of materials, adherence to specification, variations to contract etc. All materials to be new unless otherwise stated and all components and materials etc. to be used that not included etc. to which accordance with manufacturer's instructions and relevant codes of practice. Materials and workmanship to appropriate British standard specification or BS1, BS2, BS5 or BS6 or BS7 or BS8 or BS9 or BS10 or BS11 or BS12 or BS13 or BS14 or BS15 or BS16 or BS17 or BS18 or BS19 or BS20 or BS21 or BS22 or BS23 or BS24 or BS25 or BS26 or BS27 or BS28 or BS29 or BS30 or BS31 or BS32 or BS33 or BS34 or BS35 or BS36 or BS37 or BS38 or BS39 or BS40 or BS41 or BS42 or BS43 or BS44 or BS45 or BS46 or BS47 or BS48 or BS49 or BS50 or BS51 or BS52 or BS53 or BS54 or BS55 or BS56 or BS57 or BS58 or BS59 or BS60 or BS61 or BS62 or BS63 or BS64 or BS65 or BS66 or BS67 or BS68 or BS69 or BS70 or BS71 or BS72 or BS73 or BS74 or BS75 or BS76 or BS77 or BS78 or BS79 or BS80 or BS81 or BS82 or BS83 or BS84 or BS85 or BS86 or BS87 or BS88 or BS89 or BS90 or BS91 or BS92 or BS93 or BS94 or BS95 or BS96 or BS97 or BS98 or BS99 or BS100 or BS101 or BS102 or BS103 or BS104 or BS105 or BS106 or BS107 or BS108 or BS109 or BS110 or BS111 or BS112 or BS113 or BS114 or BS115 or BS116 or BS117 or BS118 or BS119 or BS120 or BS121 or BS122 or BS123 or BS124 or BS125 or BS126 or BS127 or BS128 or BS129 or BS130 or BS131 or BS132 or BS133 or BS134 or BS135 or BS136 or BS137 or BS138 or BS139 or BS140 or BS141 or BS142 or BS143 or BS144 or BS145 or BS146 or BS147 or BS148 or BS149 or BS150 or BS151 or BS152 or BS153 or BS154 or BS155 or BS156 or BS157 or BS158 or BS159 or BS160 or BS161 or BS162 or BS163 or BS164 or BS165 or BS166 or BS167 or BS168 or BS169 or BS170 or BS171 or BS172 or BS173 or BS174 or BS175 or BS176 or BS177 or BS178 or BS179 or BS180 or BS181 or BS182 or BS183 or BS184 or BS185 or BS186 or BS187 or BS188 or BS189 or BS190 or BS191 or BS192 or BS193 or BS194 or BS195 or BS196 or BS197 or BS198 or BS199 or BS200 or BS201 or BS202 or BS203 or BS204 or BS205 or BS206 or BS207 or BS208 or BS209 or BS210 or BS211 or BS212 or or BS1979 or BS1980 or BS1981 or BS1982 or BS1983 or BS1984 or BS1985 or BS1					