



Contractor to check all Dimensions on site prior to ordering materials / commencing work.Do Not Scale from this Drawing - If in doubt then please ask

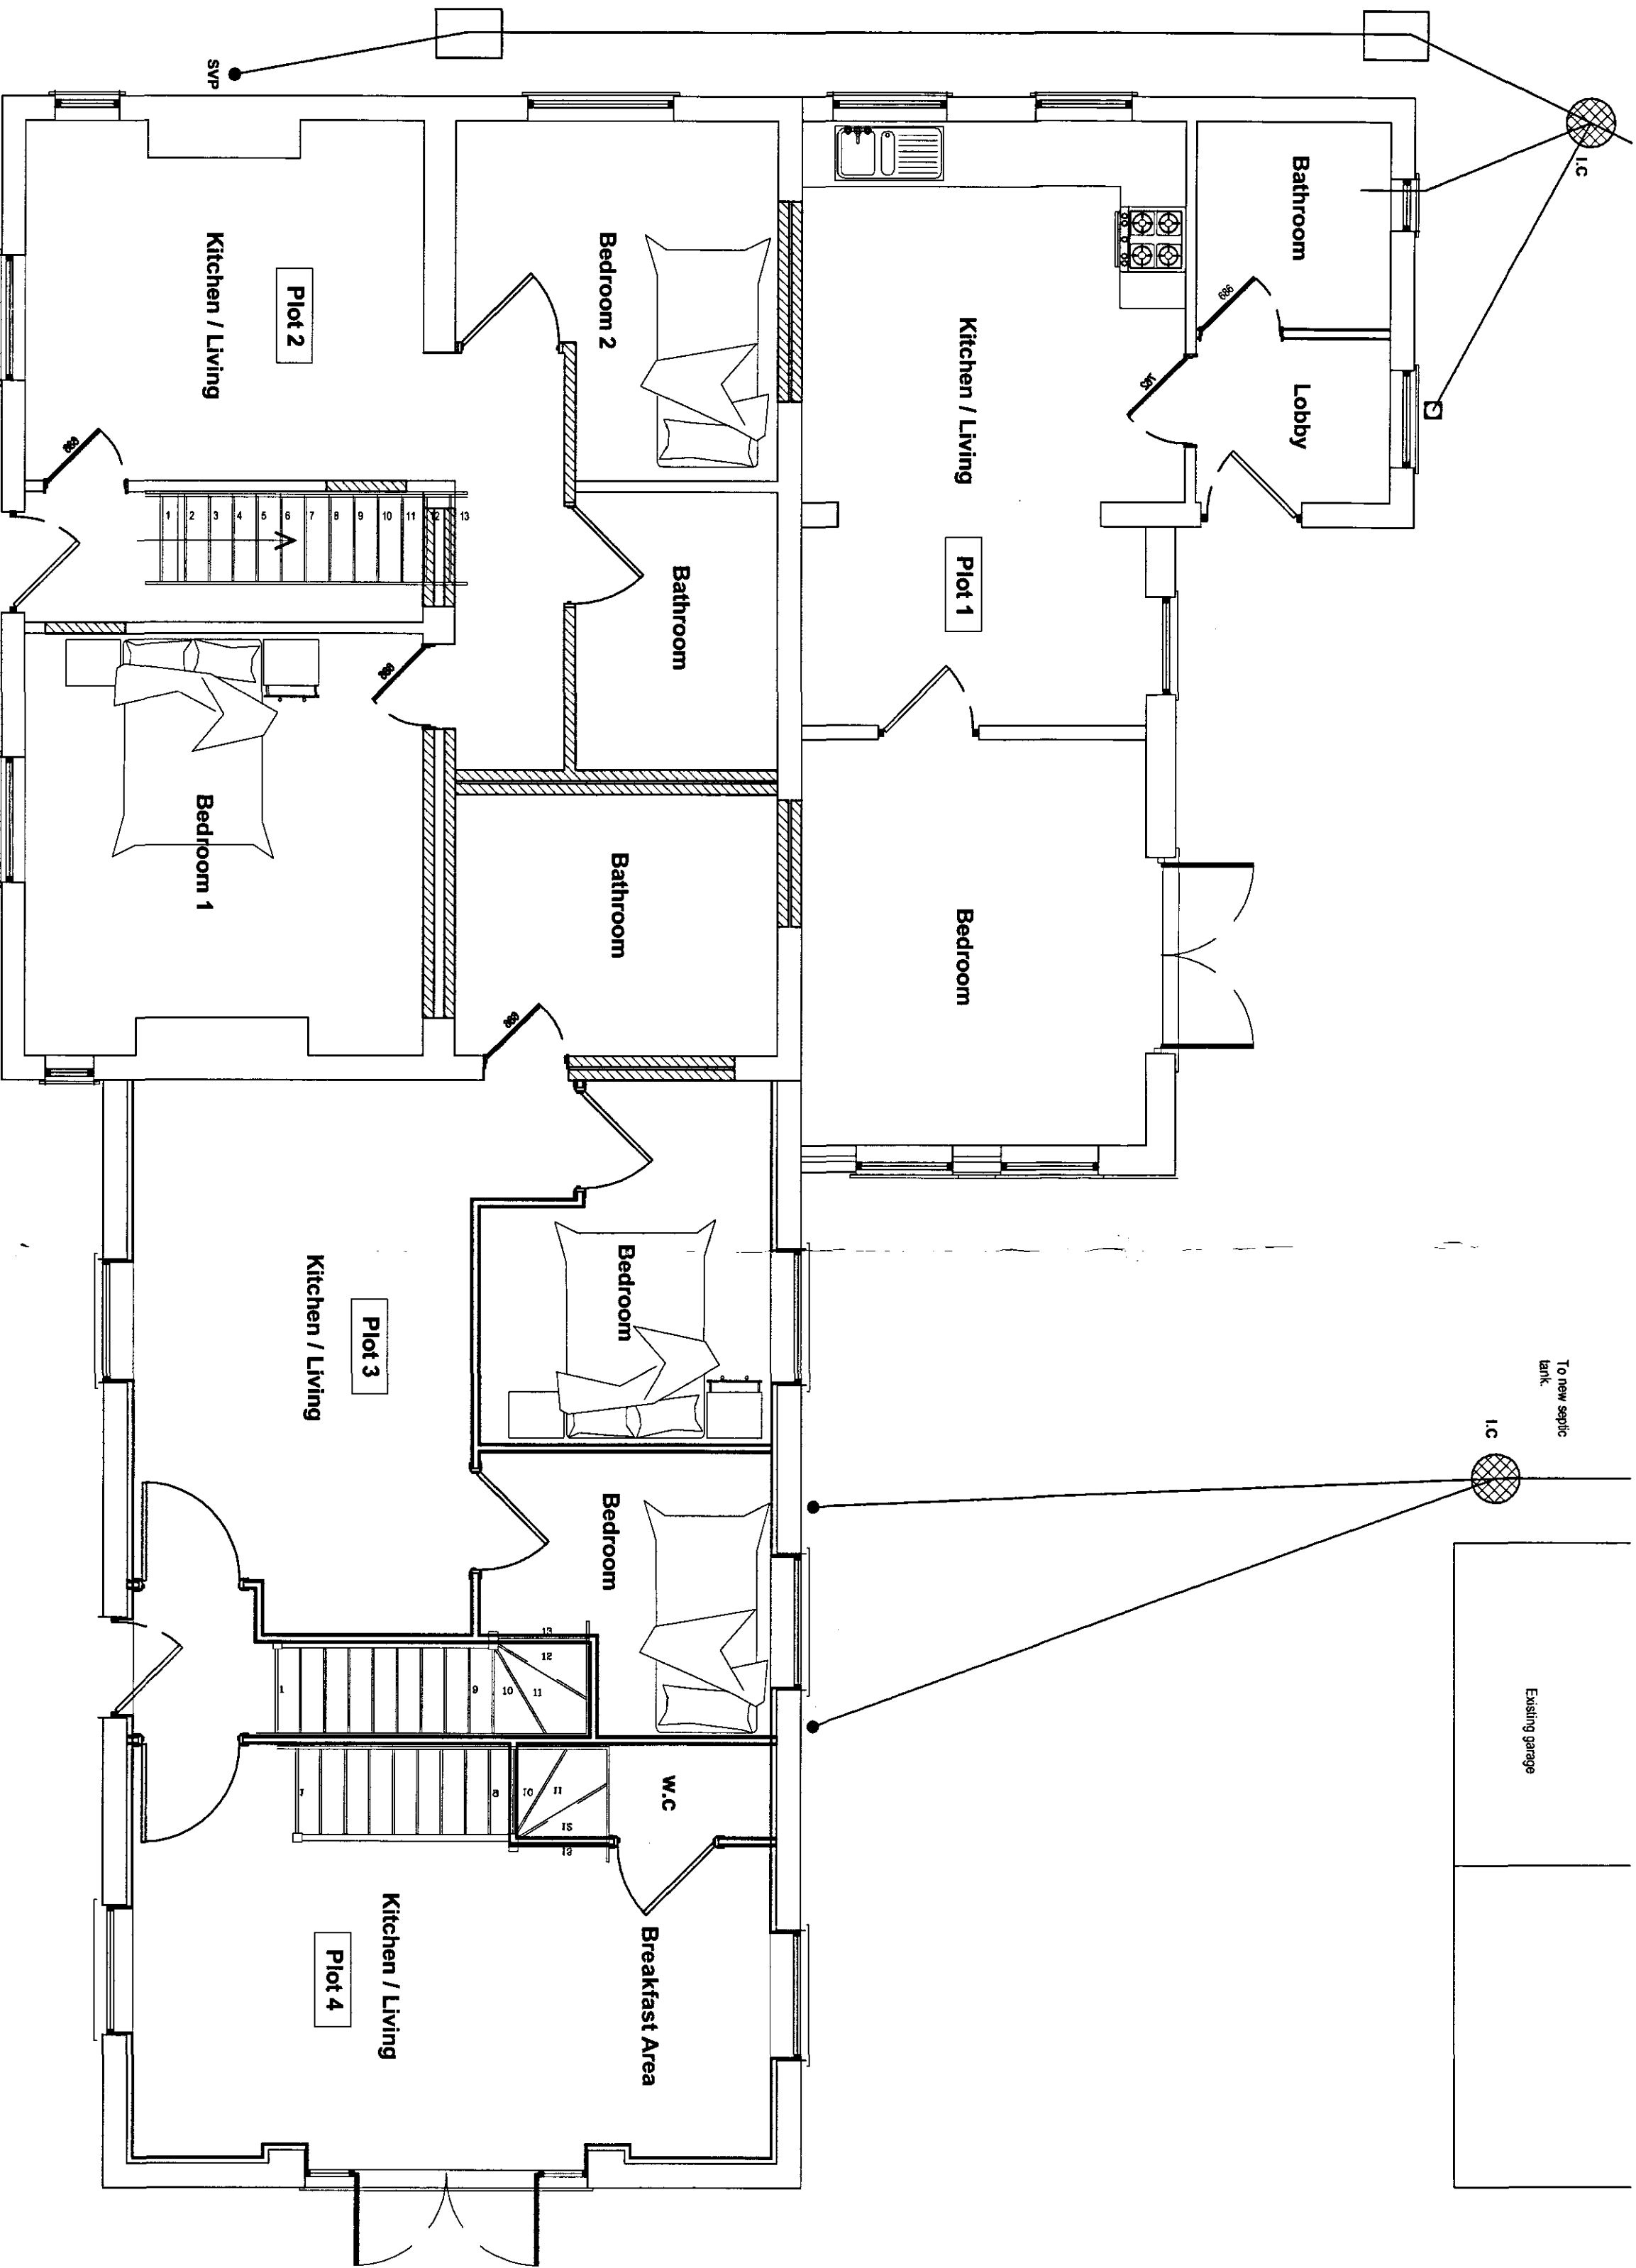

Proposed Ground Floor Plan

Scale 1:50

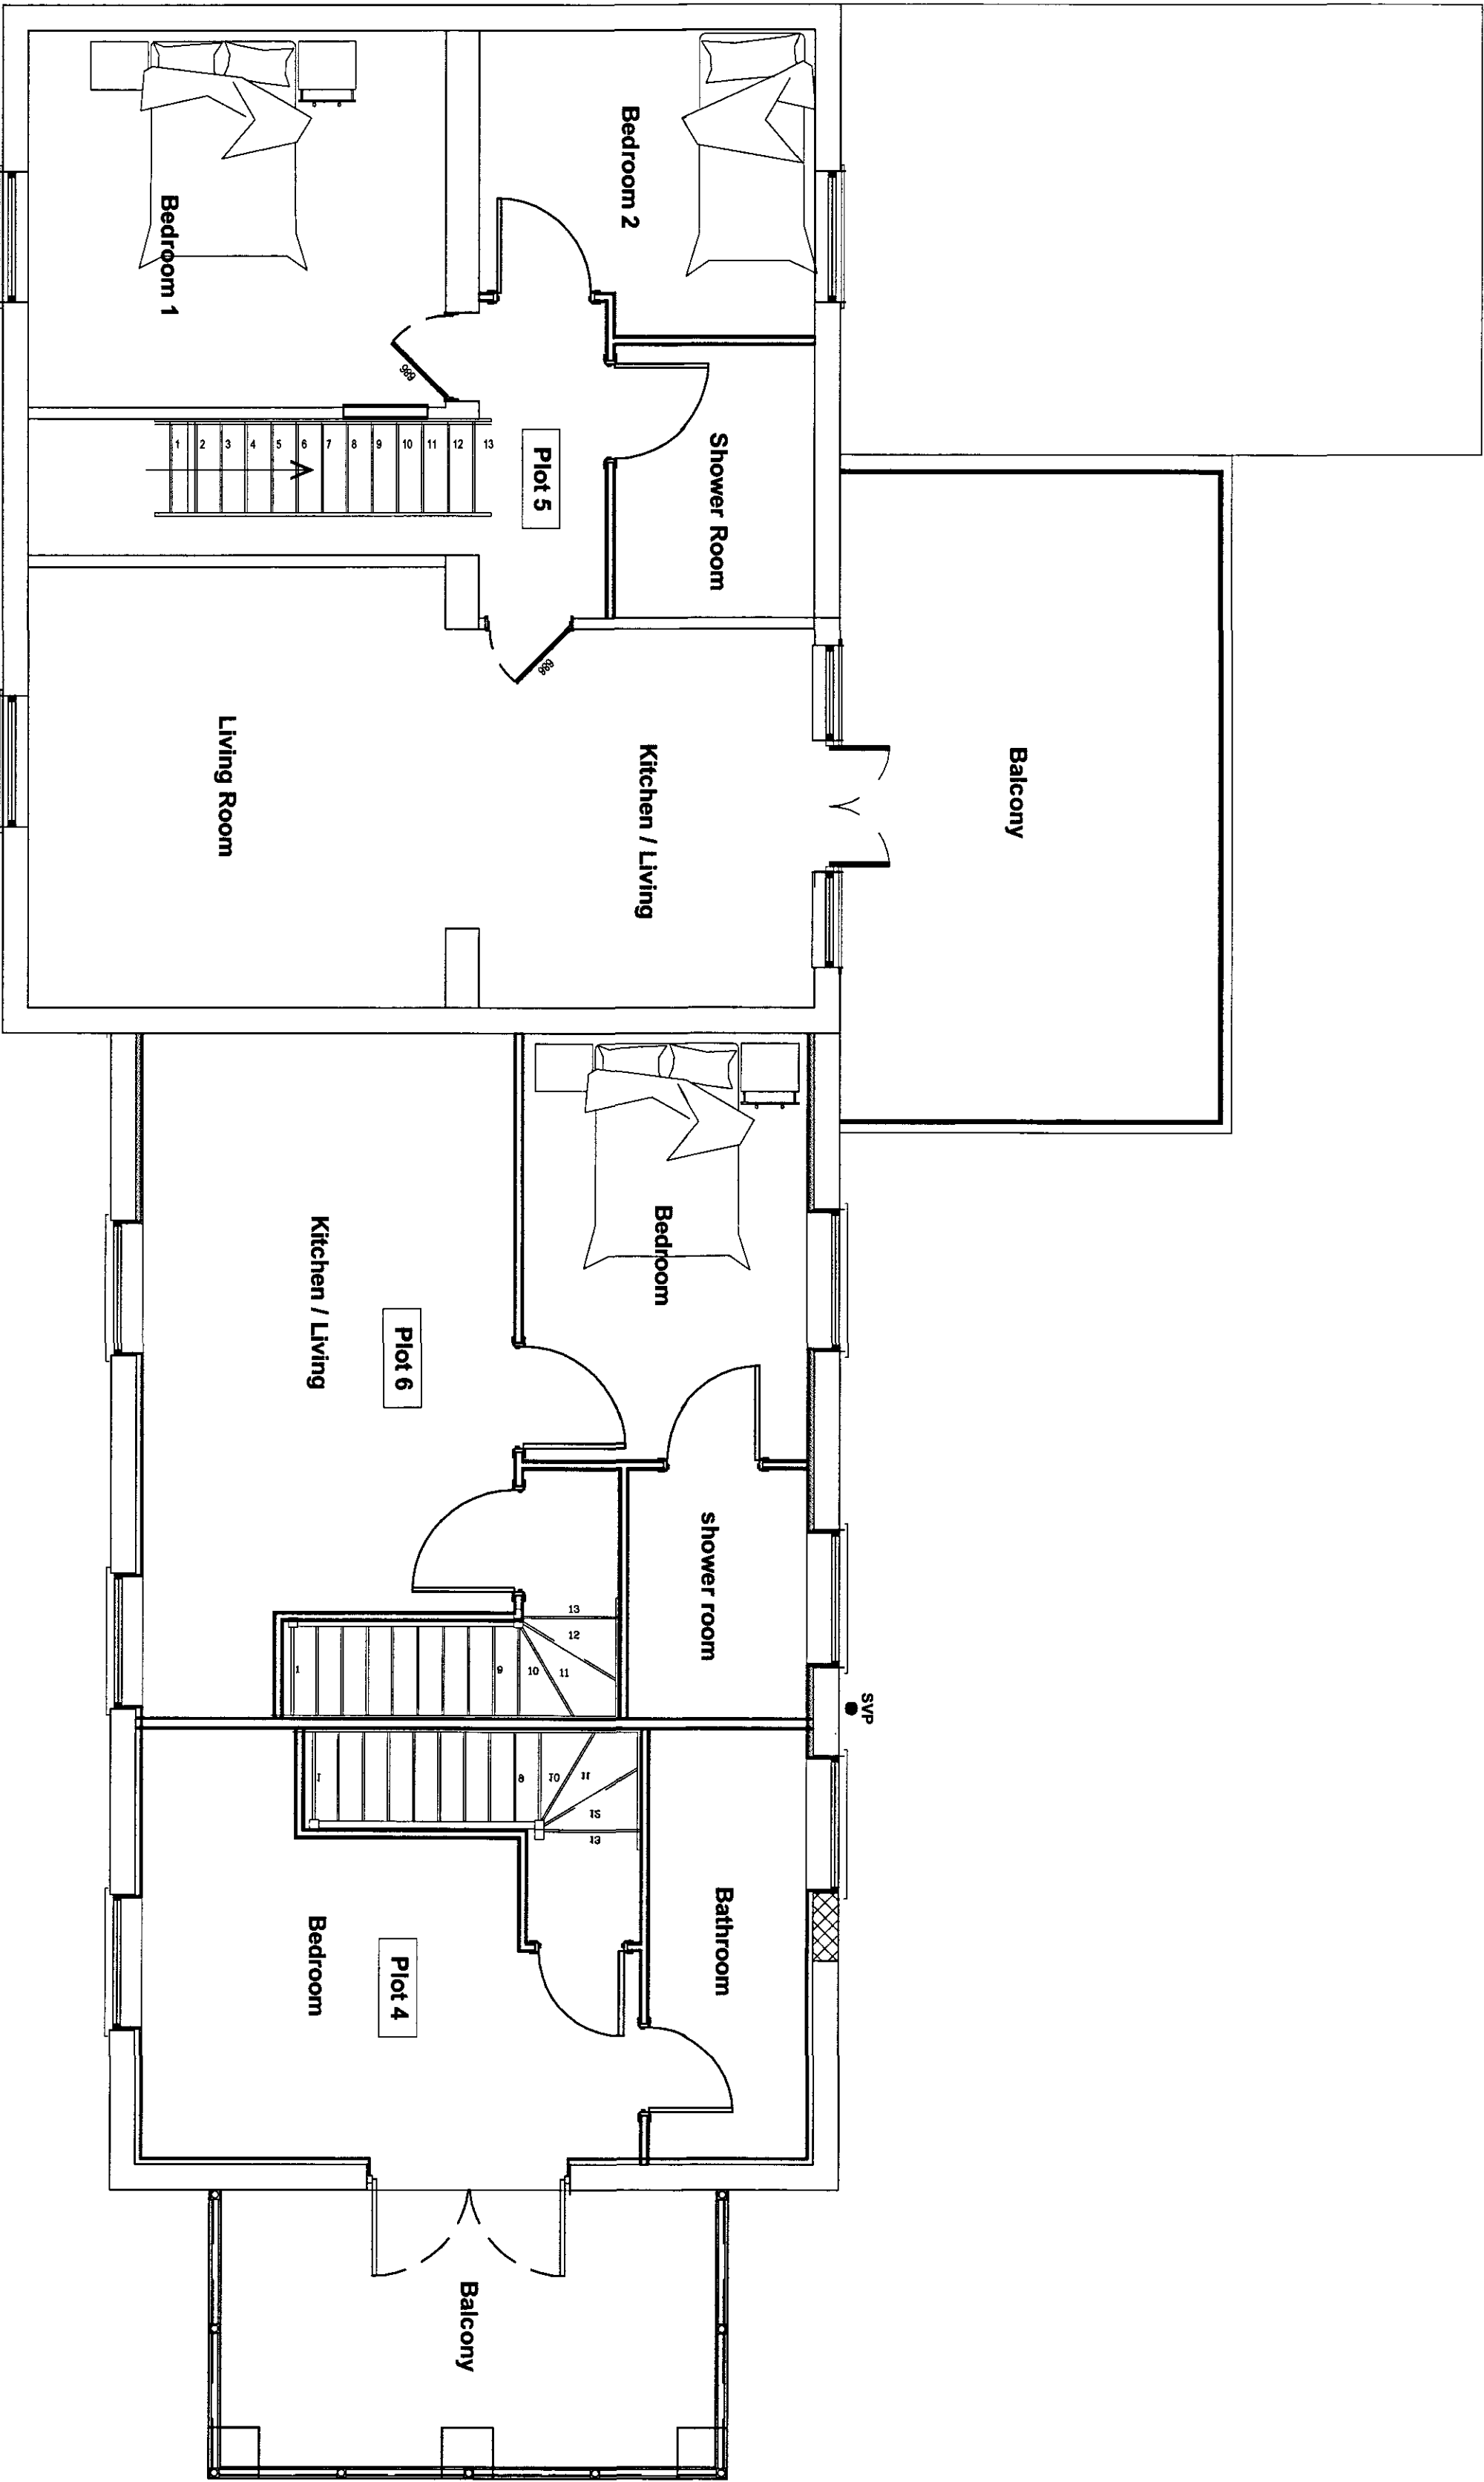

Proposed First Floor Plan

Scale 1:50

revisions:
"B" - 19.02.08 - Residential Numbers reduced to suit PPlanning
"A" - 24.01.08 - Plot references added

Client :
Mr S Dalton The Old Filling Station Deeping St Nicholas PE11 3ET

Site :
Conversion of Existing 5 Bad House into Residential Self Contained Flats

Drawing Title:
Proposed Plans & Elevations



2 Red Lion Street
Spalding
PE11 1SX
Tel / Fax: 01775 768 921
Mobile : 07815 112 058
e-mail: jason@remwaydesign.co.uk

SHDC
Planning & Development
22 FEB 2008
Ref: 0232108

Date : sept07	Scale : As Noted
---------------	------------------

Drawing No:
1524 - 02 "B"

PLEASE NOTE:
Due to areas of the structure being covered, unexposed or otherwise inaccessible the notes / specifications of existing materials are subject to confirmation of site when it is feasible to expose the relevant areas of construction.