


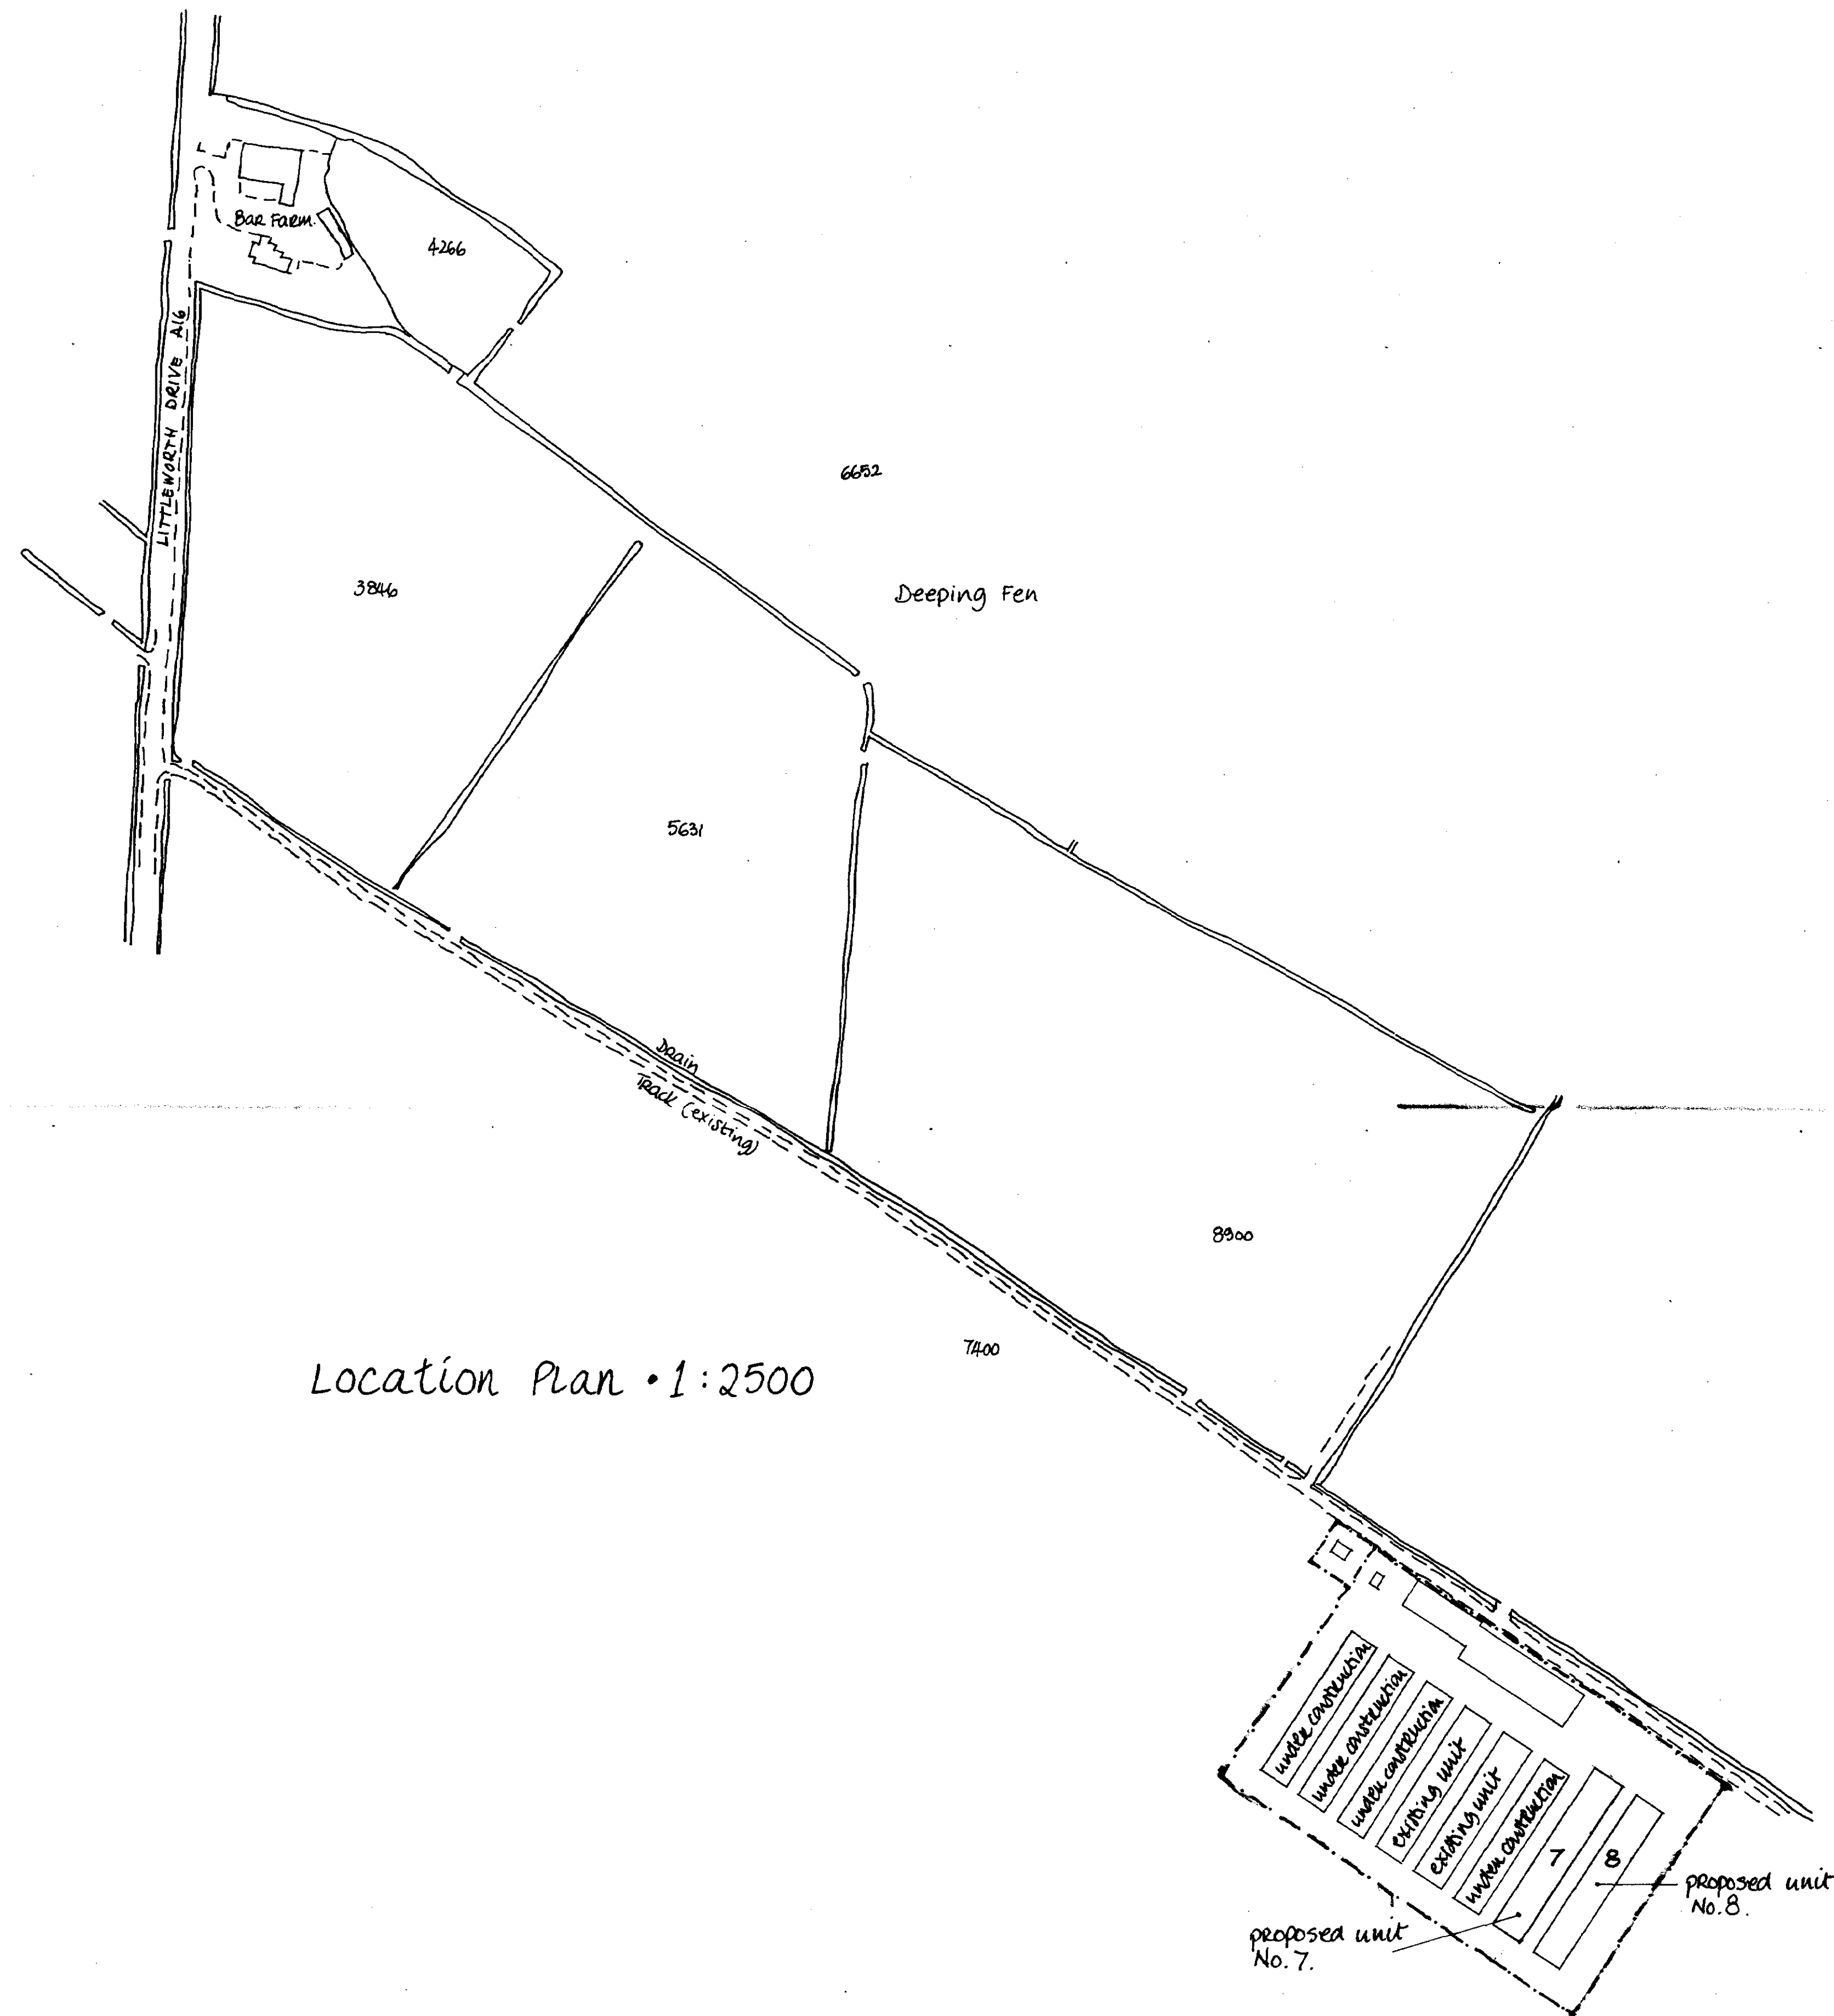

Location Plan • 1:2500

ANY EXTRACT FROM THE ORDINANCE
SURVEY MAP IS WITH THE PERMISSION
OF HER MAJESTY'S STATIONERY OFFICE
CROWN COPYRIGHT
LICENCE No. AR3691DX

DETERMINED
PLAN

SOUTH HOLLAND DC
HOUSING & PLANNING
25 FEB 2000
Ref: 0235/00

talbot associates

Liberty Farm, Findern Lane, Burnaston, Derby, DE65 5LW
Tel. 01332 523779
Fax. 01332 523454


Contract.
Proposed additional turkey rearing units Nos. 7 & 8,
at Deeping Farm, Deeping Fen, Deeping St. Nicholas

Detail.
Location Plan.

Date.
February 2000

Scale. 1:2500

Drawing No.
648/1

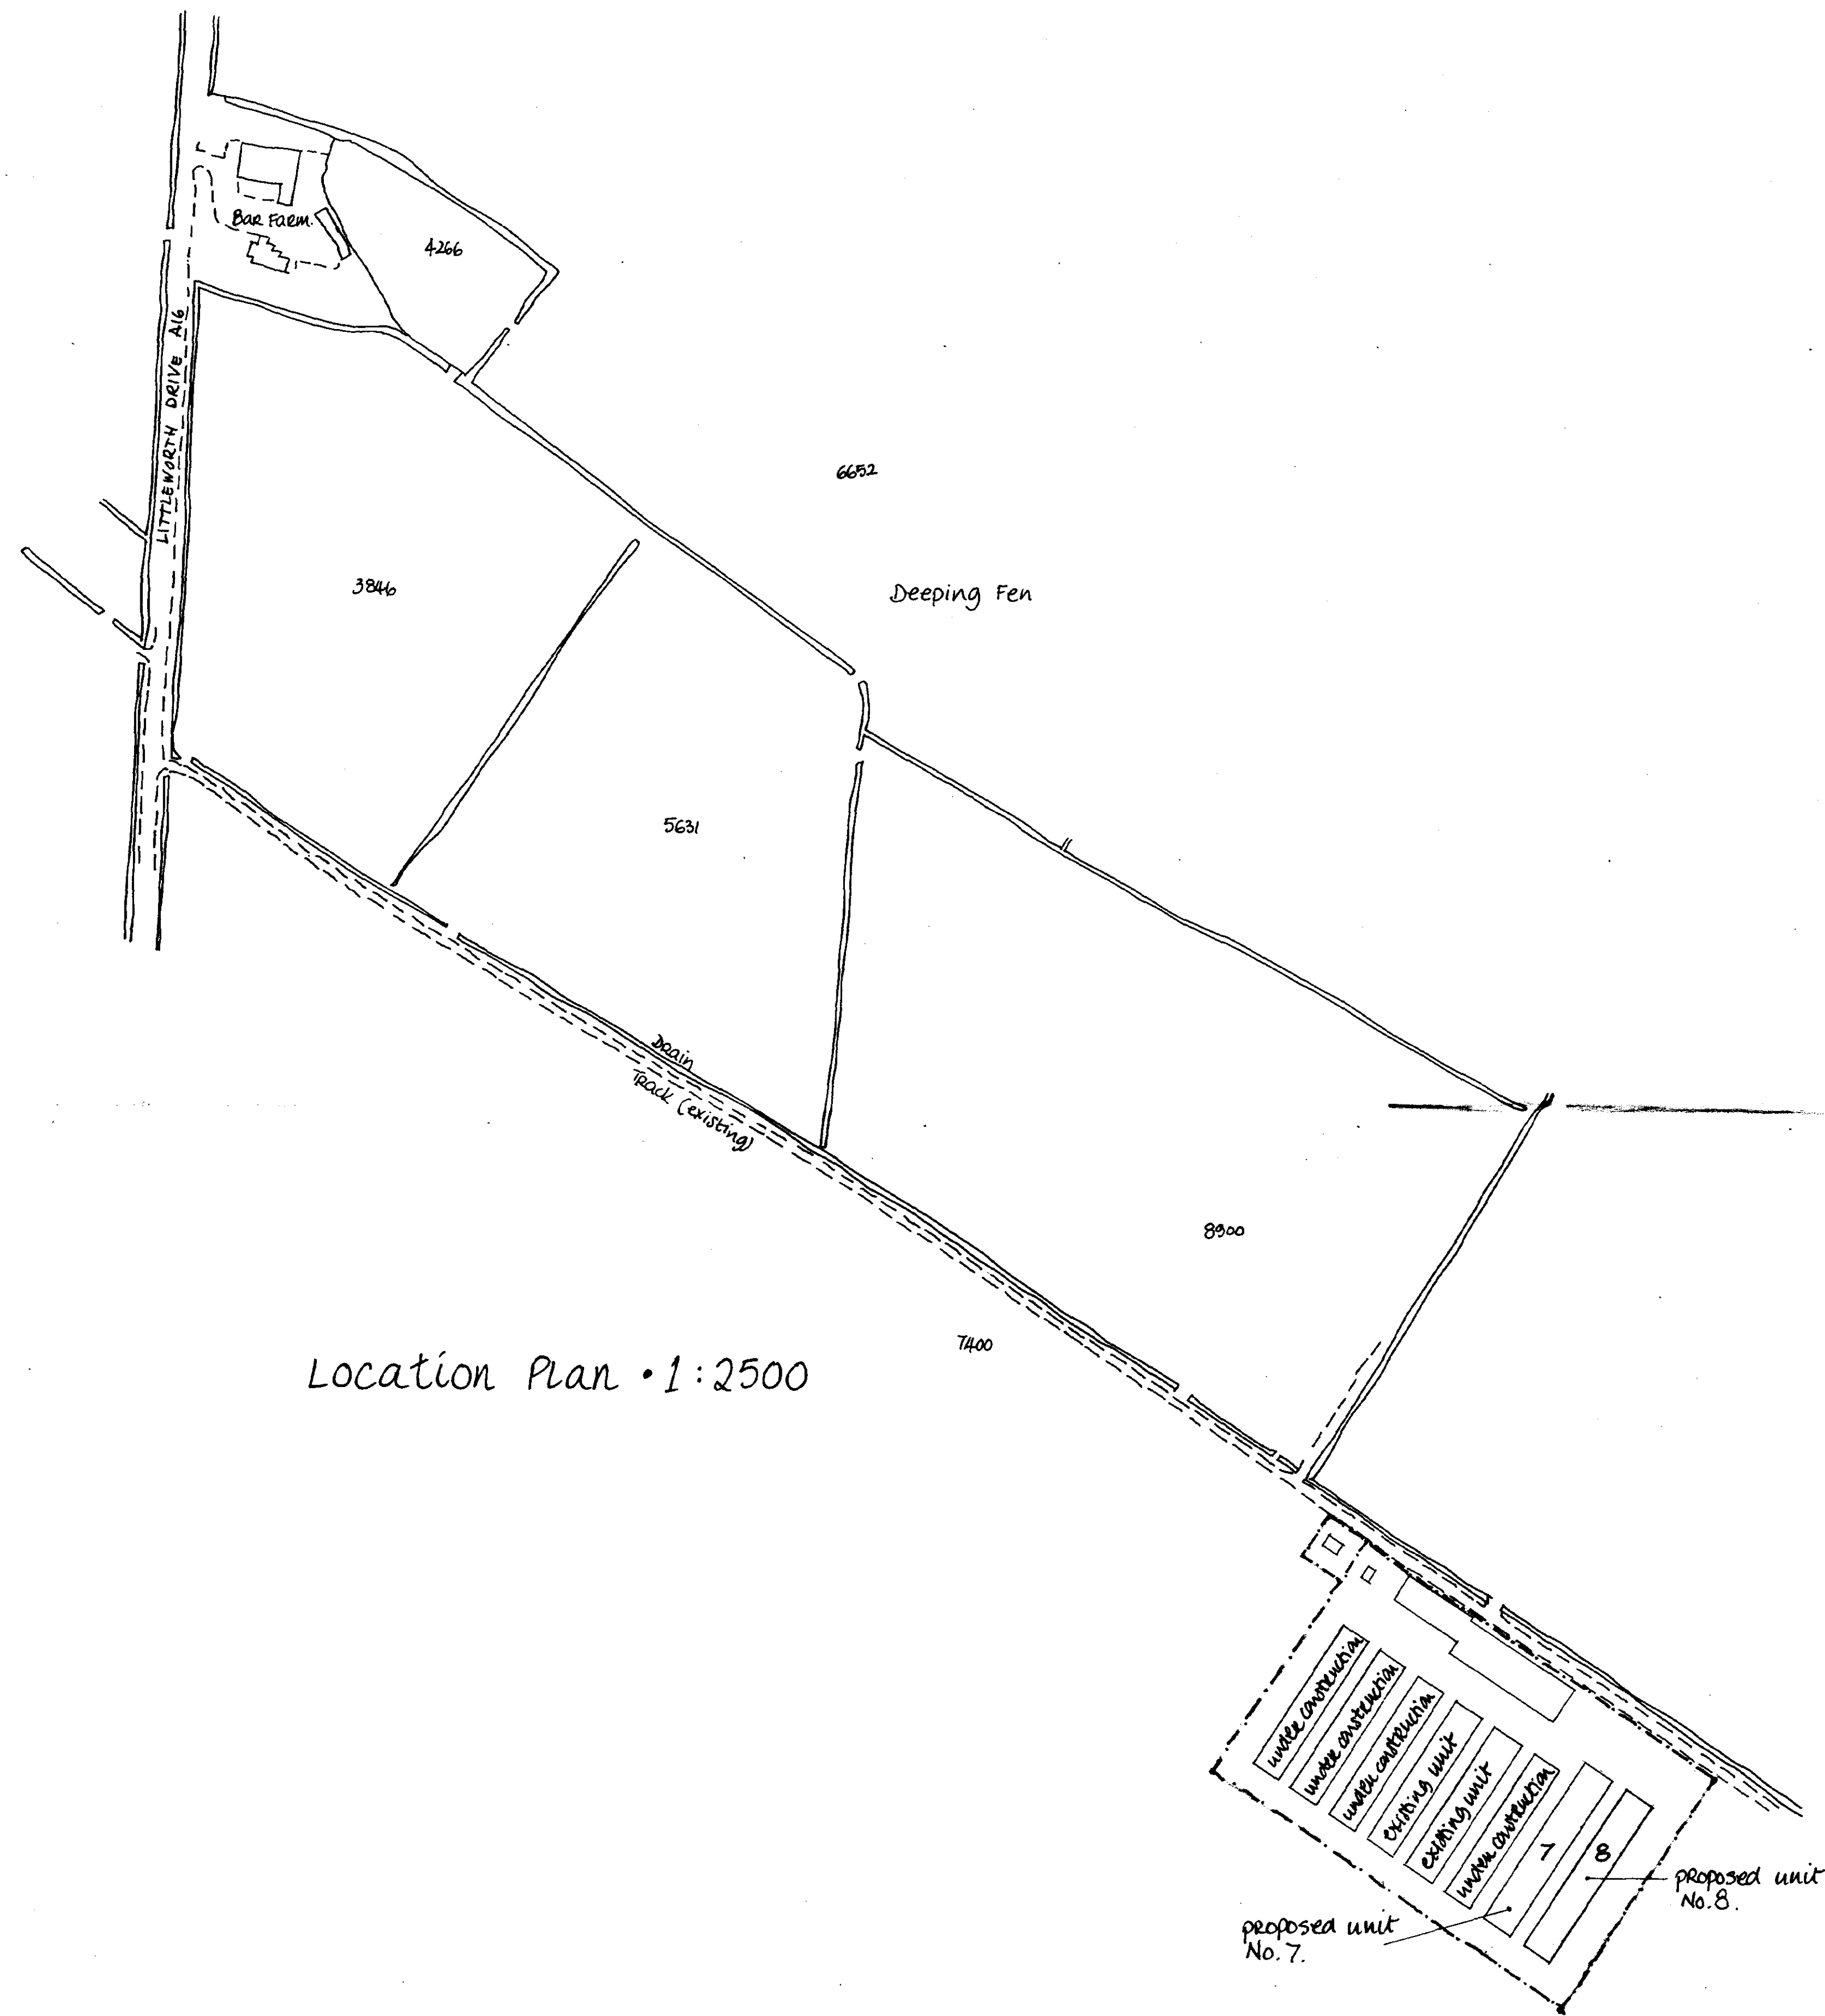

Location Plan • 1:2500

DETERMINED
PLAN

SCHEMATIC
HOUSING & PLANNING
25 FEB 2000
Ref: 0236/00

talbot associates

Liberty Farm, Findern Lane, Burnaston, Derby, DE65 5LJ
Tel. 01332 523779
Fax. 01332 523454

Contract.
Proposed additional turkey rearing units Nos. 7 & 8,
at Deeping Farm, Deeping Fen, Deeping St. Nicholas

Detail.
Location Plan.

ANY EXTRACT FROM THE ORDNANCE
SURVEY MAP IS WITH THE PERMISSION
OF HER MAJESTY'S STATIONERY OFFICE
CROWN COPYRIGHT
LICENCE No. AR36911X

Date. February 2000





Scale. 1:2500

Drawing No.

648/1

The reproduction of this drawing or any portion of it or its use by third parties without our authority is prohibited.

NOTES.

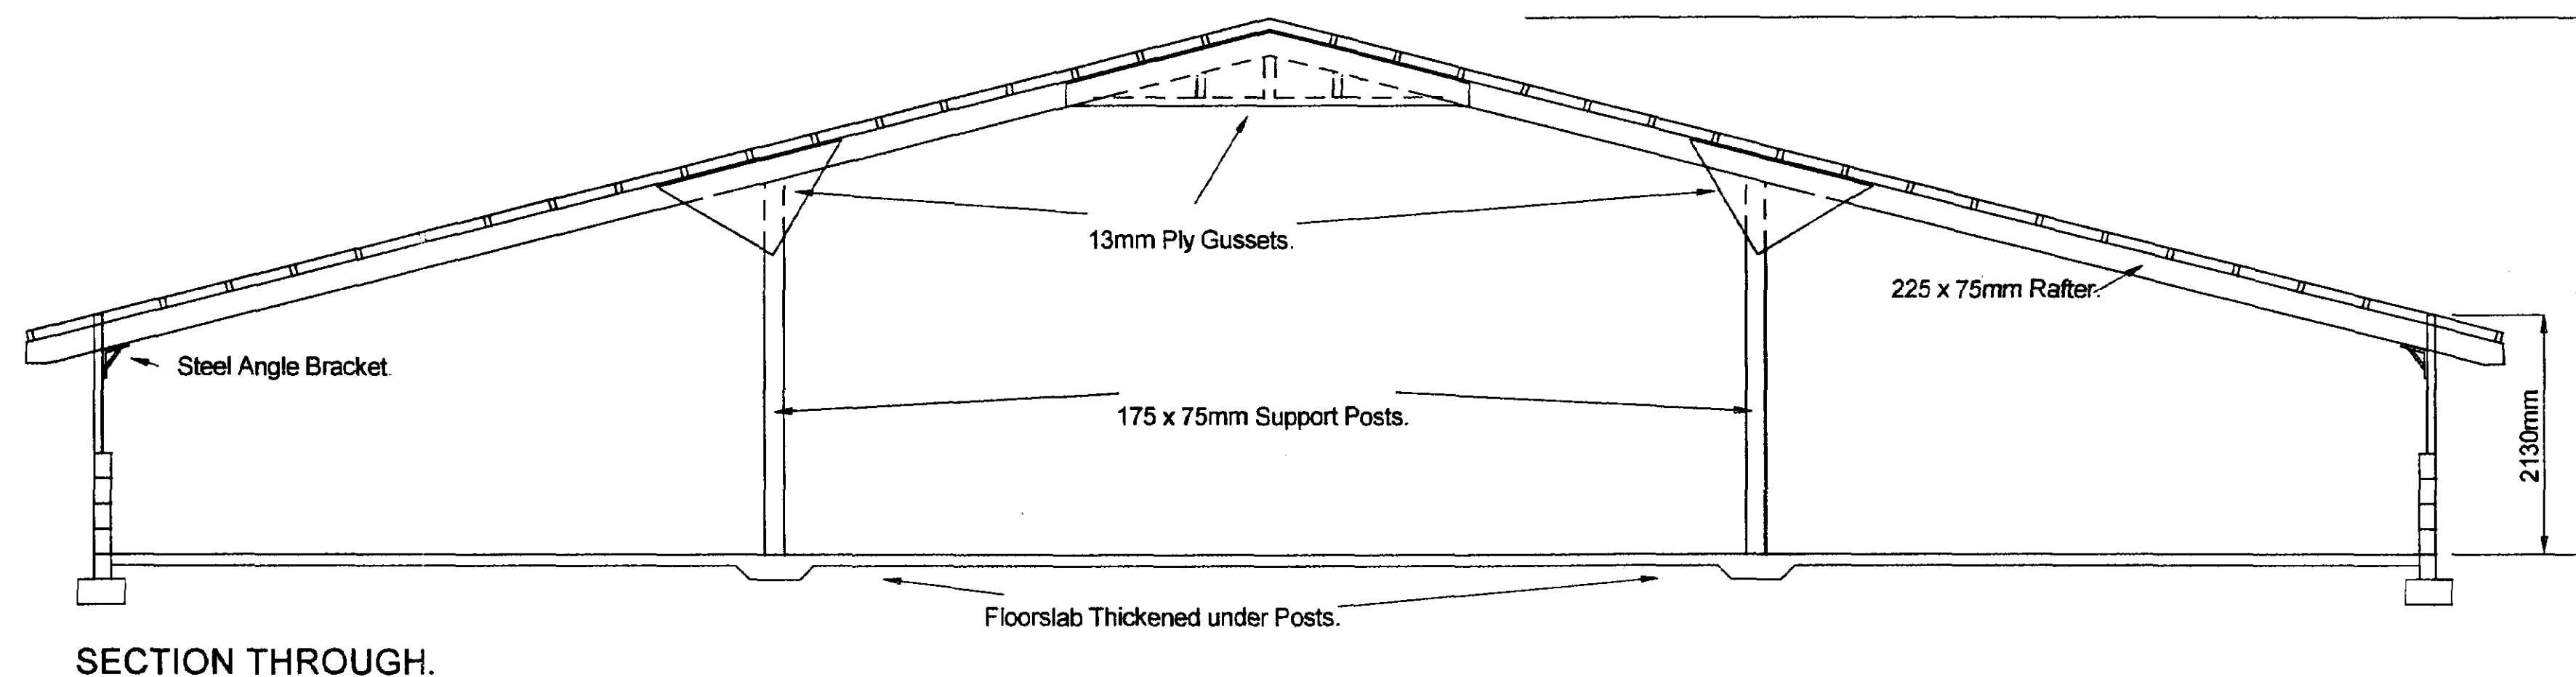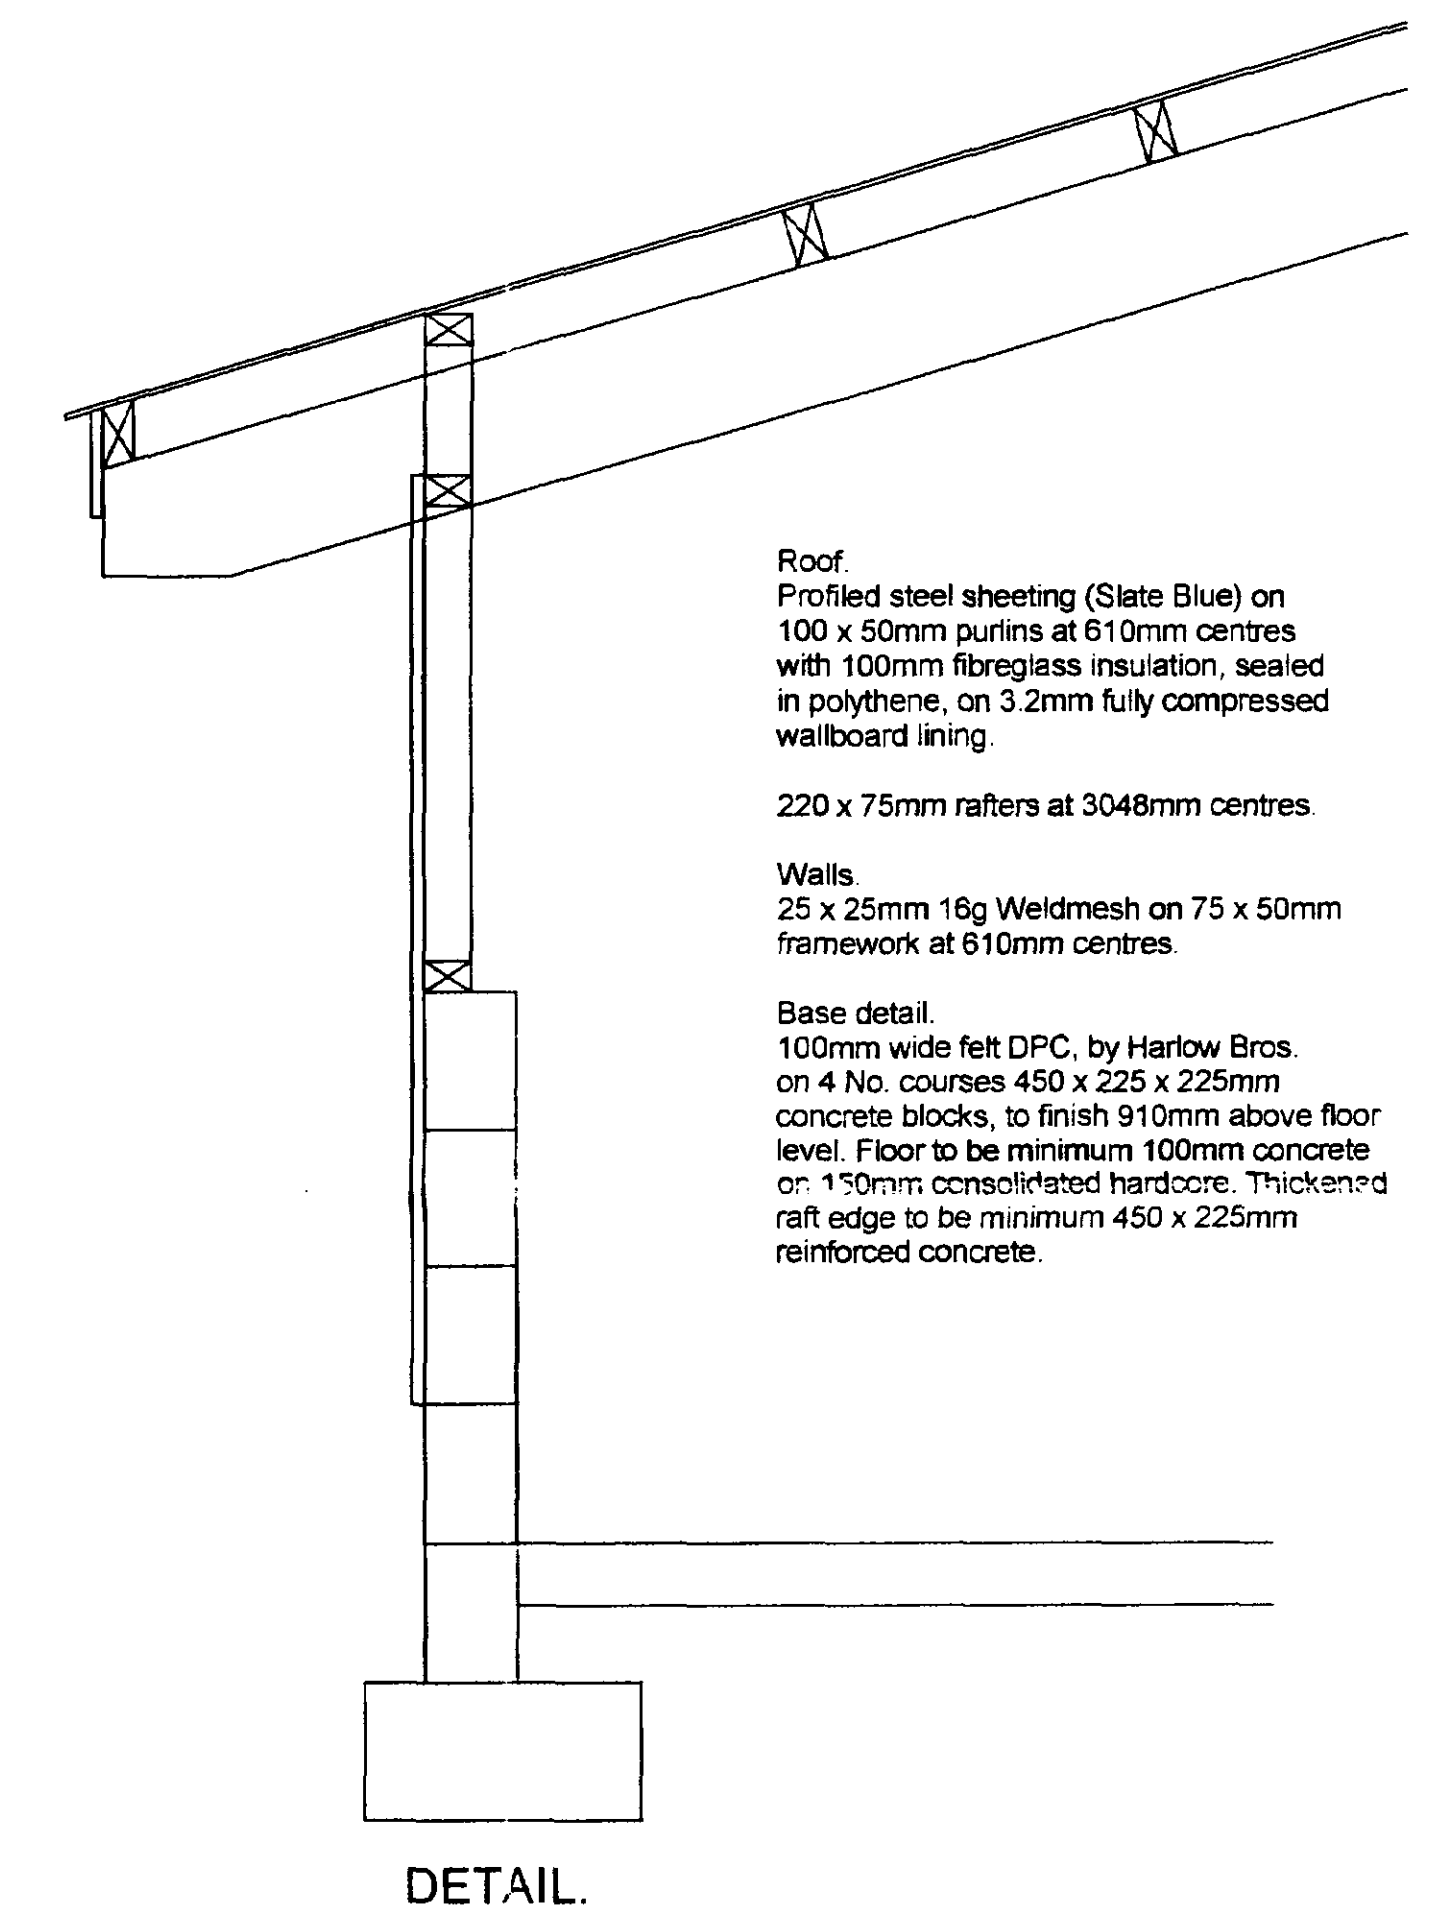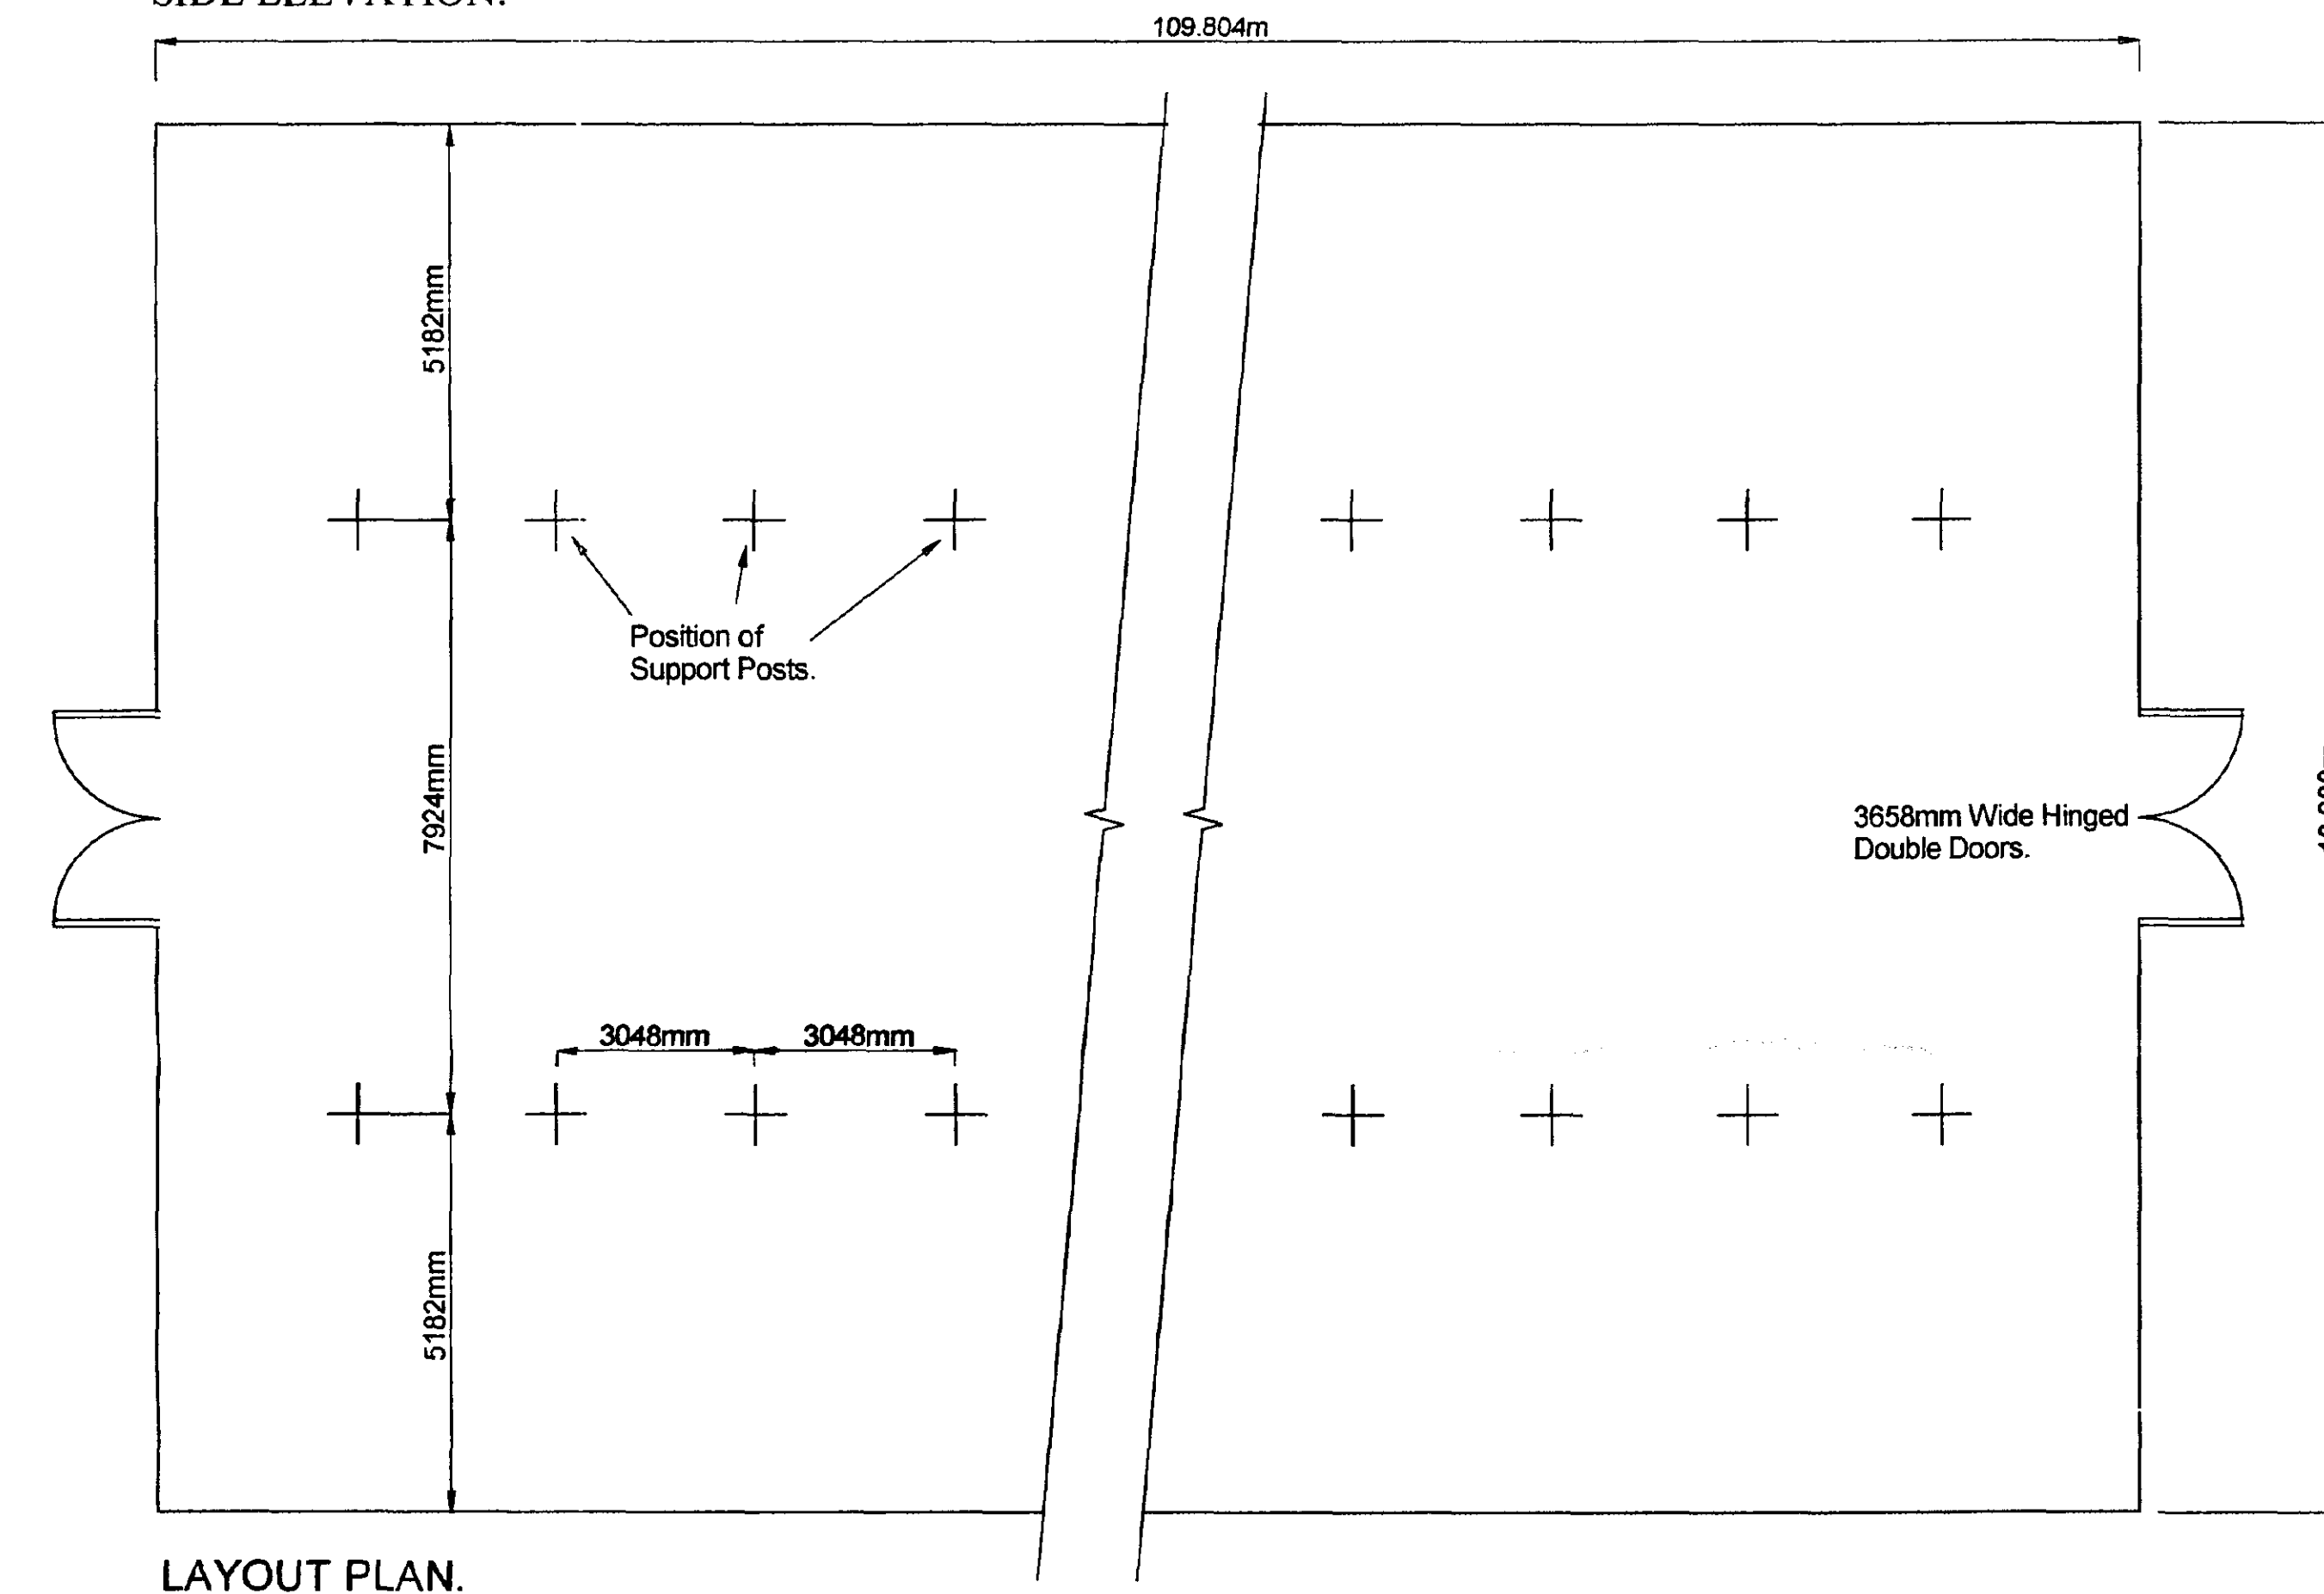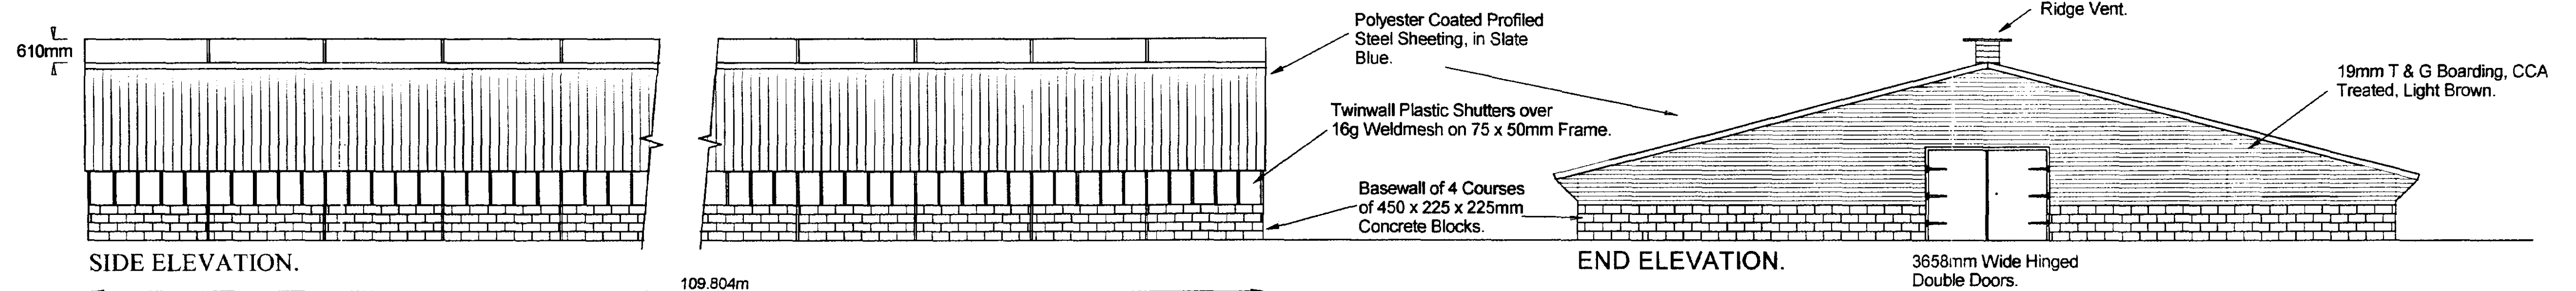

DETERMINED
PLAN

SOUTH GORLAND DO
HOUSING & PLANNING
25 FEB 2000
Ref: 0235100

THIS DRAWING IS THE PROPERTY OF HARLOW BROS. LTD. AND IS NOT TO BE REPRODUCED OR USED IN ANY MANNER WITHOUT THE WRITTEN PERMISSION OF HARLOW BROS. LTD. A DETAILED FOUNDATION PLAN WILL BE PROVIDED ON REQUEST WHEN REQUESTED.

Harlow Bros.
LIMITED



LONG WHATTON
Nr. LOUGHBOROUGH - Leicestershire

Telephone: (01509) 842561 Fax: (01509) 843577

The buildings we supply are made to an exact size, therefore the completed foundations must be exact (by steel tape measure) to measurements on this drawing. If foundations are incorrect in any way, the expense of alterations, delays in erection etc. is the responsibility of the builder and/or customer. The builder is responsible for grouting in the holding down bolts, posts or door track after erection.

Elevations for 109.804 x 18.288m Turkey Pole Barn Brandon Poultry Ltd. Deeping St. Nicholas.

DRAWN.	BAB	DRG. No
CHECKED.	RH	00H008E
DATE.	10/02/00	
SCALES.	1:100 1:50	

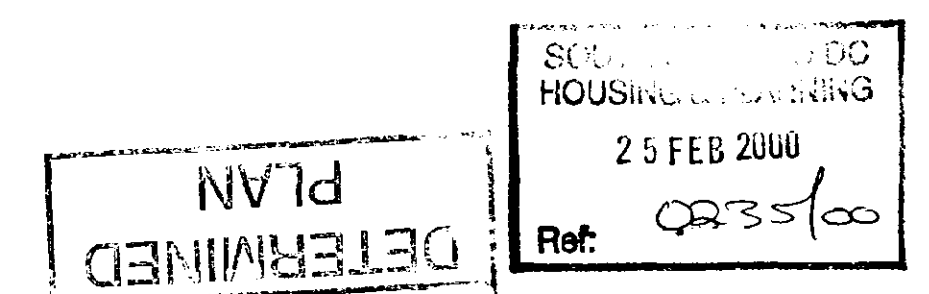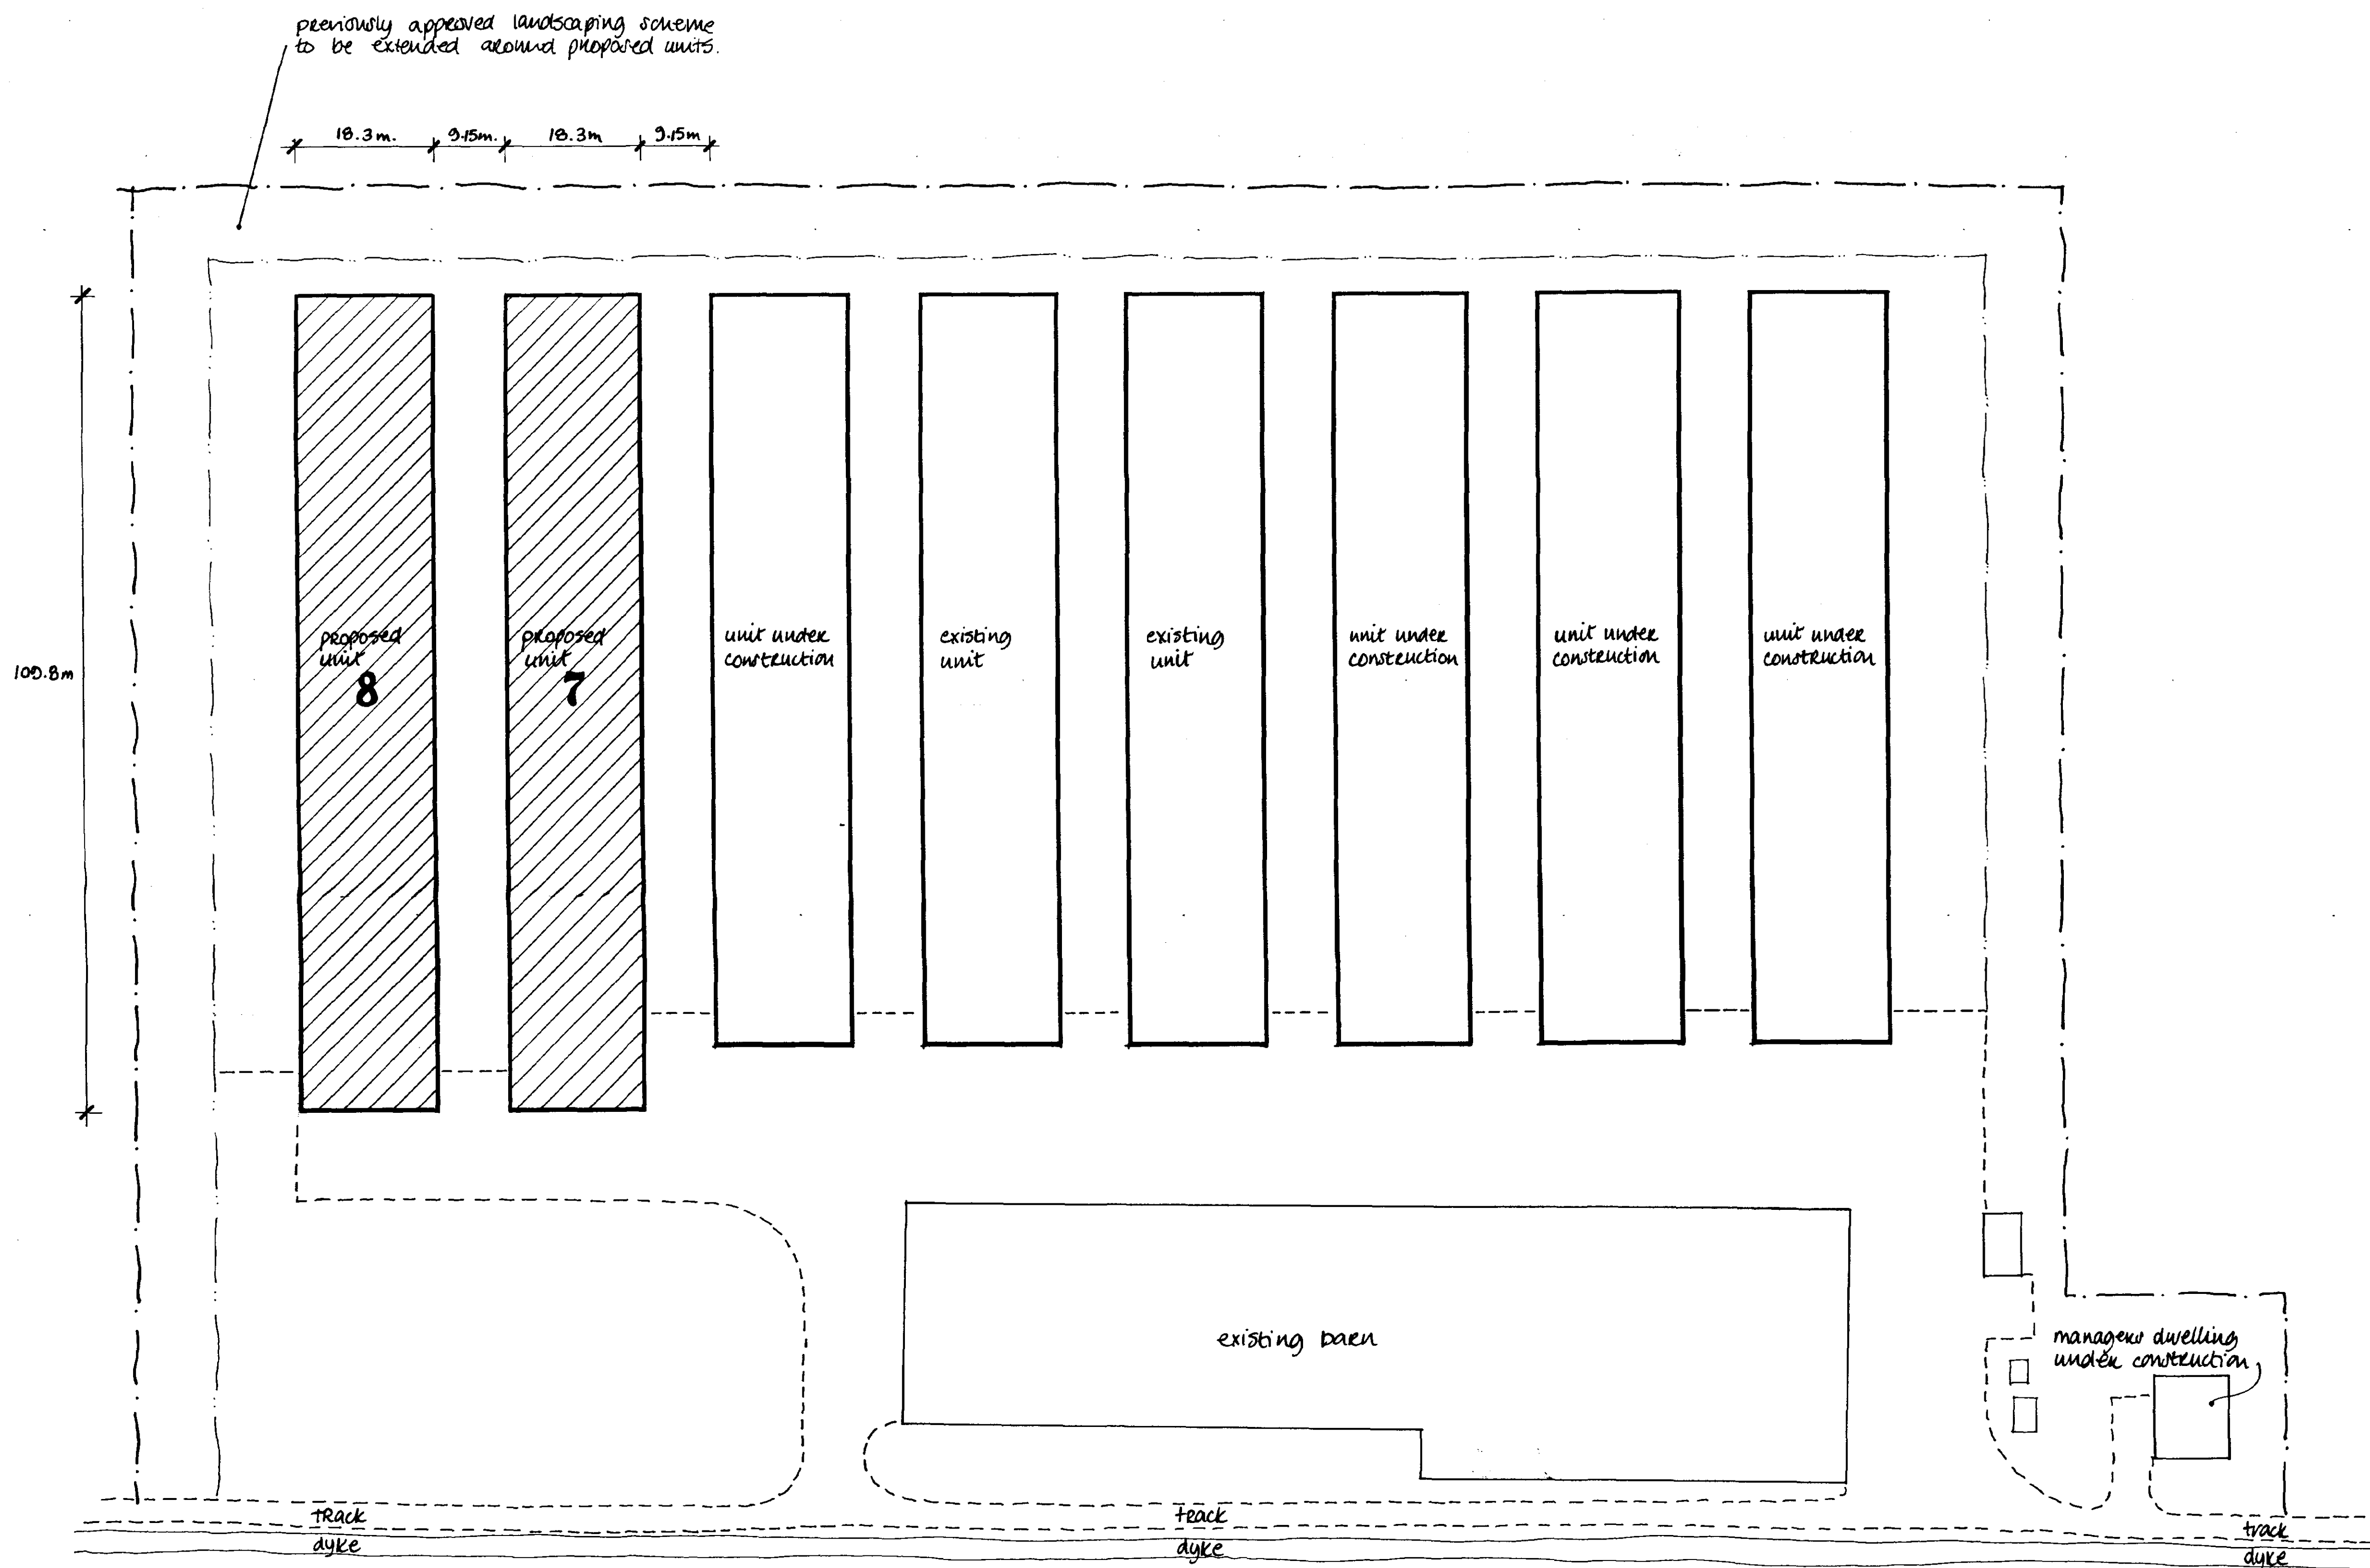

talbot associates
Liberty Farm, Findern Lane, Burnaston, Derby, DE65 5LJ
Tel. 01332 523779
Fax. 01332 523454

Contract.
Prepared additional turkey rearing units Nos 748,
at Deeping Farm, Deeping Fen, Deeping St. Nicholas.

Detail.
site layout.

Date.
February 2000

Scale.
1:500

Drawing No.
648/2

ANY EXTRACT FROM THE ORDNANCE
SURVEY MAP IS WITH THE PERMISSION
OF HER MAJESTY'S STATIONERY OFFICE
CROWN COPYRIGHT
LICENCE No. AR3691X