
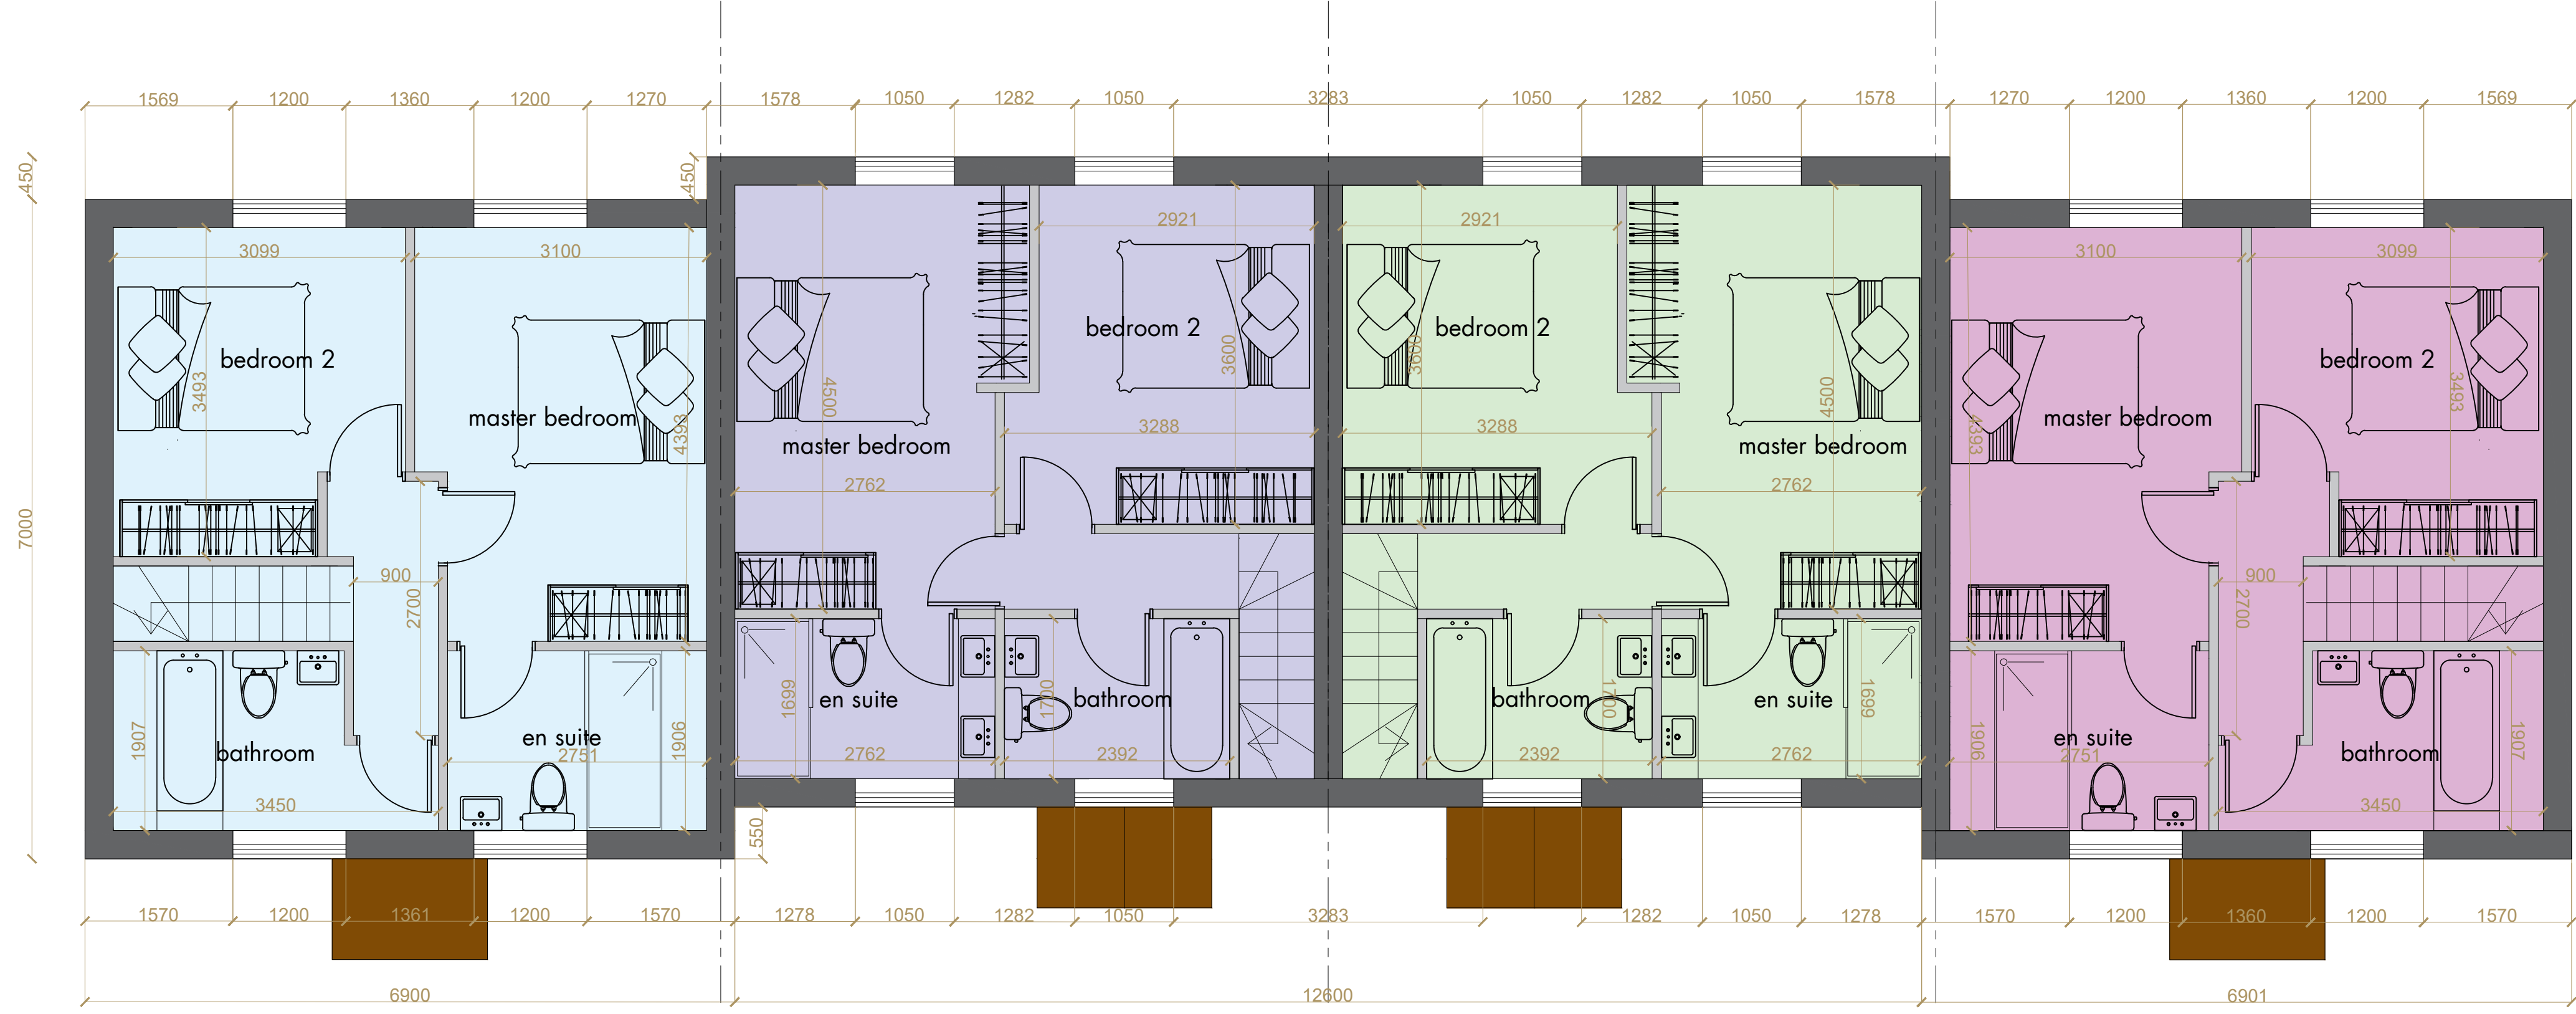
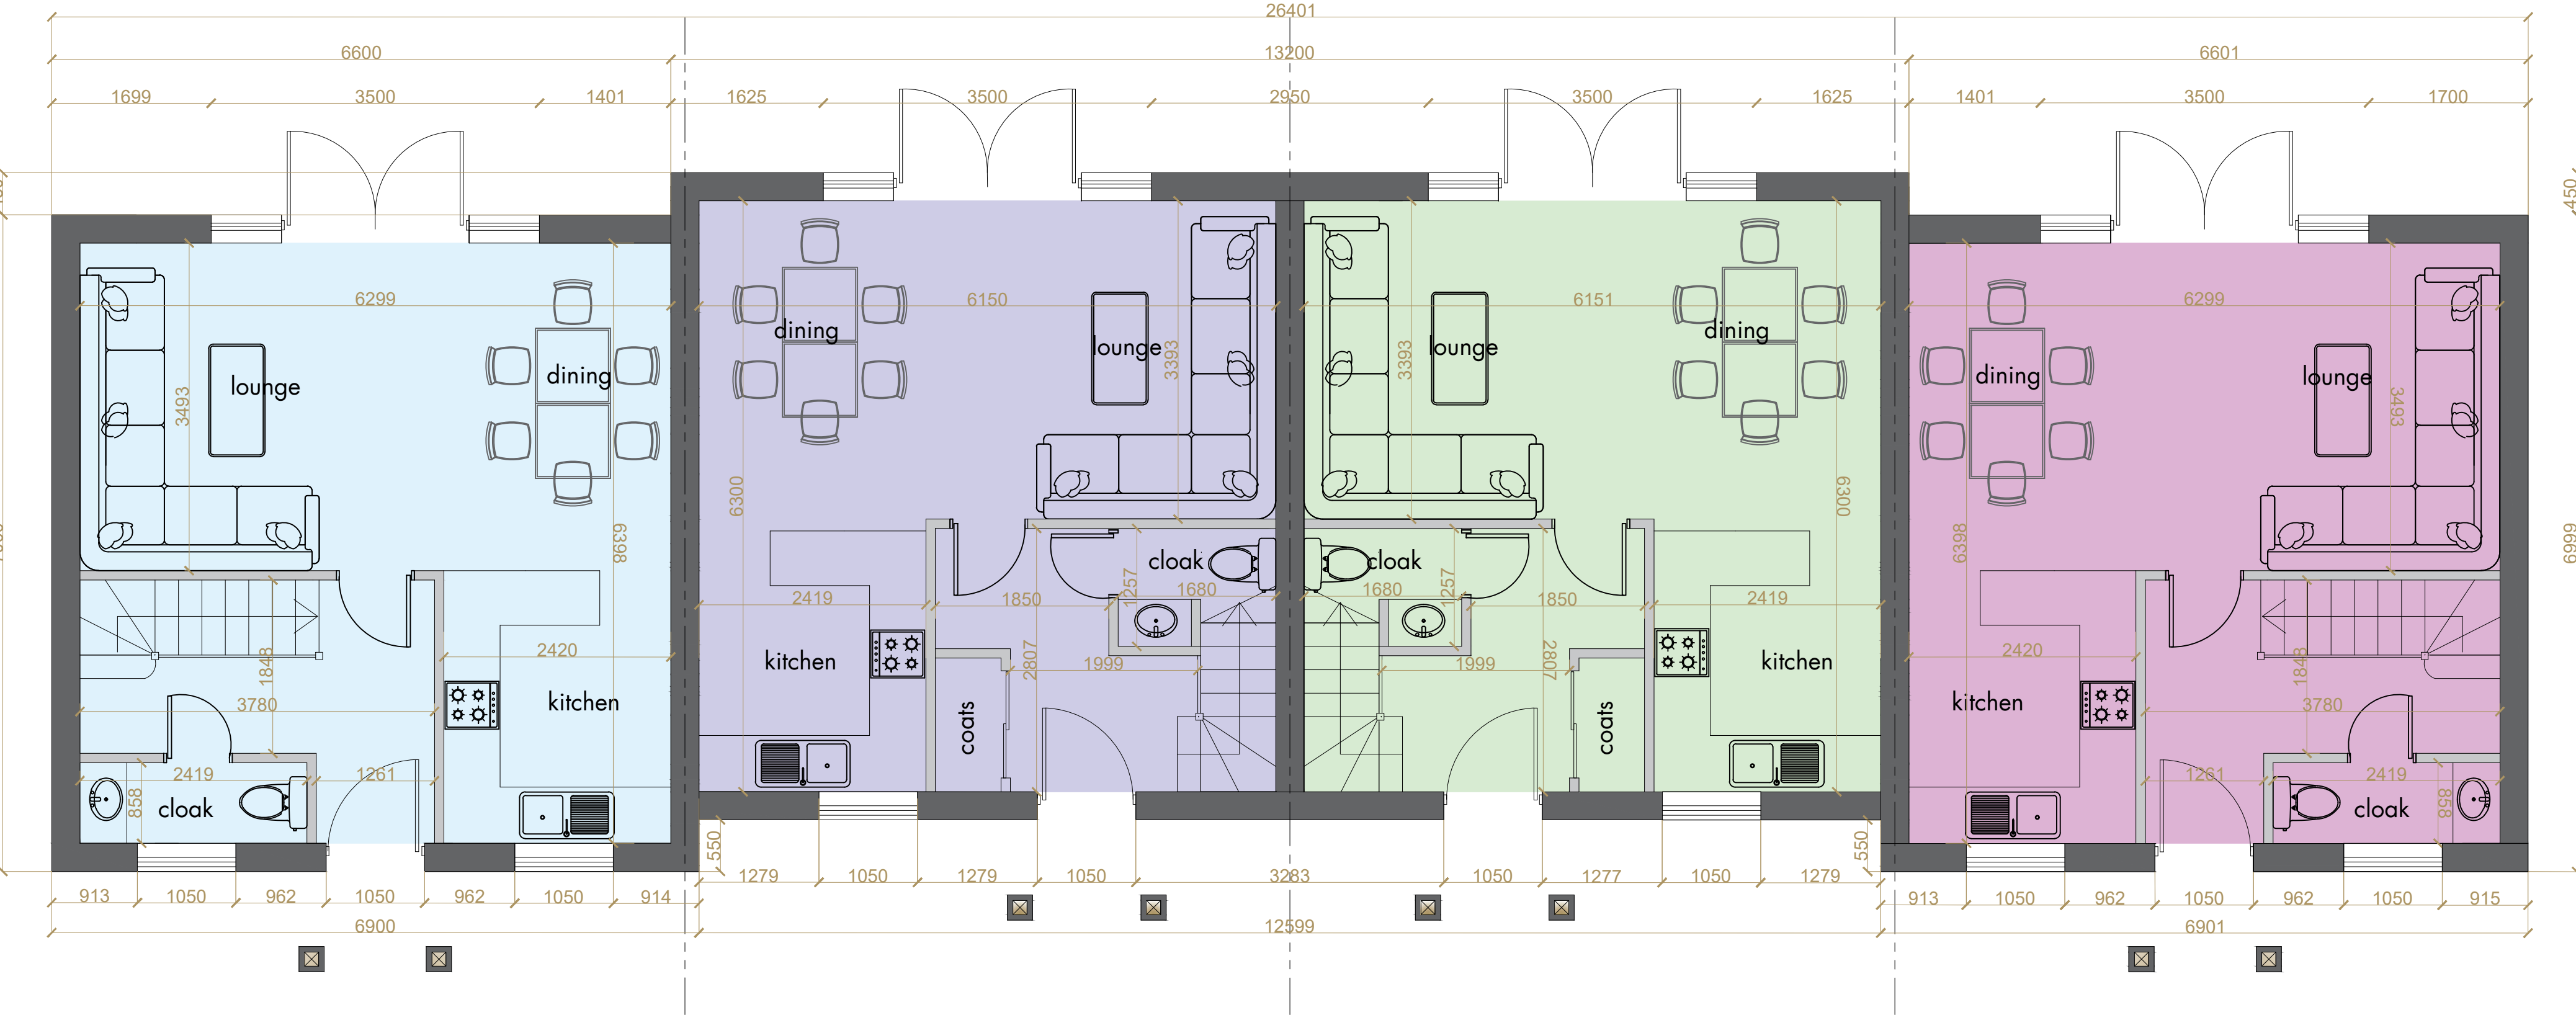
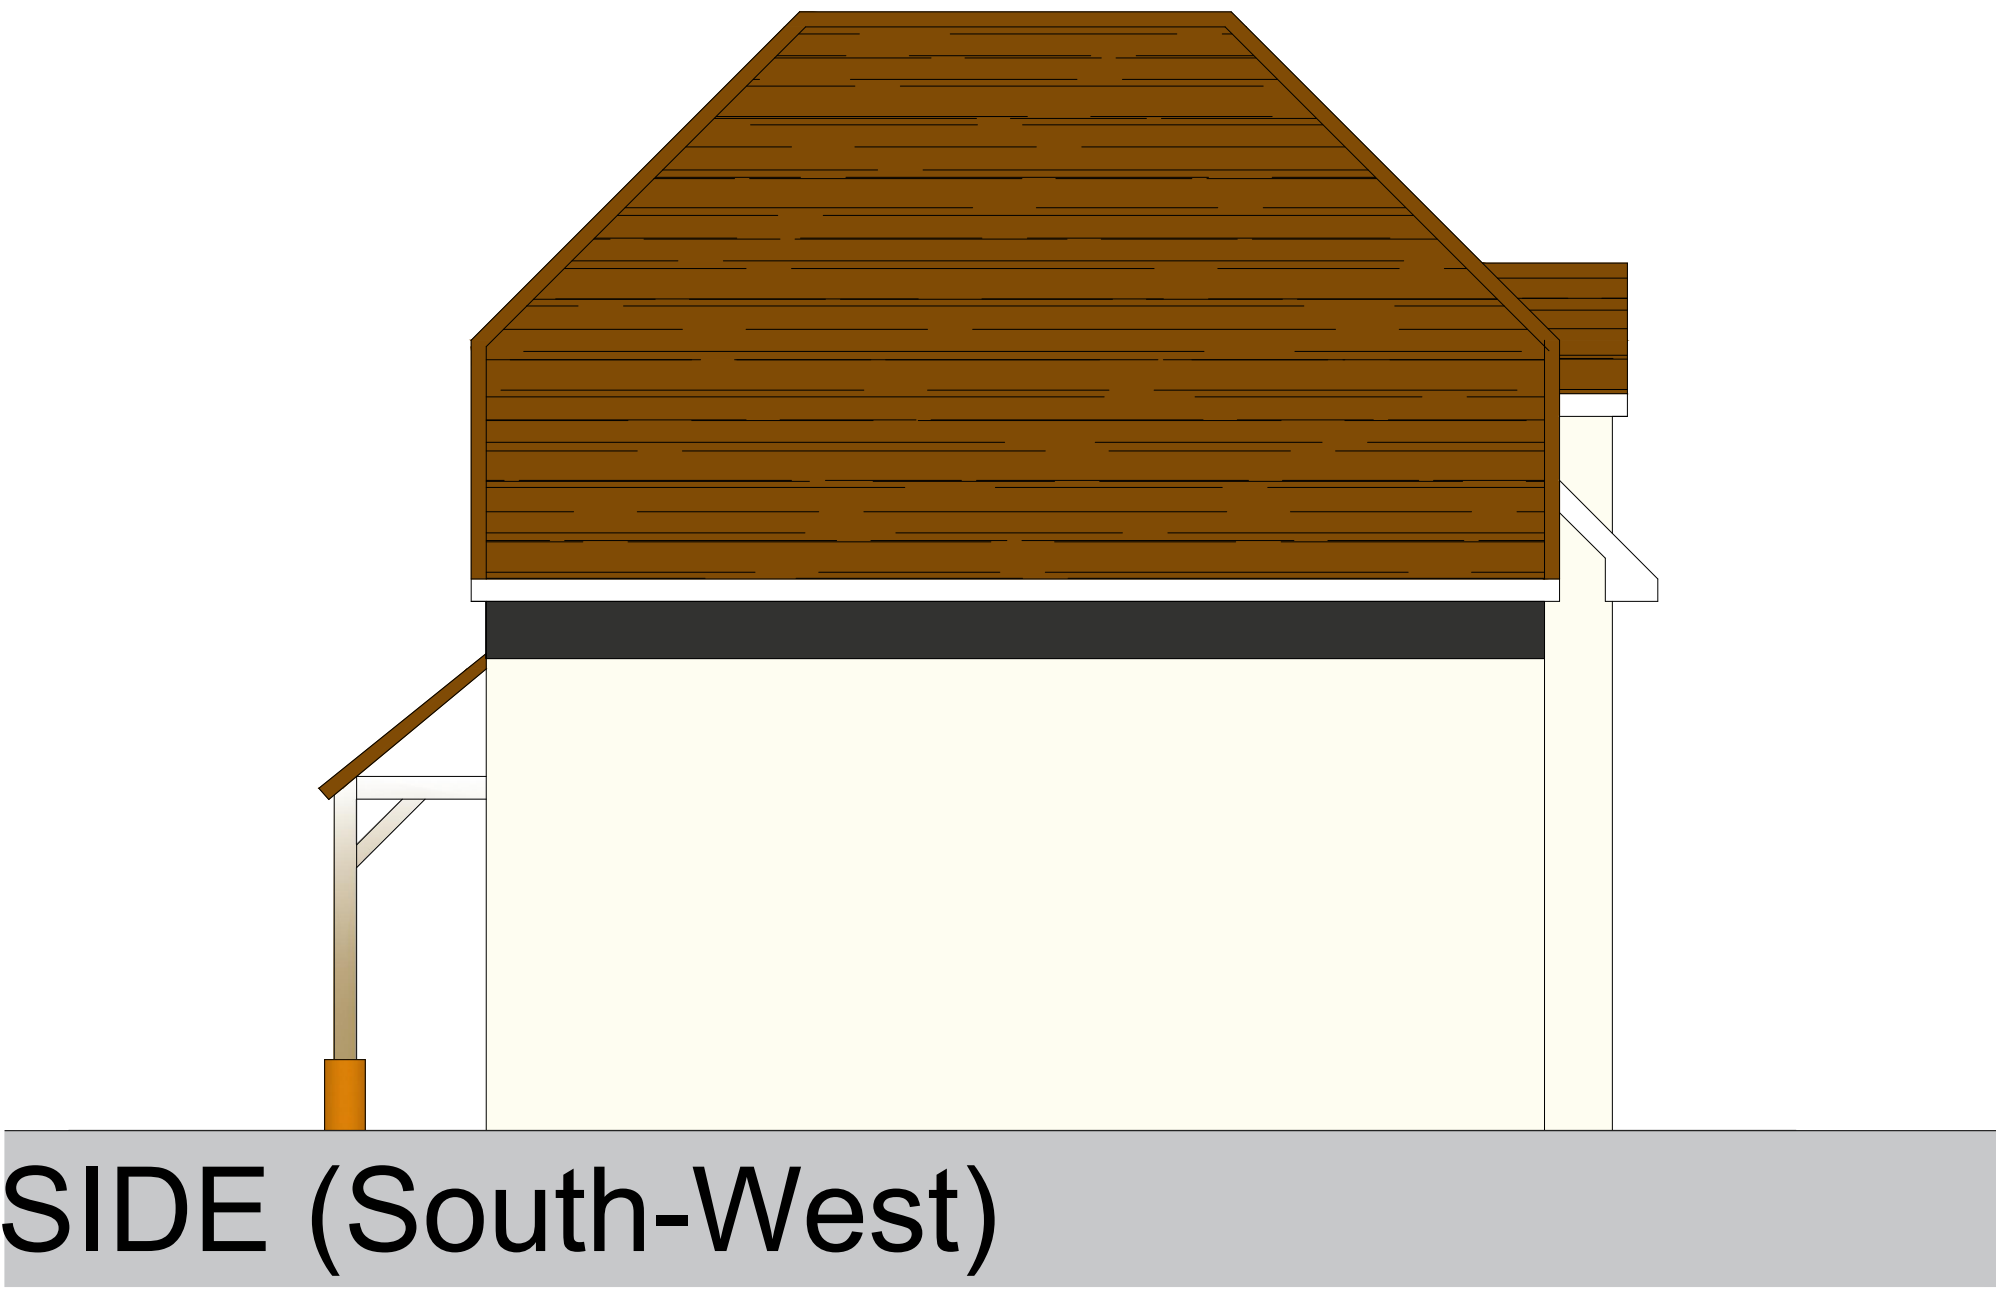



PROPOSED ELEVATIONS

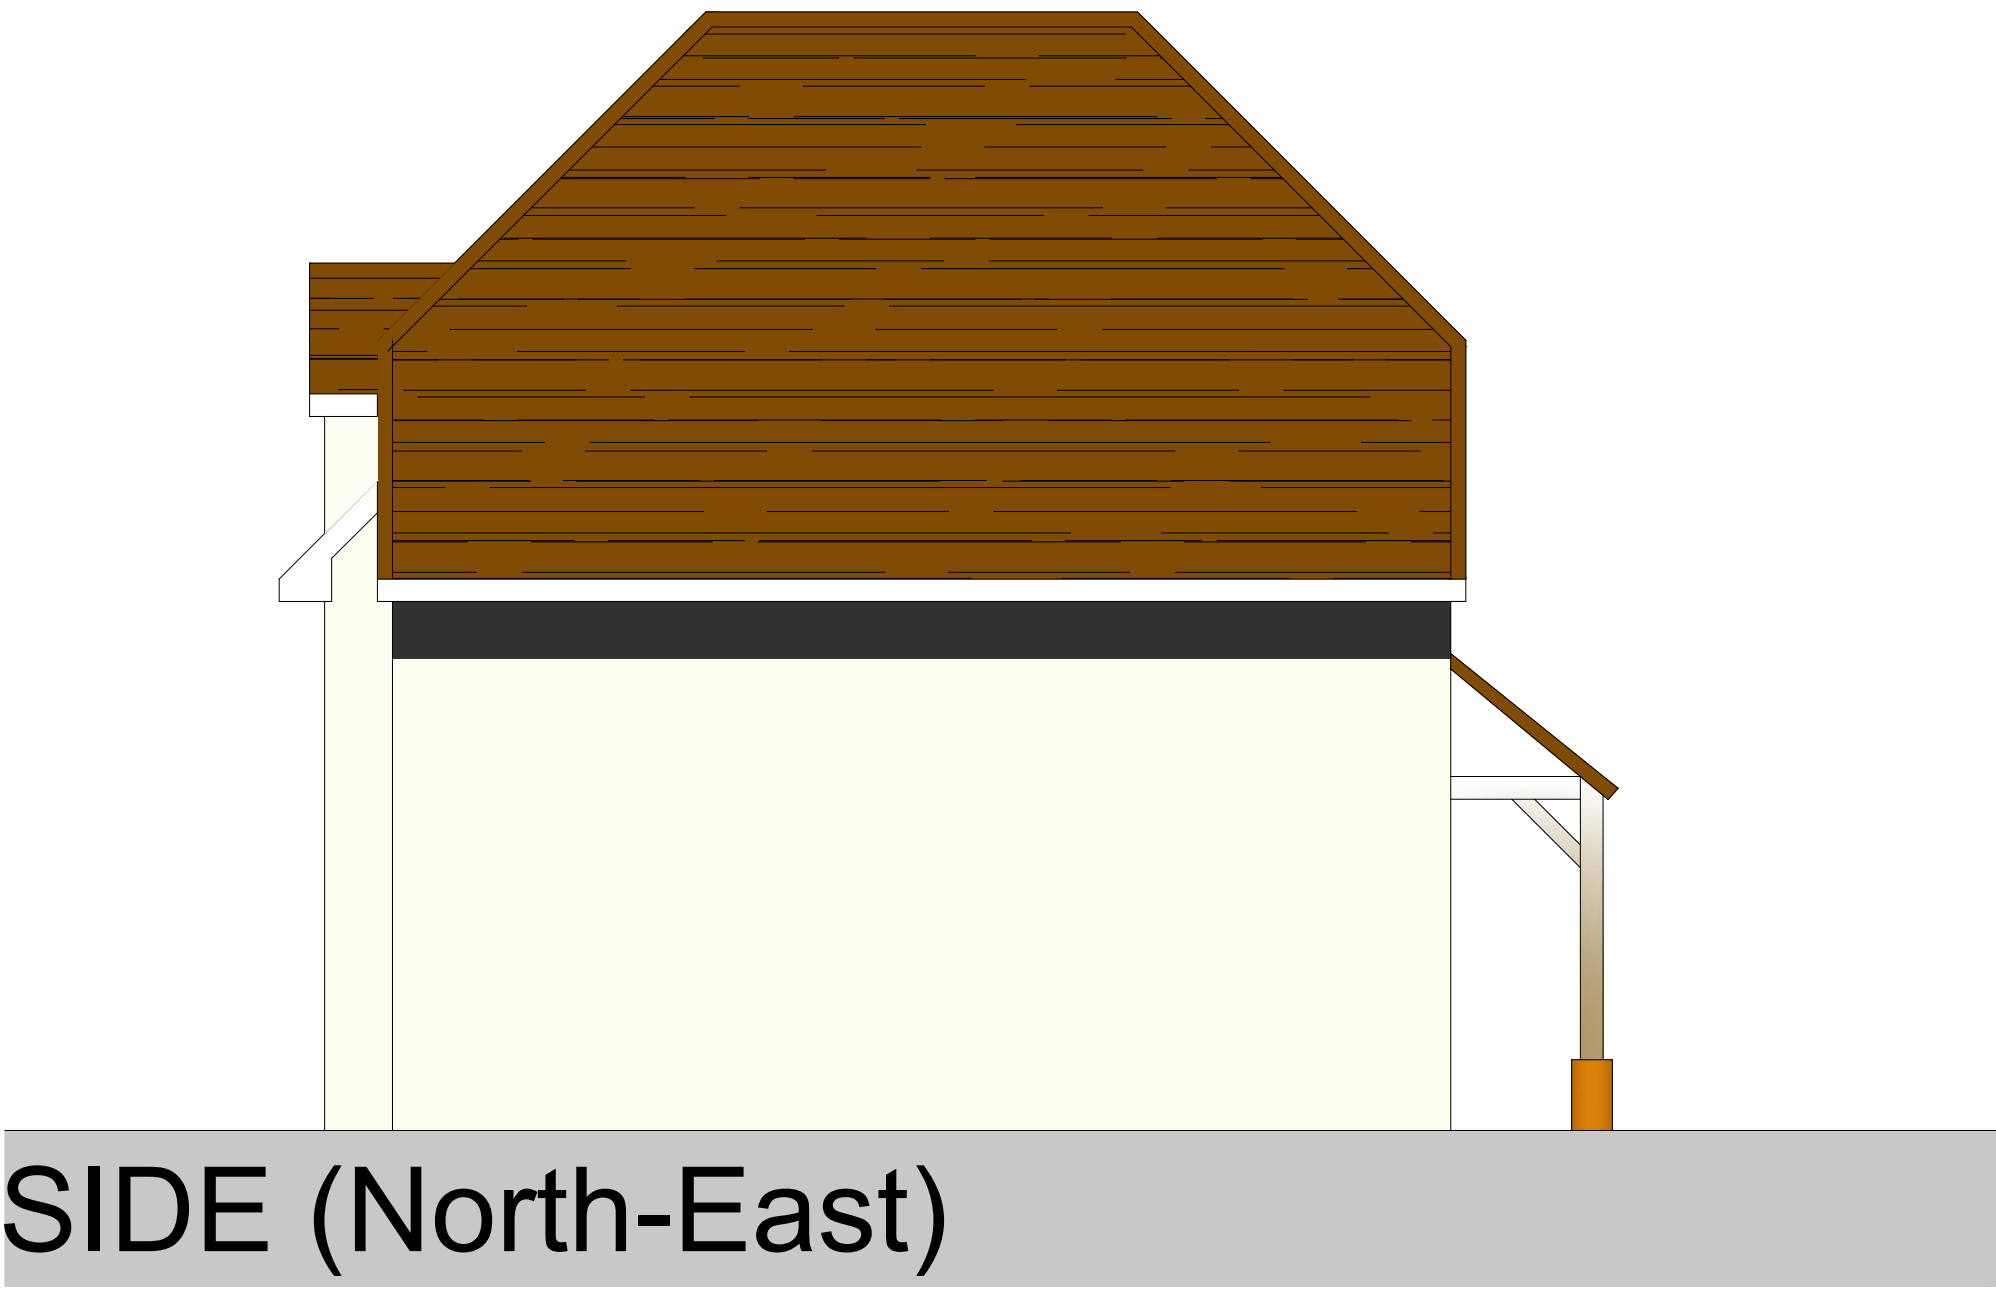

- HOUSE 1: 80.62 m2
- HOUSE 2: 77.52 m2
- HOUSE 3 : 77.52 m2
- HOUSE 4 : 80.62 m2

PROPOSED GROUND FLOOR

PROPOSED FIRST FLOOR

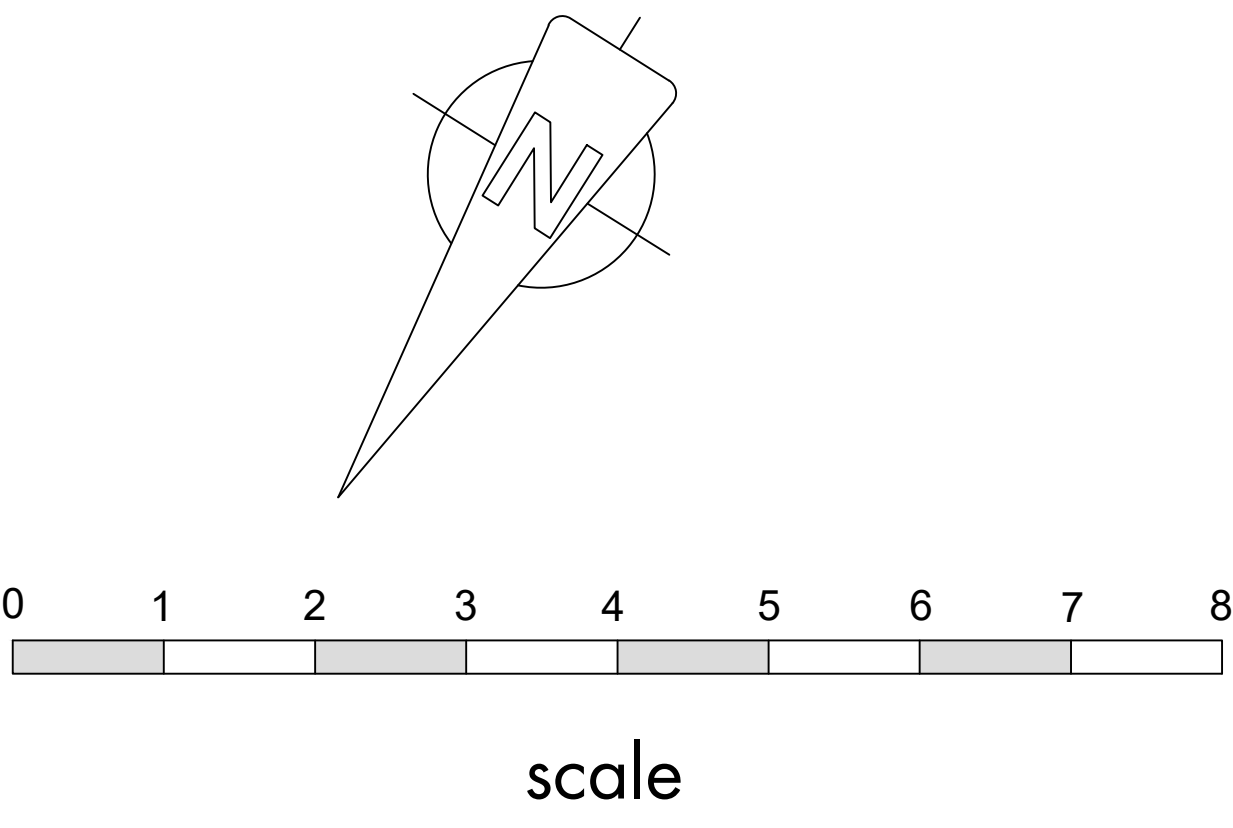

Proposed floor plans and elevations
Proposed demolition of existing pub and
new build of four two bedroom terraced houses
with parking spaces at front of building
Blue Bell Inn Main Road Hop Pole Keeping
St Nicholas Spalding Lincs
Scale 1:50
Date: December 2023
Drawing Number: GP/01/23 Rev
Imageon Designs Ltd
La Cannerie, Morlaixville, Jouveaux, Normandie, France, 27260
Tel: 0033 232412899 email: imageondesigns@live.co.uk