




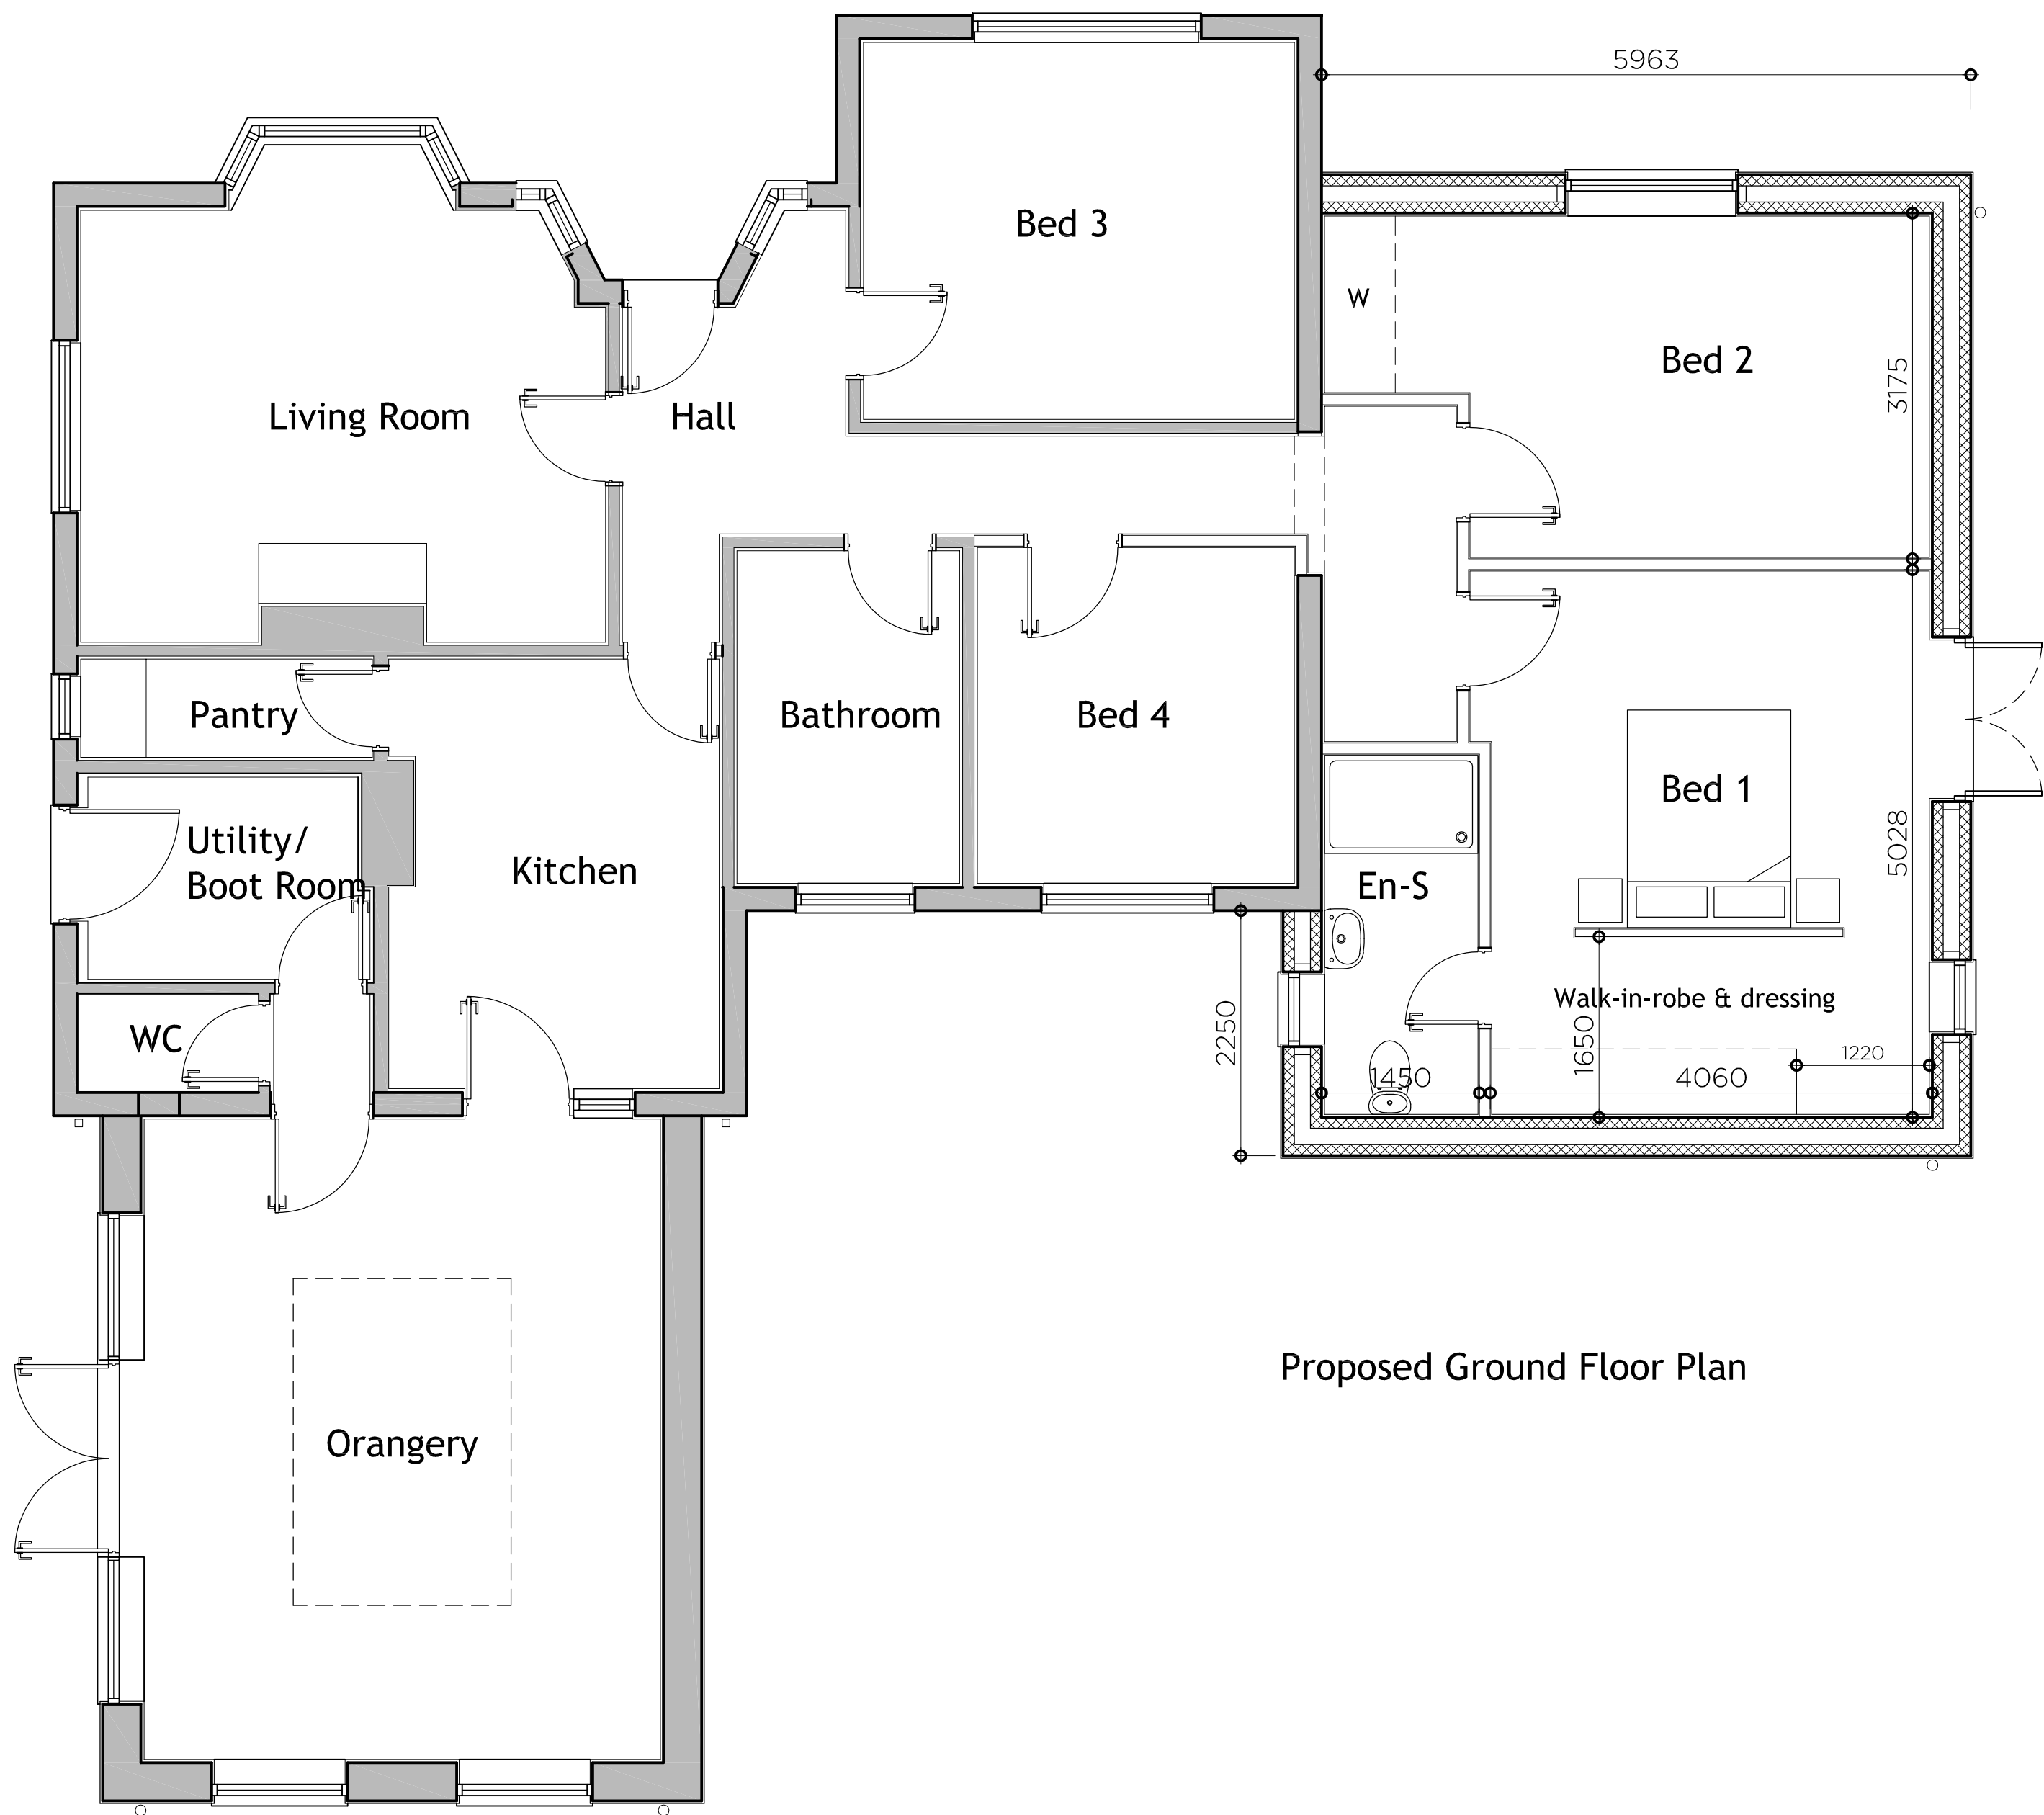

Proposed Ground Floor Plan

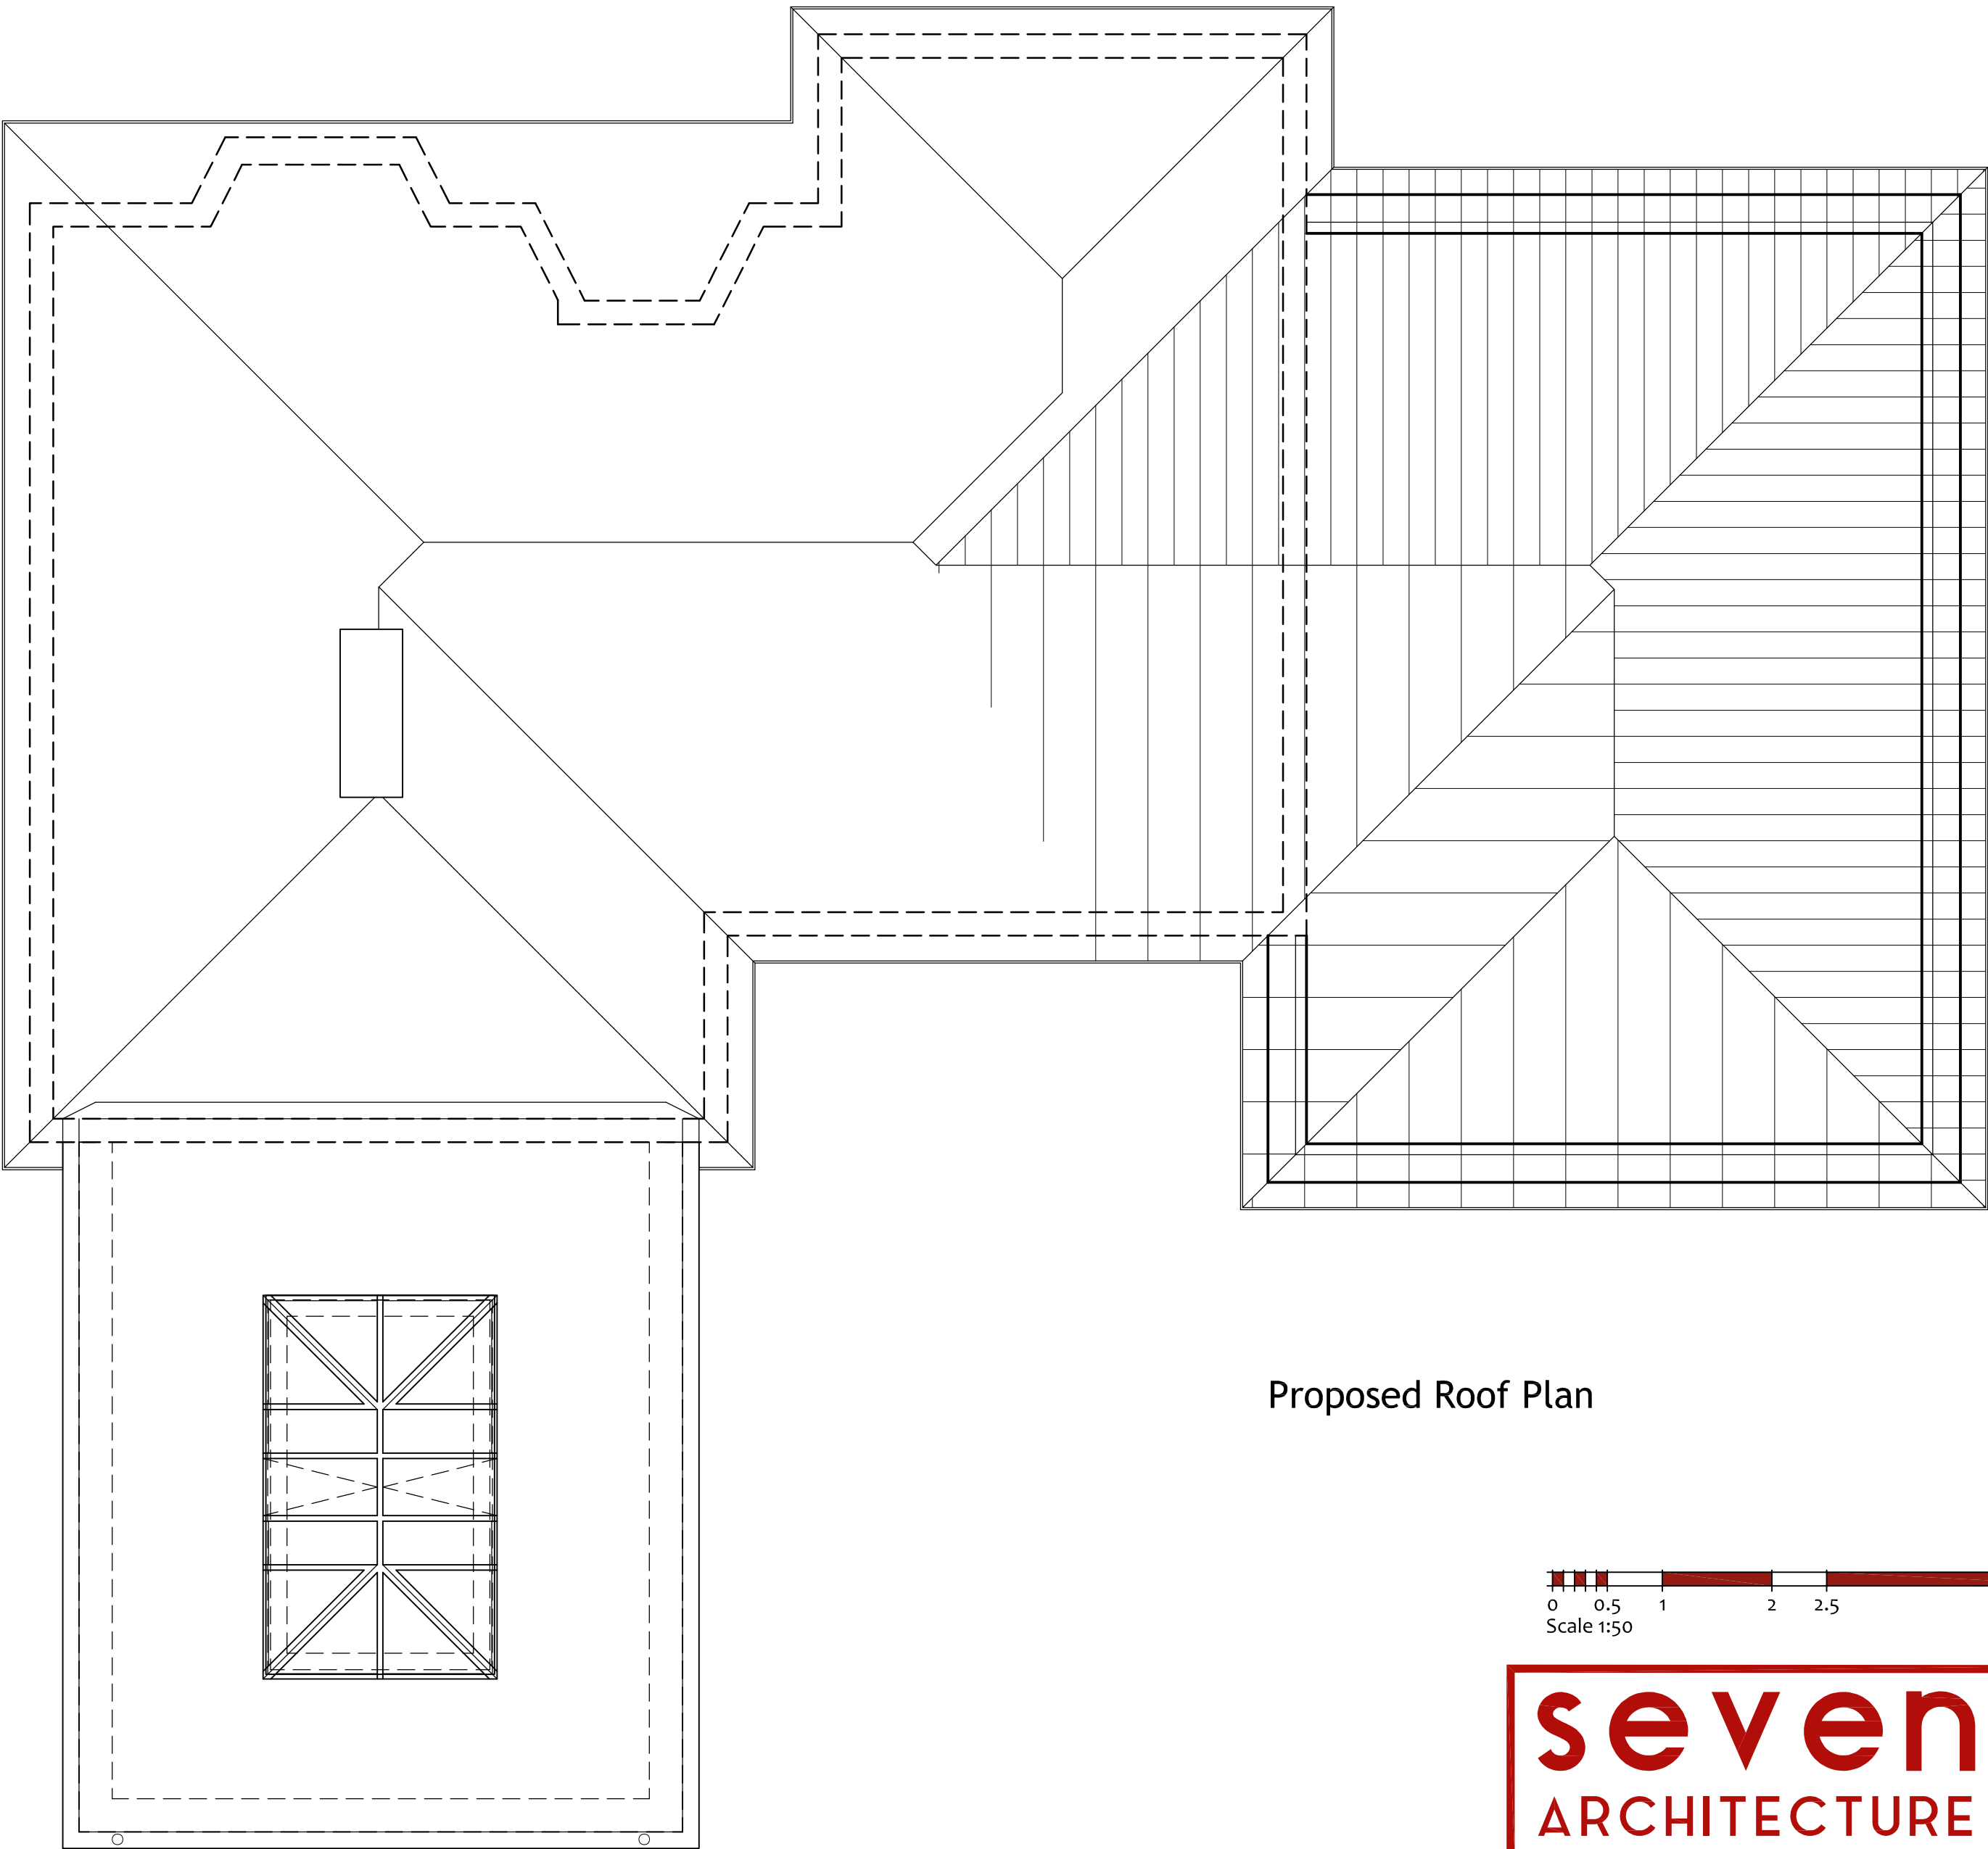

Proposed Roof Plan

 

seven22
ARCHITECTURE LTD

22 SHORE VIEW, PETERBOROUGH CAMBRIDGESHIRE, PE7 8FS E:info@seven22.co.uk - T:07799 585277		
PROJECT PROPOSED EXTENSION WHITE BUNGALOW HOME FARM LITTLEWORTH DROVE DEEPING ST NICHOLAS LINCOLNSHIRE, PE11 3EN		
CLIENT Mr J TURNER		
TITLE PROPOSED GROUND FLOOR & ROOF PLAN		
DRAWING No. 032a P01		
SCALE 1:50 @ A1 - 1:100 @ A3	DATE JAN 2021	REV