



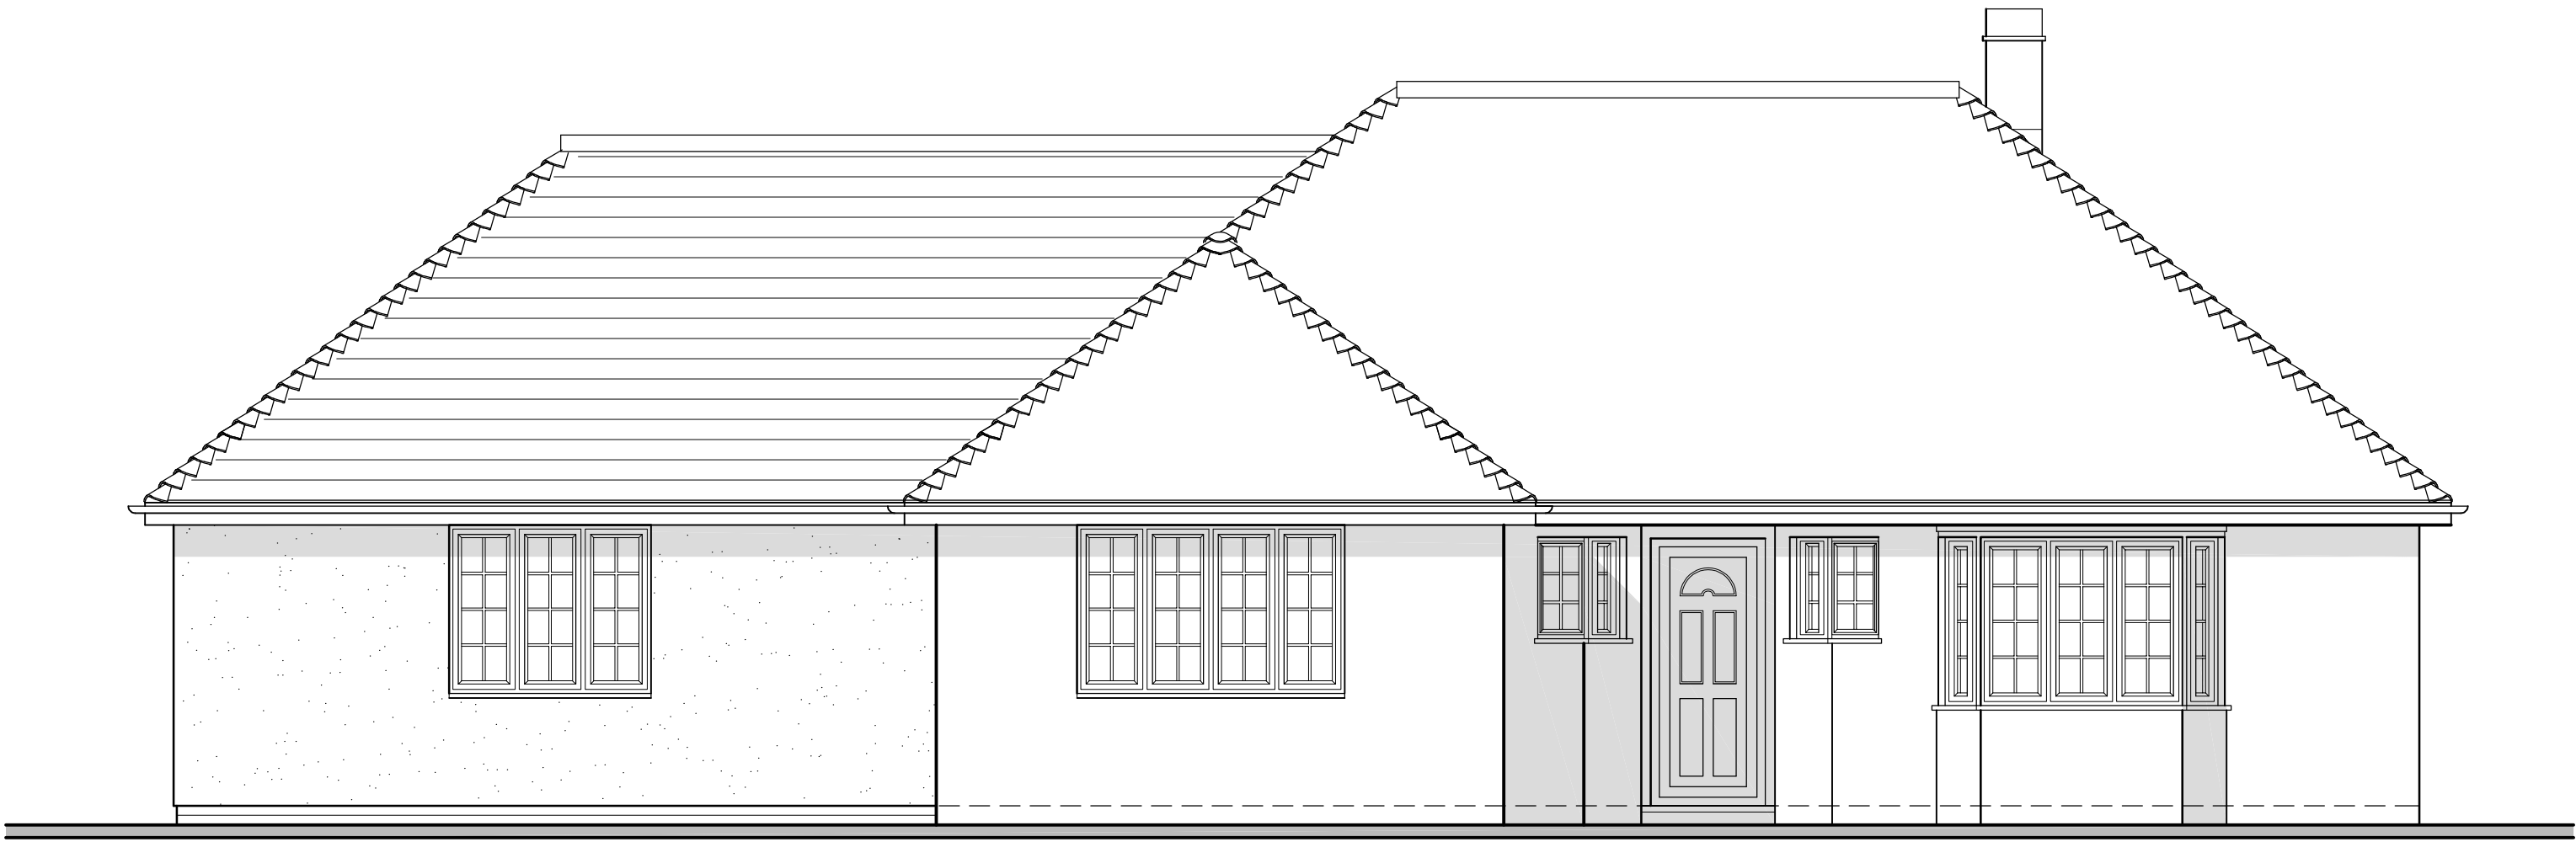

Proposed North Elevation




Proposed East Elevation

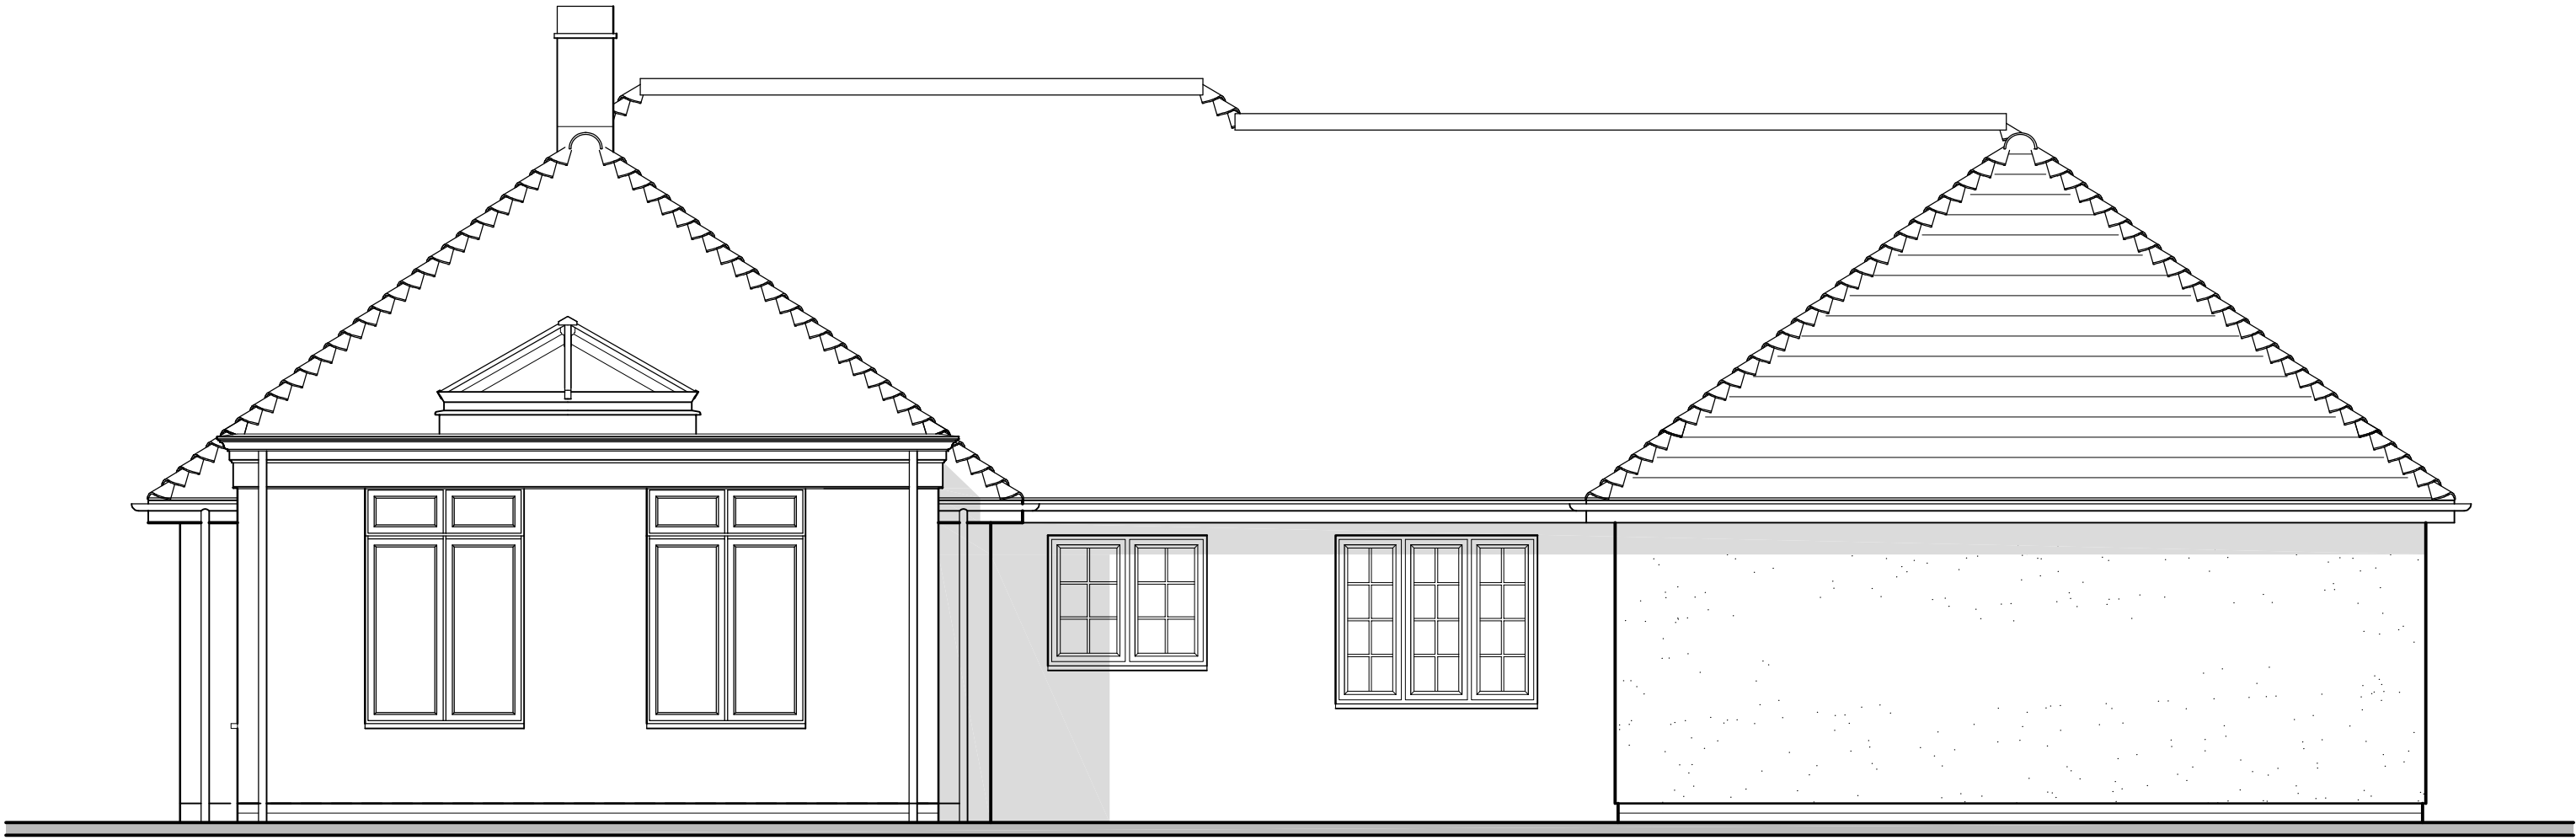

Proposed South Elevation



Proposed West Elevation

 

seven22

ARCHITECTURE LTD

22 SHORE VIEW, PETERBOROUGH CAMBRIDGESHIRE, PE7 8FS E.info@seven22.co.uk - T.07799 585277		
PROJECT PROPOSED EXTENSION WHITE BUNGALOW HOME FARM LITTLEWORTH DROVE DEEPING ST NICHOLAS LINCOLNSHIRE, PE11 3EN		
CLIENT Mr J TURNER		
TITLE PROPOSED ELEVATIONS		
DRAWING No. 032a P02		
SCALE 1:50 @ A1 - 1:100 @ A3	DATE JAN 2021	REV