




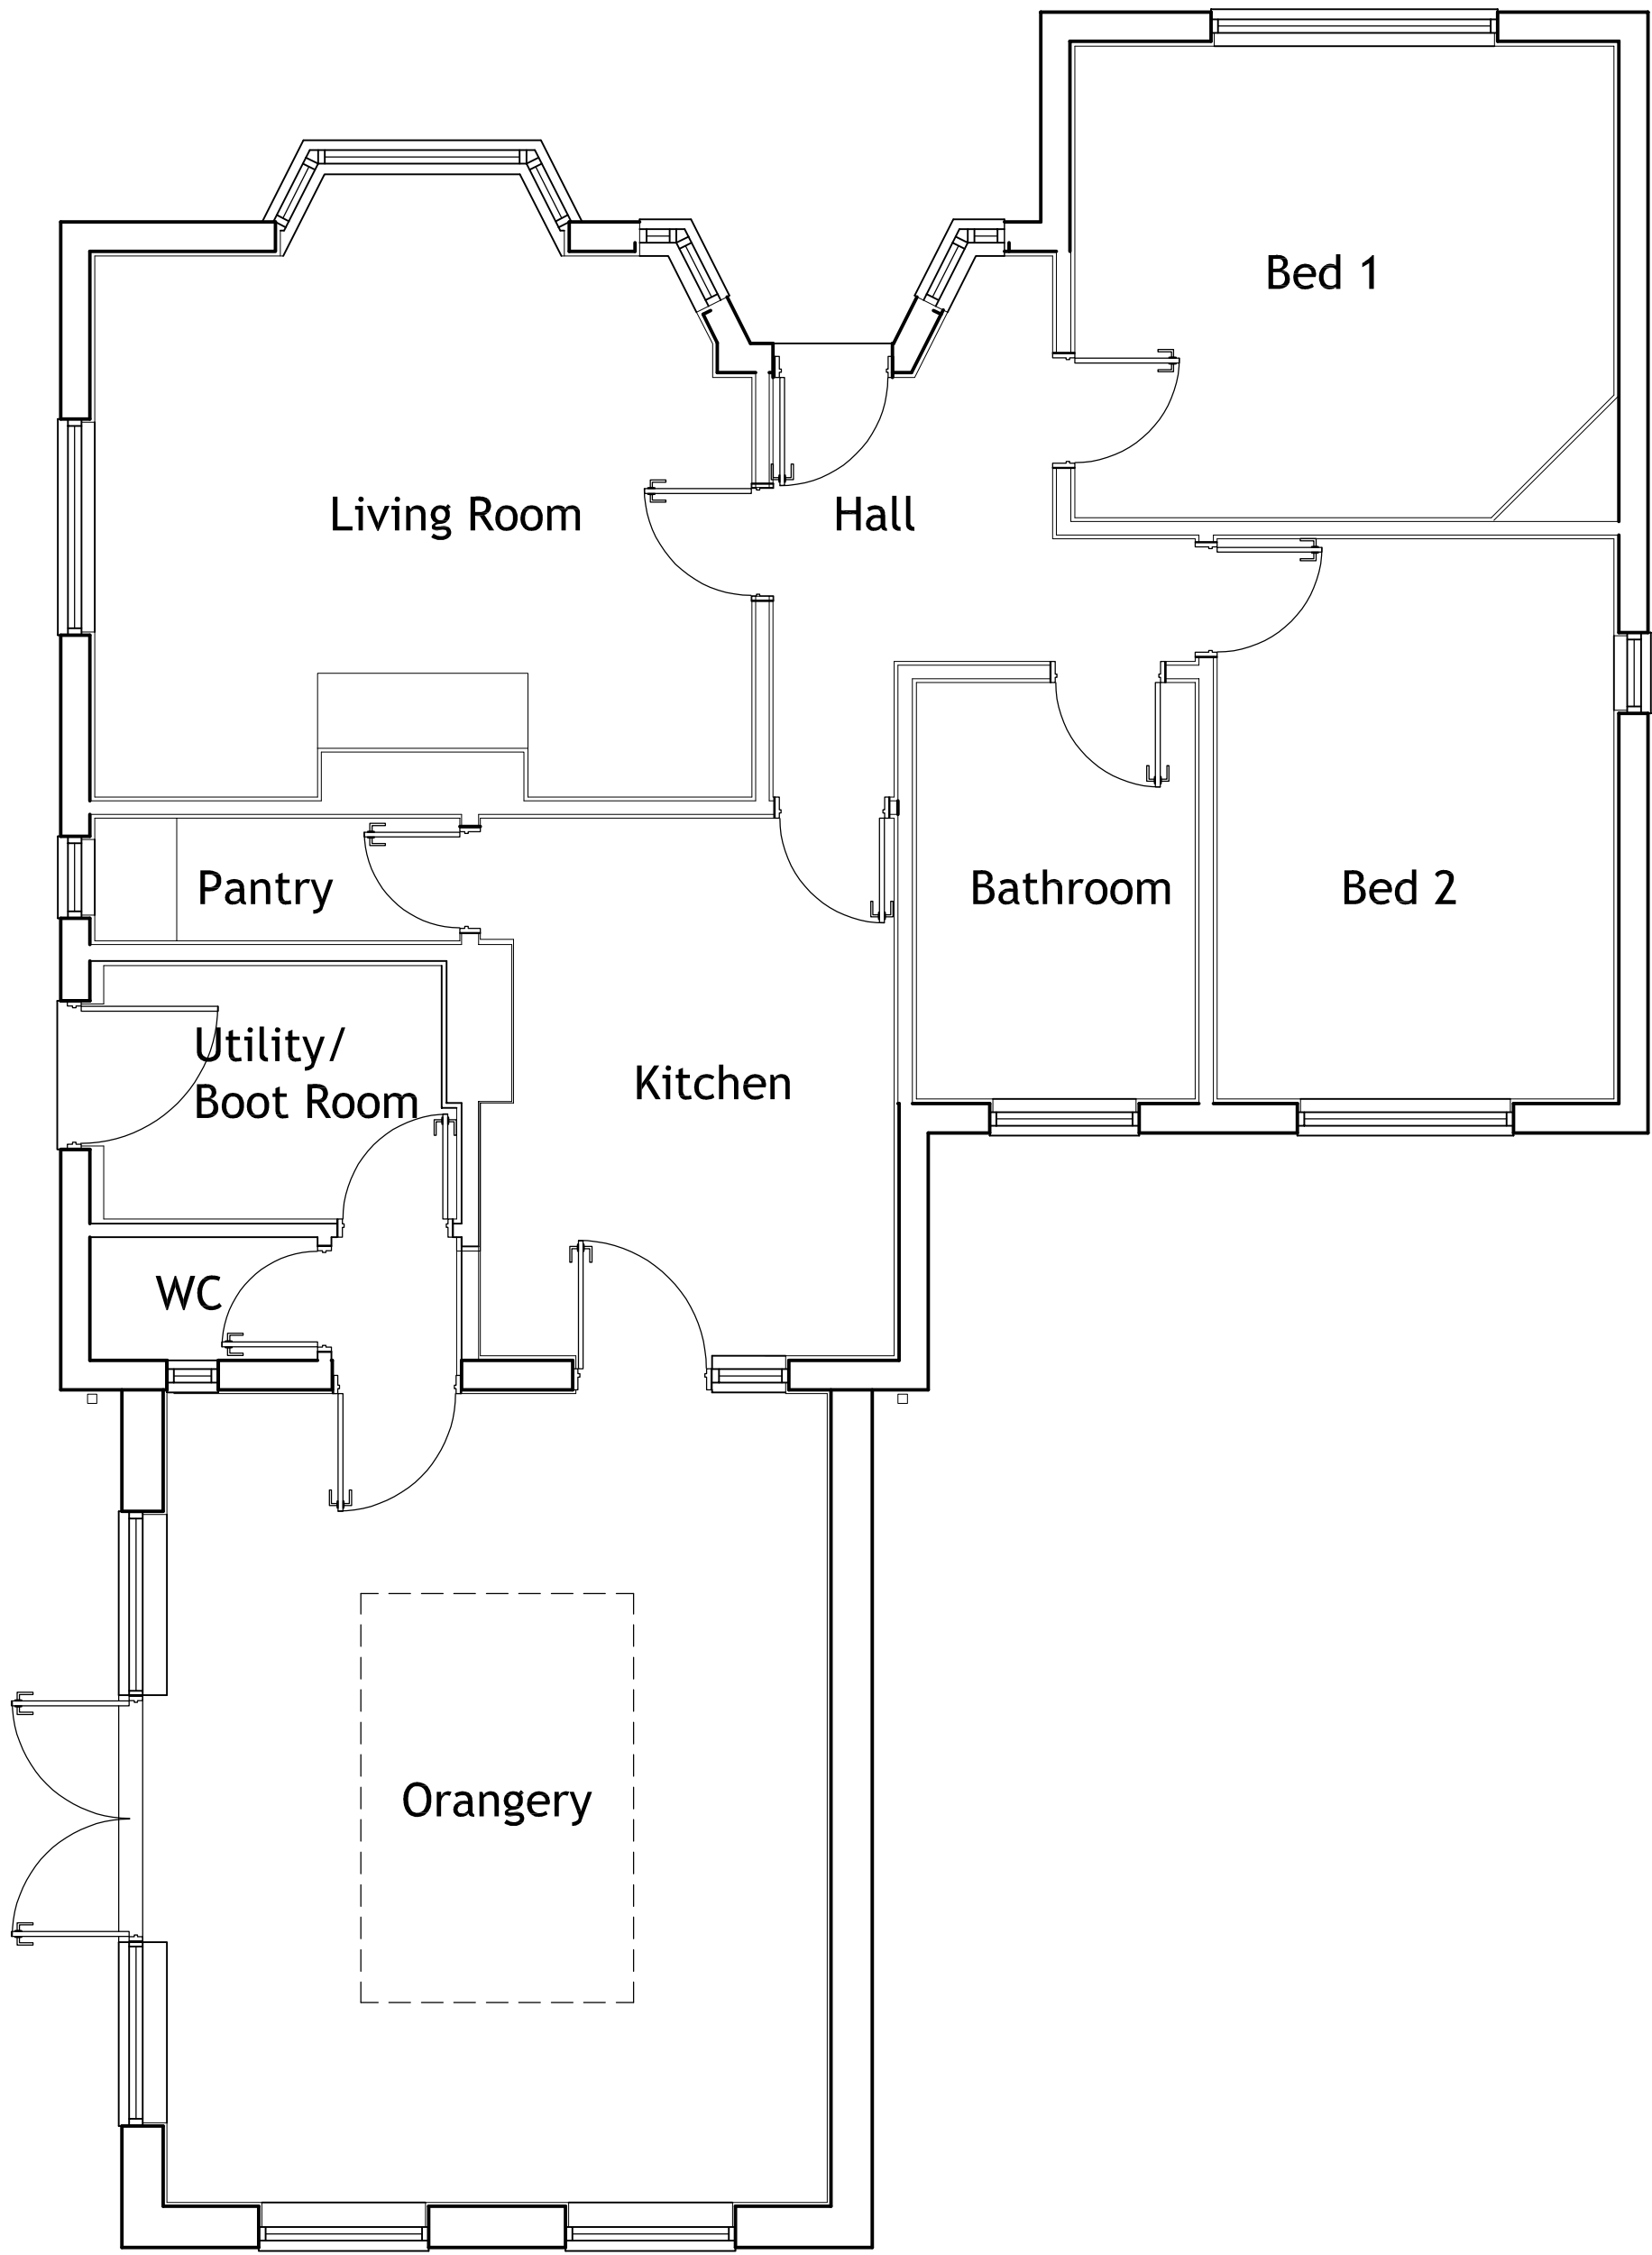

Ground Floor Plan

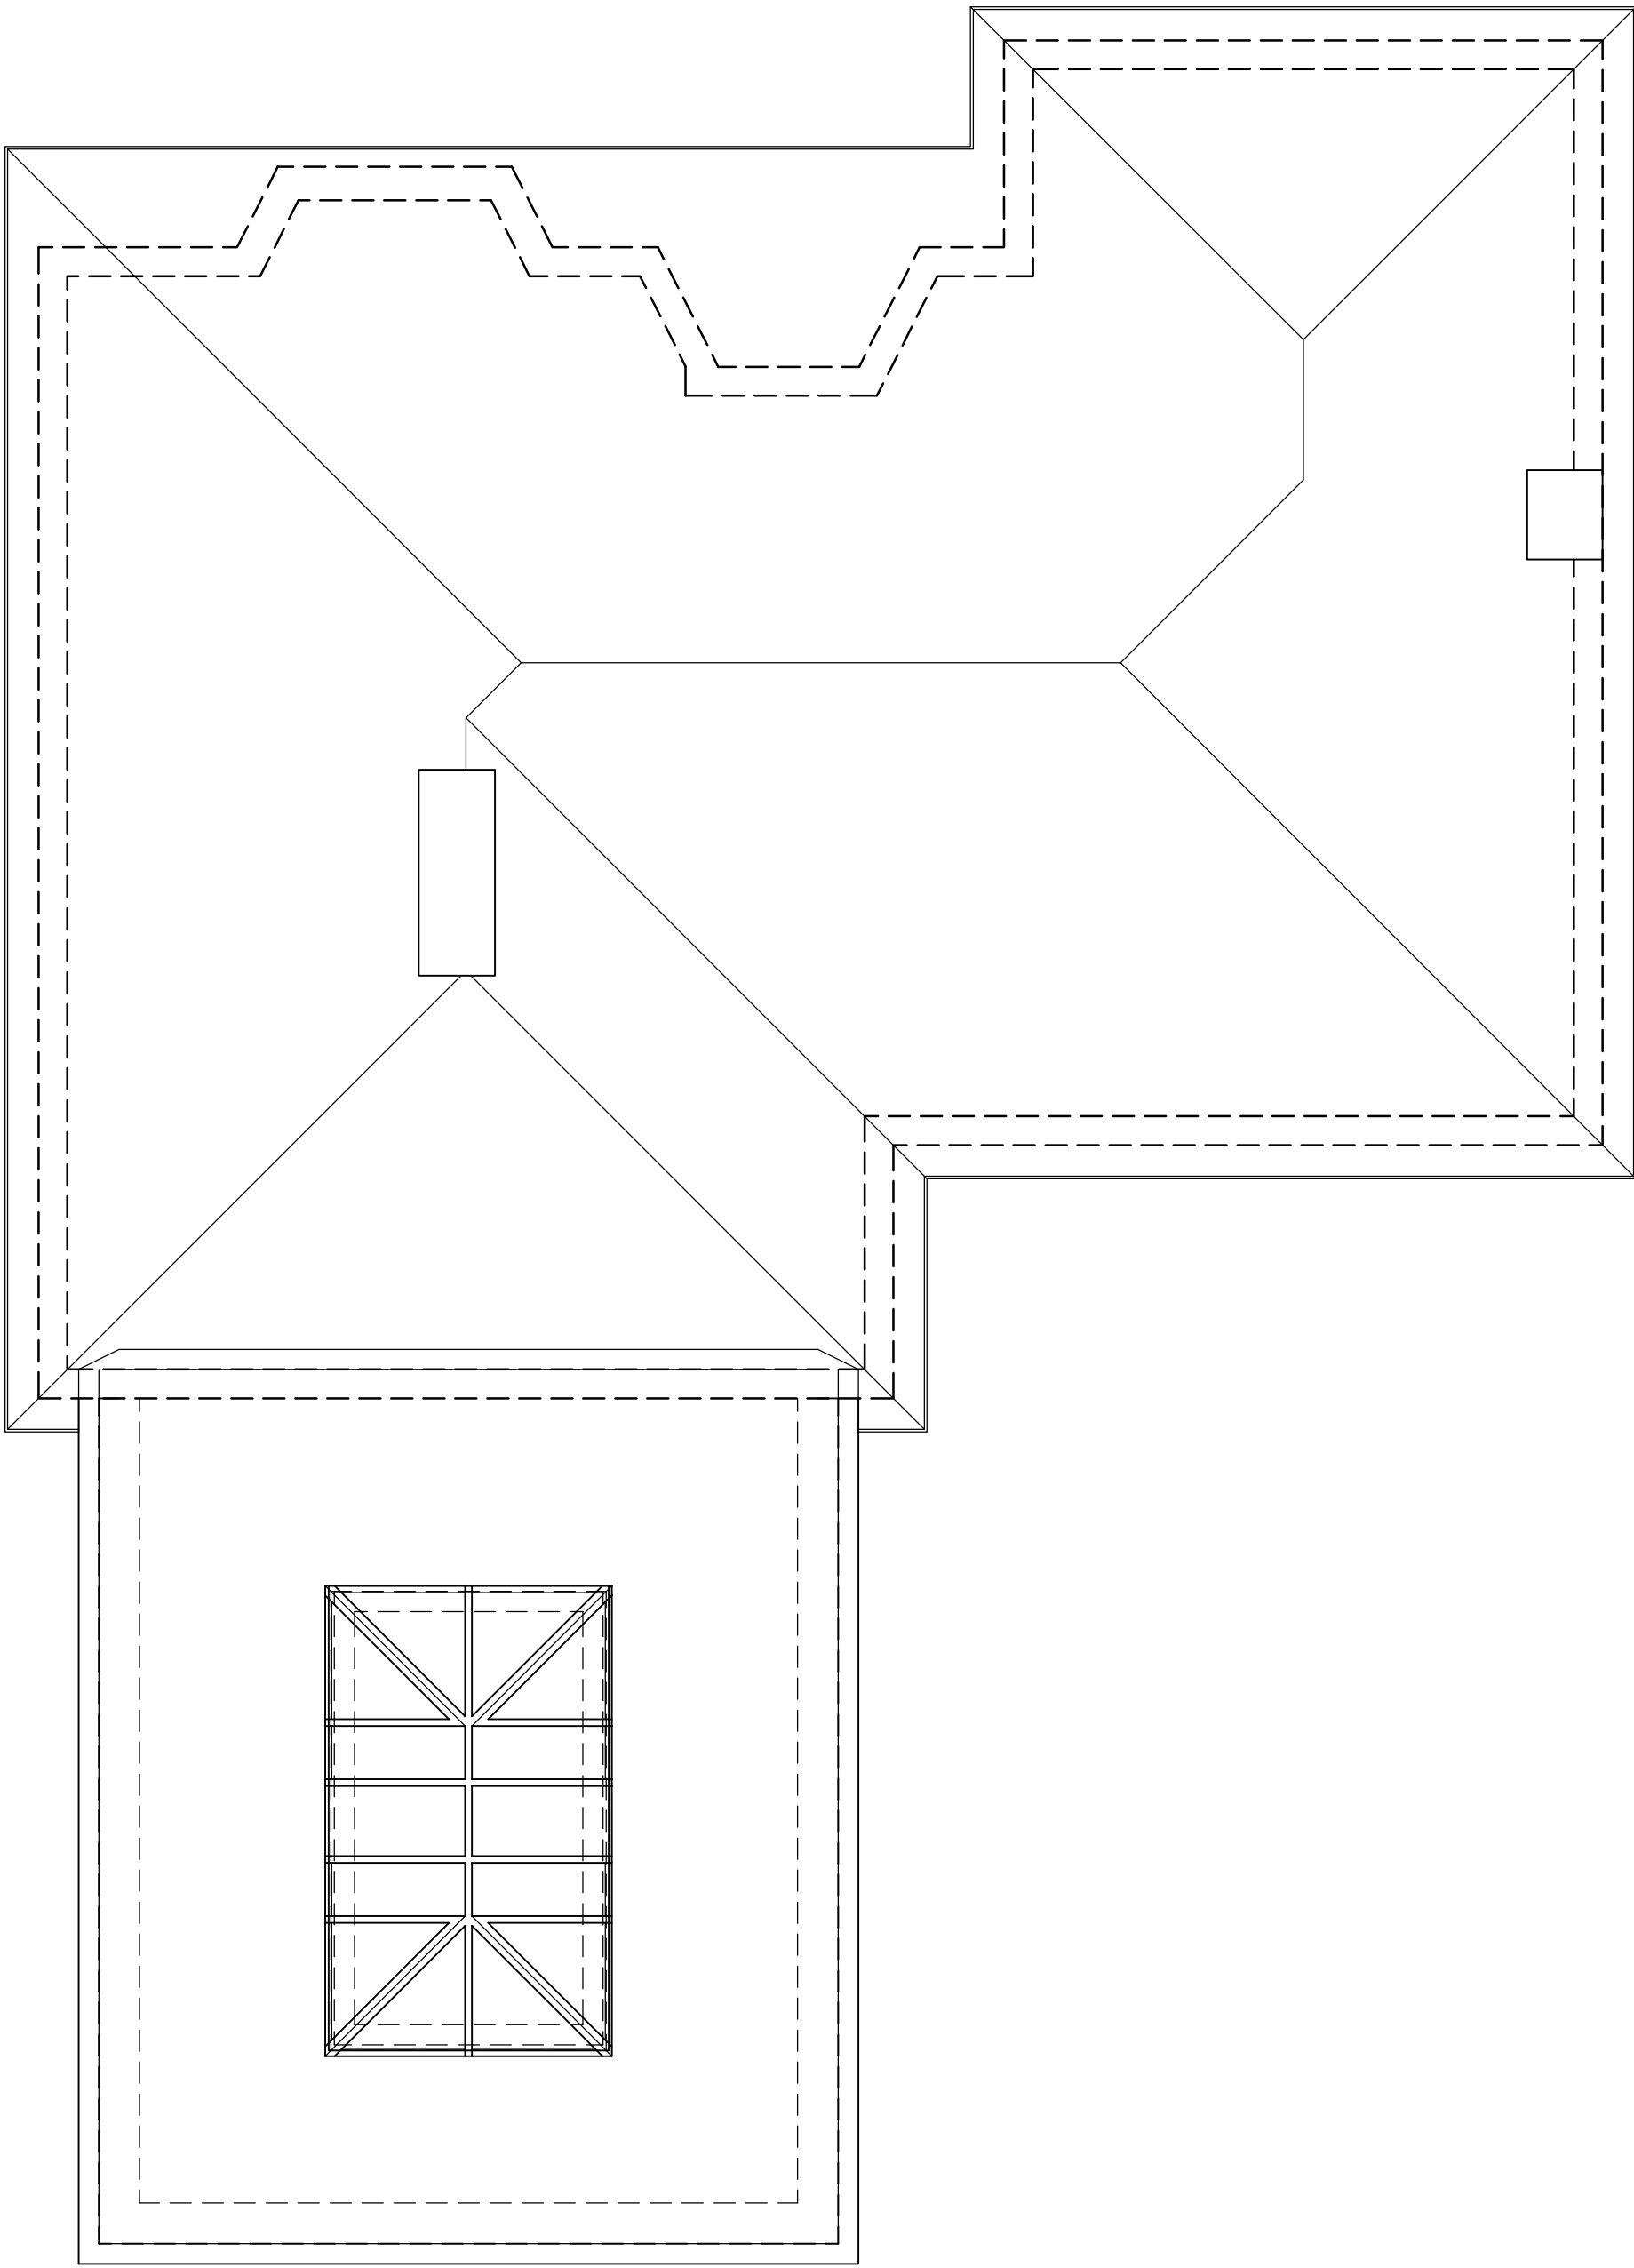

Roof Plan

 

**seven22**  
ARCHITECTURE LTD

|   |                  |     |
|---|------------------|-----|
| 22 SHORE VIEW, PETERBOROUGH<br>CAMBRIDGESHIRE, PE7 8FS<br>E.info@seven22.co.uk ~ T.07799 585277                                    |                  |     |
| PROJECT<br>PROPOSED EXTENSION<br>WHITE BUNGALOW<br>HOME FARM<br>LITTLEWORTH DROVE<br>DEEPING ST NICHOLAS<br>LINCOLNSHIRE, PE11 3EN |                  |     |
| CLIENT<br>Mr J TURNER   |                  |     |
| TITLE<br>EXISTING GROUND FLOOR & ROOF PLAN                                                                                         |                  |     |
| DRAWING No.<br>032a S02   |                  |     |
| SCALE<br>1:50 @ A1 - 1:100 @ A3   | DATE<br>MARCH 25 | REV |