


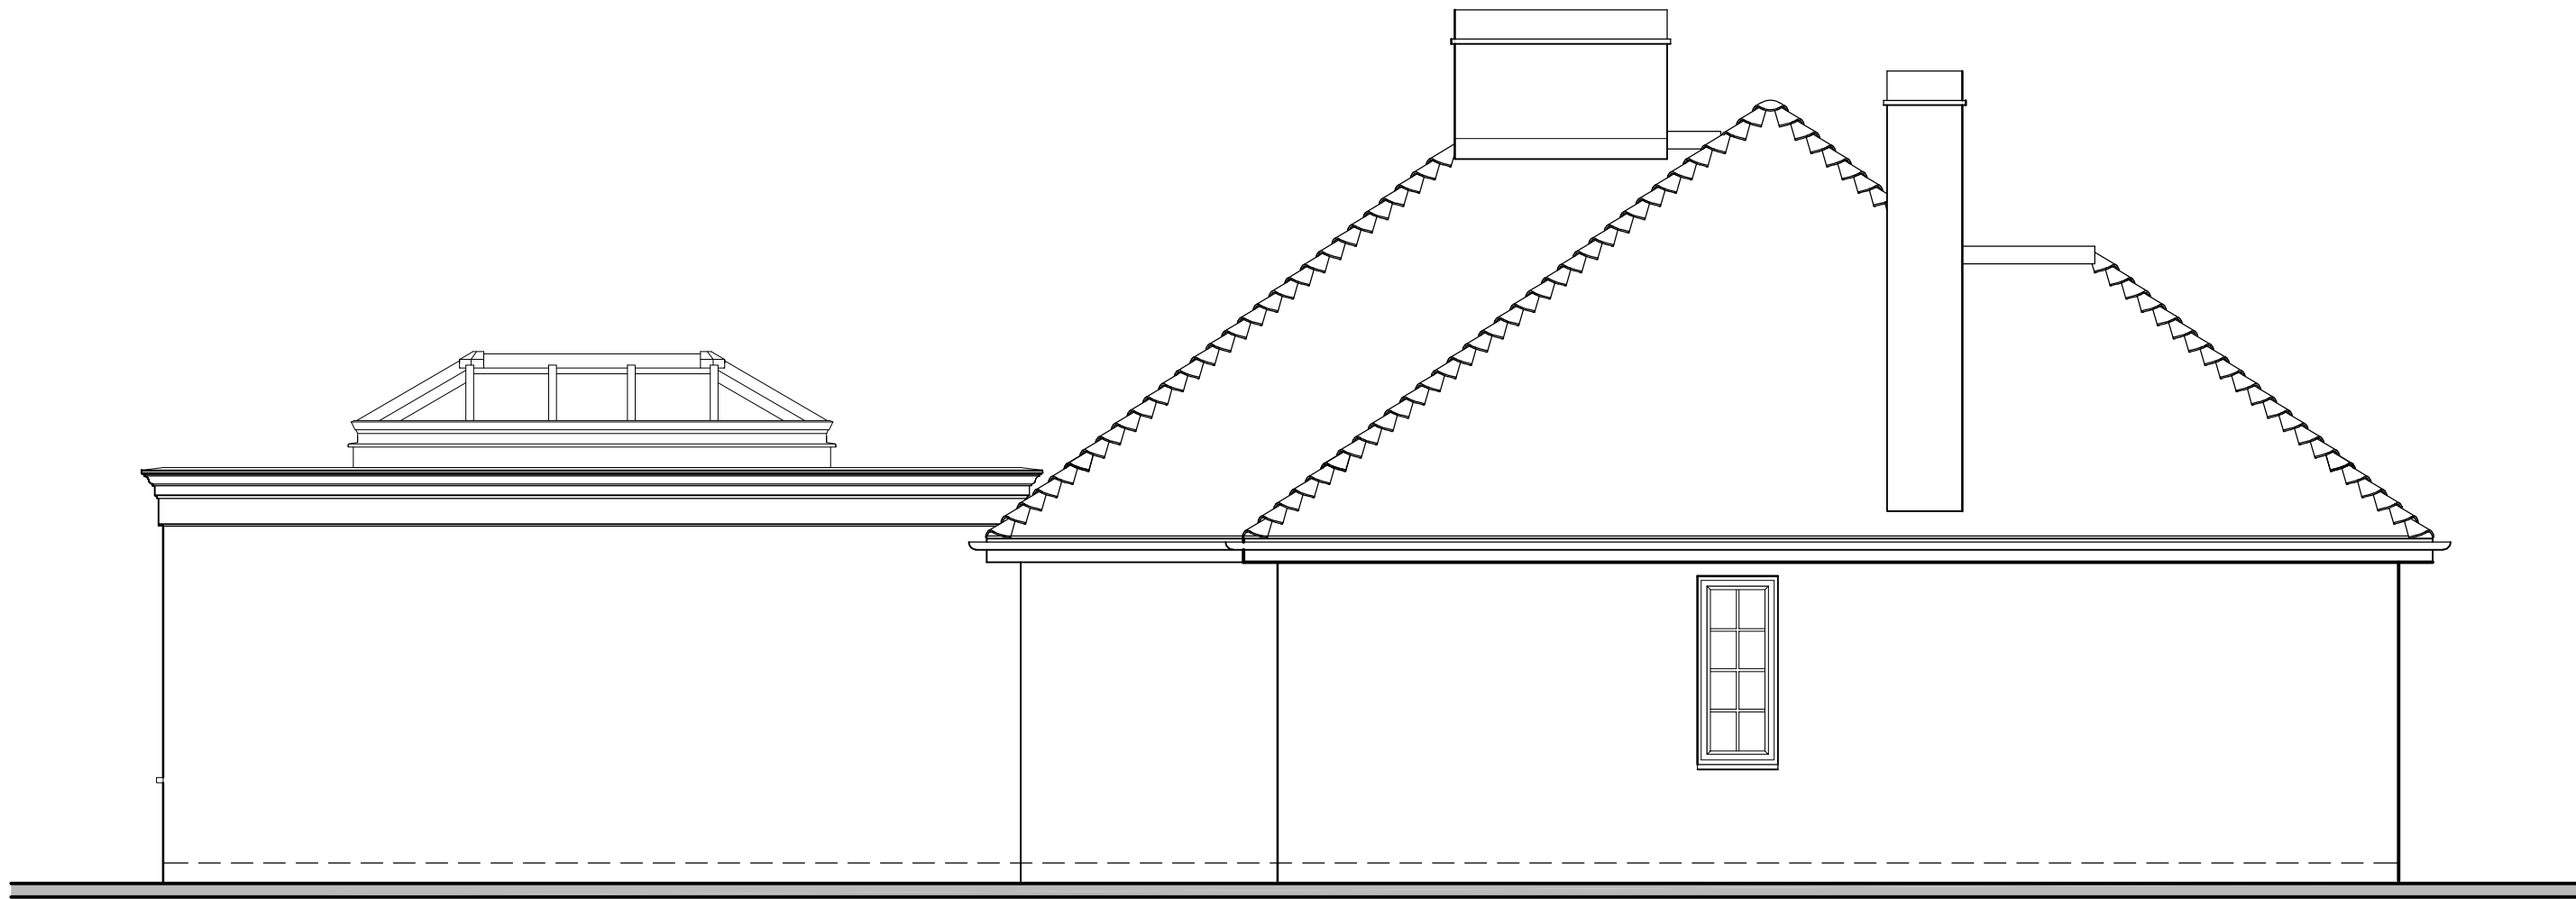


North Elevation




East Elevation



South Elevation

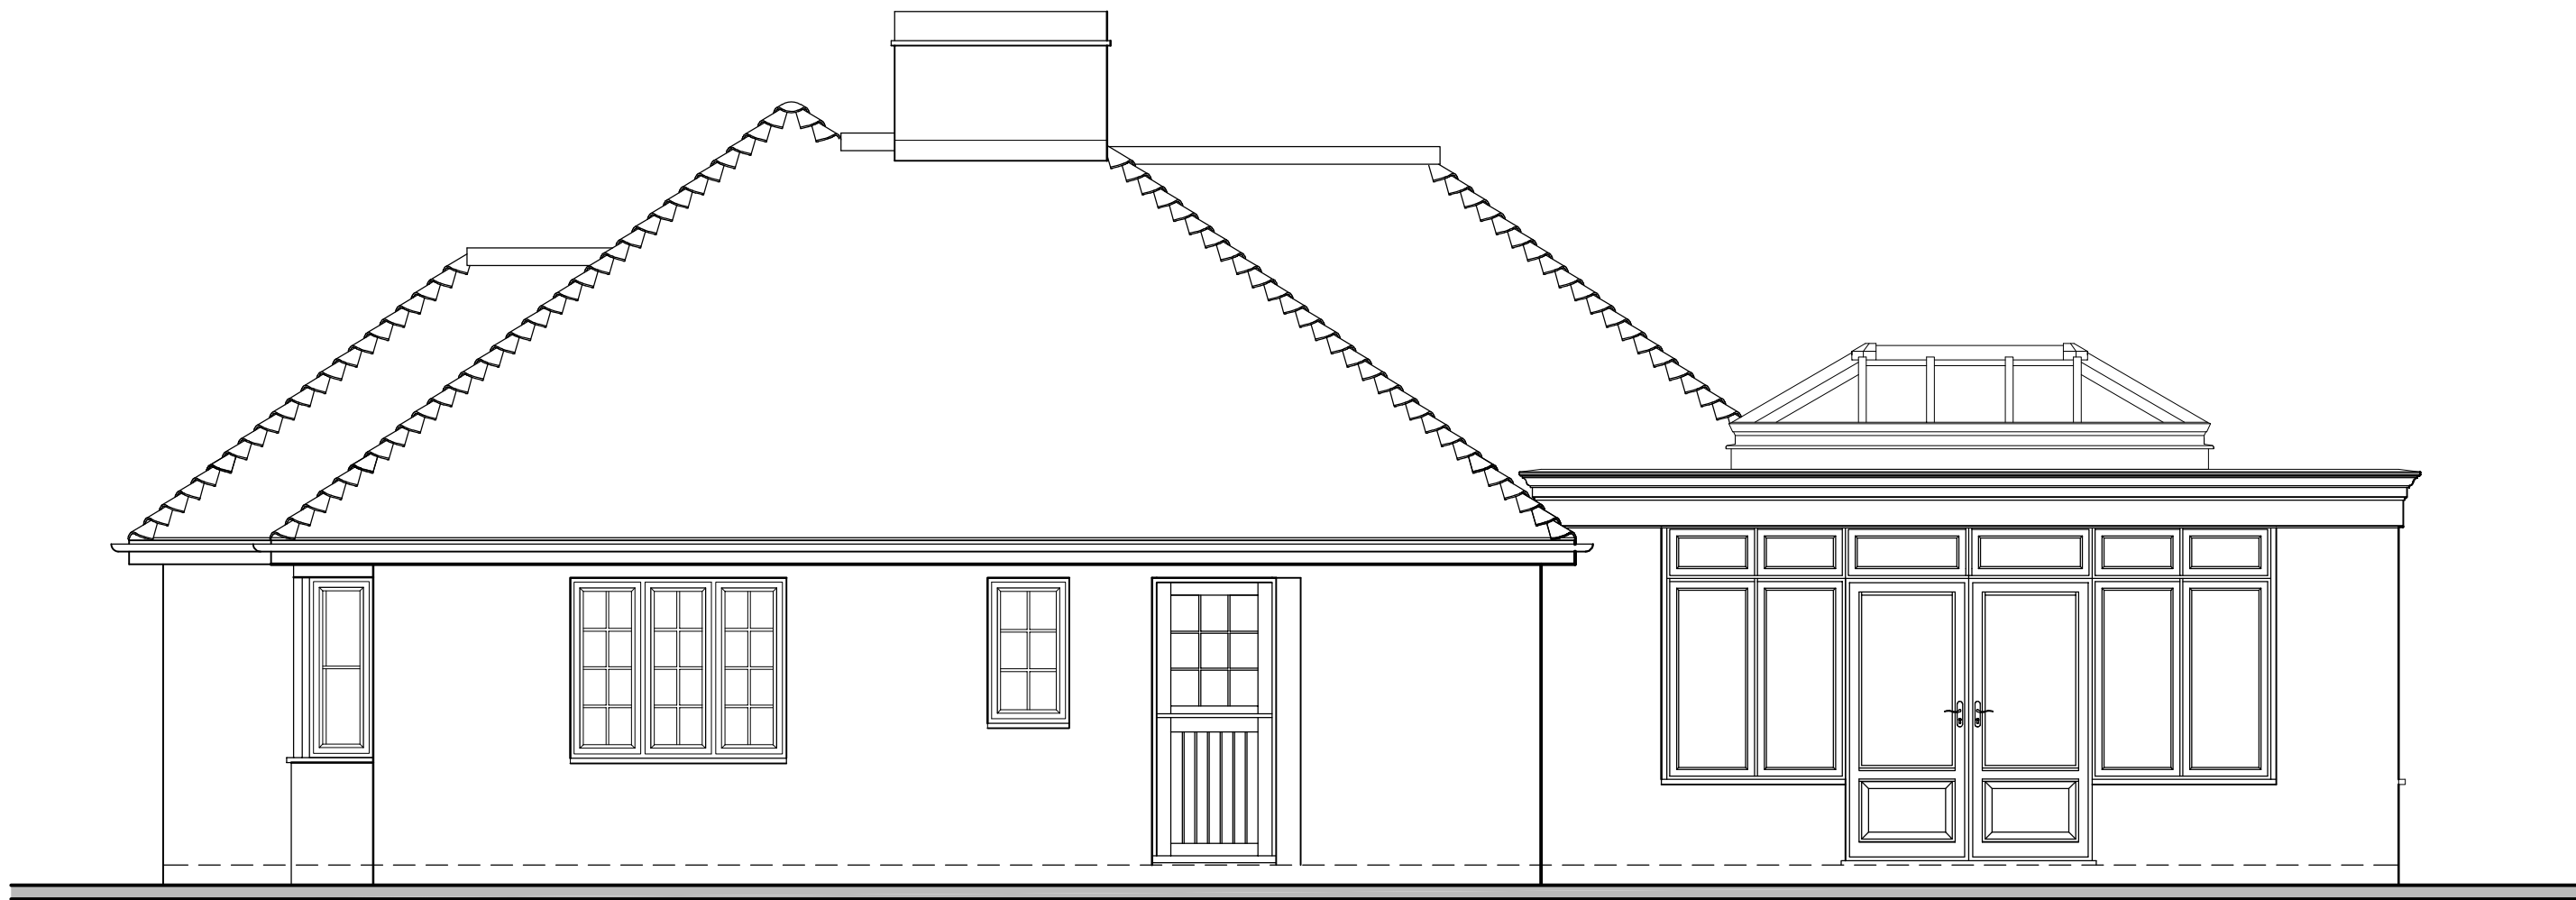

West Elevation

 

seven22
ARCHITECTURE LTD

22 SHORE VIEW, PETERBOROUGH
CAMBRIDGESHIRE, PE7 8FS
E.info@seven22.co.uk - T.07799 585277

PROJECT
PROPOSED EXTENSION
WHITE BUNGALOW
HOME FARM
LITTLEWORTH DROVE
DEEPING ST NICHOLAS
LINCOLNSHIRE, PE11 3EN

CLIENT
Mr J TURNER

TITLE
EXISTING ELEVATIONS

DRAWING No.
032a S03

SCALE 1:50 @ A1 - 1:100 @ A3	DATE MARCH 25	REV
---------------------------------	------------------	-----