




SITE PLAN - PROPOSALS



SITE VIEWS (NTS)

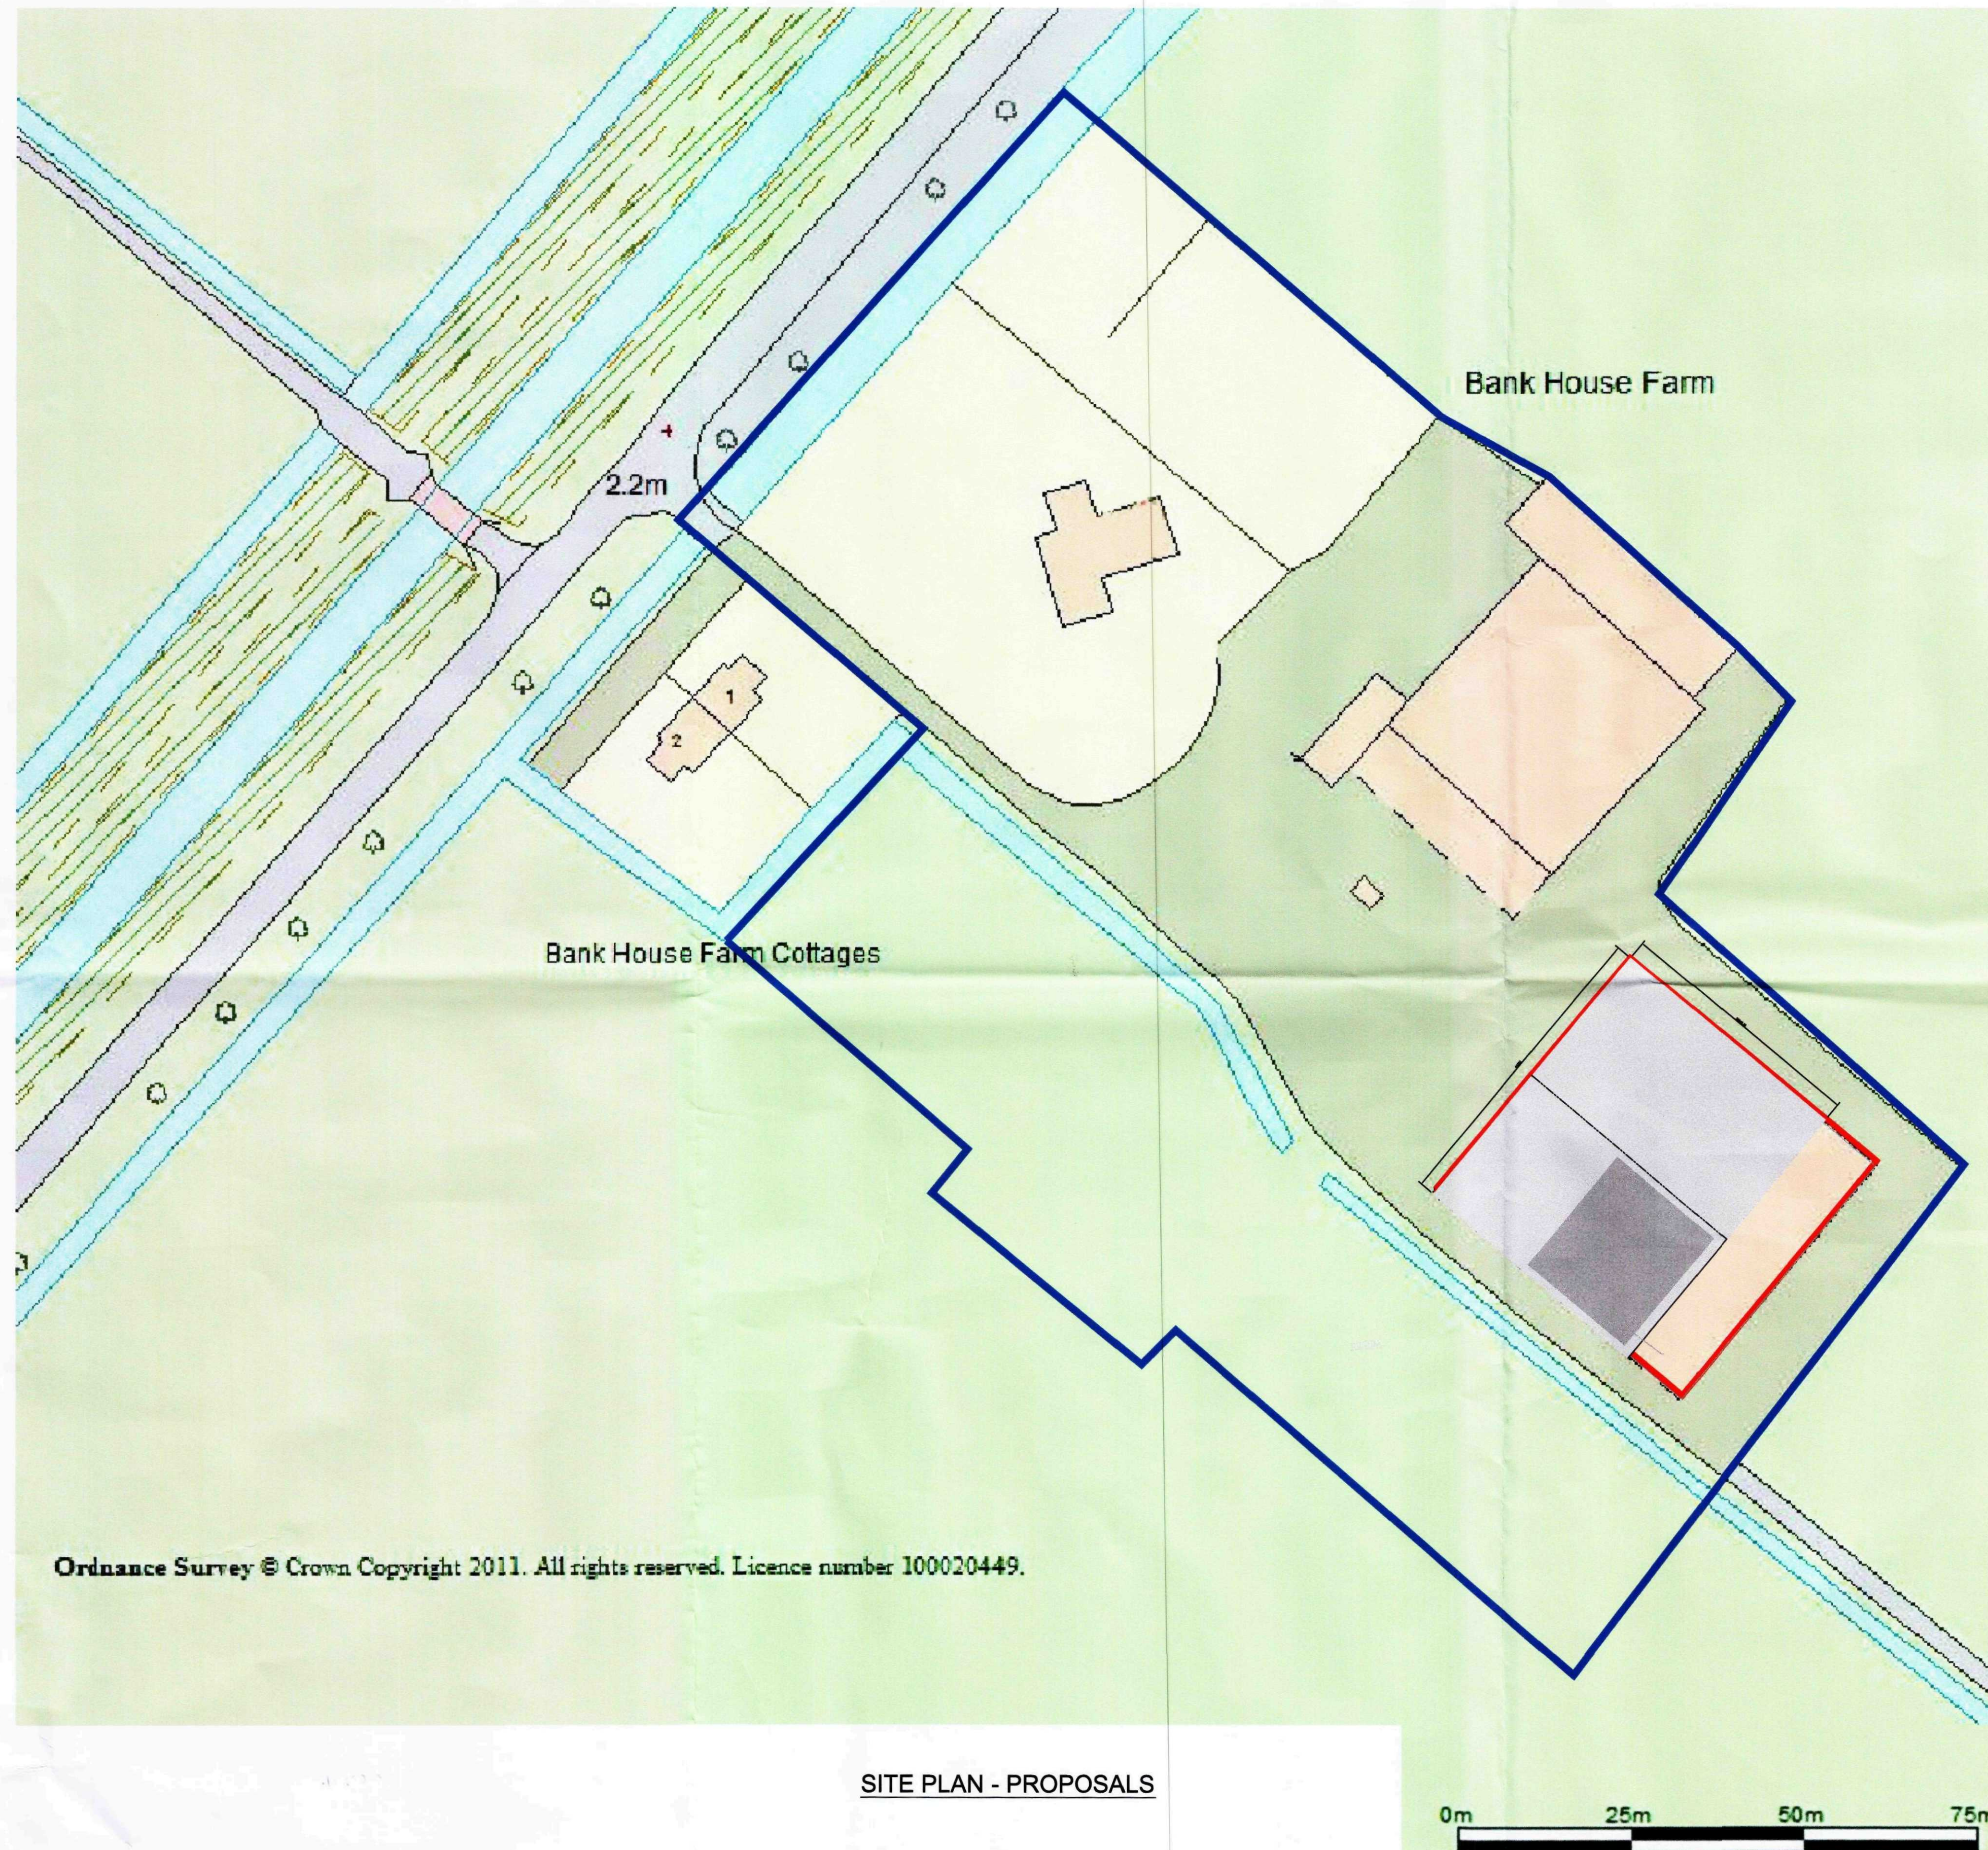

AERIAL SITE VIEW (NTS)

Date	Description

LarkEnergy

Larkfield House Farm
Spalding, Lincolnshire
LN41 3JH
Tel: 01775 801000 Fax: 01775 801010
Email: sales@larkenergy.co.uk
LarkEnergy is a subsidiary of Larkfield Group

Project:
MR E WHITFIELD, BANK HOUSE
FARM, THE DELPH, SPALDING,
Lincs, PE11 3JH

Drawing Title:
Site Plan

Reference No:
Scale: A1 @ 1:500

Drawing No:
PV_BHFL_P1002

Date:
08/04/11

Drawn:
JLES

Do not scale directly from this drawing. All
discrepancies to be brought to the attention
of the design office.

SHDC
Planning & Development
14 APR 2011
Ref: 0285-11