




Roof Plan - As Existing - Scale 1:200

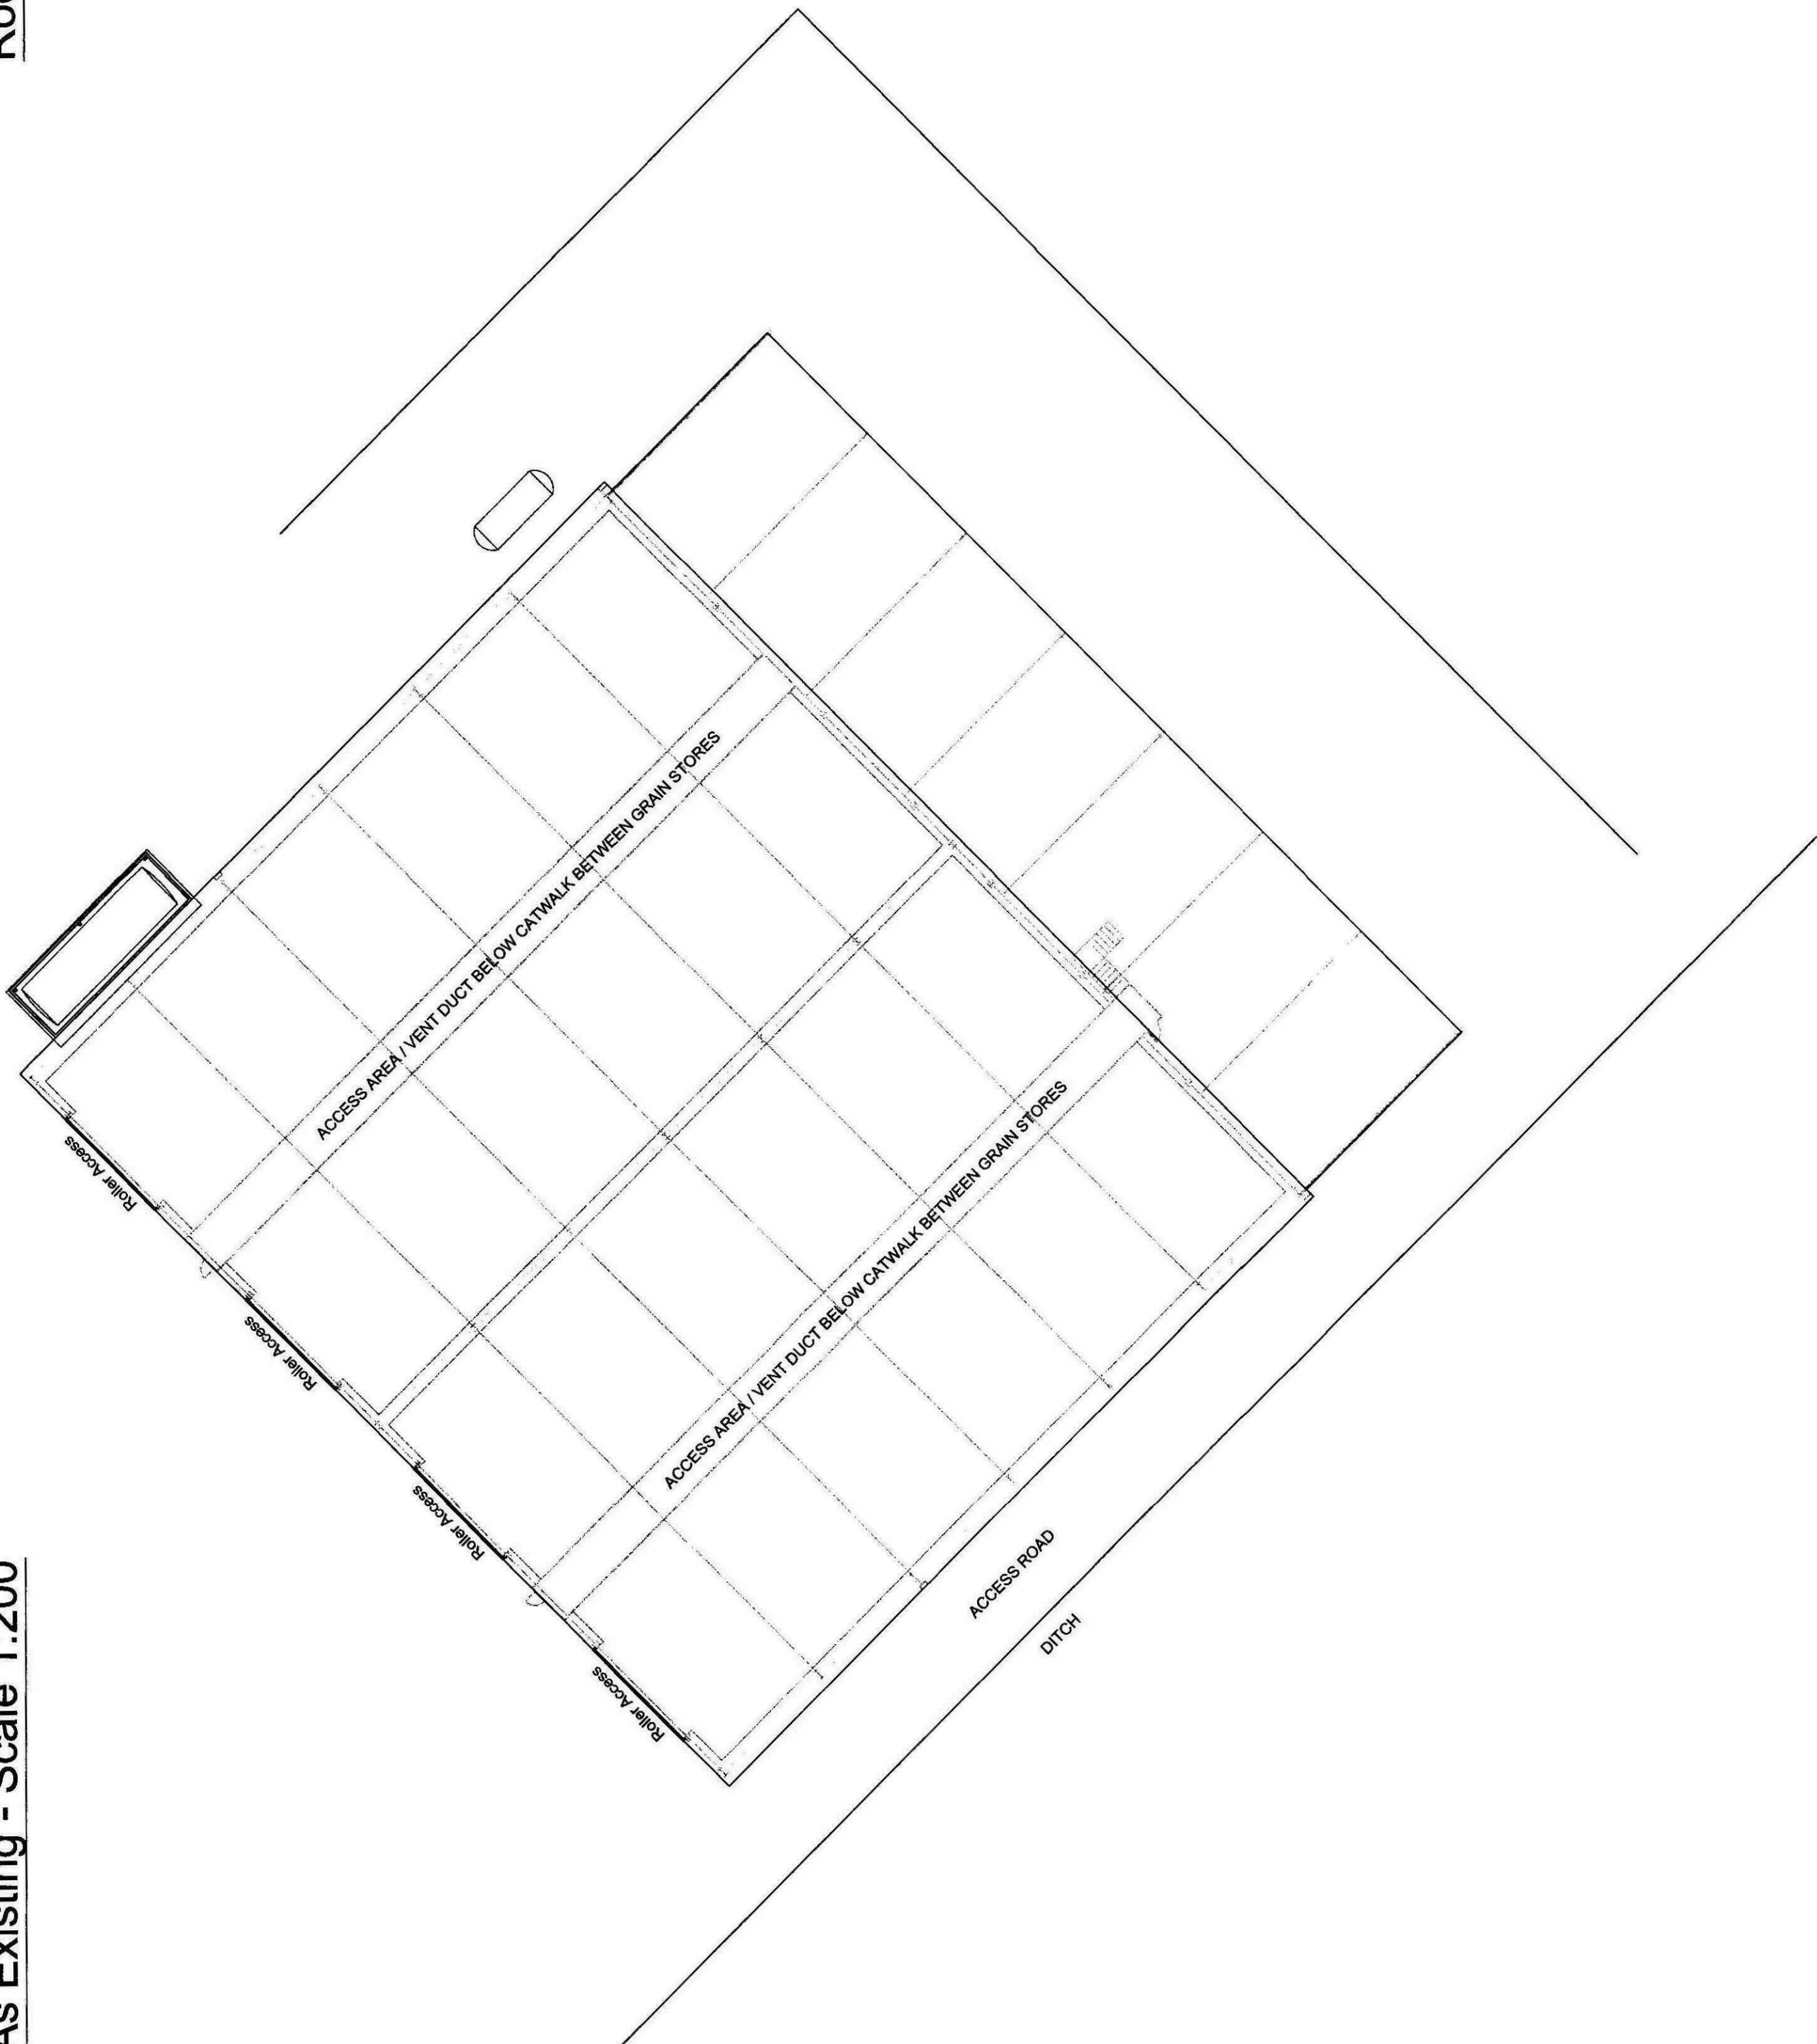


Existing Site Photographs

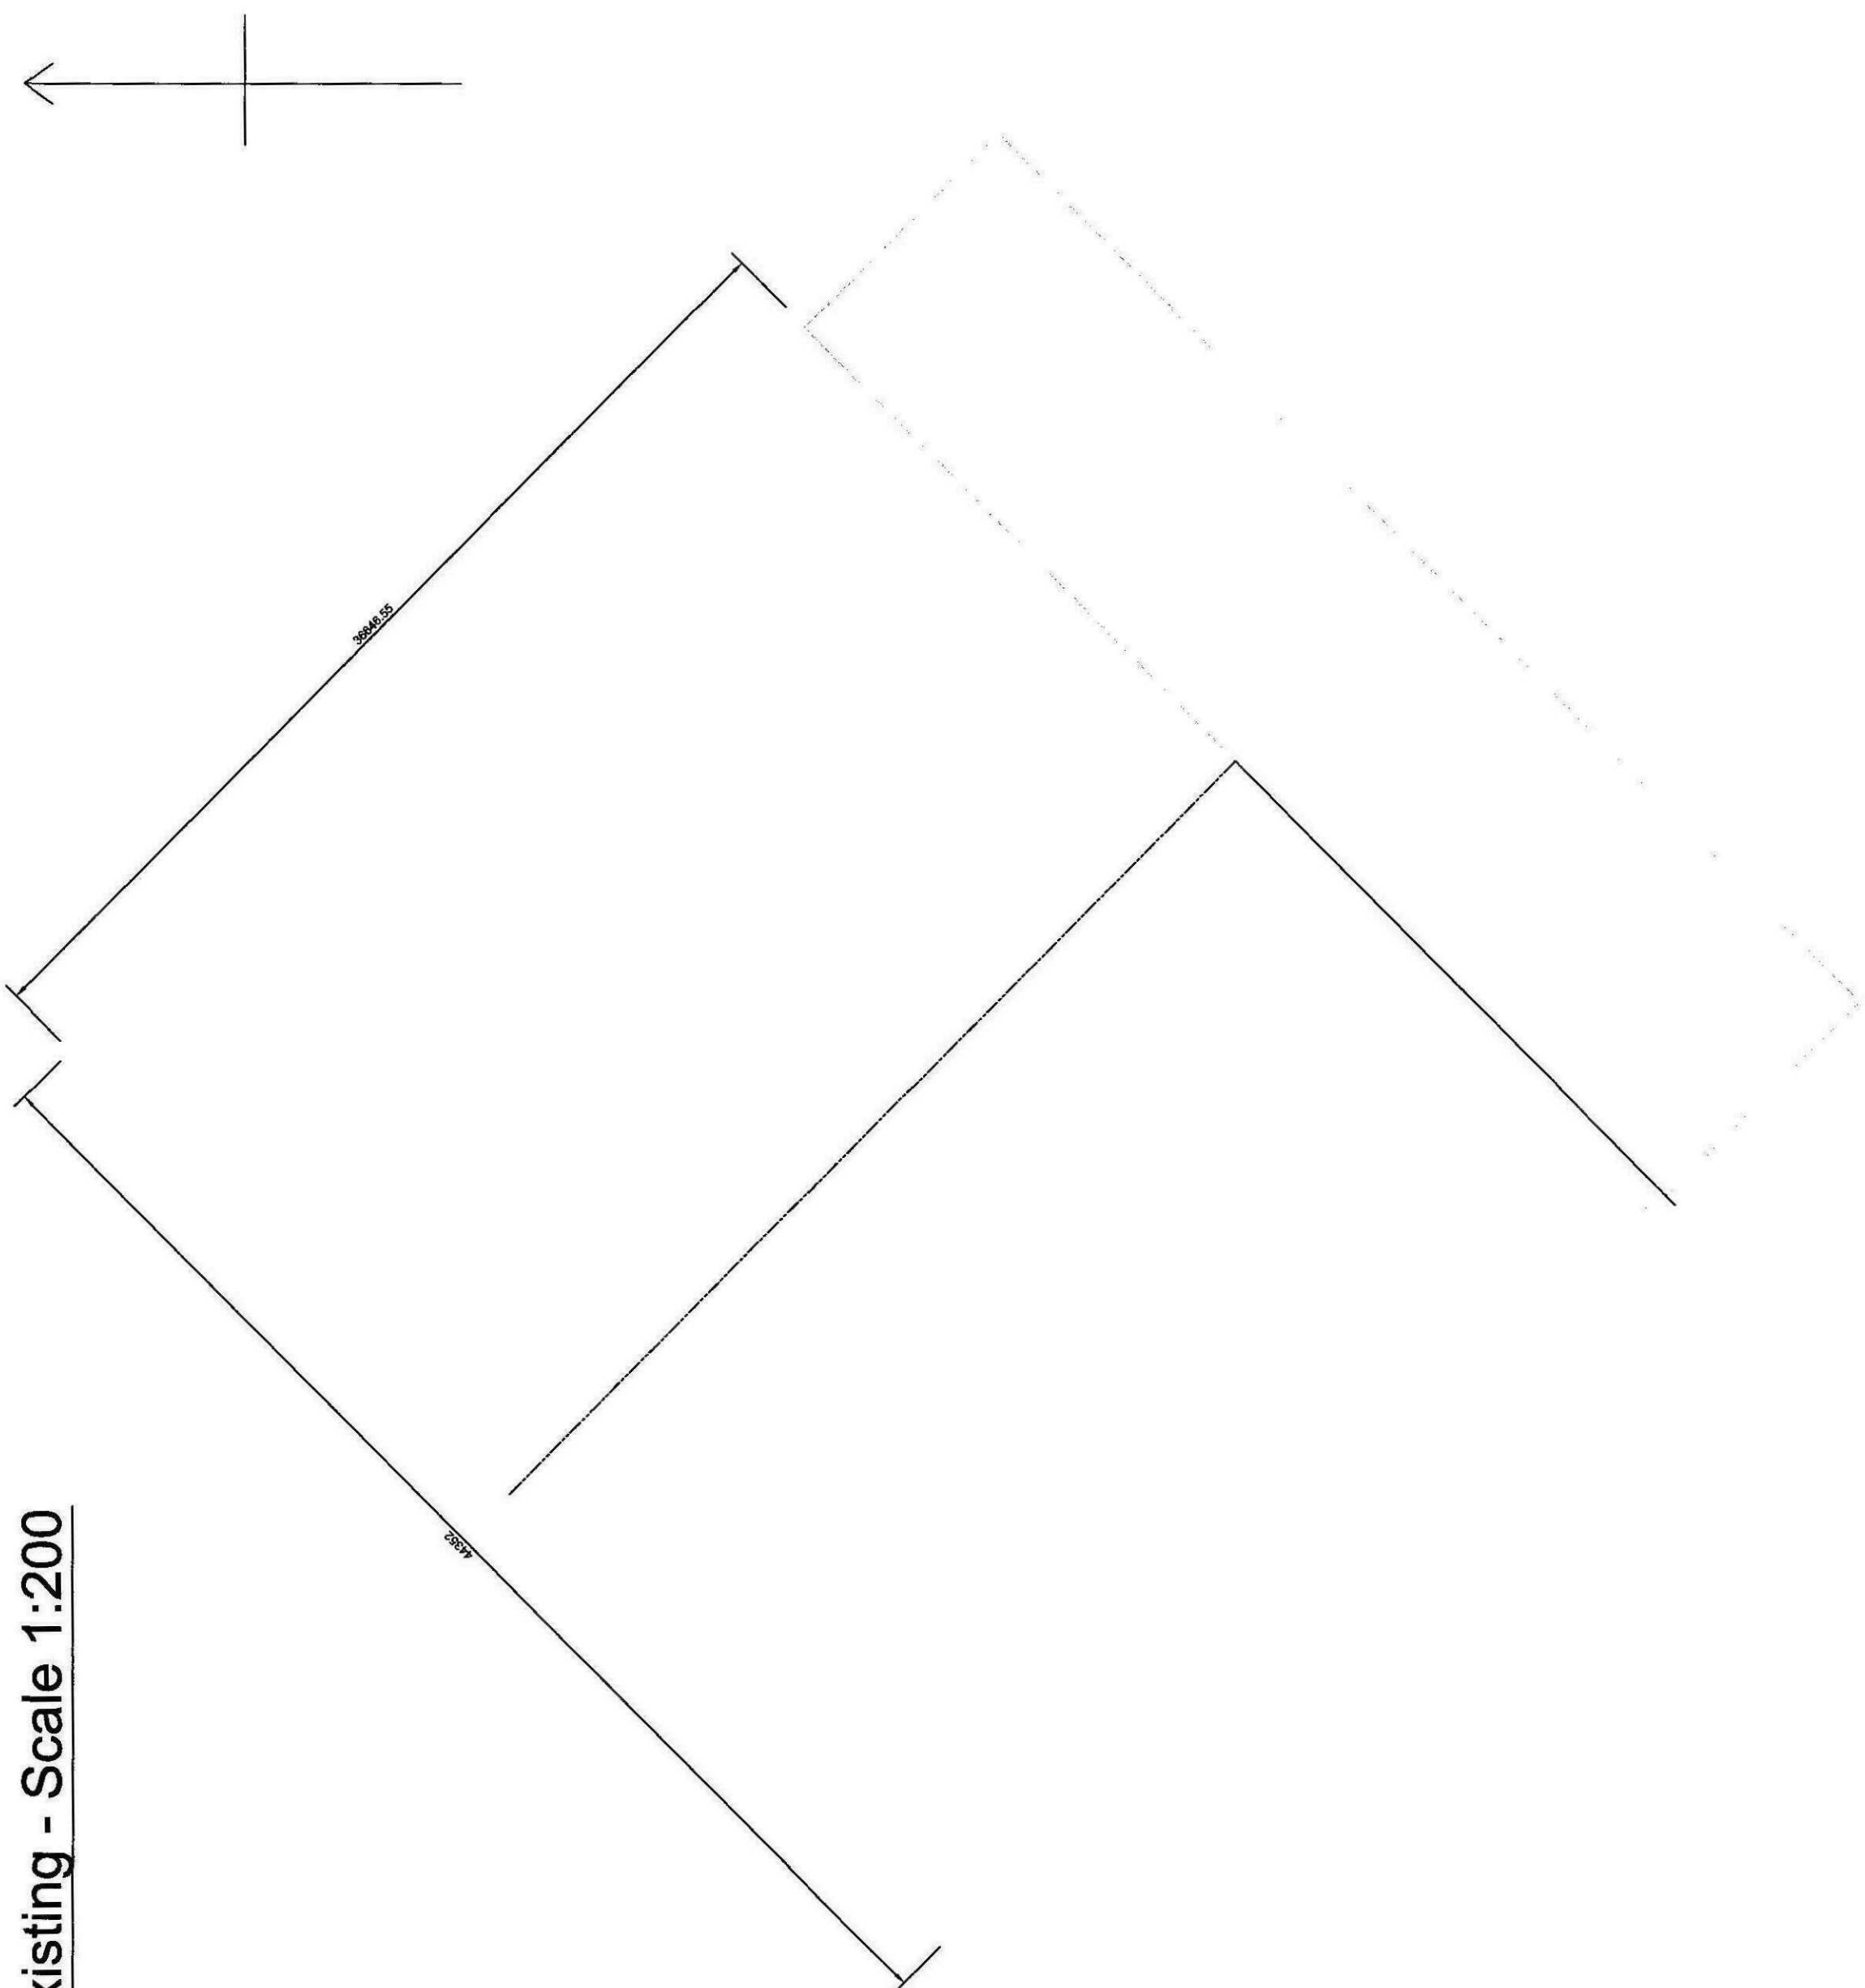


Section

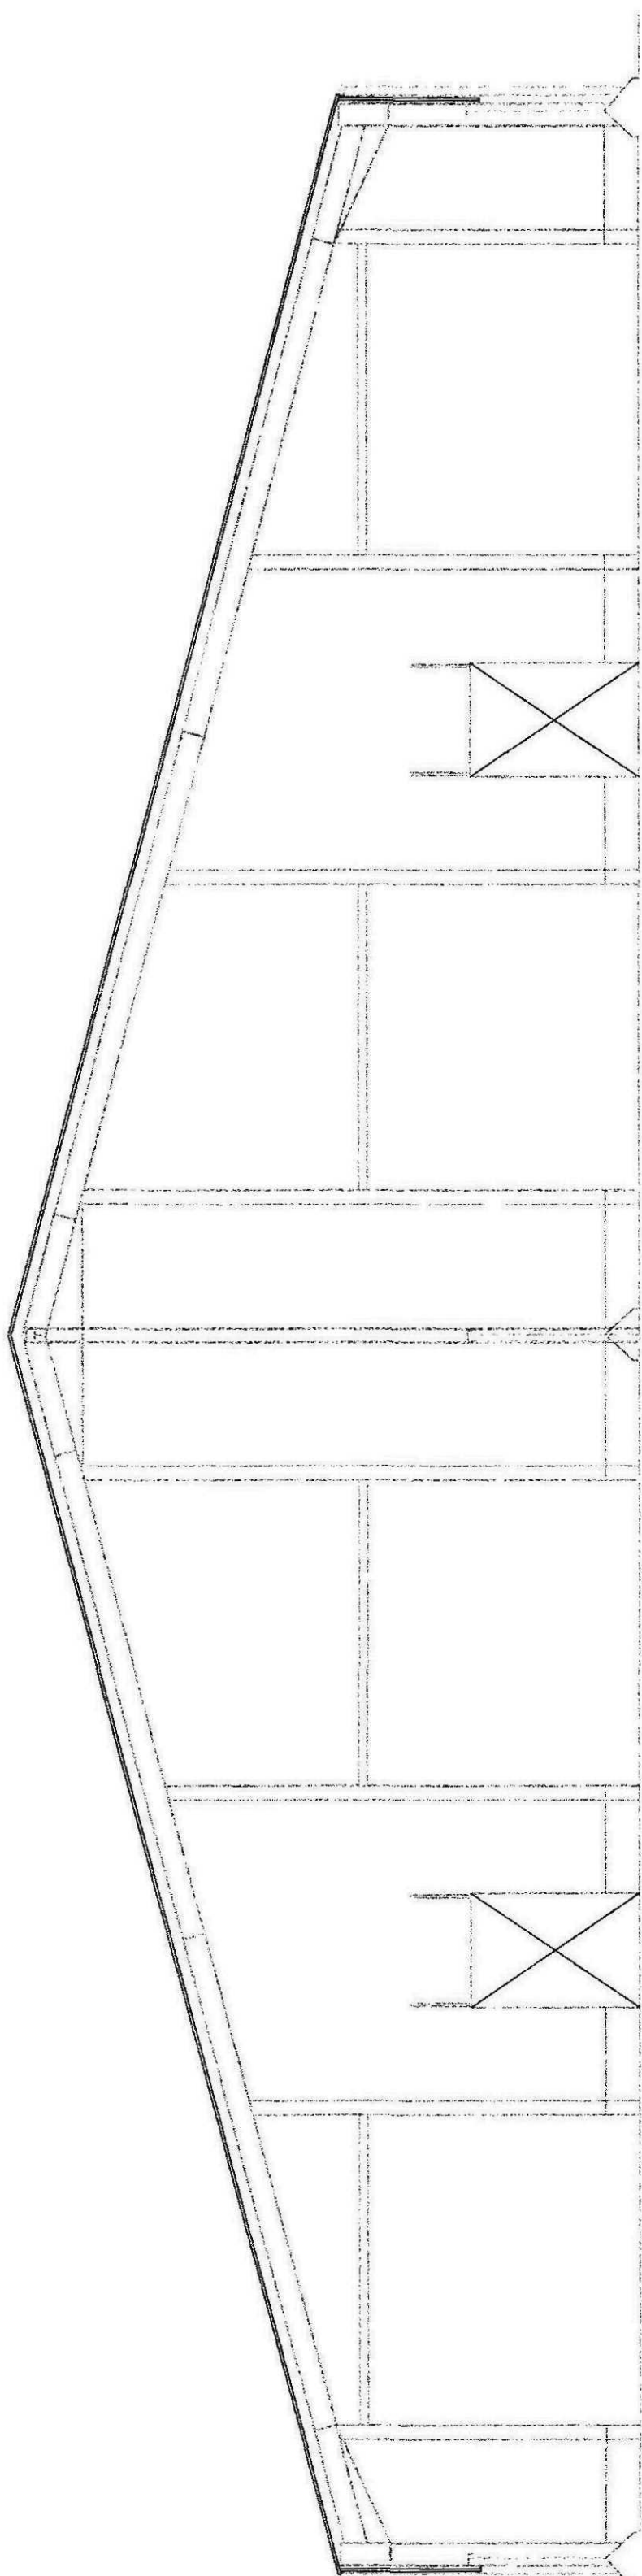


North-West Elevation

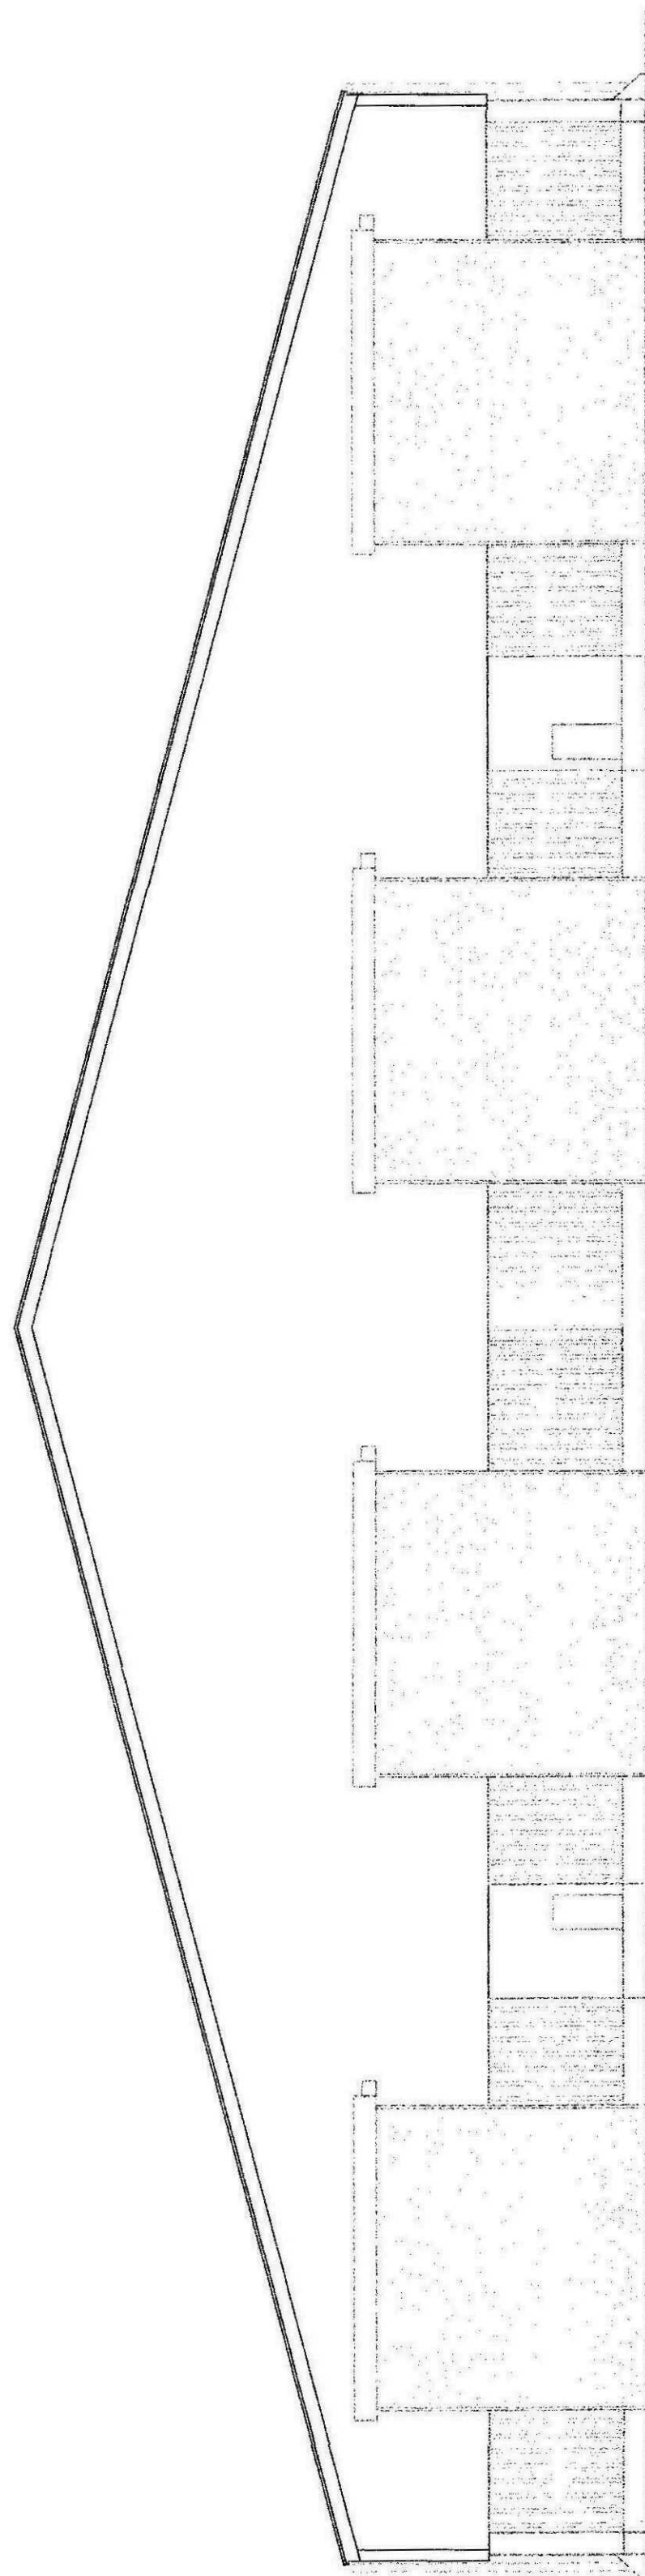


North-East Elevation

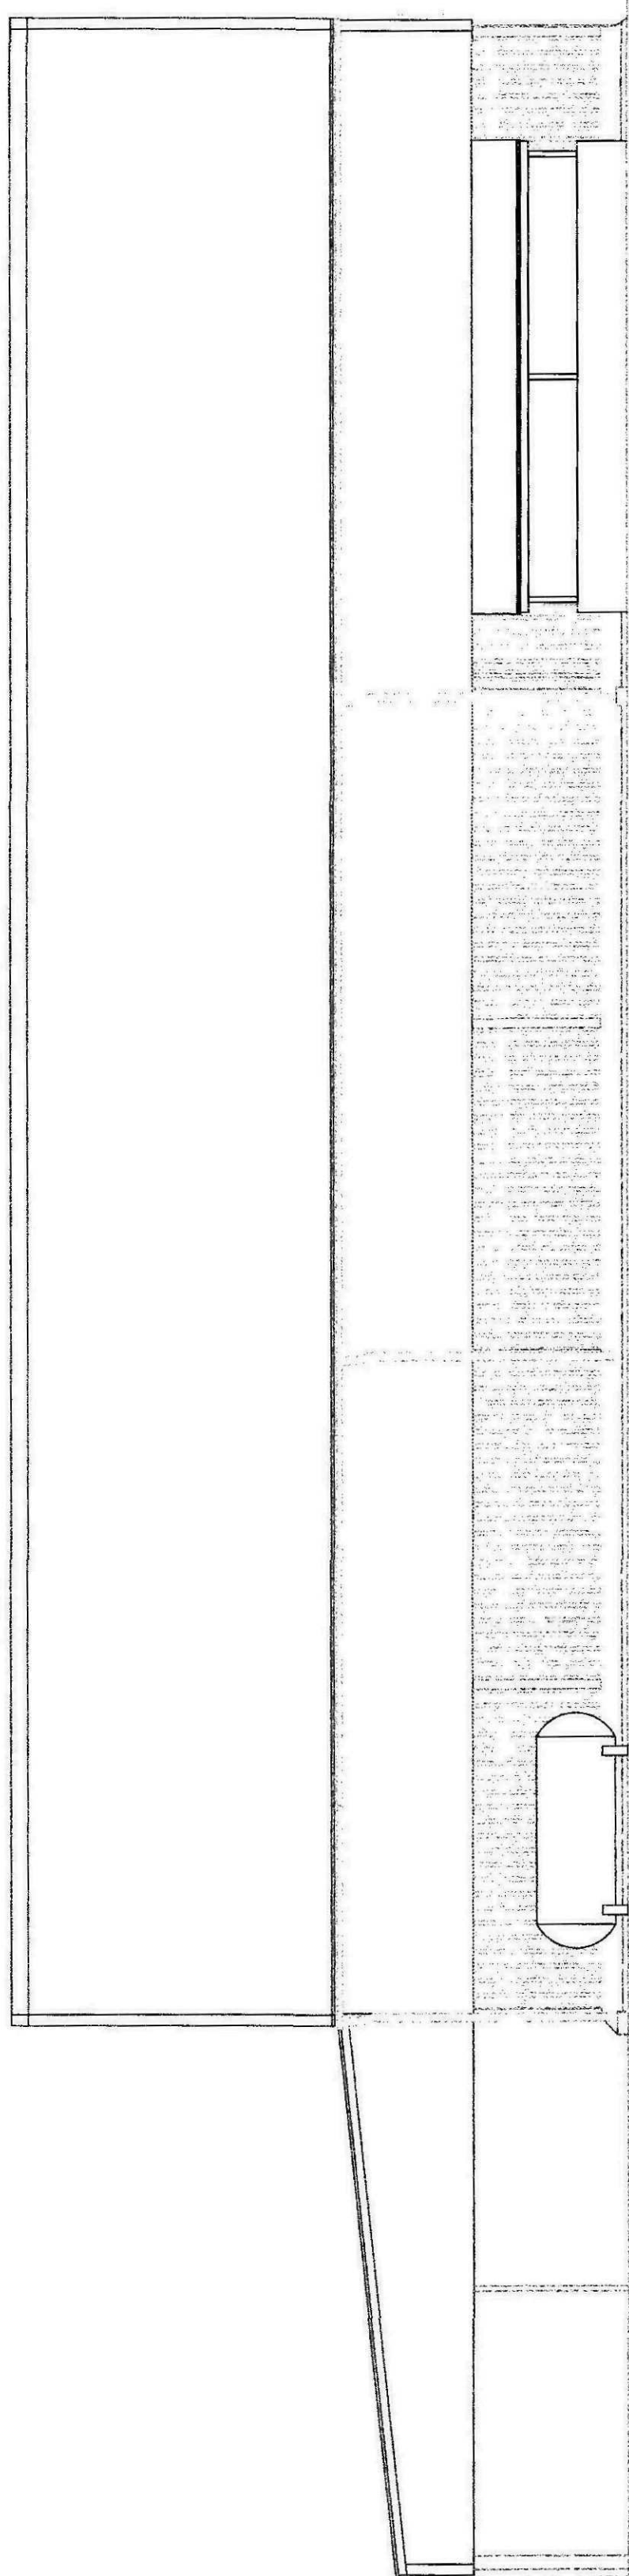

South-East Elevation

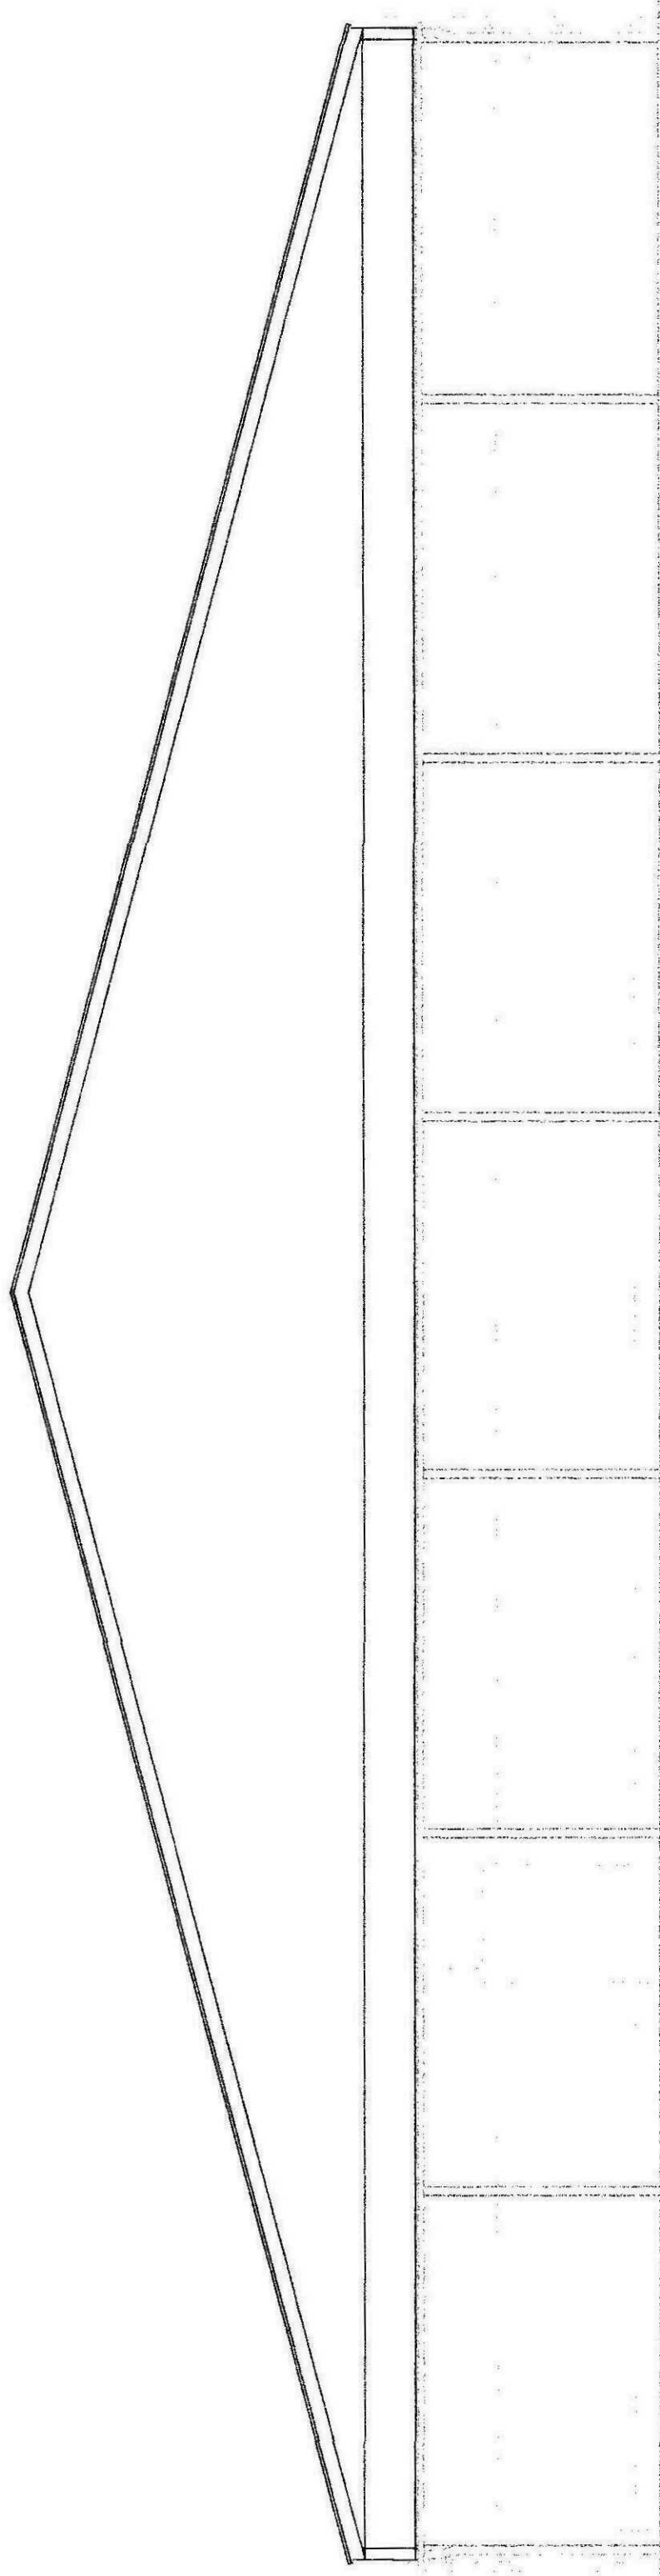

South-West Elevation

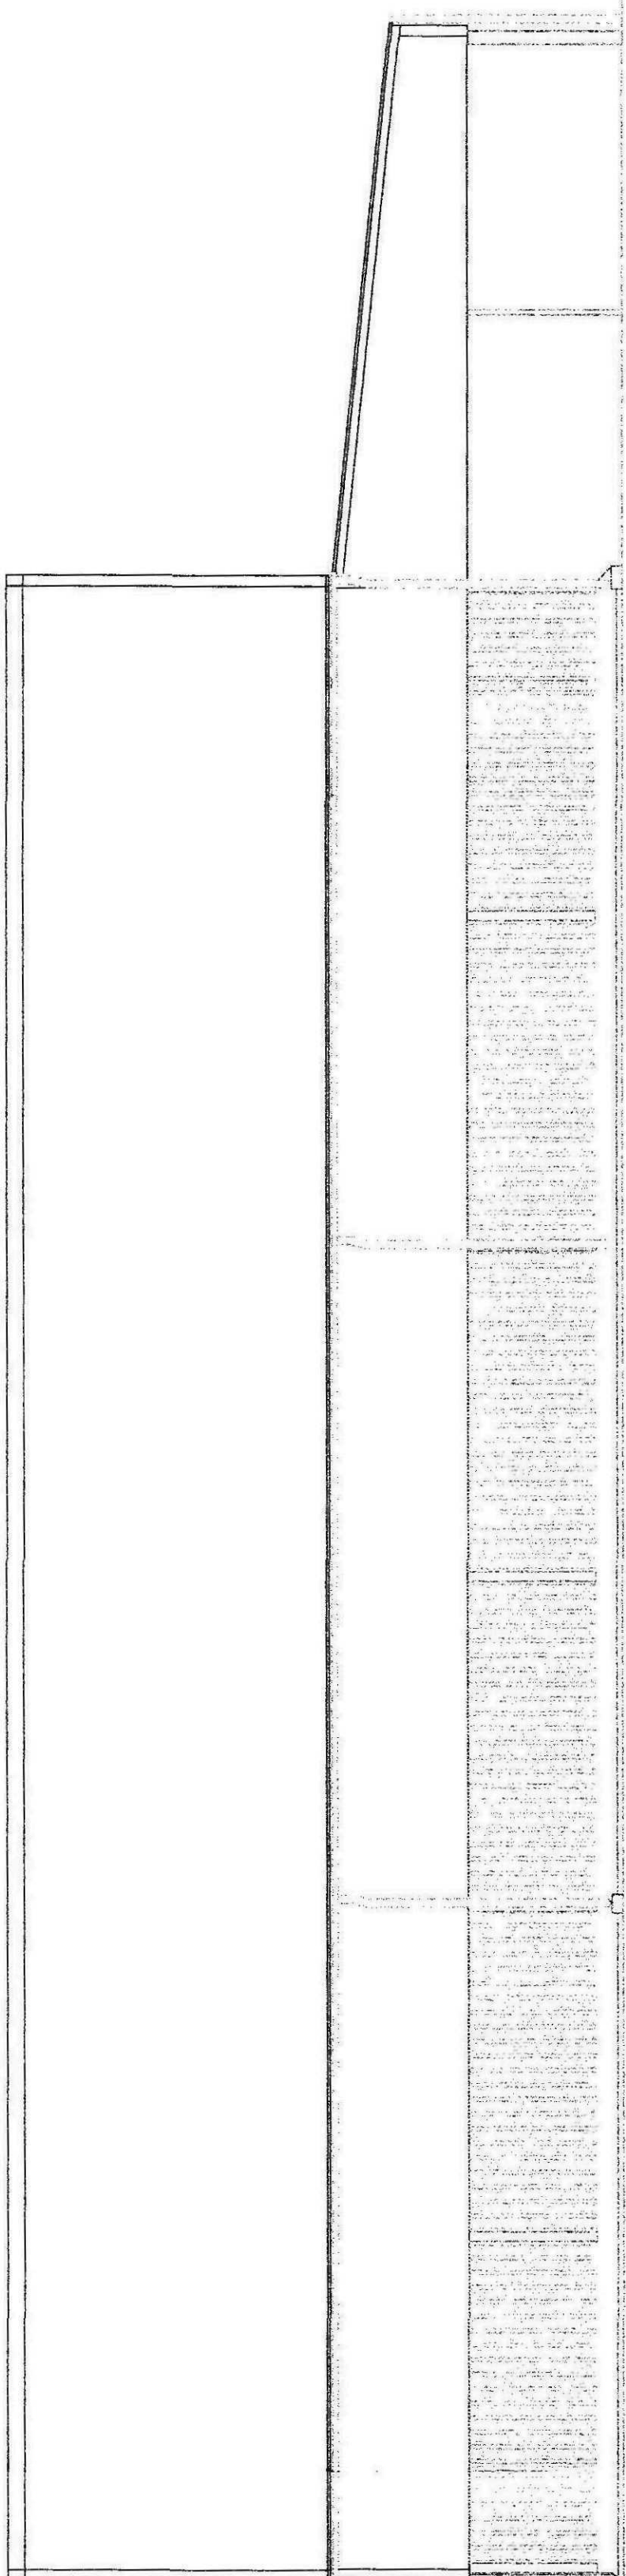[illegible]

LarkEnergy

Landfill House Falcon Way
Bourne Lincolnshire
PE10 0FF
Tel: 01776 391550 Fax: 01776 391579
Email: jaskyn@lanenergy.co.uk
LANENERGY is a trading name of LANQUEST LIMITED

Project :
MR E WHITFIELD, BANK HOUSE
FARM, THE DELPH, SPALDING,
LINGS, PE11 3JH

Drawing Title :
Existing Plans and Elevations

Reference No :	Scale : A0 @ 1:200/100
Drawing No :	Date : 08/04/11

Do not scale directly from this drawing. All discrepancies to be brought to the attention of the above office.