



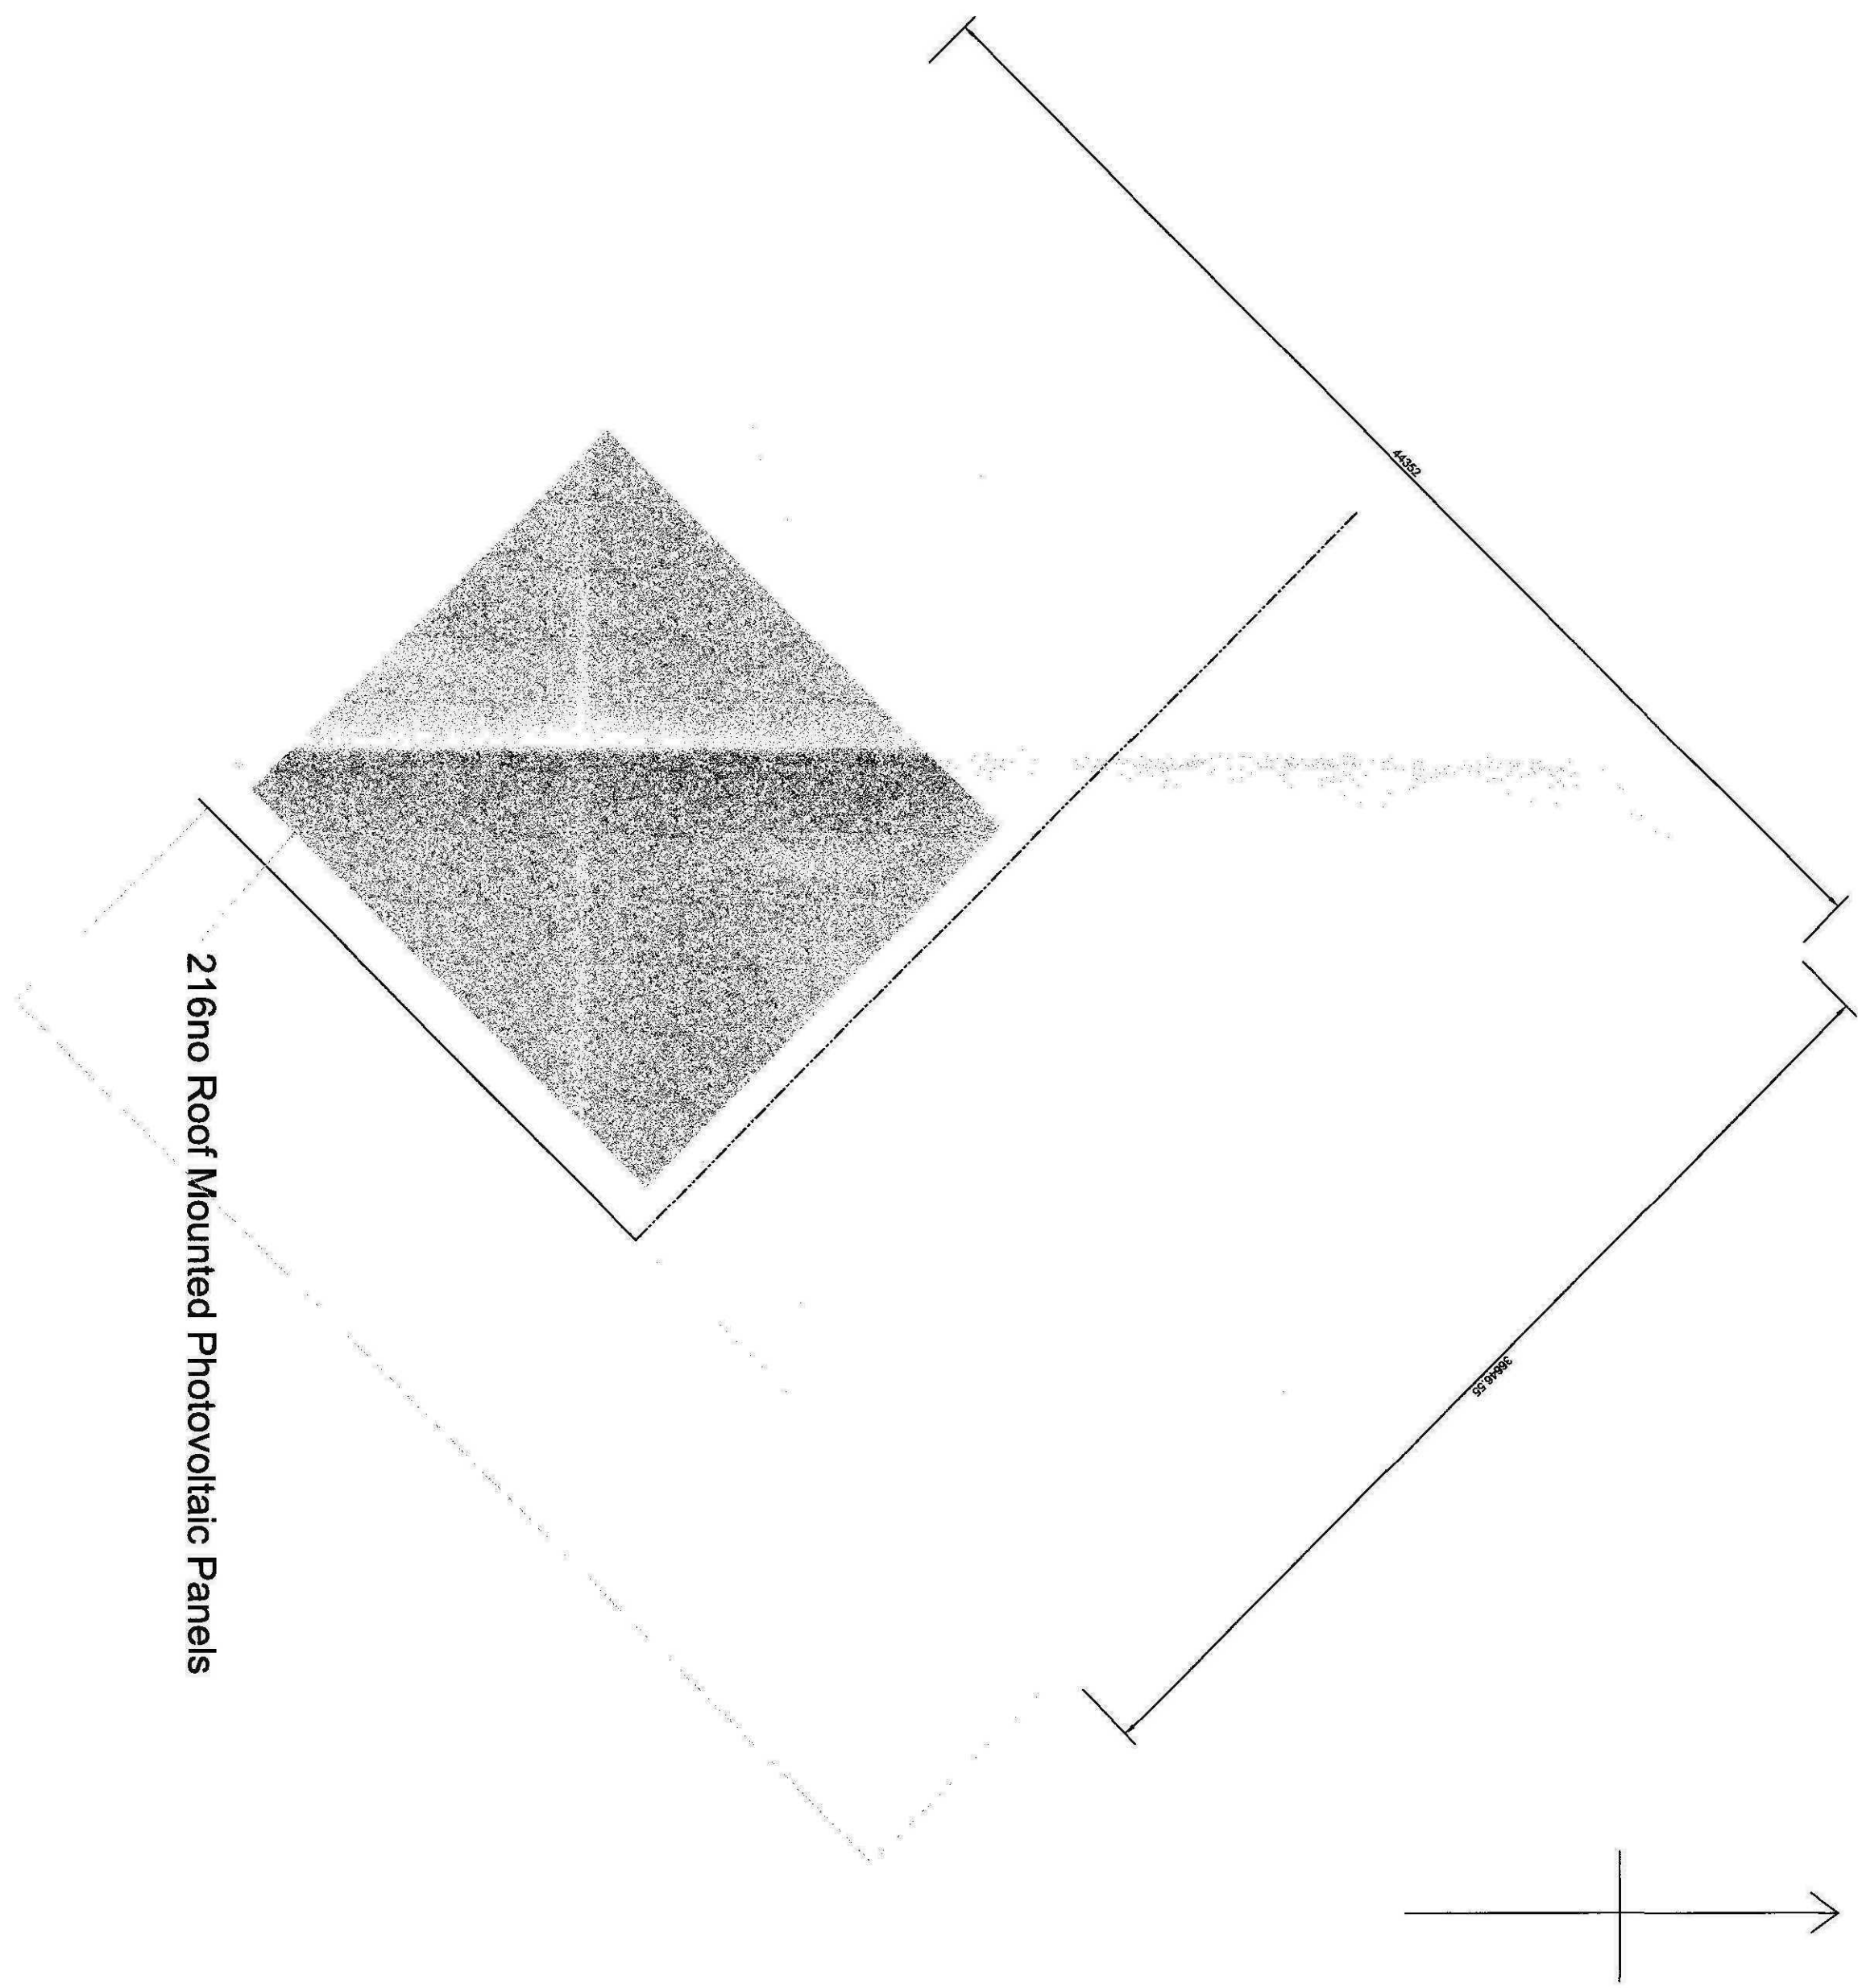


Proposed Aerial View Not to Scale

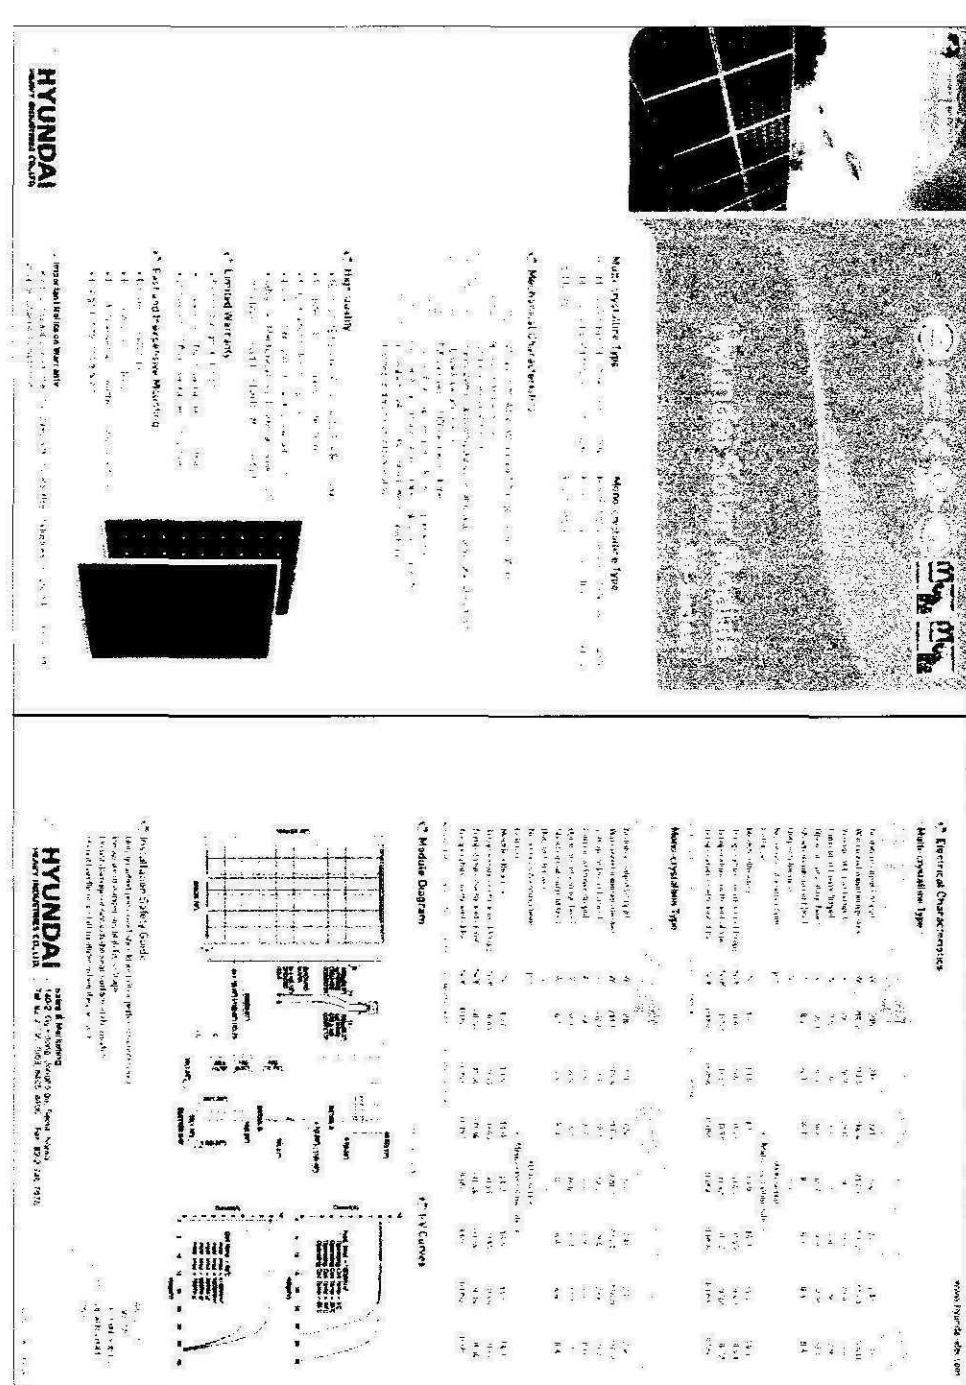


Proposed Photovoltaic Data Sheets




Proposed Overlapping Data Sheets

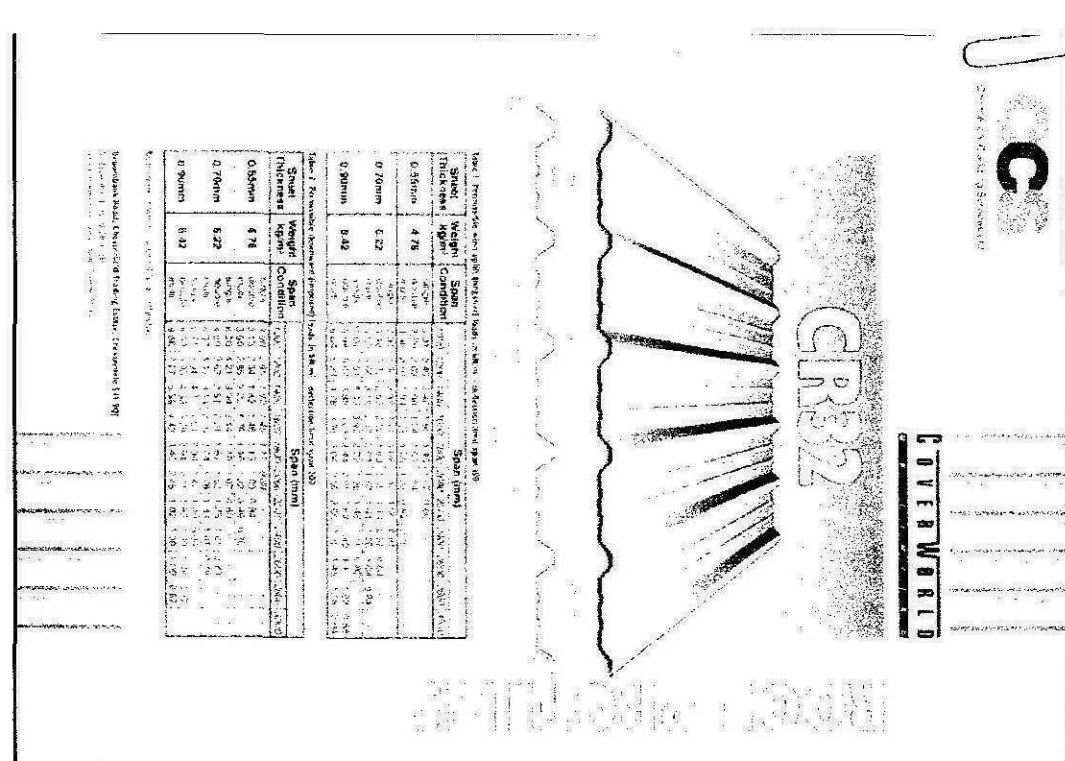


Section

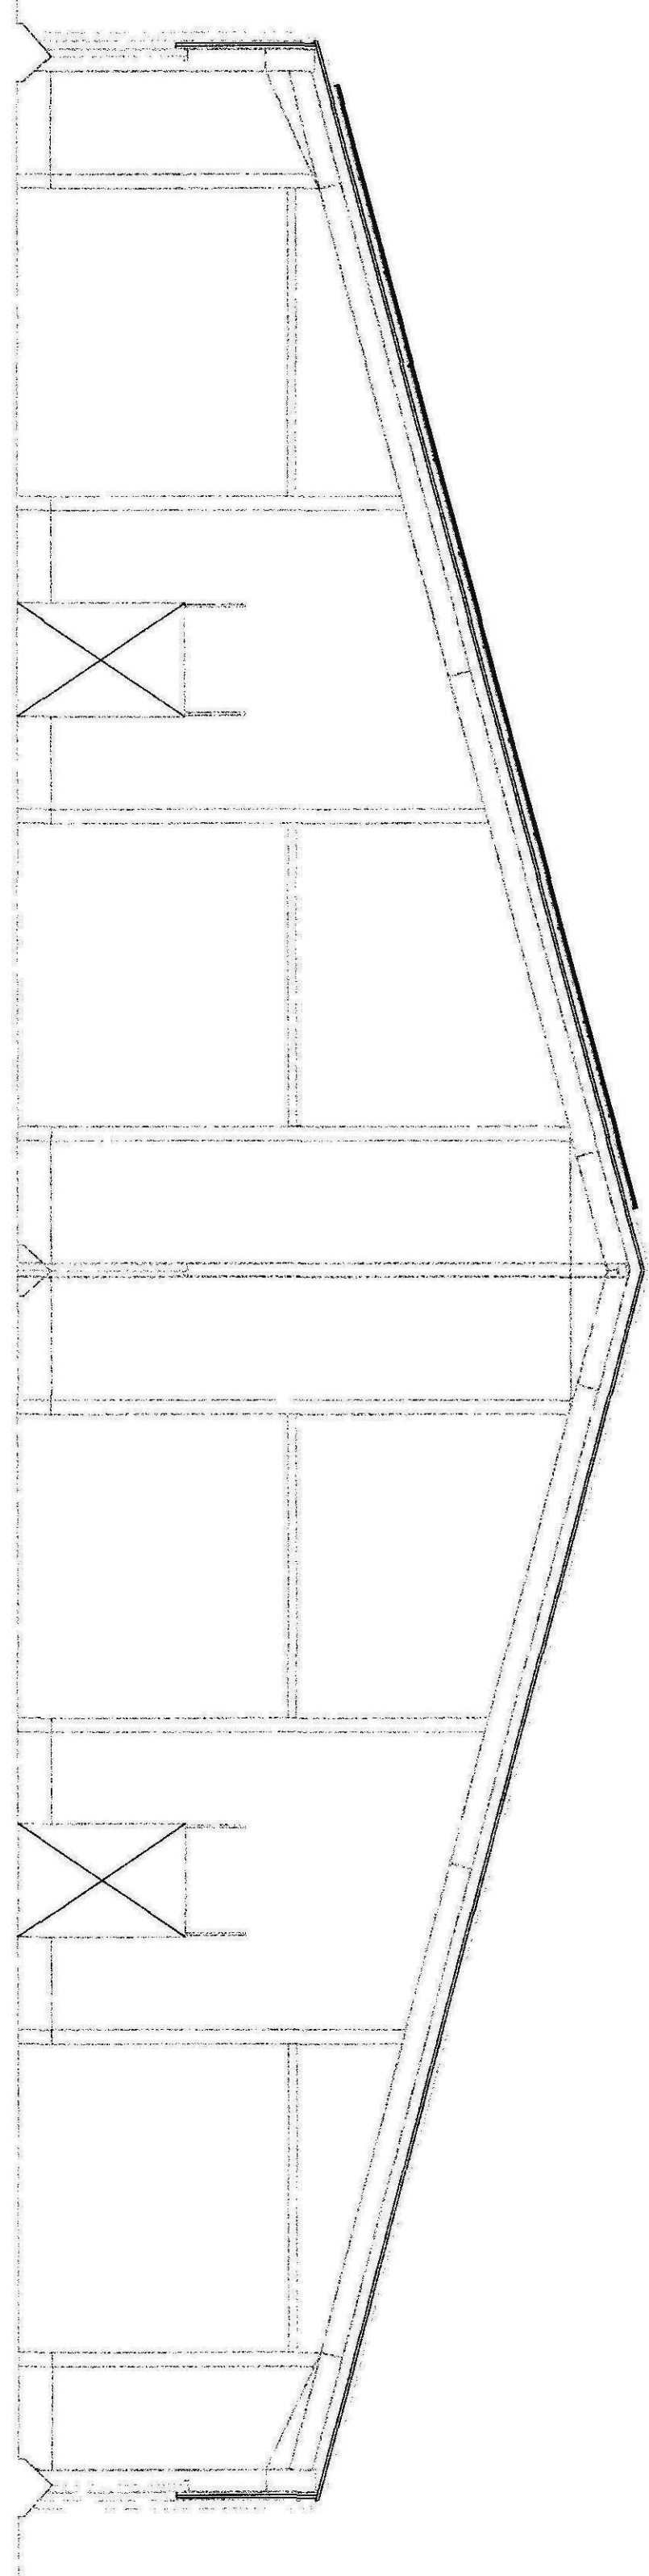


North-West Elevation

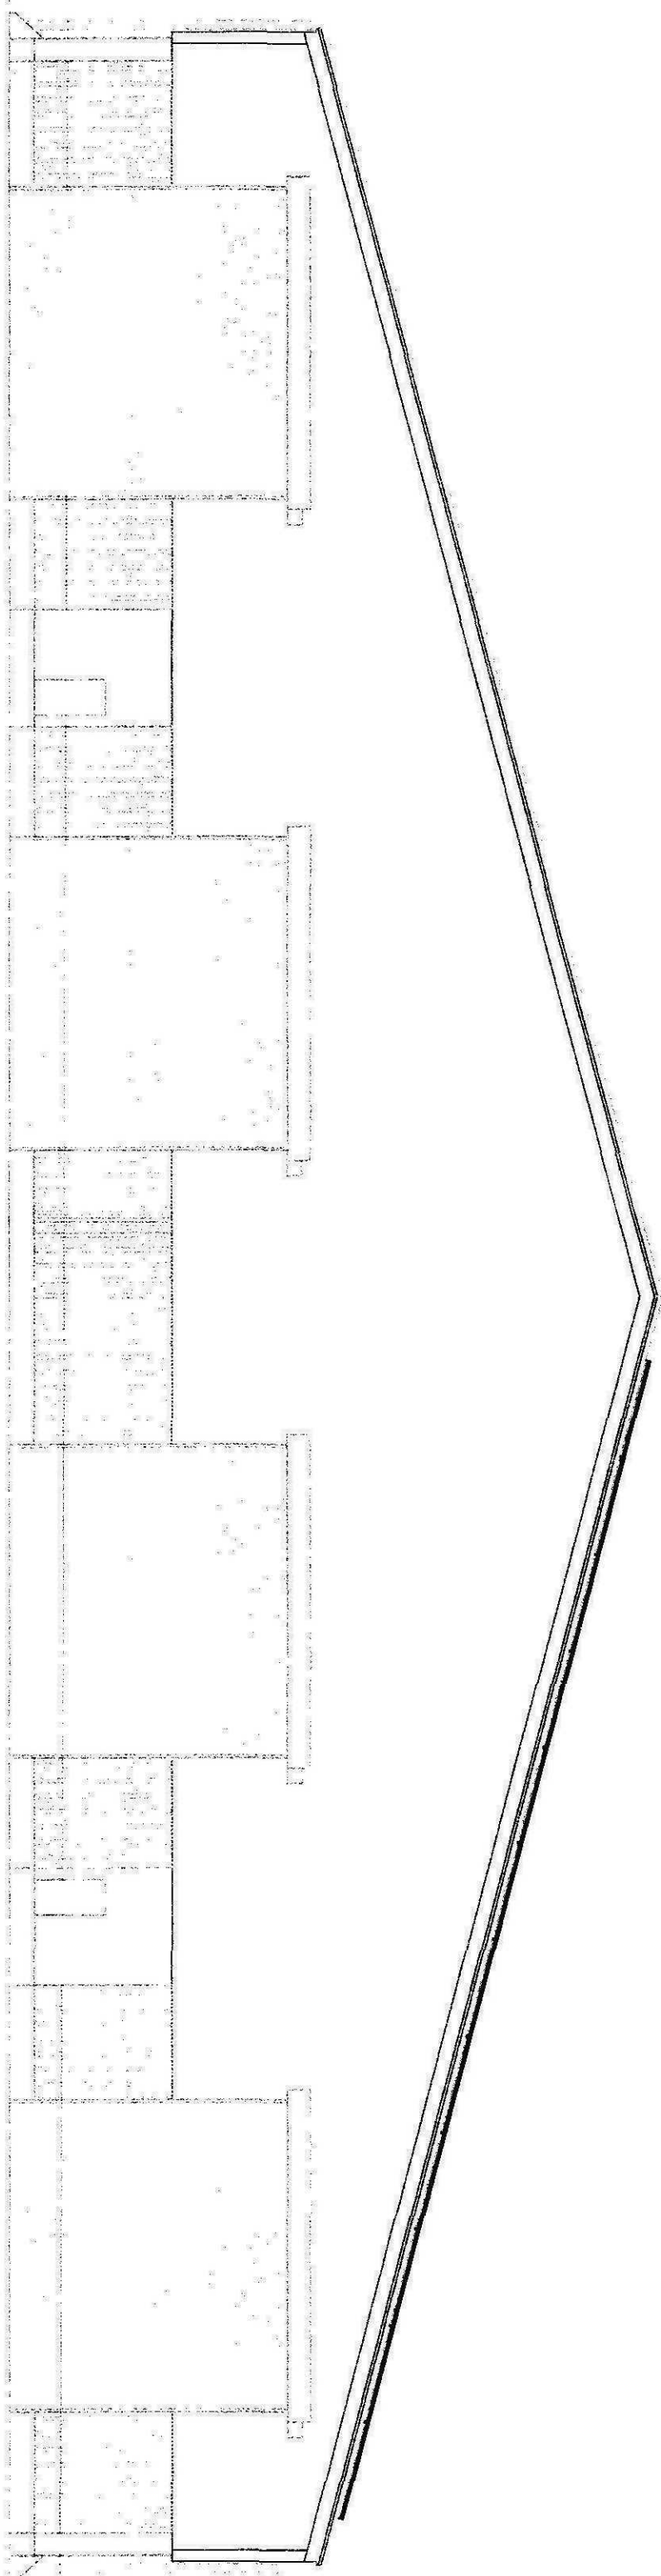


North-East Elevation

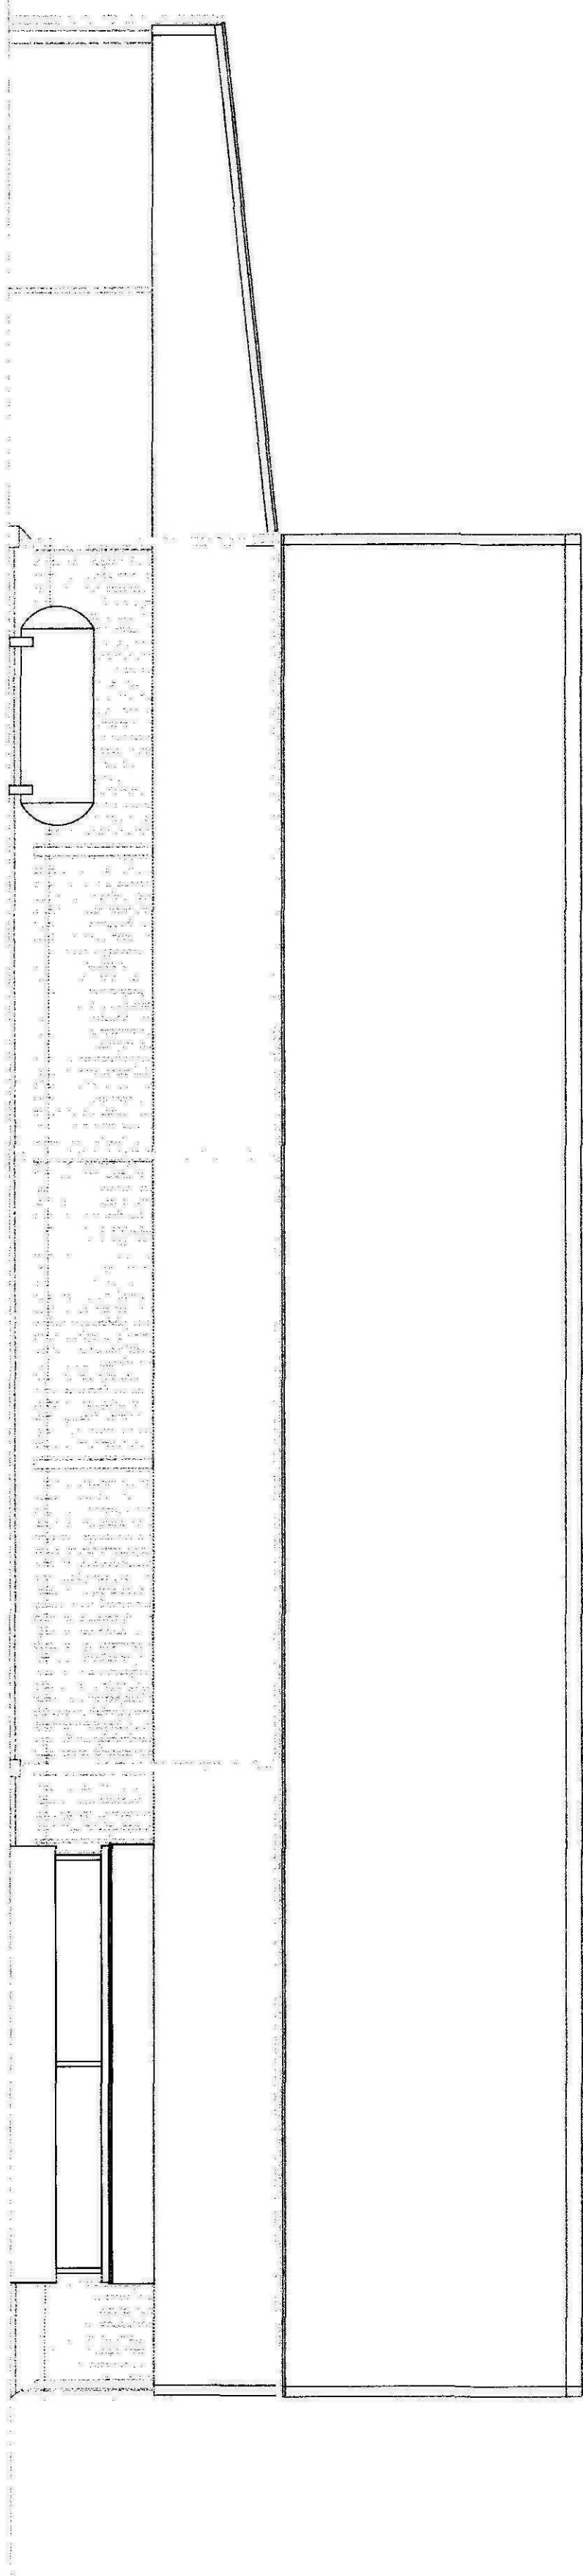

South-East Elevation

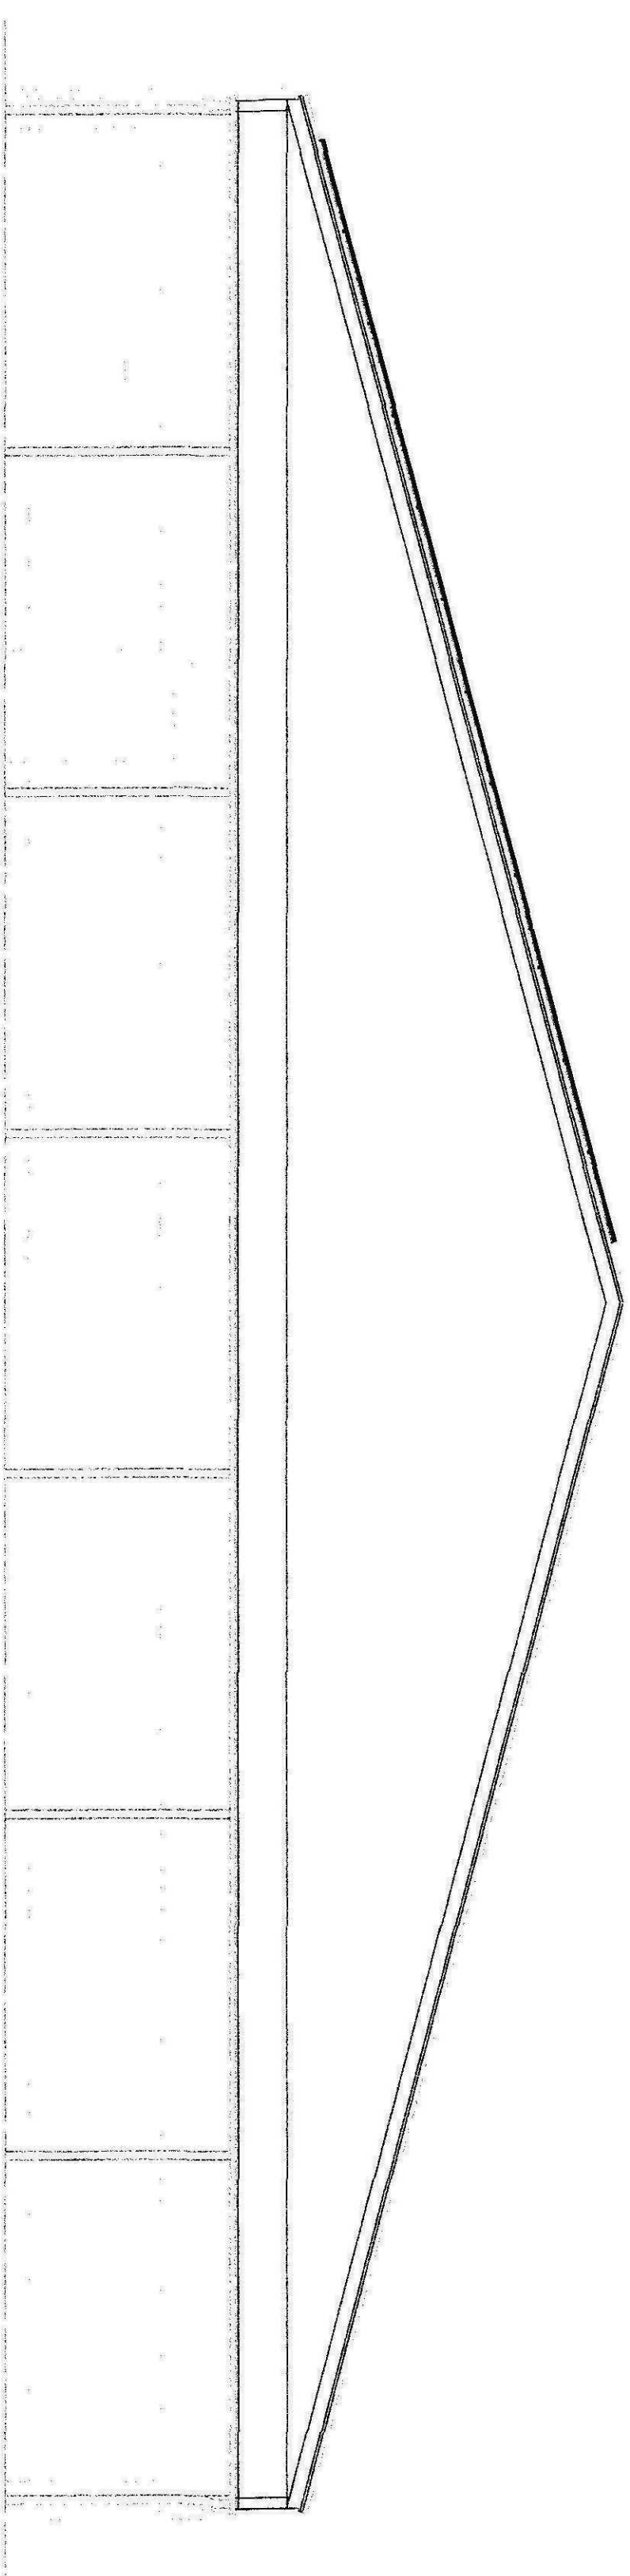

South-West Elevation

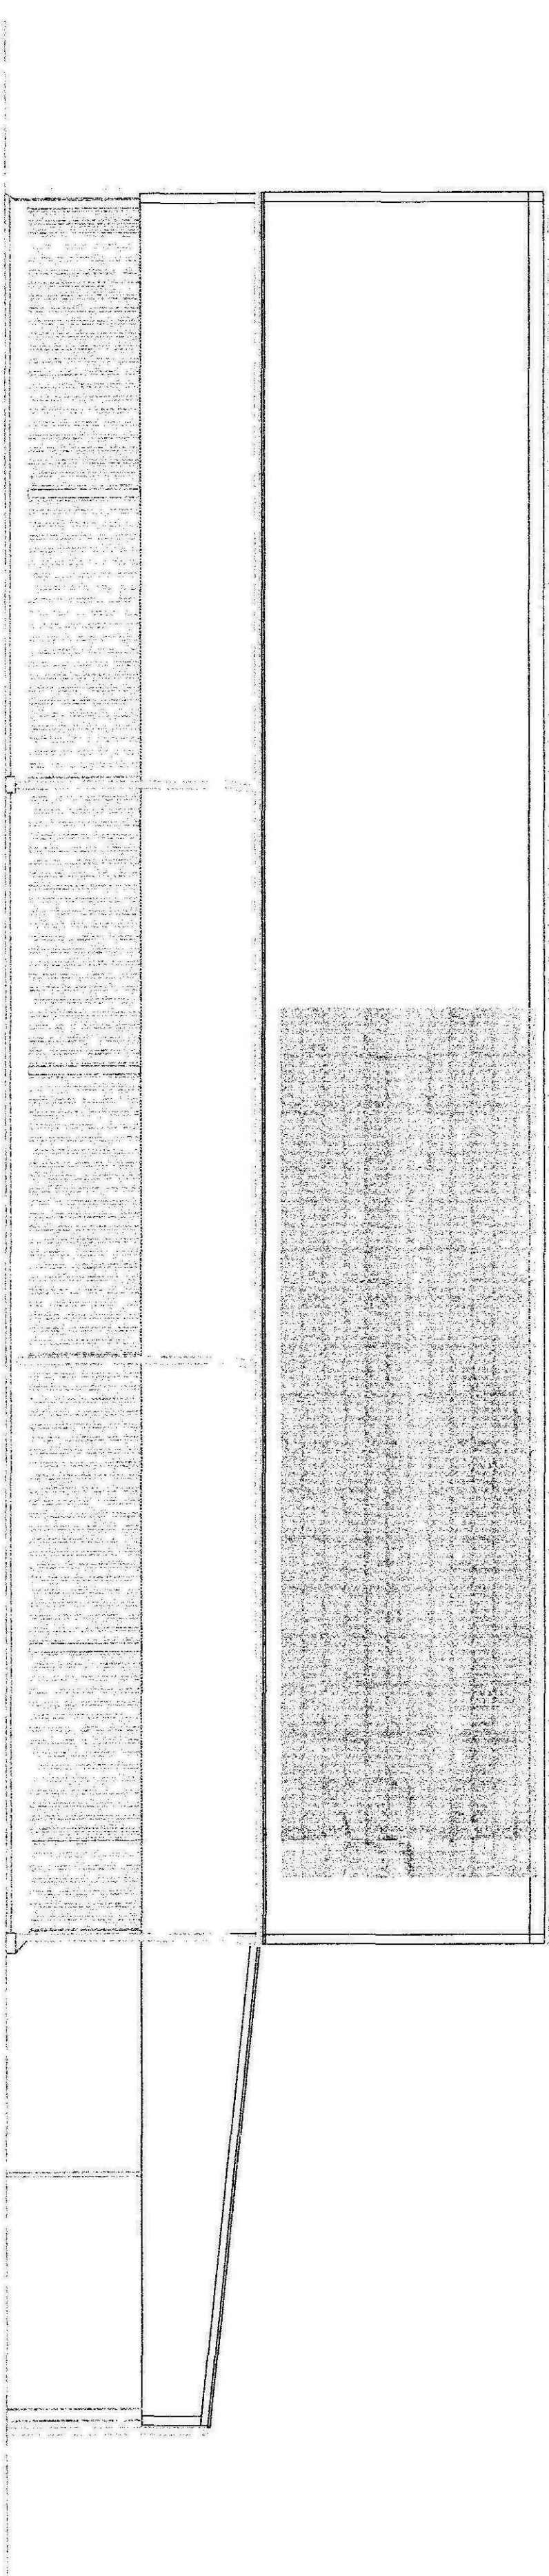

Date :	Description :
R	
E	
V	
I	
S	

Project: FIRE WHITEFIELD FARM, THE DELP LINDS, PETT SJH	
Drawing Title: Proposed Plans a	
Reference No.:	Scale:
Drawing No.: PY_BHFLD_PL004	Date:
Do not scale directly from drawings as discrepancies may arise between the two.	