






Side Elevation

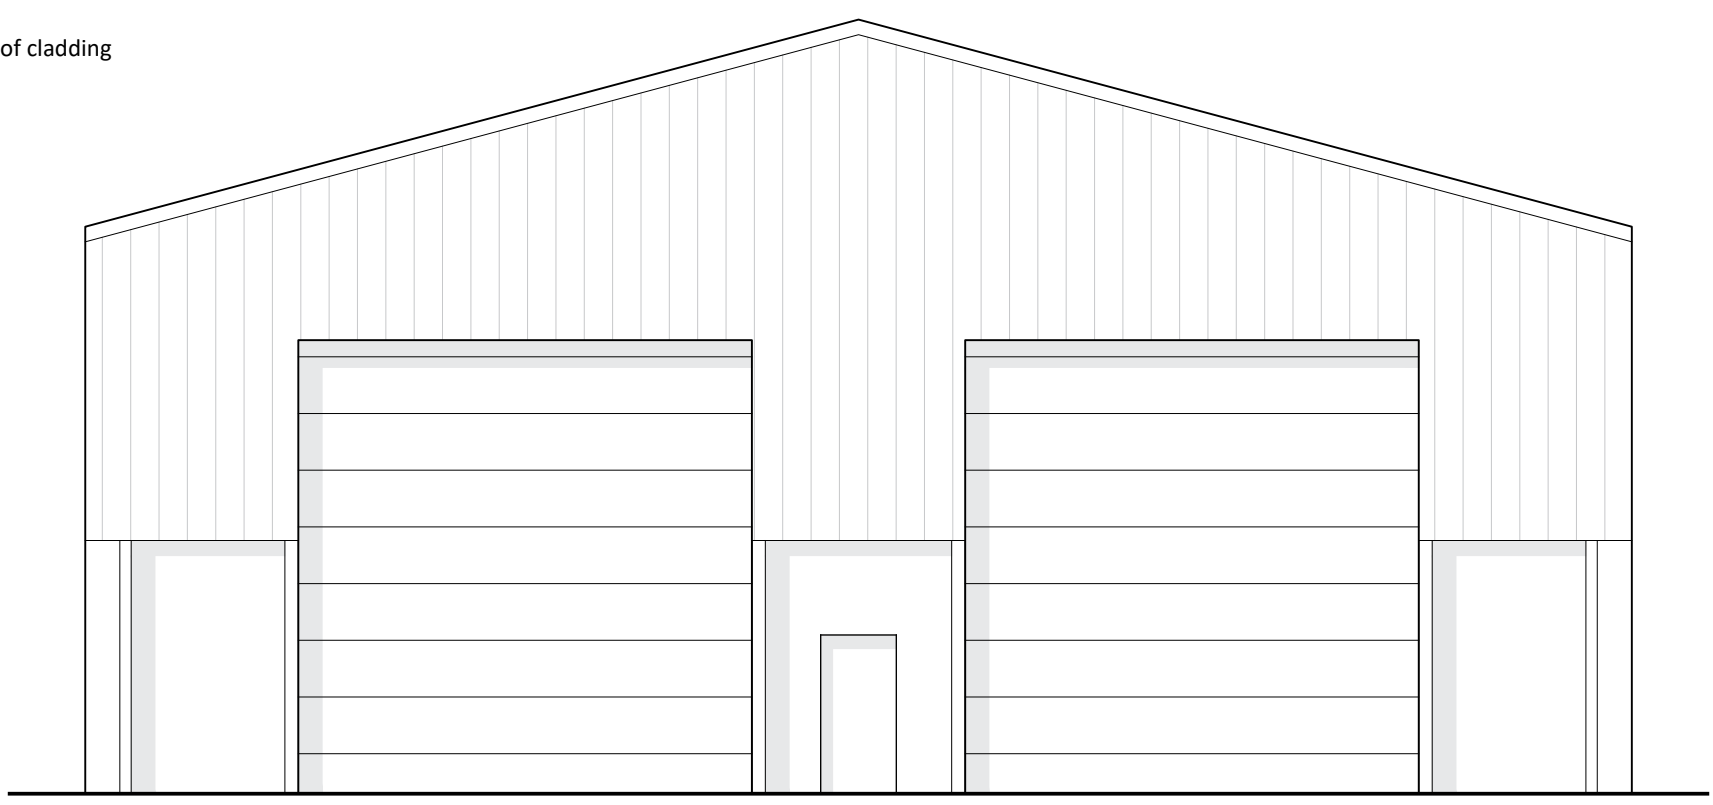

Front Elevation

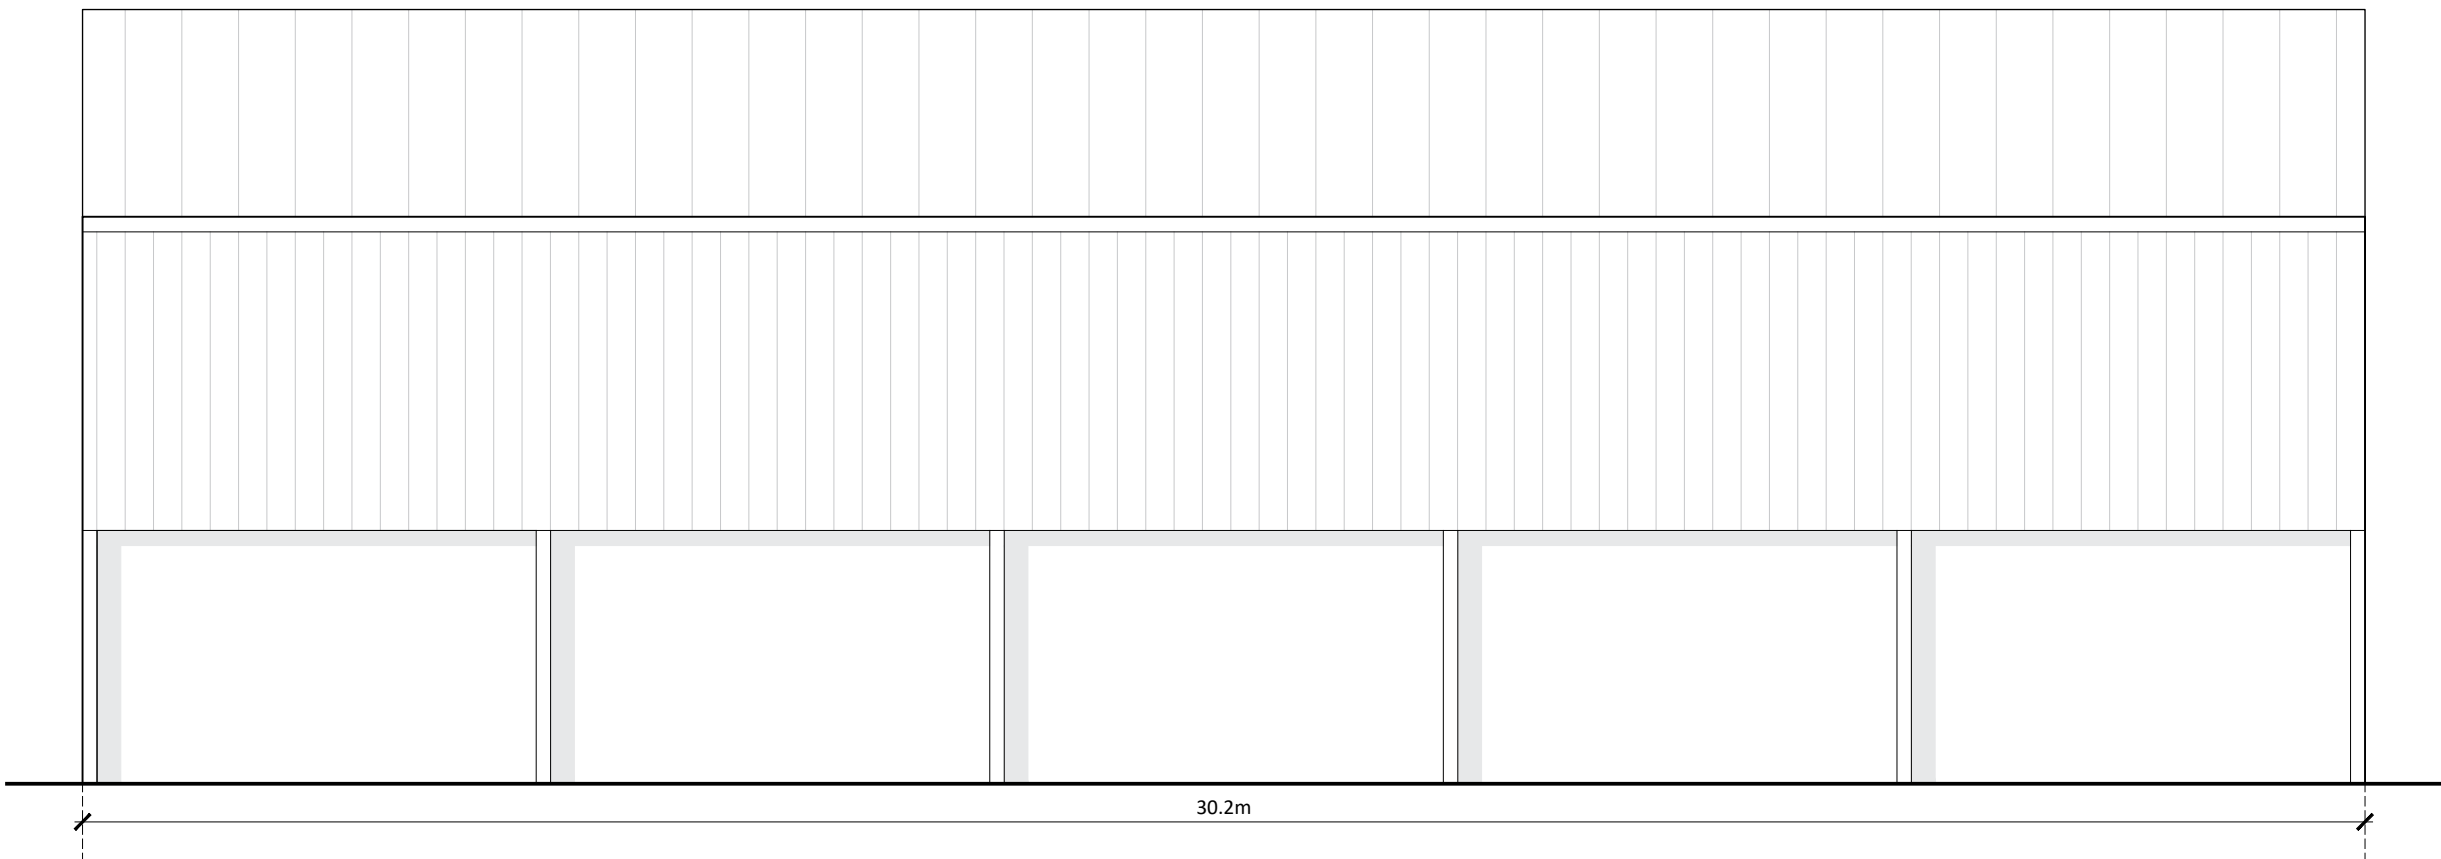


Side Elevation

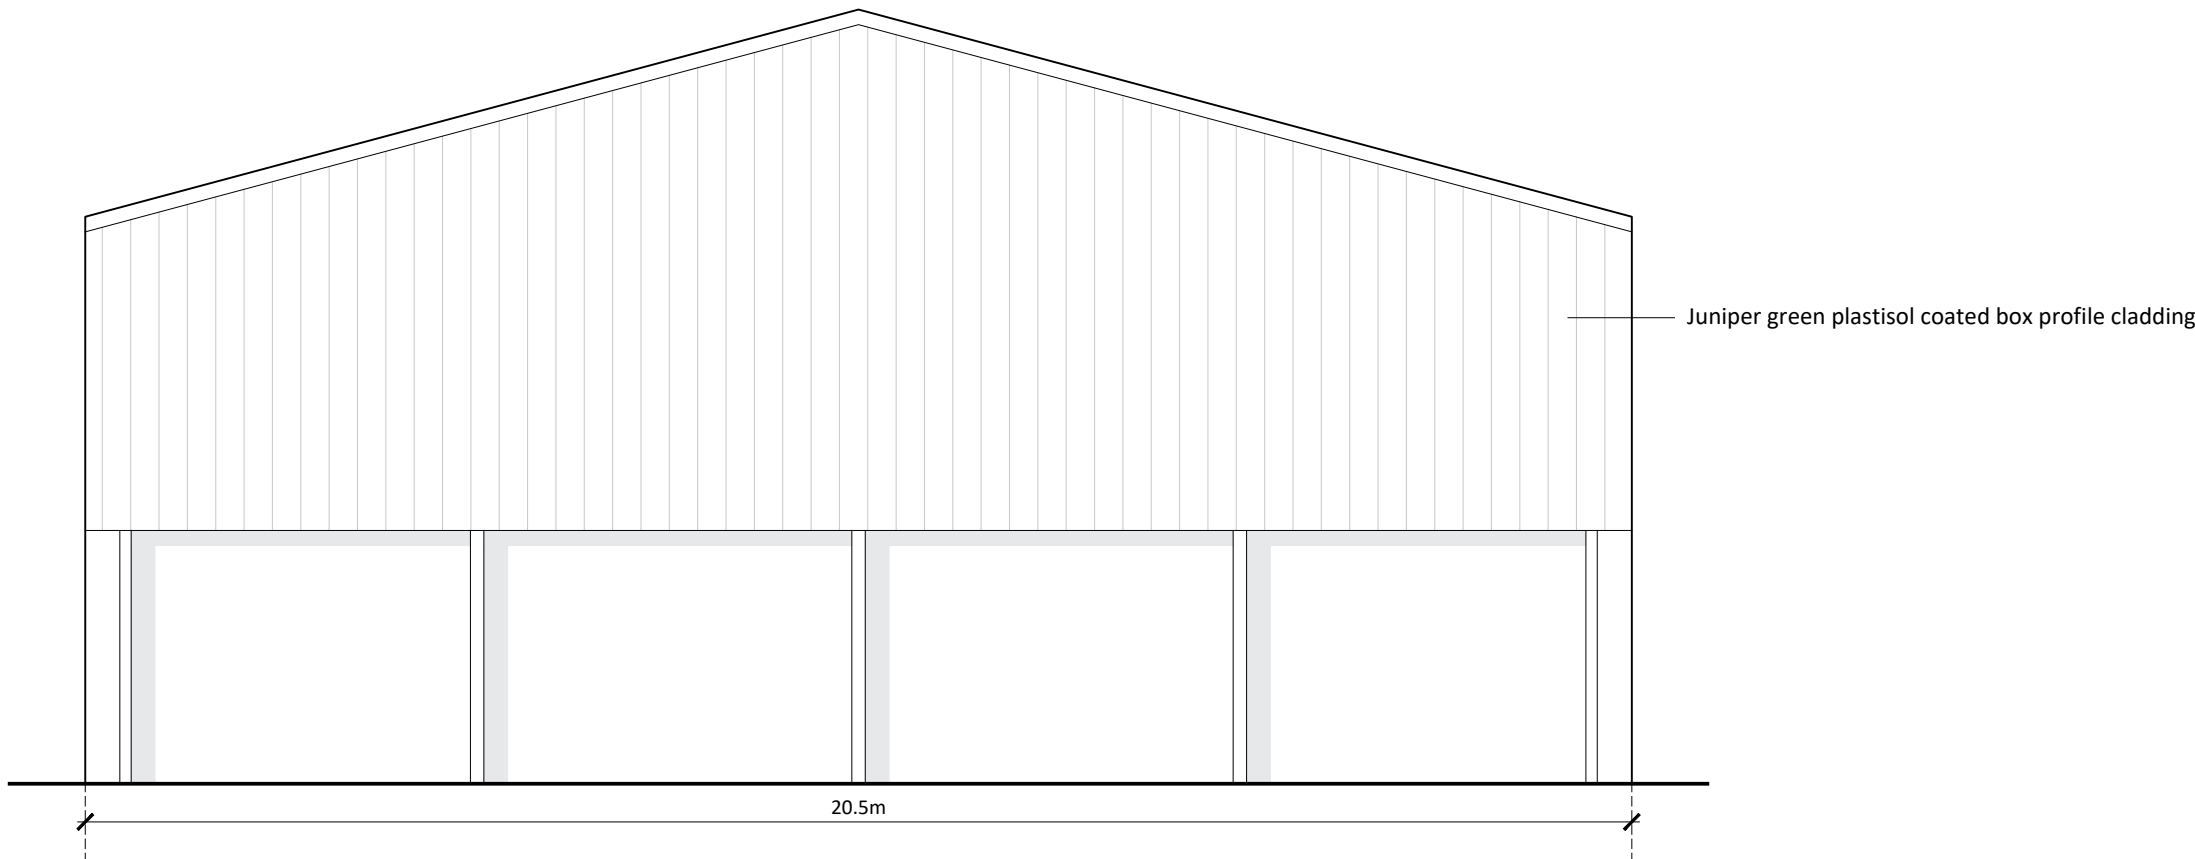

Rear Elevation



Floor Plan

 

Roof Plan

Notes

Copyright
© Robert Doughty Consultancy Limited.
All rights described in the Copyright, Designs and Patents Act 1988 have been asserted.

Ordinance Survey Map
© Crown Copyright. OS Licence No: AR 100010613.

Dimensions
All dimensions shown are for the purposes of obtaining the relevant planning permission only.

CDM 2015
This drawing is for illustrative purposes and/or obtaining the relevant planning permission only. It should not be used for construction and accordingly, risk identification under the Construction (Design & Management) Regulations 2015 has not been undertaken.

0 1 2 3 4 5m

Rev	By	Description	Date
-	-	-	-

Current revision checked by: -

rdc

Robert Doughty
Consultancy

32 High Street, Helpingham
Sleaford, Lincolnshire, NG34 0RA

Tel: 01529 421646
Email: admin@rdc-landplan.co.uk
Web: www.rdc-landplan.co.uk

Client
Ray Turner Labour Partnership

Project
Proposed Grain Store
Barr Farm, Deeping St Nicholas

Drawing
Proposed Grain Store

Scale @ A1 1: 100	Date 10/03/25		
Drawn By WW	Checked By -		
Job Number 739-25	<table><tr><td>Status FP</td><td>Purpose of Issue Planning</td></tr></table>	Status FP	Purpose of Issue Planning
Status FP	Purpose of Issue Planning		

Drawing No. 739-25_FP_GA01	Rev -
--------------------------------------	-----------------