



EXISTING FLOOR
PLAN 1:50

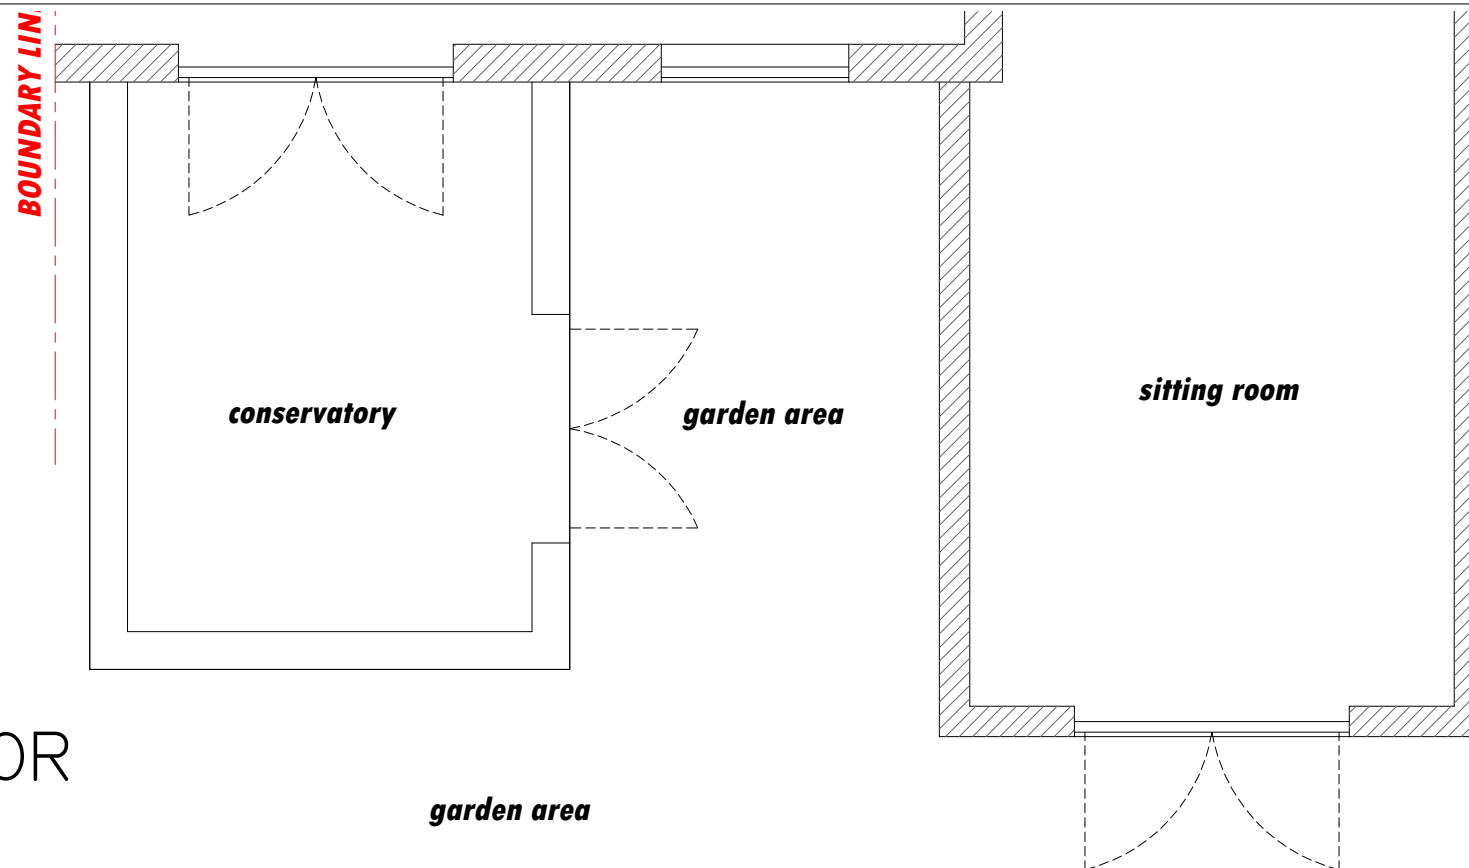

PROPOSED FLOOR
PLAN 1:50

 

CONTRACT NO.	FHI 102420
CLIENT & SITE ADDRESS	MR & MRS OSBOURNE 23 CHAPPEL ROAD DEEPING ST. NICHOLAS SPALDING PE11 3ER 07501 282205
STATION ROAD IND ESTATE LENWADE NORFOLK NR9 5LY NORWICH 01603 872707 NORWICH 01603 872502 www.firsthomeimprovements.co.uk	
DATE:	MARCH 12TH 2023
DRAWN:	GT SCALE A3 PAPER
DRAWING TITLE : PROPOSED: GARDEN ROOM	
ALL EXISTING SITE LEVELS ARE TO REMAIN AS PER EXISTING.	
DRAWING TITLE : EXISTING AND PROPOSED FLOOR PLAN 1:50	
DRAWING NO.	FHI 102420/003
ALL ELEVATIONS ARE VIEWED FROM OUTSIDE	