




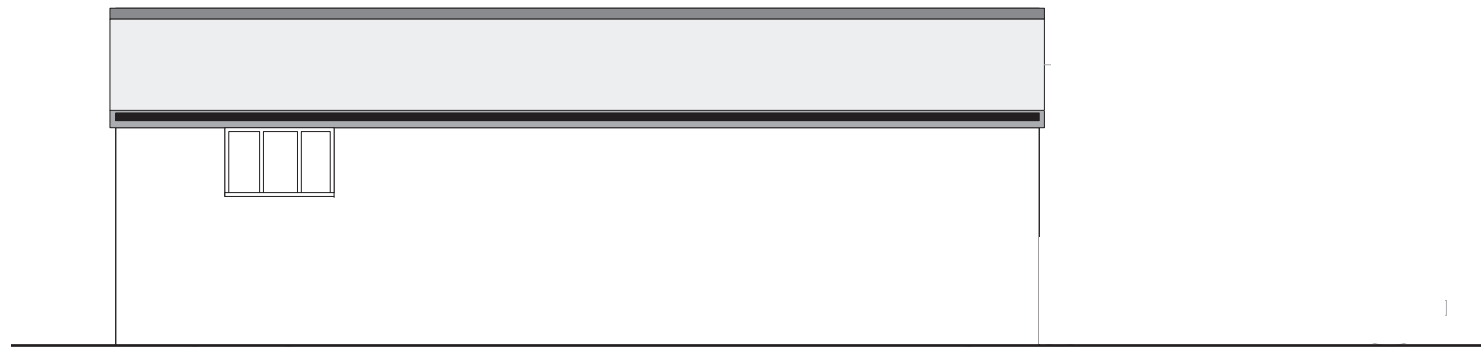


PROPOSED REAR ELEVATION

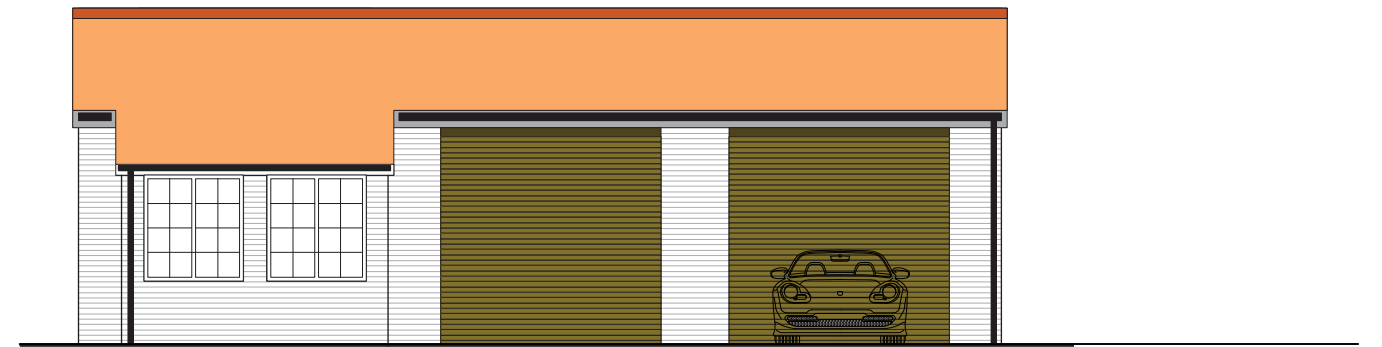



PROPOSED FRONT ELEVATION

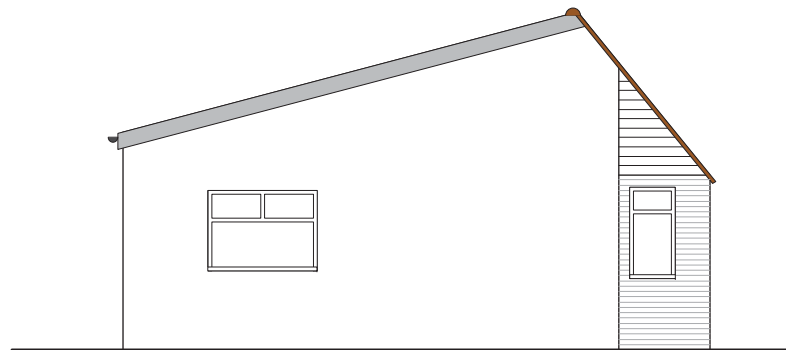

PROPOSED SIDE ELEVATION

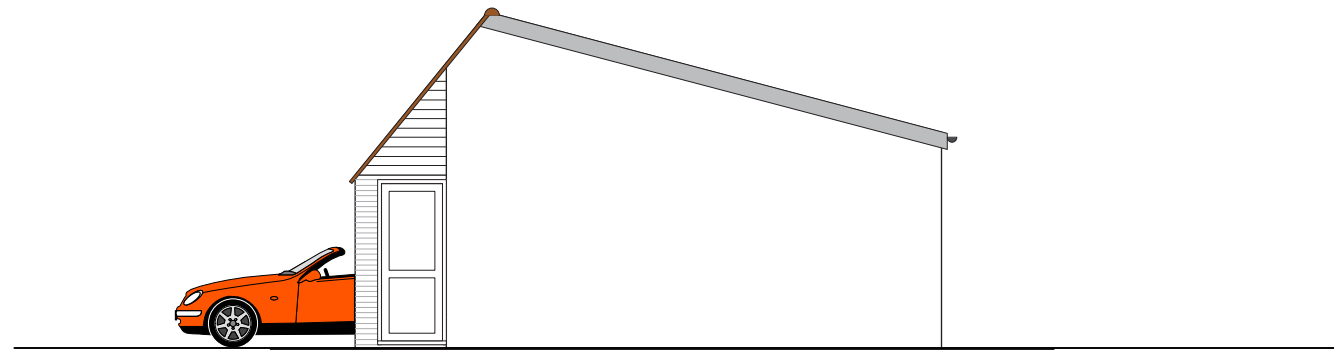

PROPOSED SIDE ELEVATION

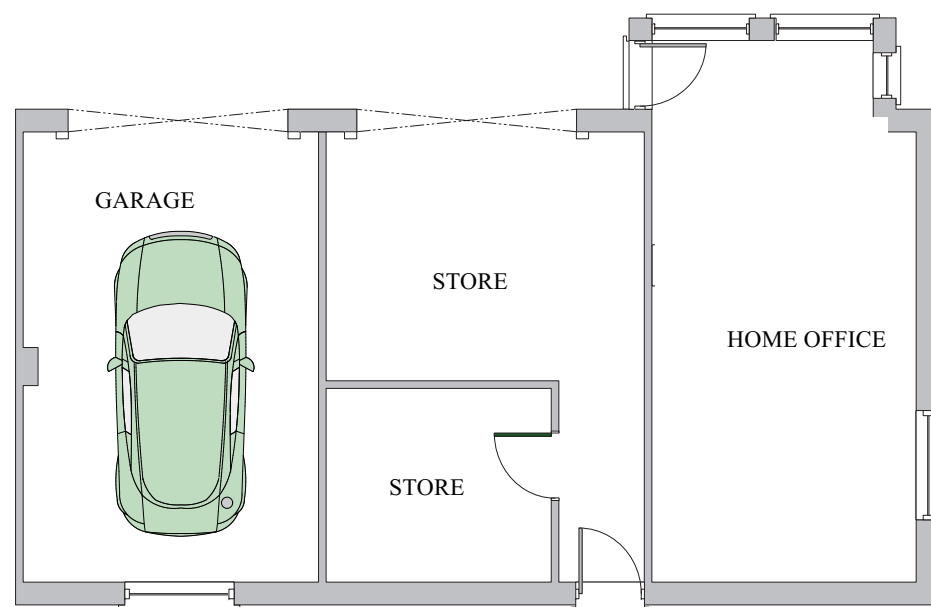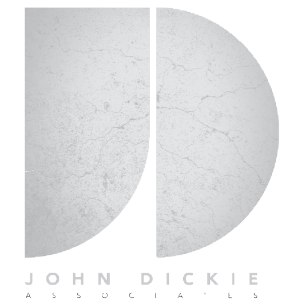


John Dickie Associates
Chartered Building Engineers
5, Victor Way, Cherry Holt Road,
Bourne, Lincs PE10 9PT
Tel 07778 297733 jda@ndirect.co.uk

Conversion of Light Industrial Unit to Domestic Use
Six Score Road, Langtoft, Lincs
PE6 9QF
Easting 515189. Northing 312927

Drawing Title : Proposed Layout and Elevations
Date : March 2023
Scales 1 to 100 at A3 Portrait

Drawing No JDA/2022/695/GARAGE/001

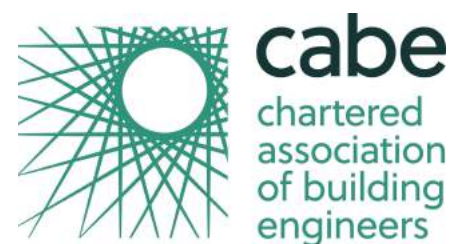

PLANNING APPLICATION DRAWINGS



Scale Bar