



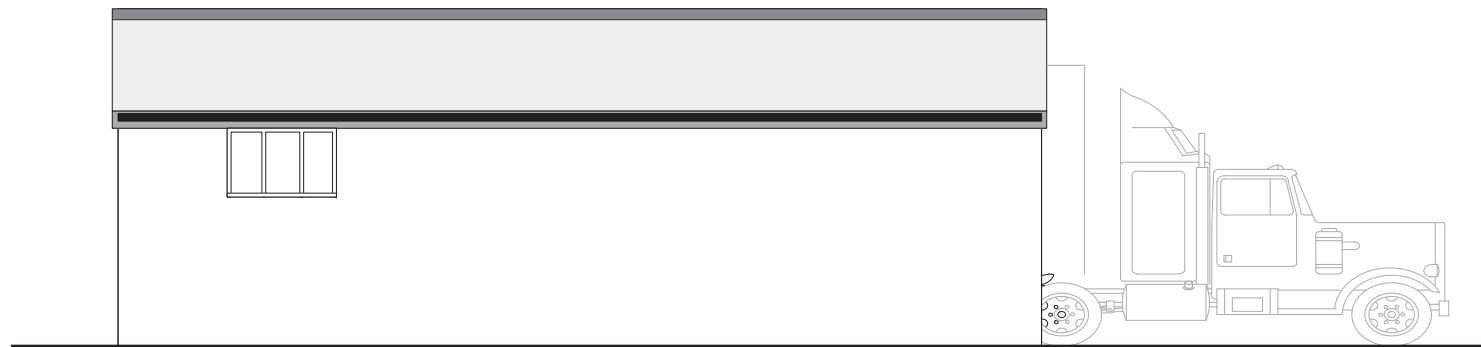


EXISTING REAR ELEVATION




EXISTING FRONT ELEVATION

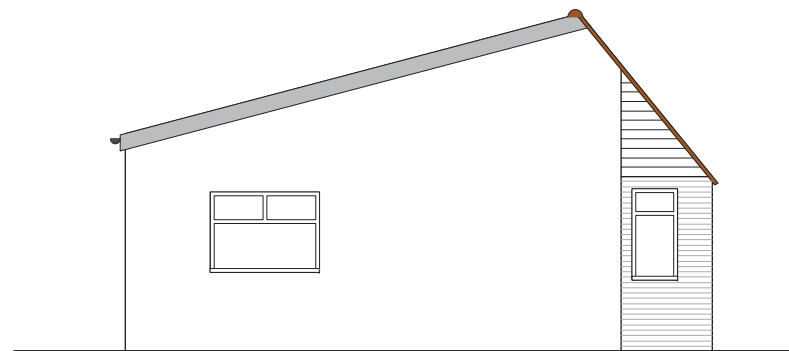

EXISTING SIDE ELEVATION

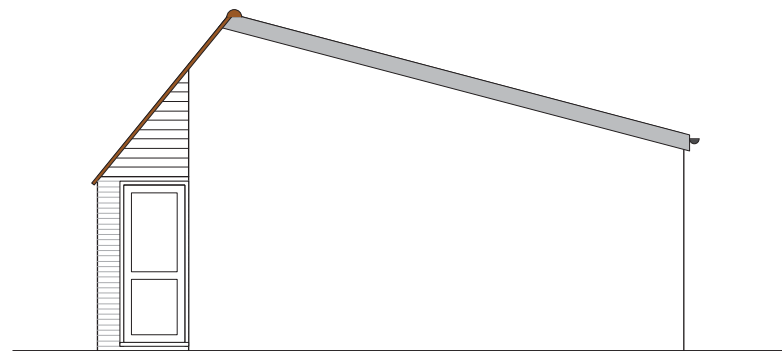

EXISTING SIDE ELEVATION

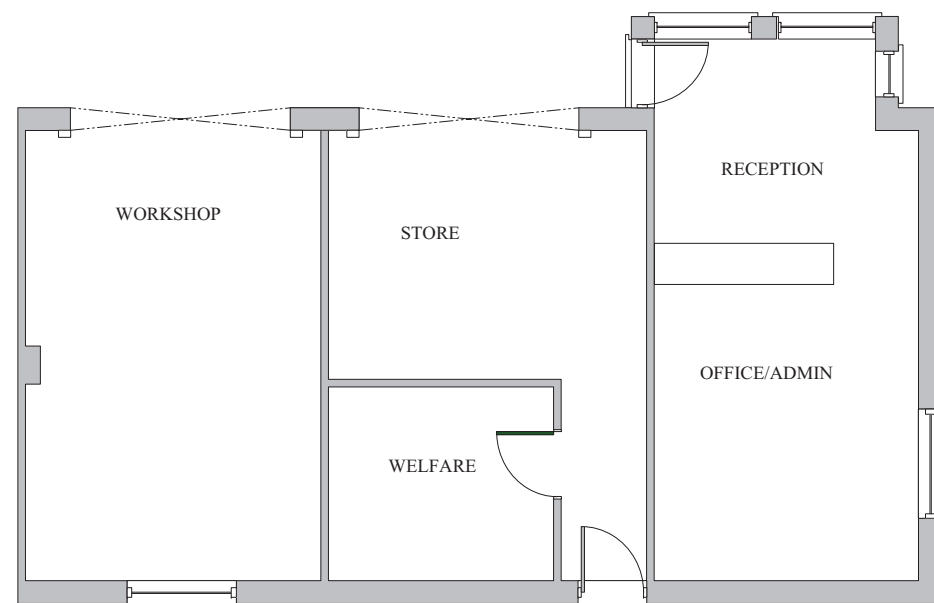

John Dickie Associates
Chartered Building Engineers
5, Victor Way, □ Cherry Holt Road,
Bourne, Lincs PE10 9PT
Tel 07778 297733 jda@ndirect.co.uk

Conversion of Light Industrial Unit to Domestic Use
Six Score Road, Langtoft, Lincs
PE6 9QF
Easting 515189. Northing 312927

Drawing Title : Building Survey
Date : March 2023
Scales 1 to 100 at A3 Portrait

Drawing No JDA/2022/695/IND/001



PLANNING APPLICATION DRAWINGS

