




NORTH ELEVATION



WEST ELEVATION



SOUTH ELEVATION

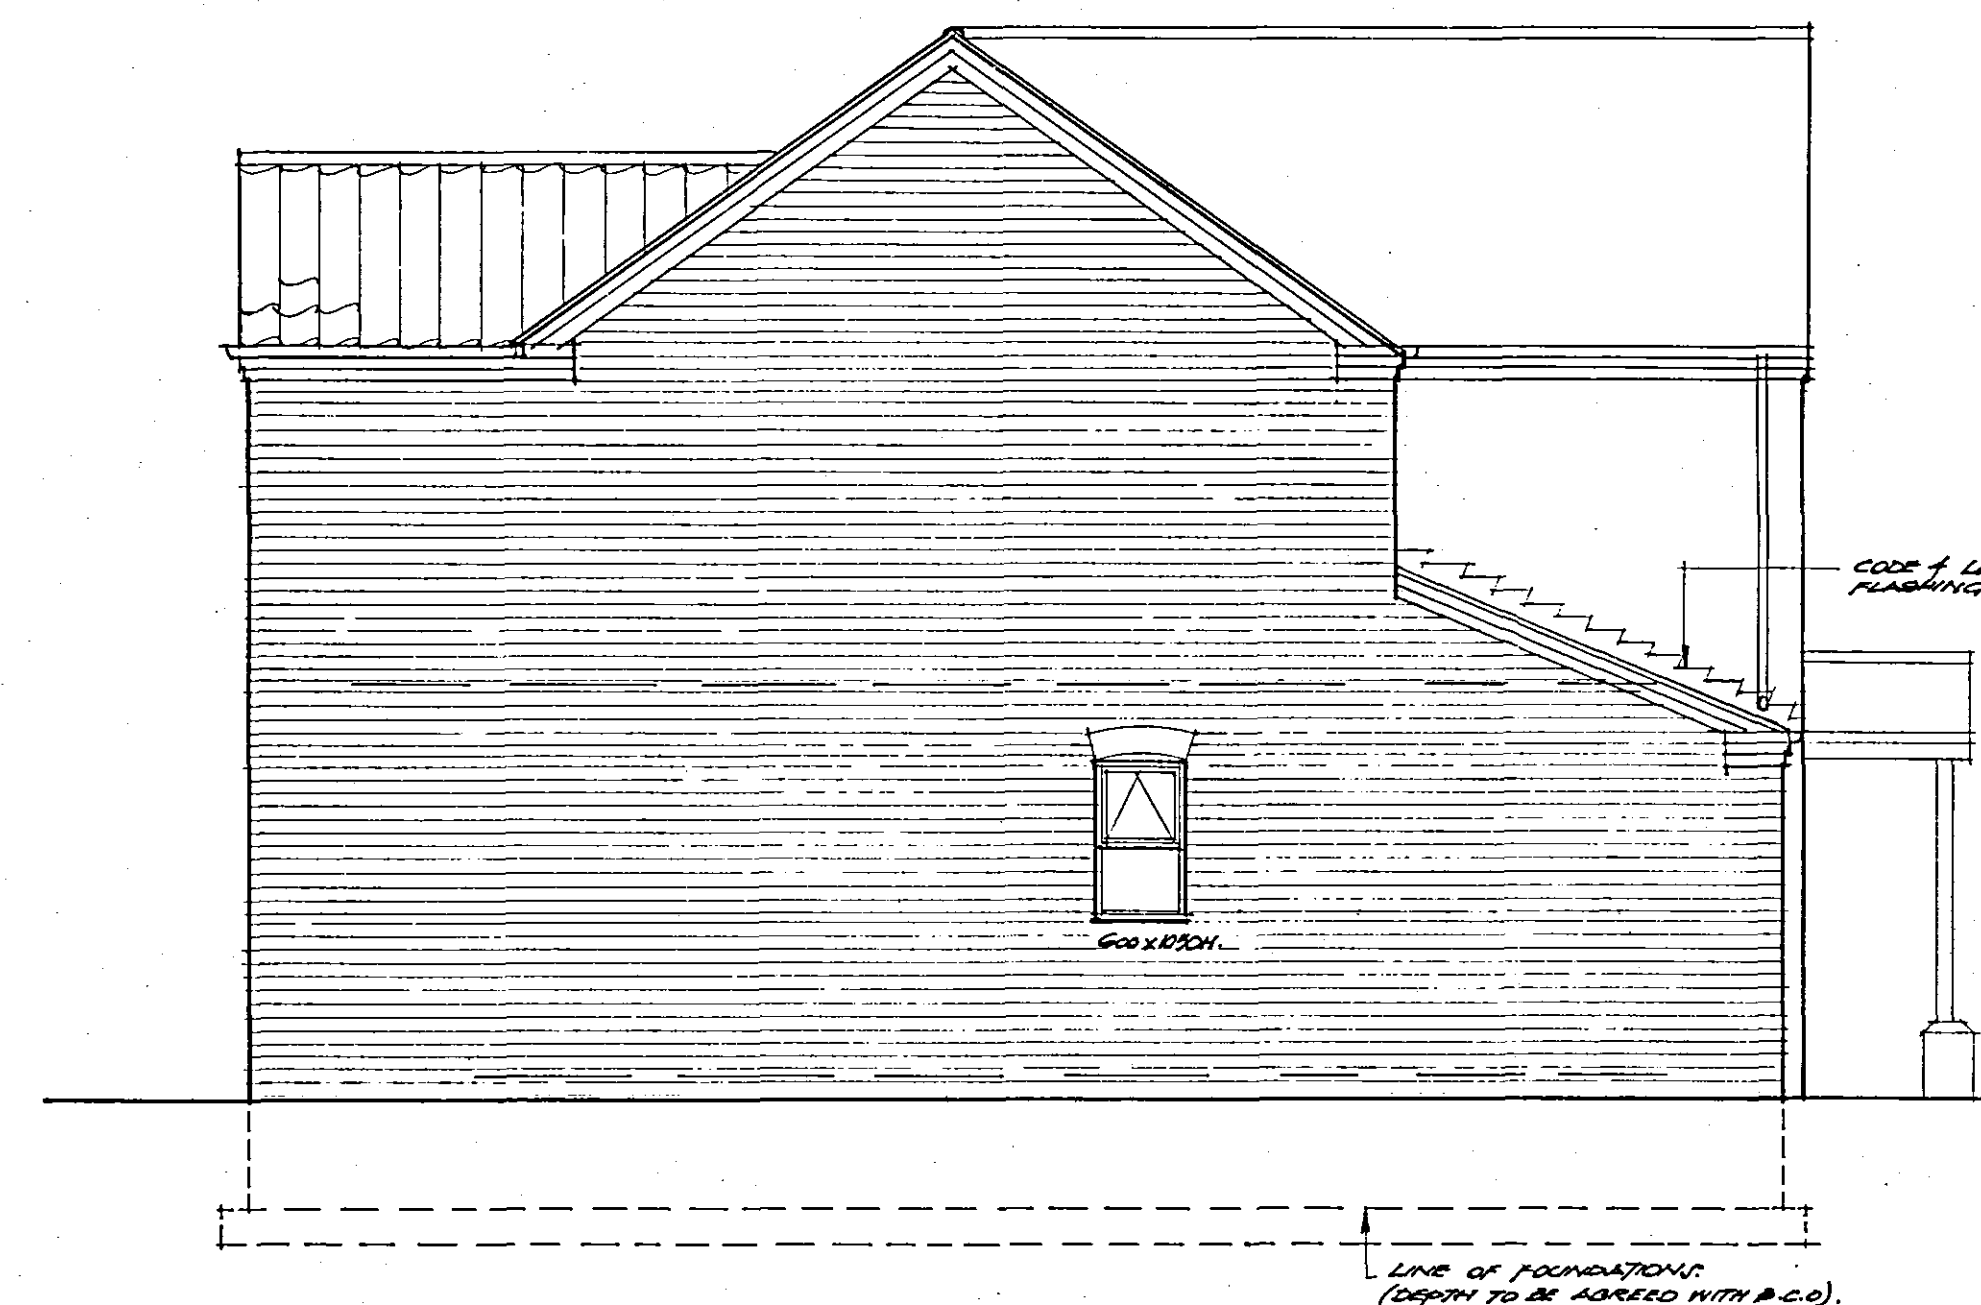

EAST ELEVATION

DETERMINED
PLAN

SHDC
Planning & Development
15 MAR 2005
Ref: 0351/05

R.MICHAEL GARNER
Architectural Consultant
45A OLD LINCOLN ROAD
CAYTHORPE GRANTHAM
Lincs NG32 3EJ
TEL/FAX 01400 273424

CLIENT
M MORLEY & L RASTALL
2 CARRINGTON VIEW
TONGUE END
BASTON PE11 3HZ

PROJECT
EXTENSIONS AND ALTERATIONS TO DWELLING

DRAWING
ELEVATIONS AS PROPOSED

SCALE
1:50

DATE
FEBRUARY 2005

PROJ. No
670122

DRG. No.
03

REV.
03