



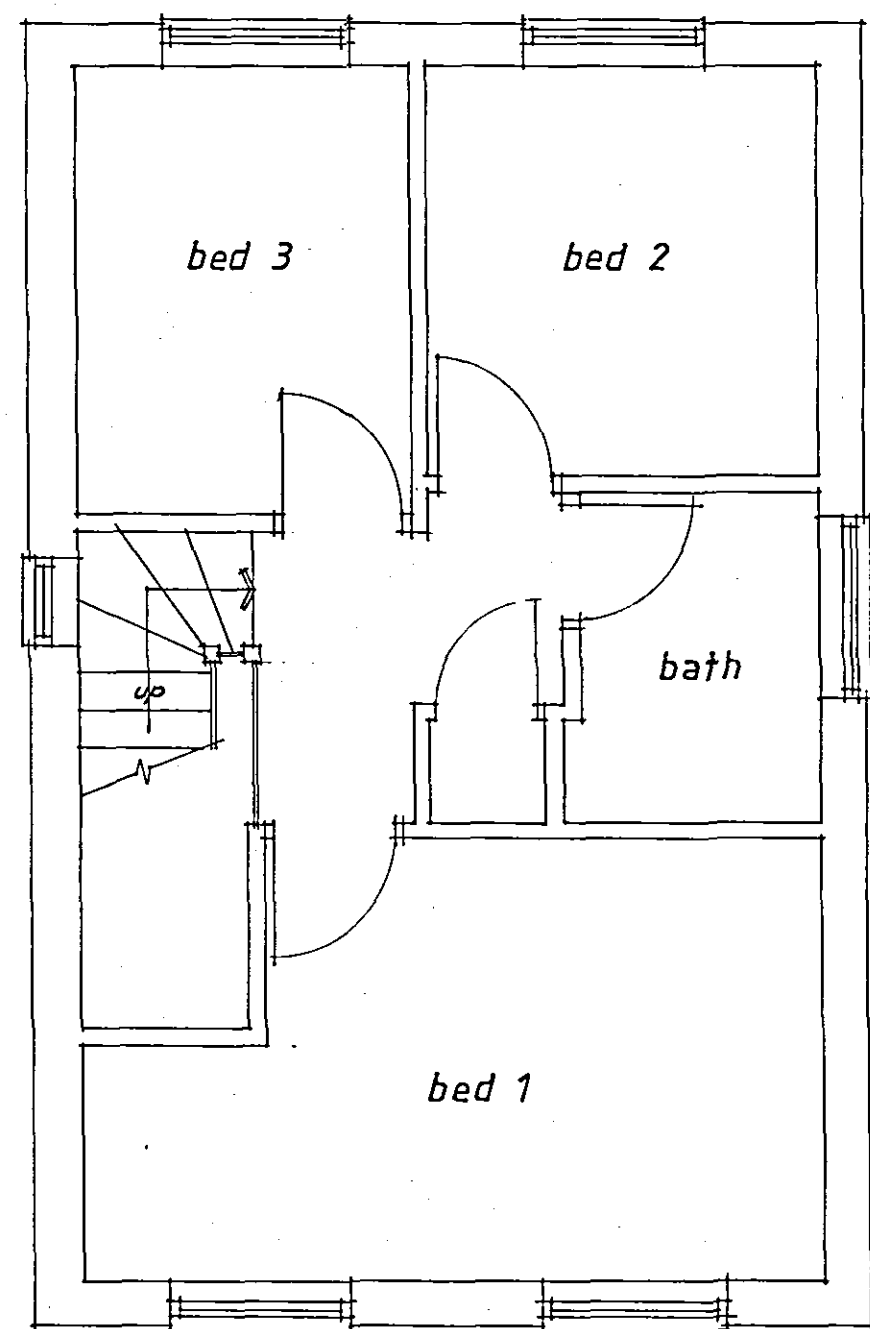


FIRST FLOOR PLAN

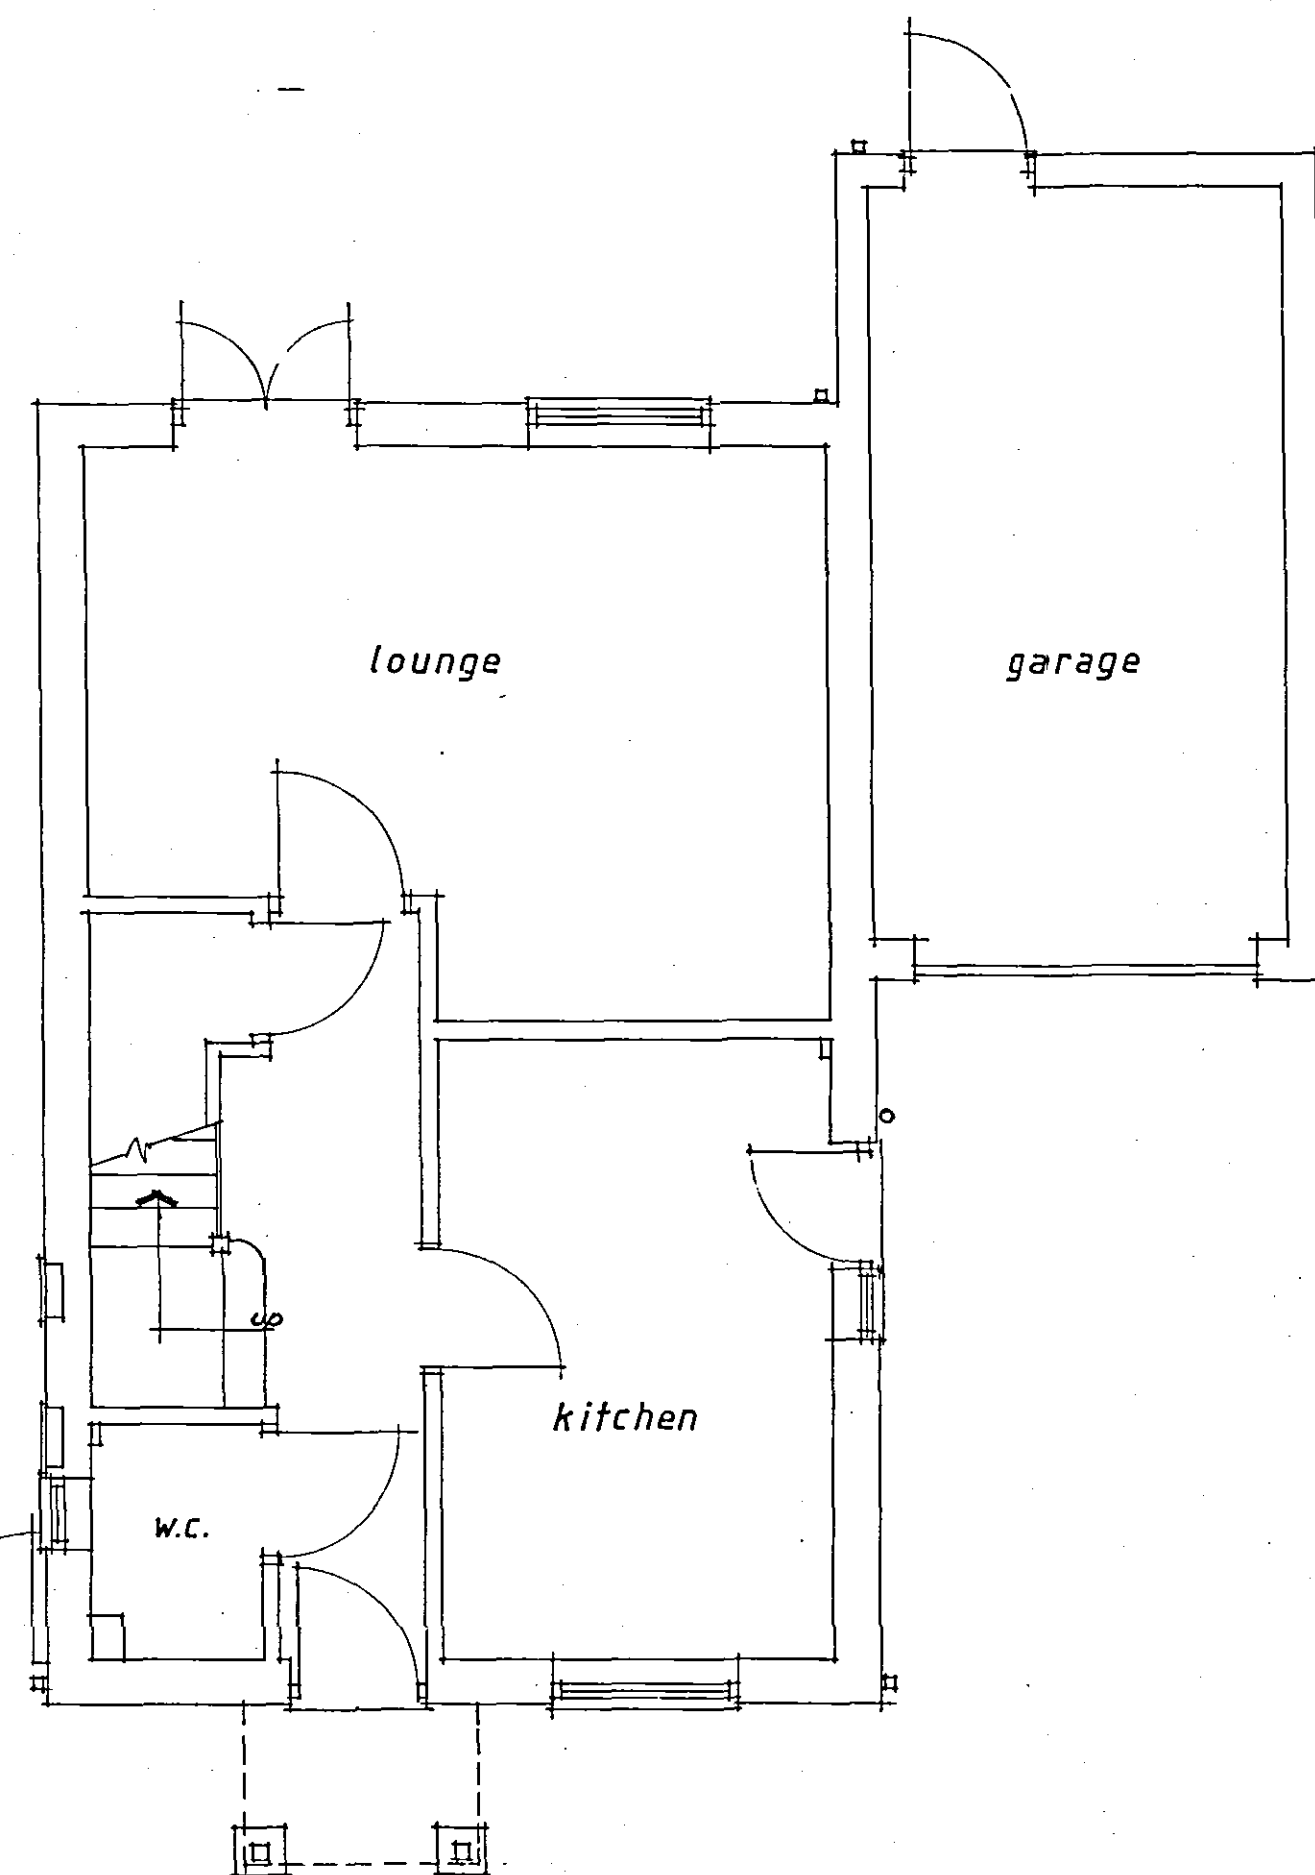

GROUND FLOOR PLAN




NORTH ELEVATION

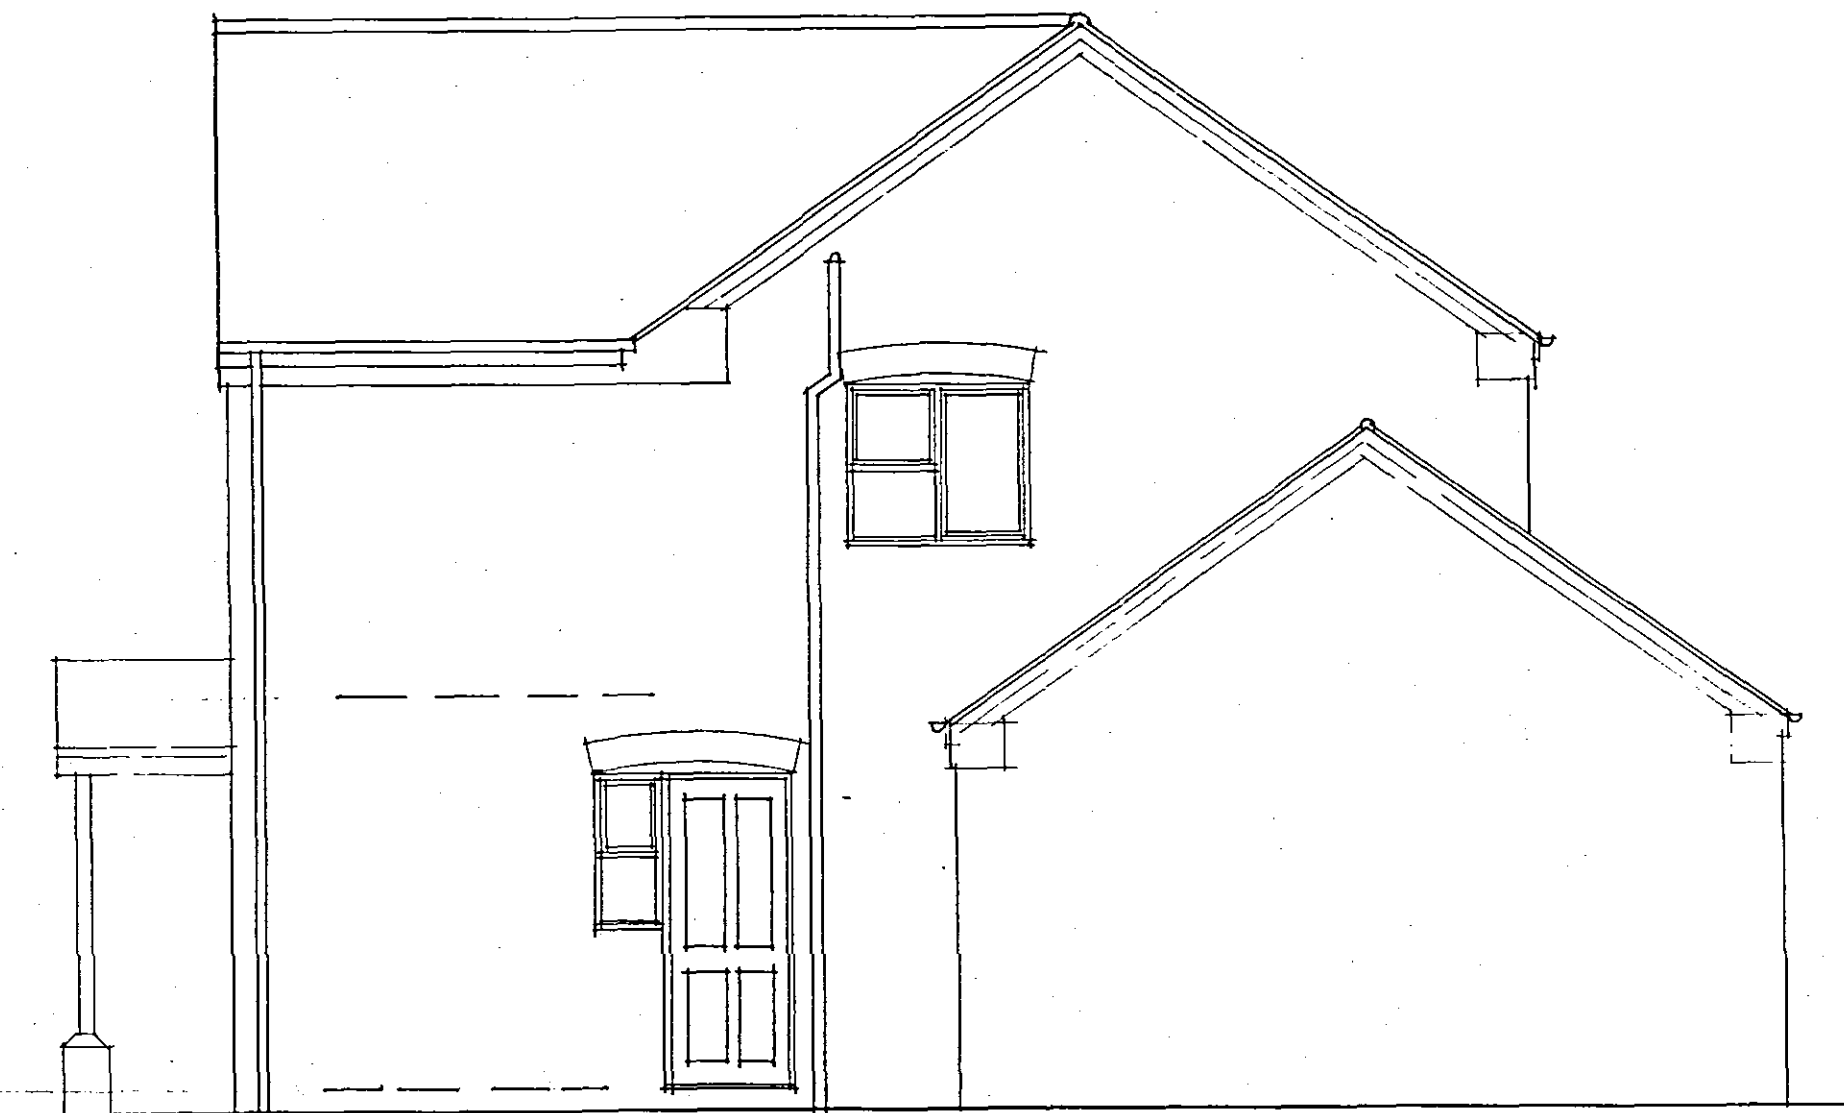


WEST ELEVATION



SOUTH ELEVATION

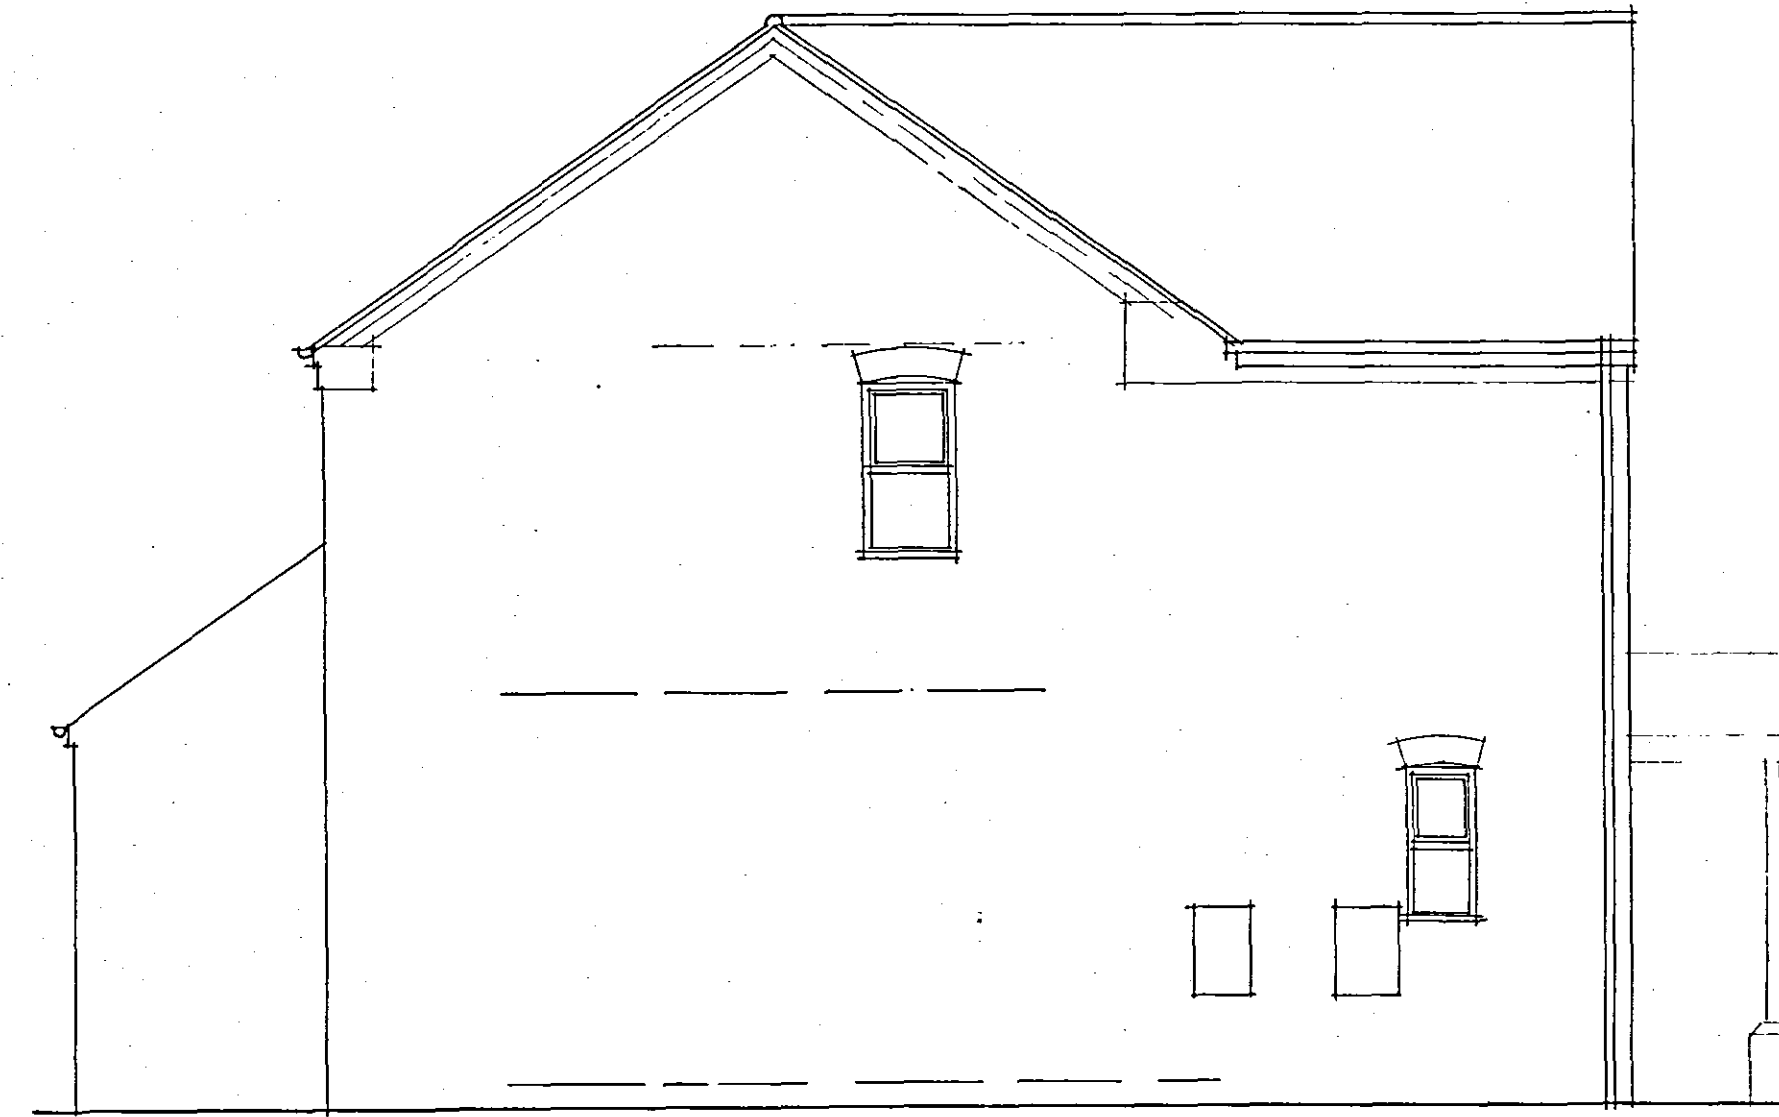

EAST ELEVATION

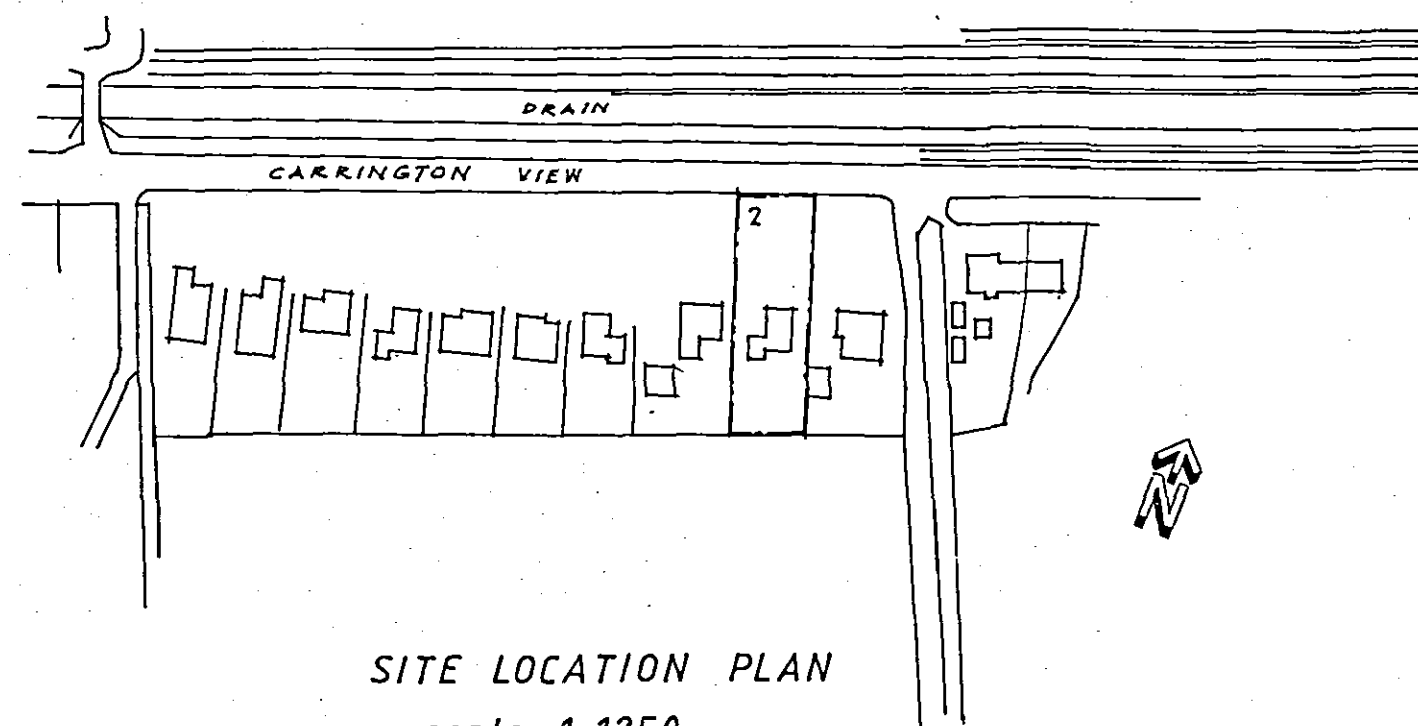

SITE LOCATION PLAN
scale 1:1250

SHDC
Planning & Development
15 MAR 2005
Ref: 0351105

DETERMINED
PLAN

R.MICHAEL GARNER Architectural Consultant 45A OLD LINCOLN ROAD CAYTHORPE GRANTHAM Lincs NG32 3EJ TEL/FAX 01400 273424		
CLIENT M MORLEY & L RASTALL 2 CARRINGTON VIEW TONGUE END BASTON PE11 3HZ		
PROJECT EXTENSIONS AND ALTERATIONS TO DWELLING		
DRAWING PLANS & ELEVATIONS AS EXISTING		
SCALE 1:50	DATE FEBRUARY 2005	
PROJ. No 670122	DRG. No. 01	REV.