
 
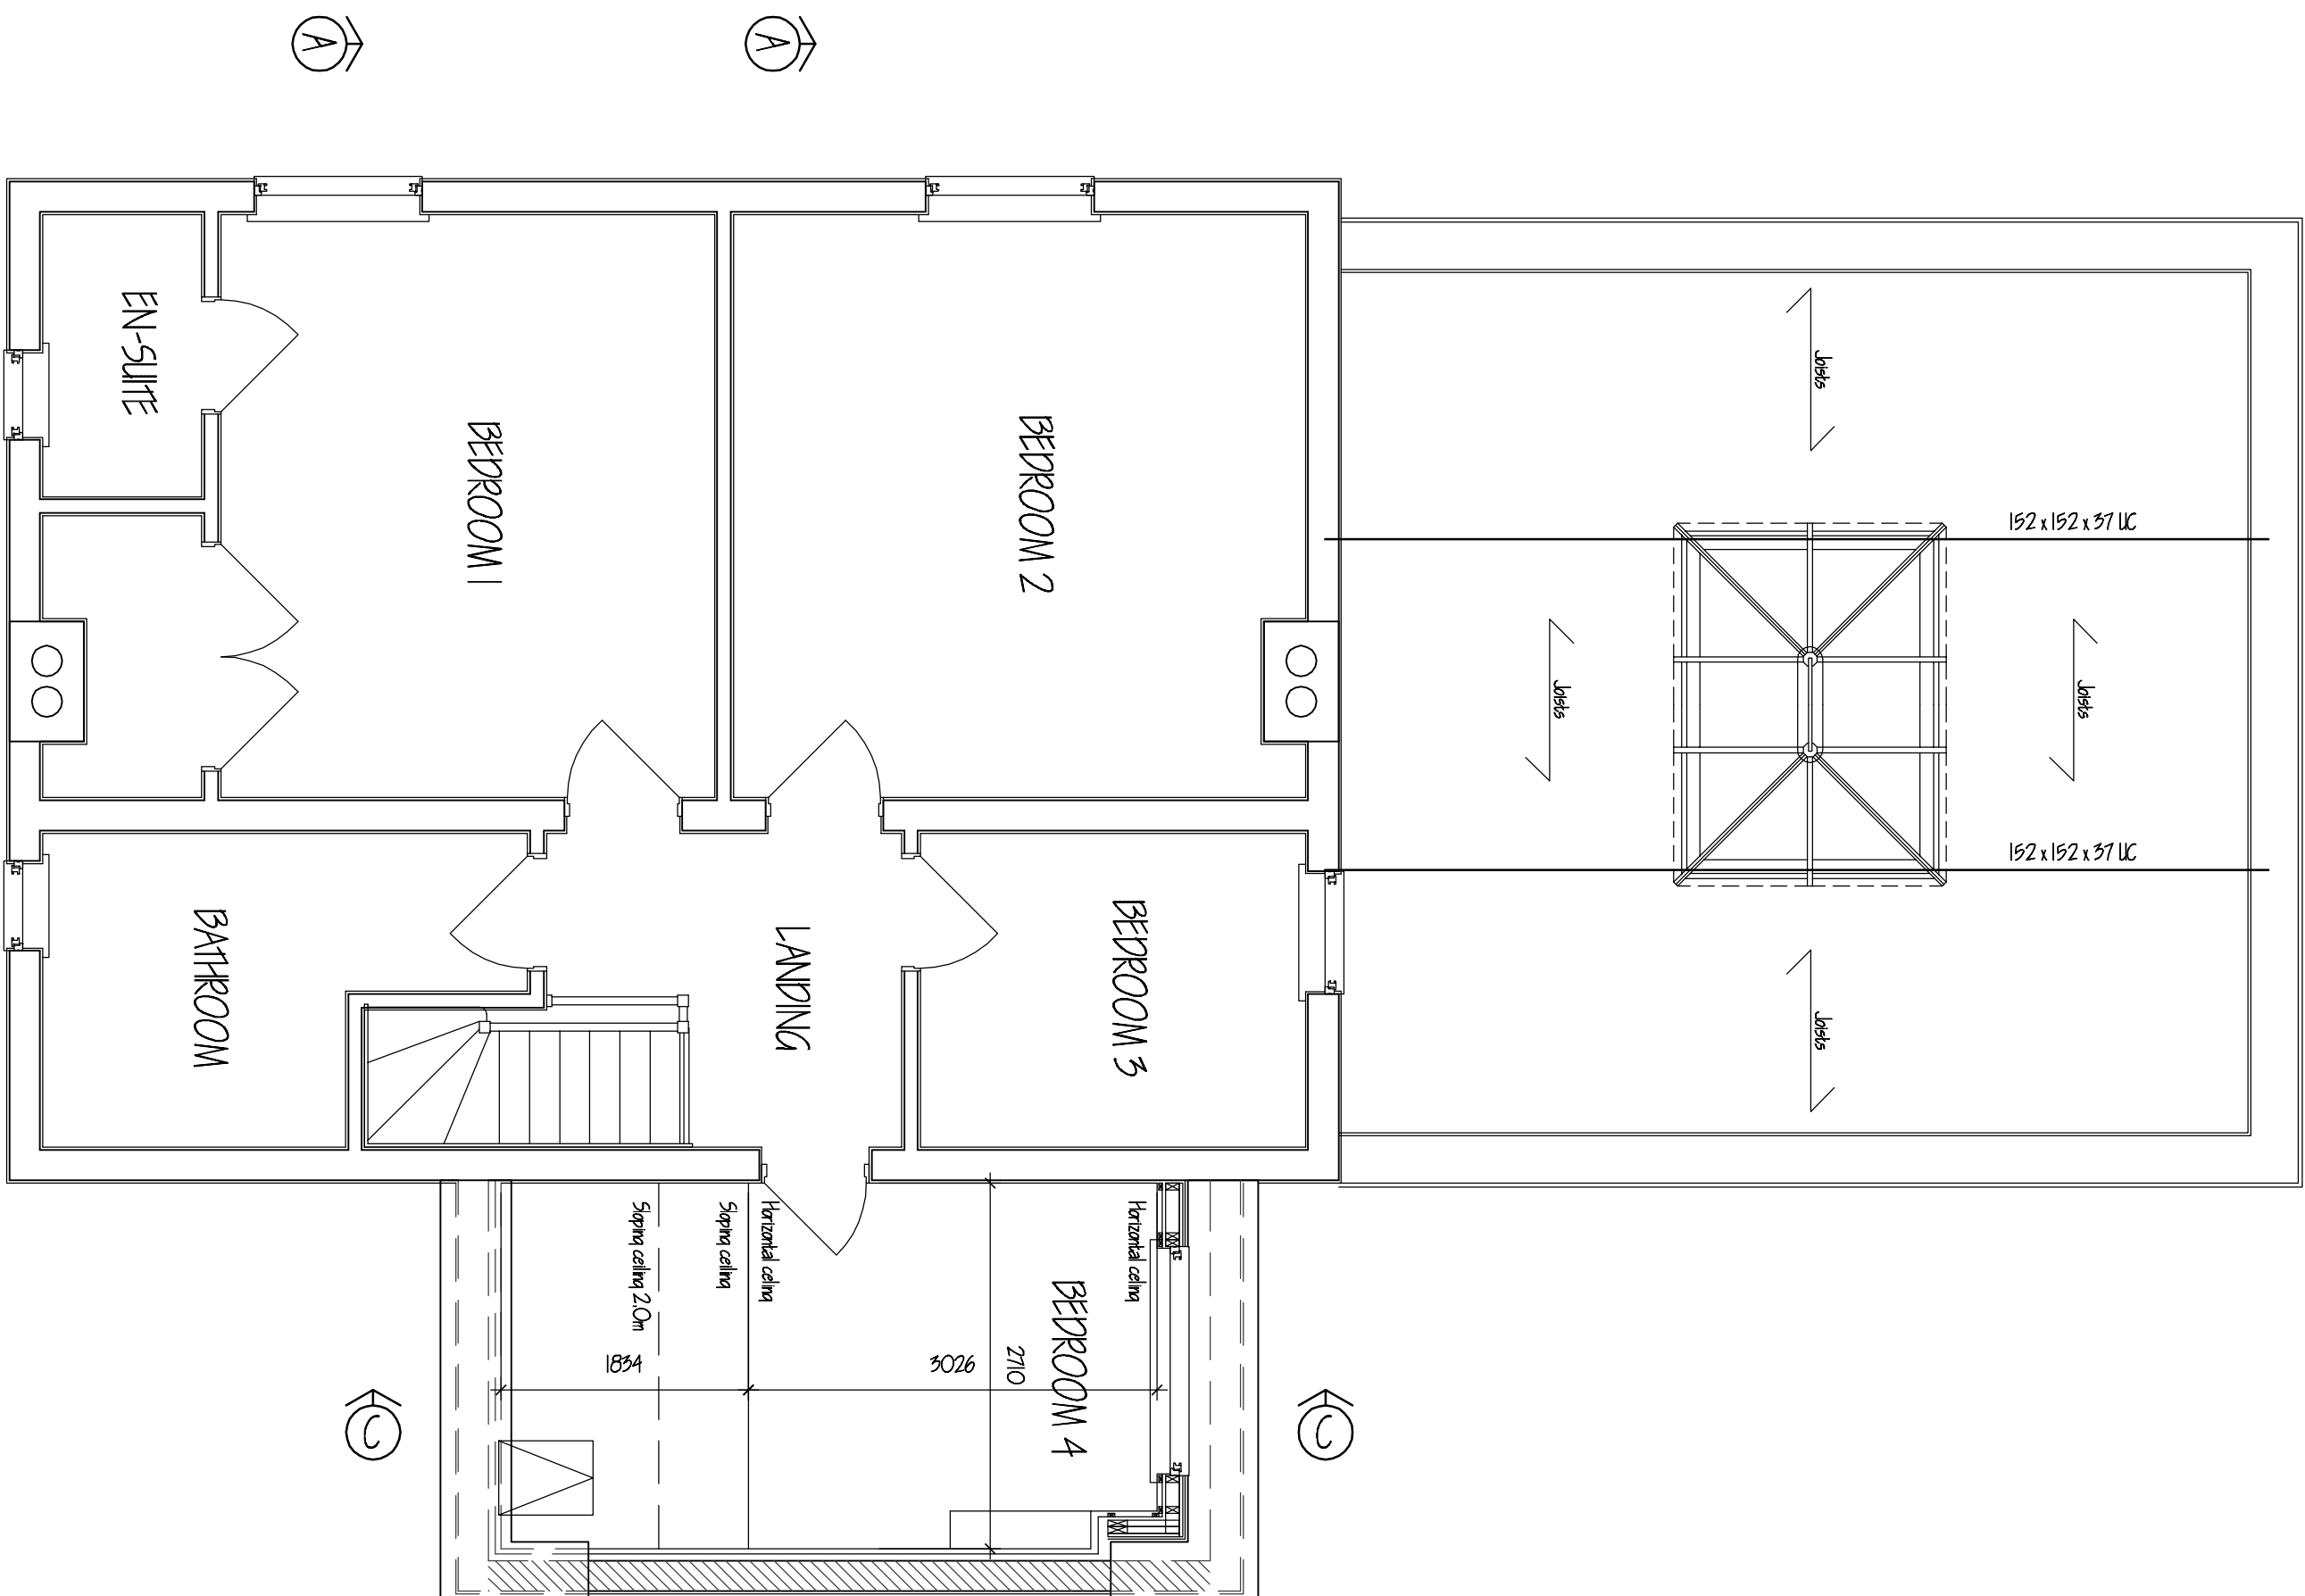


RevNo	Revision note	Date	Signature	Checked
-------	---------------	------	-----------	---------

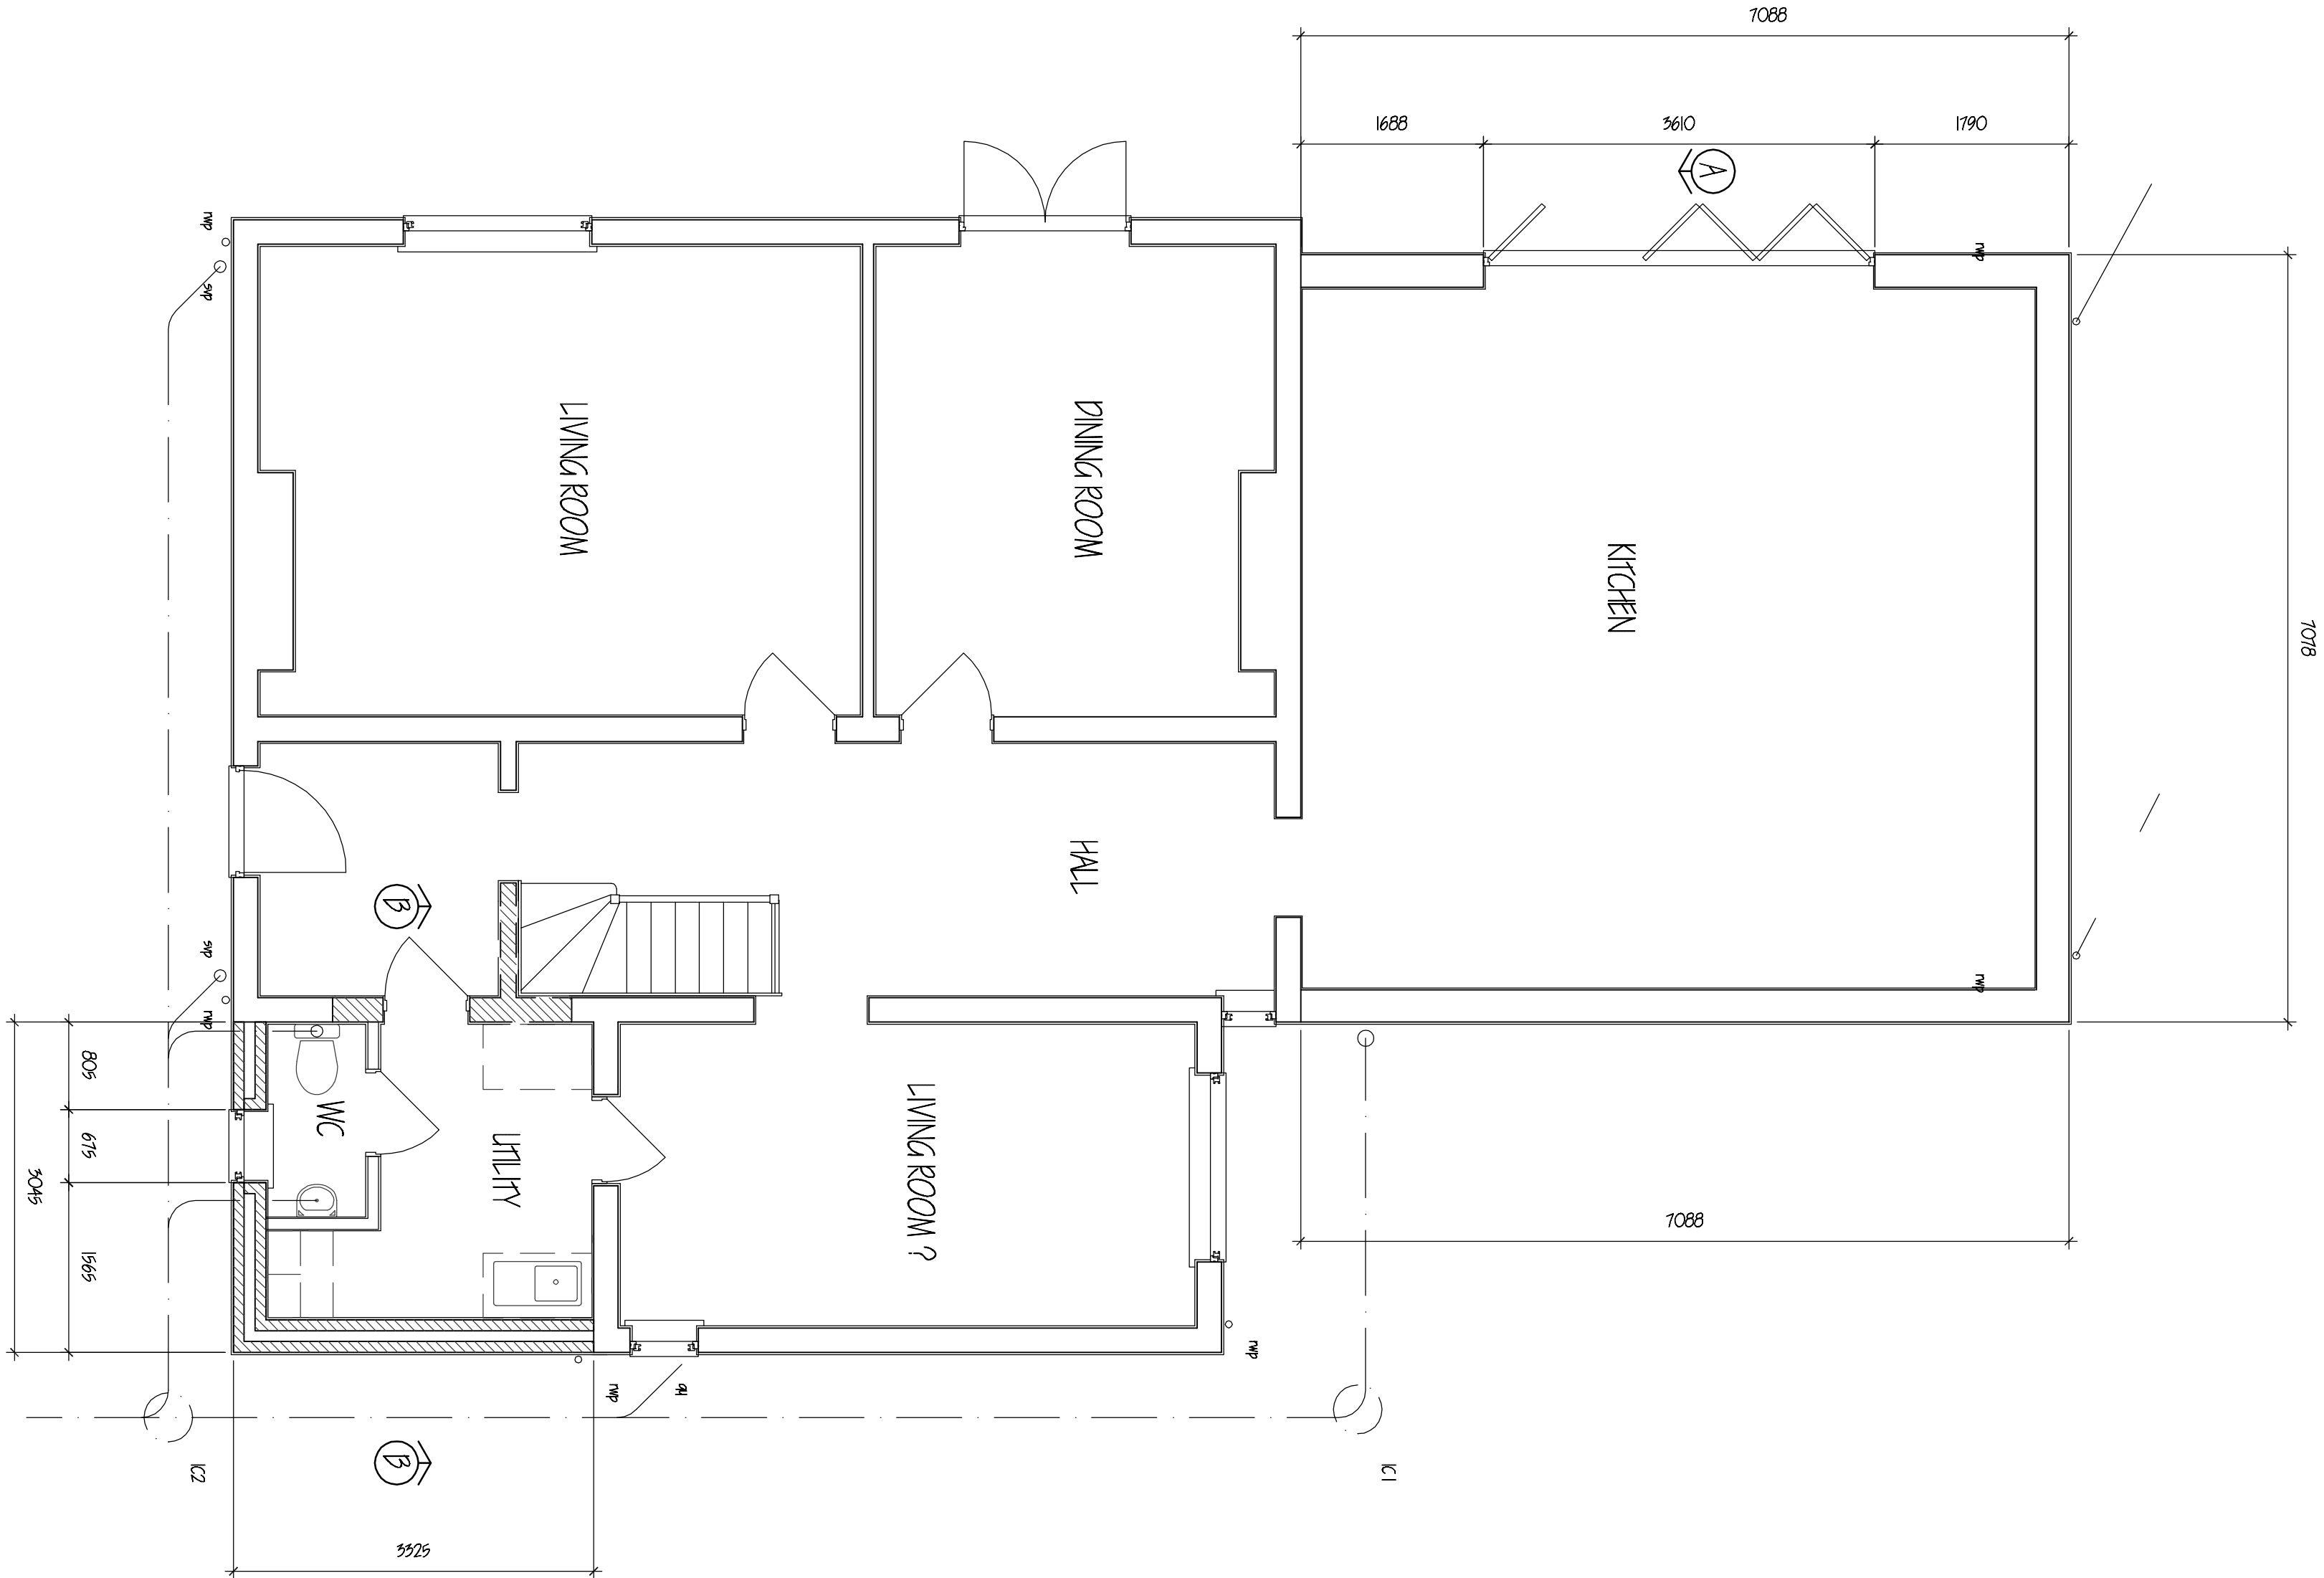

MR K L EA STATION FARM COTTAGE, MAIN ROAD, DEERING ST NICHOLAS, SPALDING, LINCOLNSHIRE, PE11 3DP.				ALTERATIONS AND EXTENSION TO DWELLING AND GARAGE PROPOSED FLOOR PLANS.			
Designed B	Created	Approved	File name	Date 17 Feb 2017	Scale As shown	Drawn No 1/1 64426 / 002 / 121	