


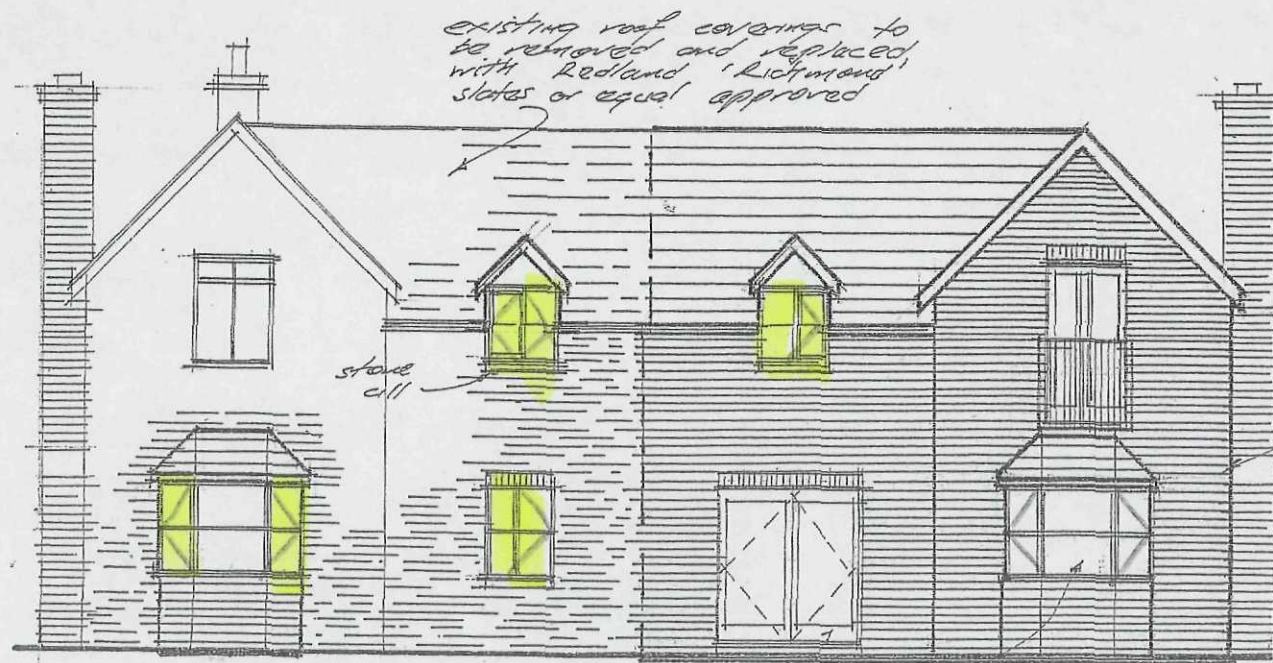

South East Elevation

new roof covered with Redland Richmond slates or equal approved

facing bricks to match existing




North East Elevation



South West Elevation


brickwork to match existing

Redland Richmond

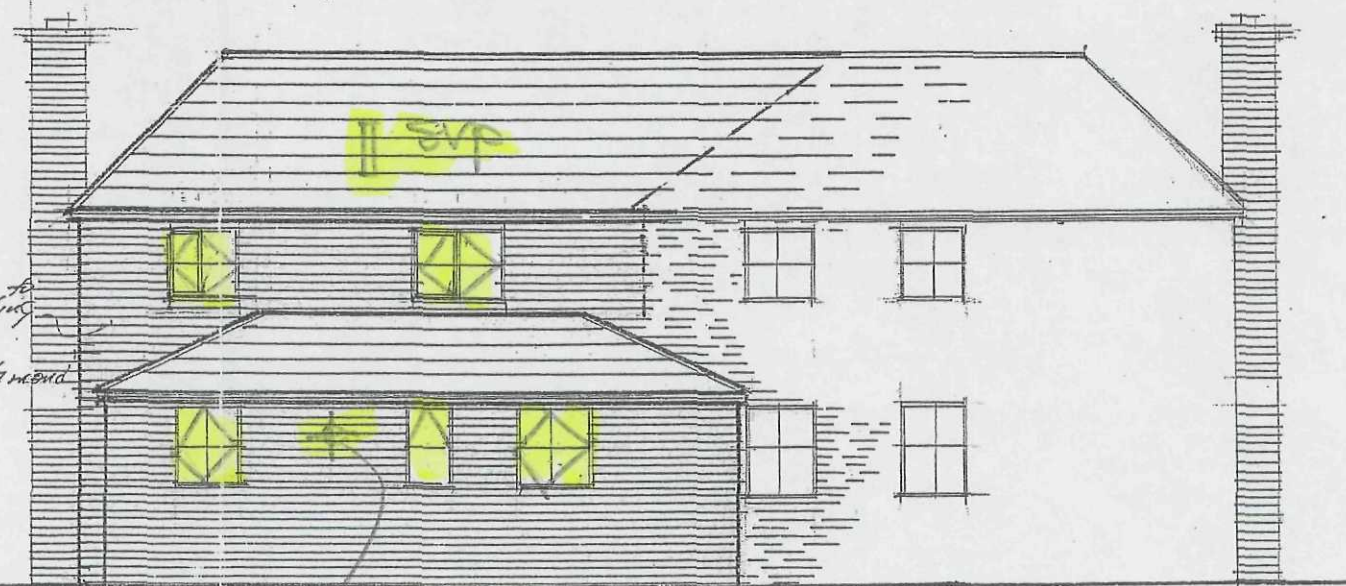

North West Elevation

NOTE: OPENING WINDOWS SHOWN THUS

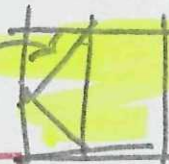

**DETERMINED
PLAN
ELEVATIONS**

REV A - existing chimney removed, new chimney to each end, window and doors to South West Elevation

scale 1:100

date: March 05

drawn by JTD/05/05

REV A dec/05

The Farm House
Grays Farm
North Dove Bank, Spalding
for Mr & Mrs Davis