
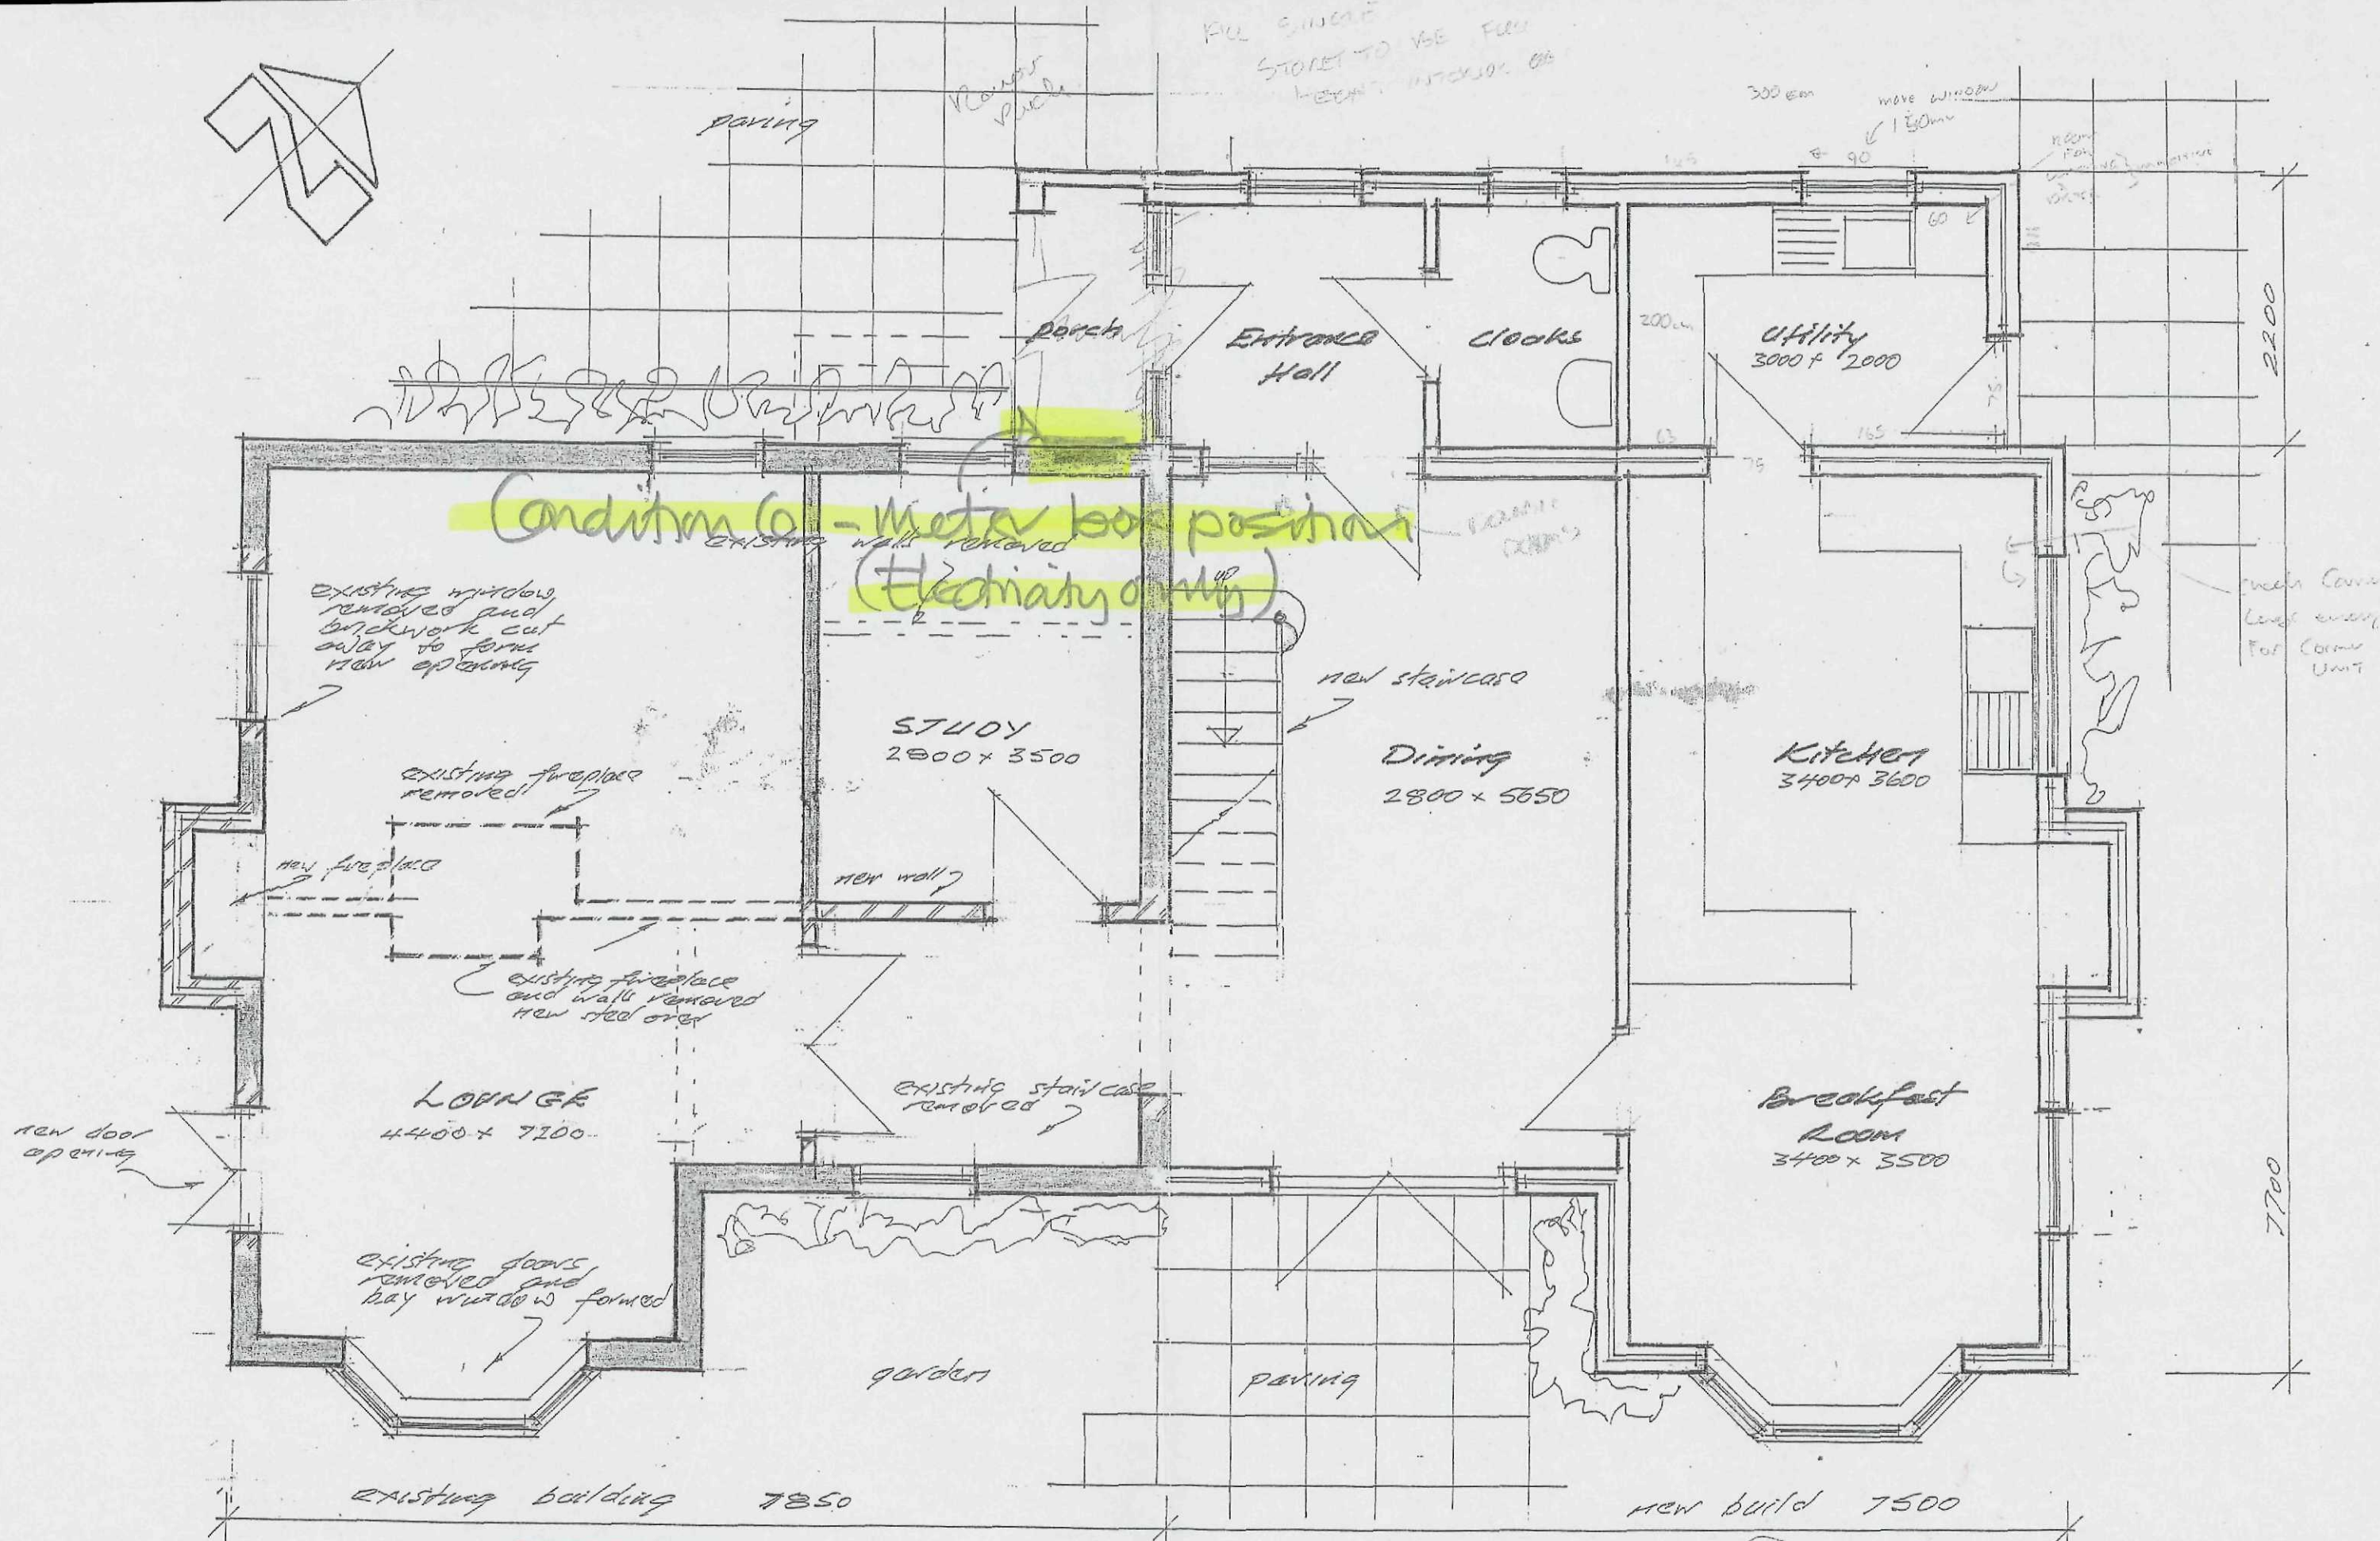


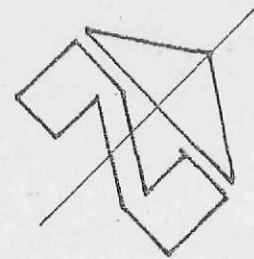

**DETERMINED
PLAN**

GROUND FLOOR PLAN

REV A: walls removed
to enlarge lounge
chimney breasts added
12/03

scale 1:50
date - March 05

The Farm House
Grays Farm
North Grove Bank, Spalding
for Mr & Mrs. Davis