



P:\Projects\900-899\831 Mr N Watts\831 - Erection of General Purpose Agricultural Store, Vine House Farm, Deving St Nicholas\2D Files\2D-RDC Drawings\Current\831-cl.dwg, 14/03/2007 15:36:30

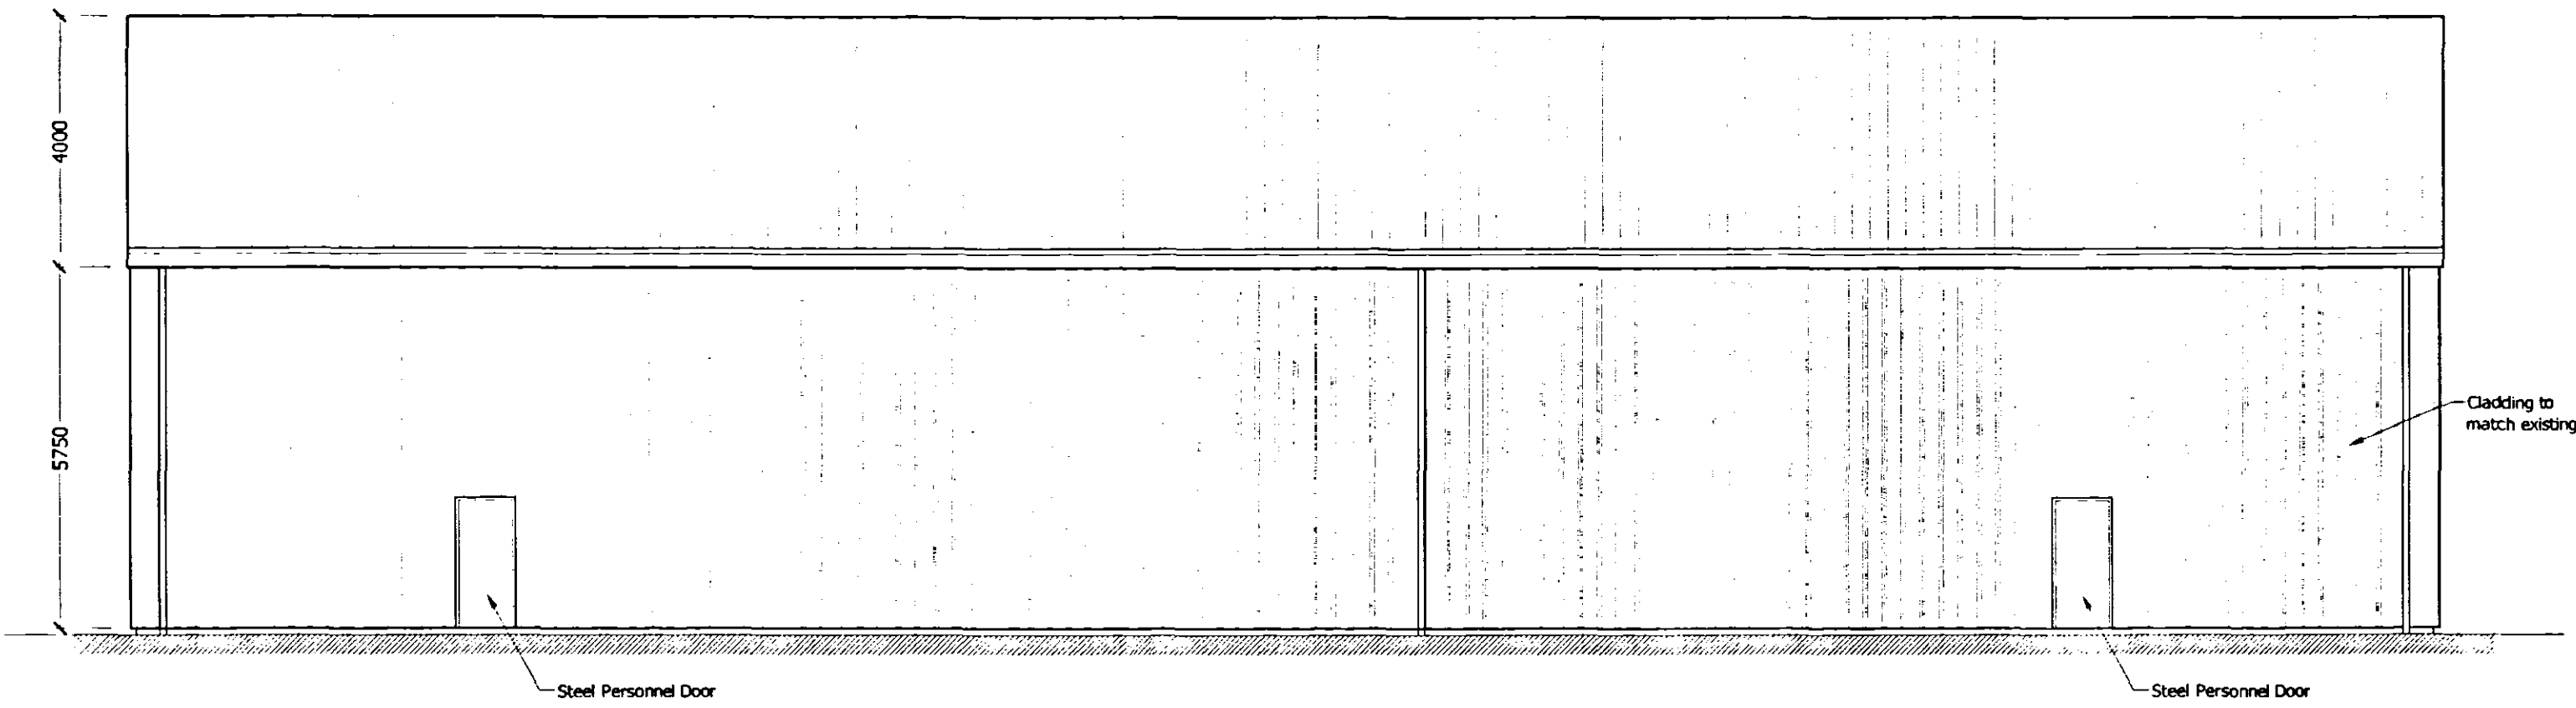


SIDE ELEVATION


Southern side elevation is mirrored minus personnel doors

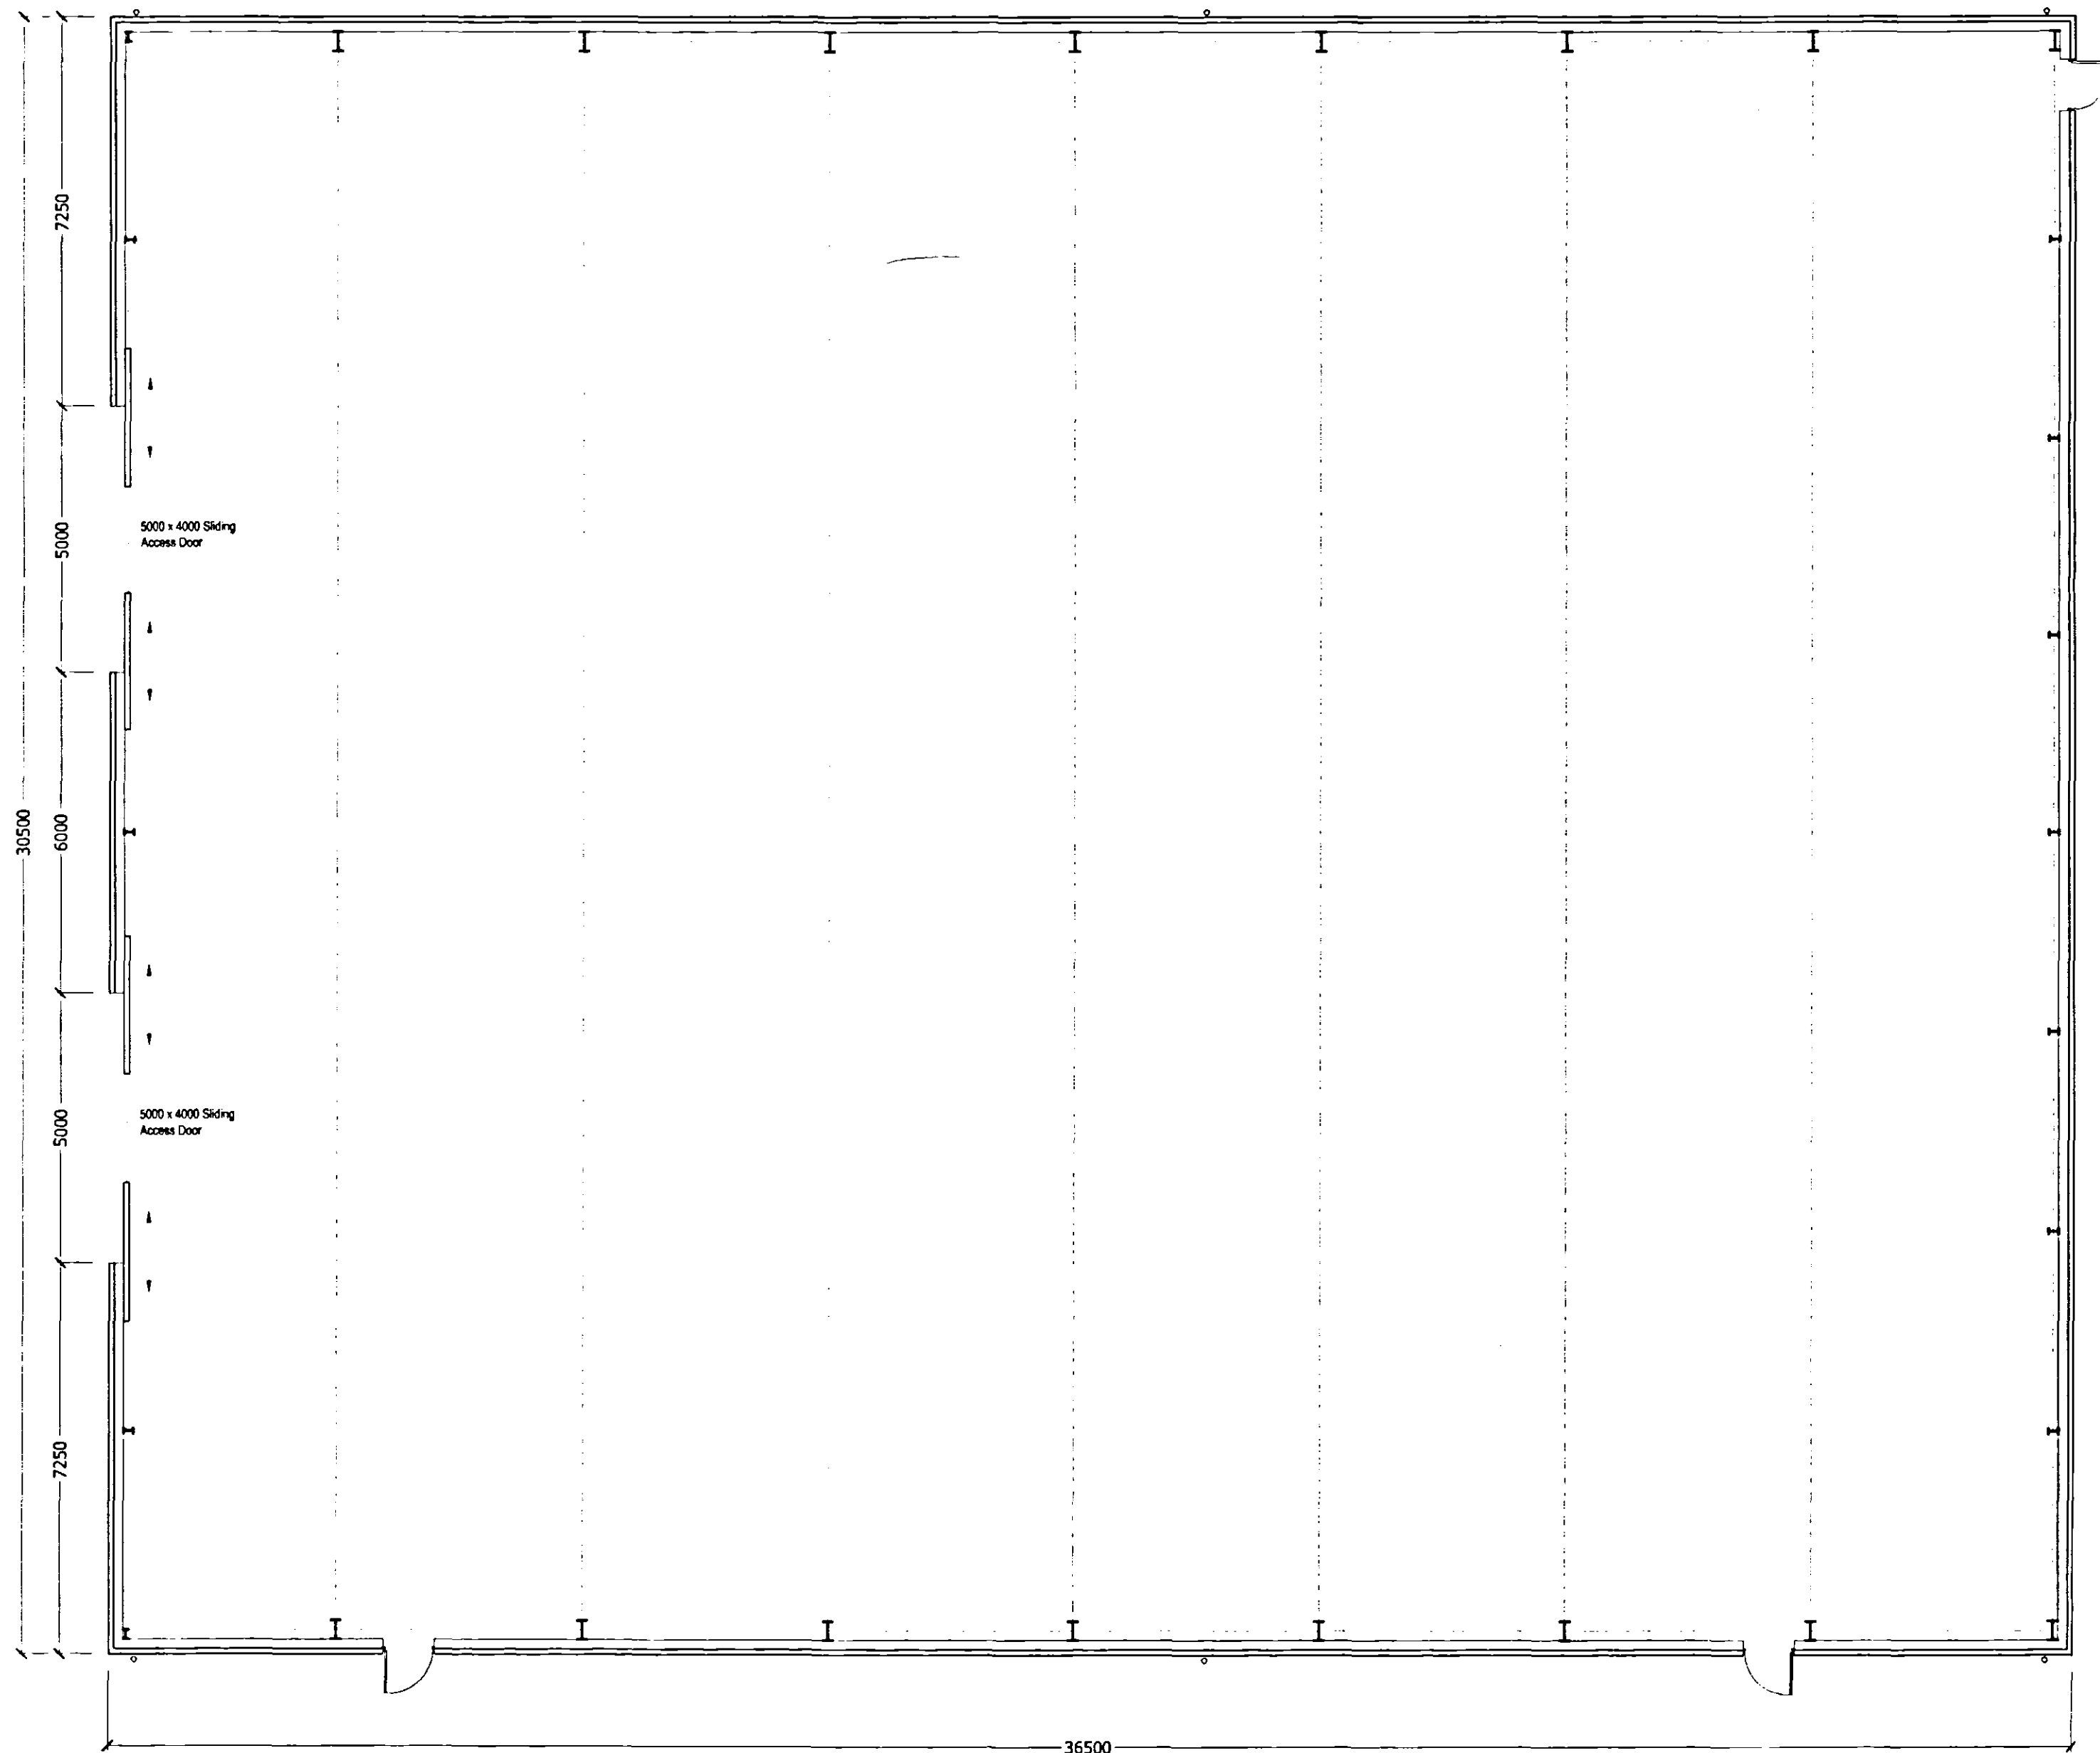


FLOOR LAYOUT

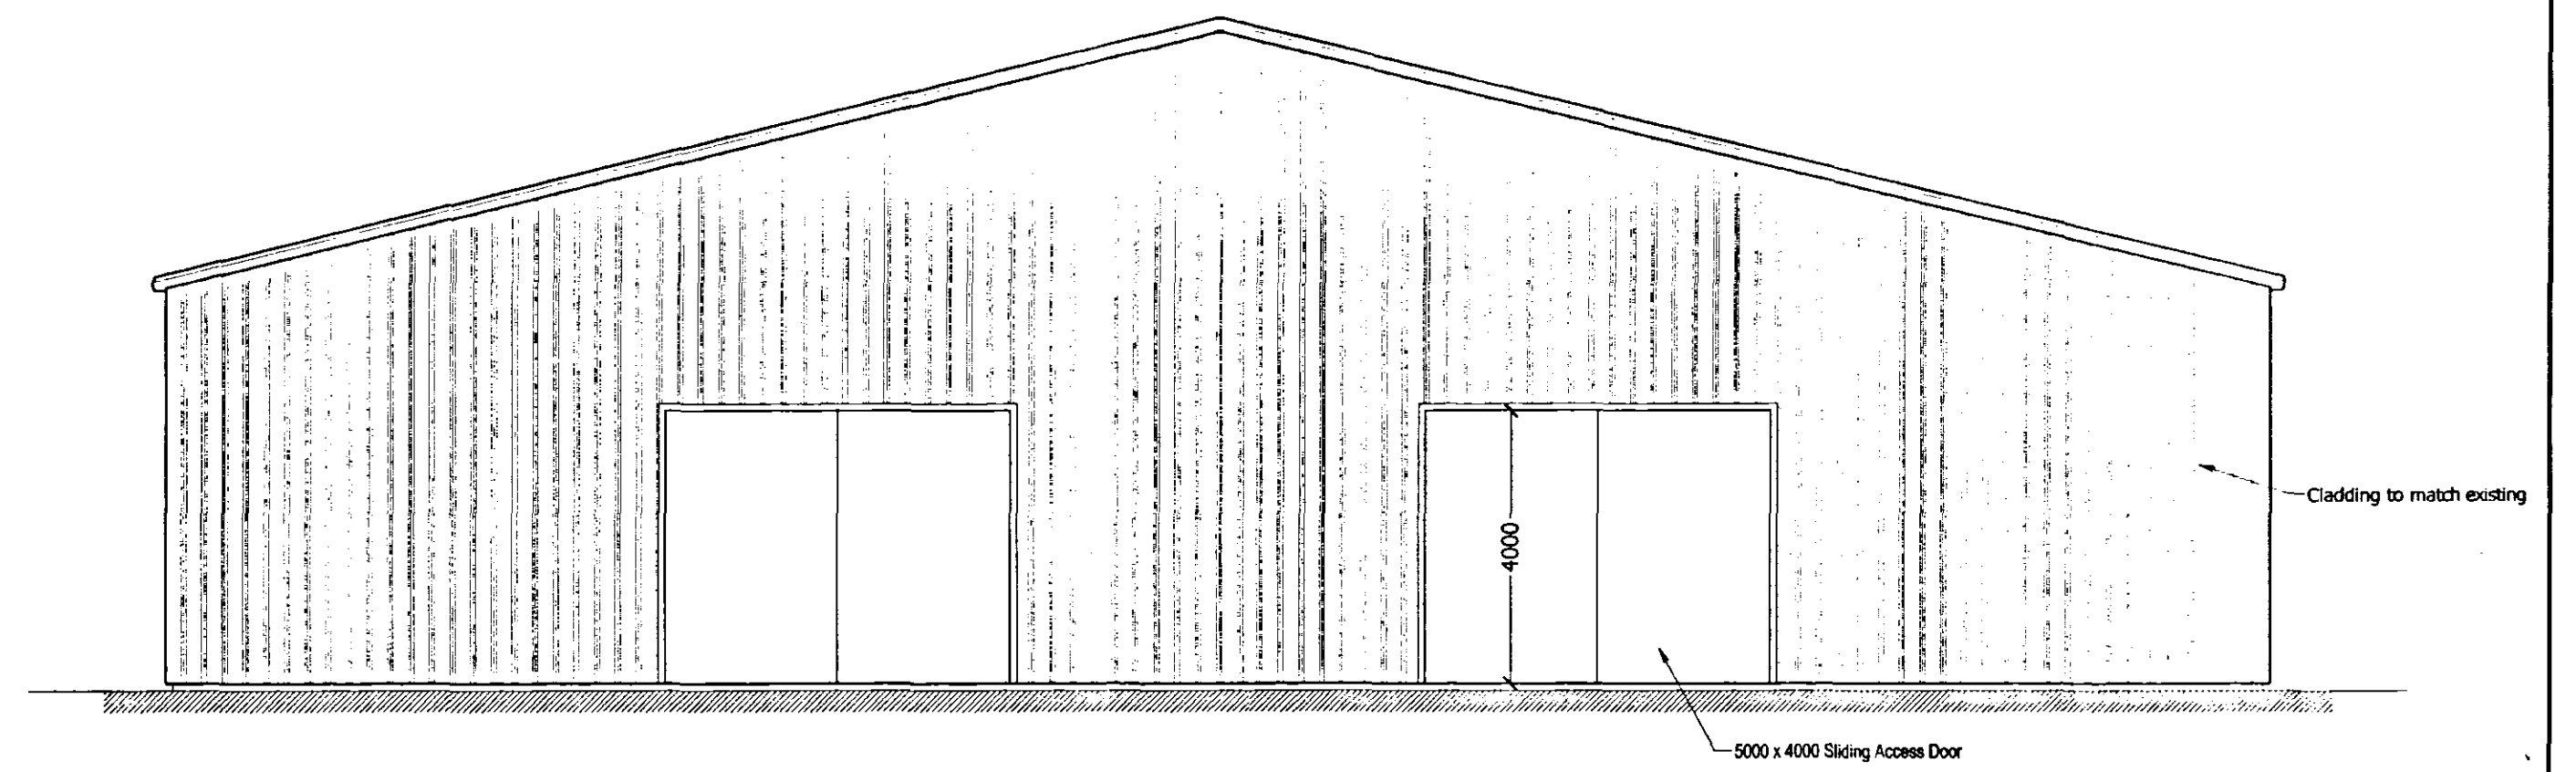

FRONT ELEVATION

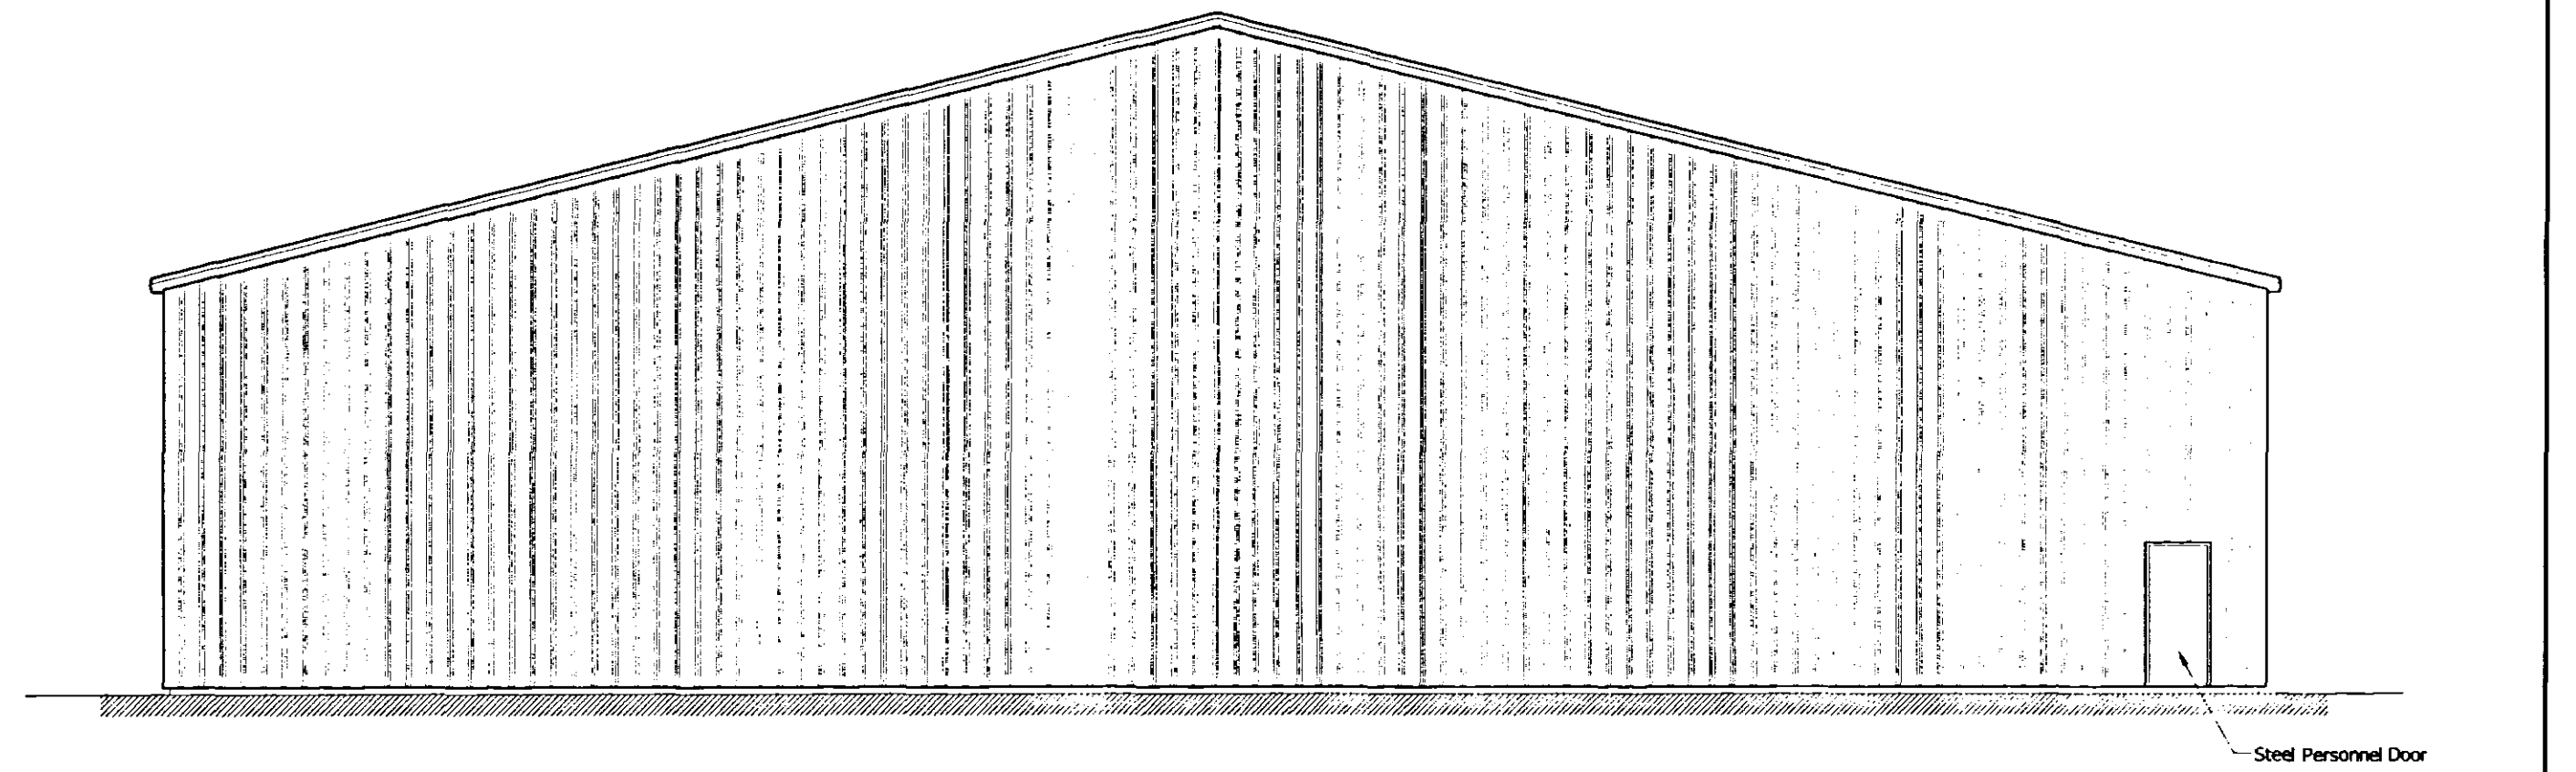

REAR ELEVATION

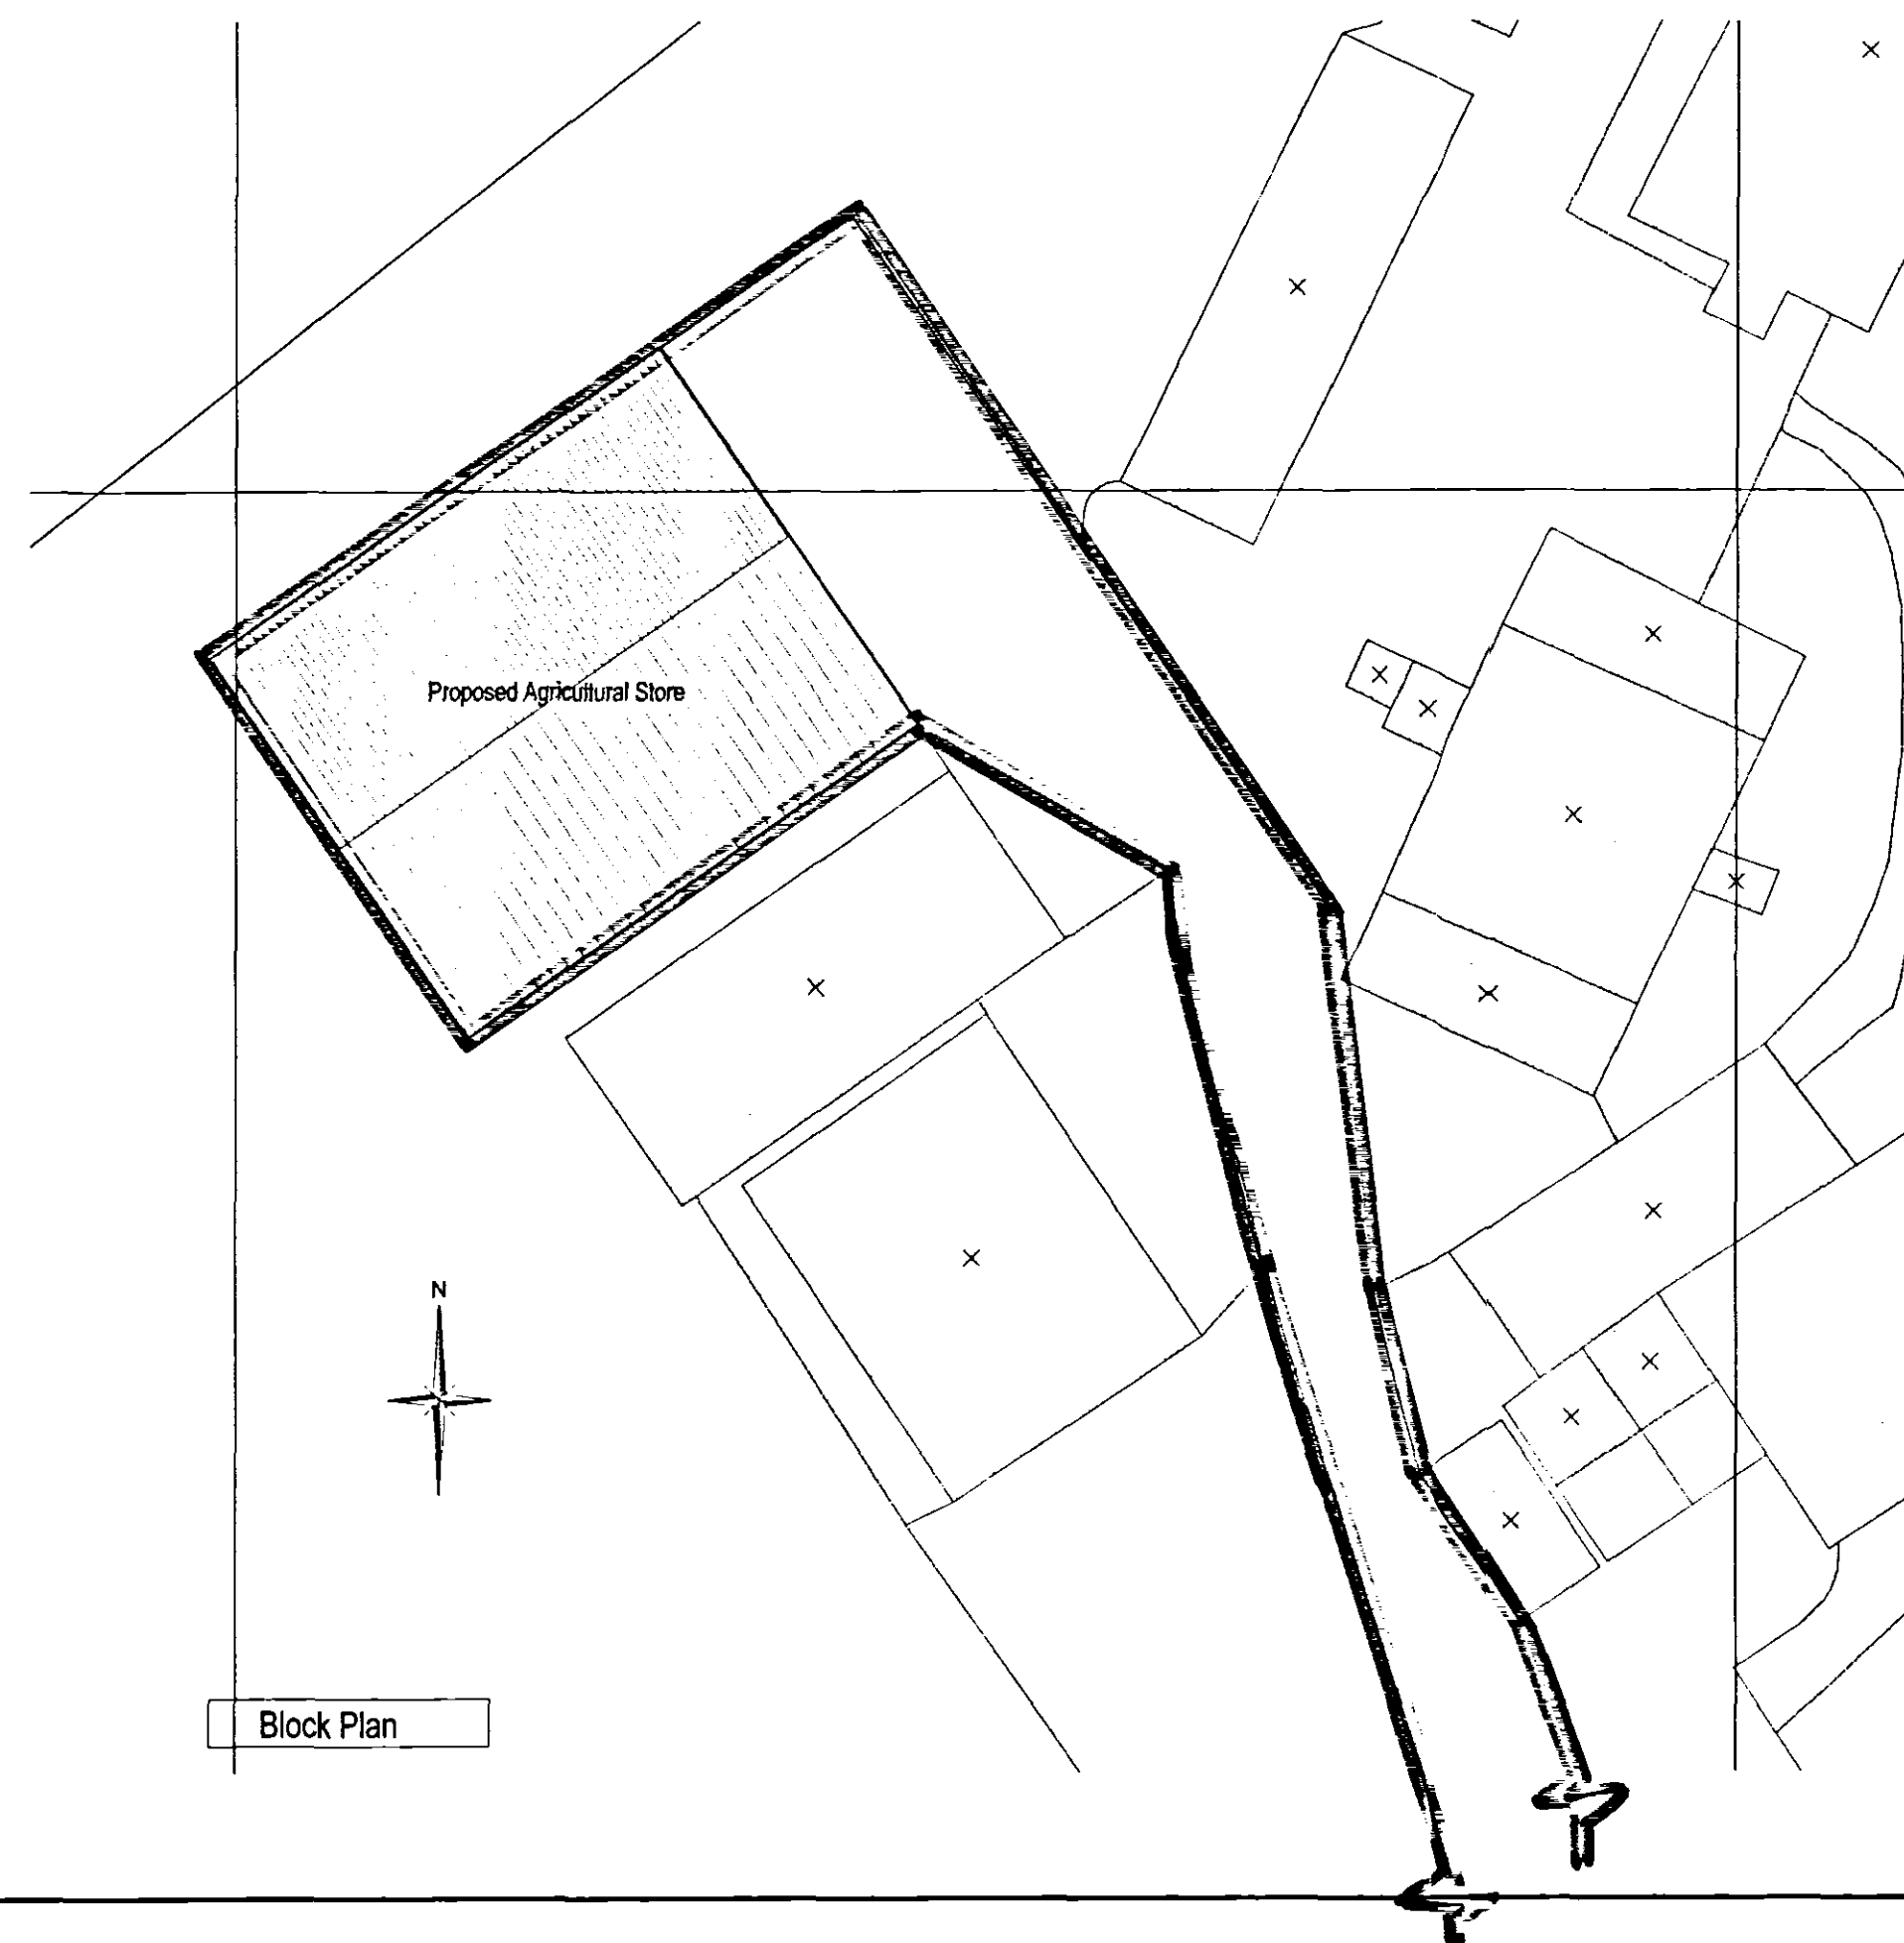

Block Plan

DRAWING

16 MAR 2007

ISSUED

Notes

All Steelwork shown is indicative only. Refer to manufacturers details and specification for final Design

THIS DRAWING IS FOR THE
PURPOSE OF OBTAINING
PLANNING PERMISSION ONLY

Planning Permission
29 MAR 2007
Ref: 04/12/07

ORIGINAL
IF
RED

Rev.	By	Notes	Date
A	JB	Sliding doors revised to 5metres wide	14-03-07

rdc
Robert Doughty
Consultancy

32 High Street, Helpringham
Sleaford, Lincolnshire NG34 0RA
Tel: 01529 421646
Fax: 01529 421358
Email: admin@rdc-landplan.co.uk
Web: www.rdc-landplan.co.uk

Client: Mr N Watts			
Project: Proposed Agricultural Store			
Drawing title: Design Details & Block Plan			
Job No. 831-01	Drawing No. DD-01	Rev. A	Drawn j.r.b
Scale 1:100, 1:500		Date 06-03-07	Checked

DO NOT SCALE from this drawing. All measurements should be checked against site conditions and any discrepancies should be brought to the attention of the Robert Doughty Consultancy.