



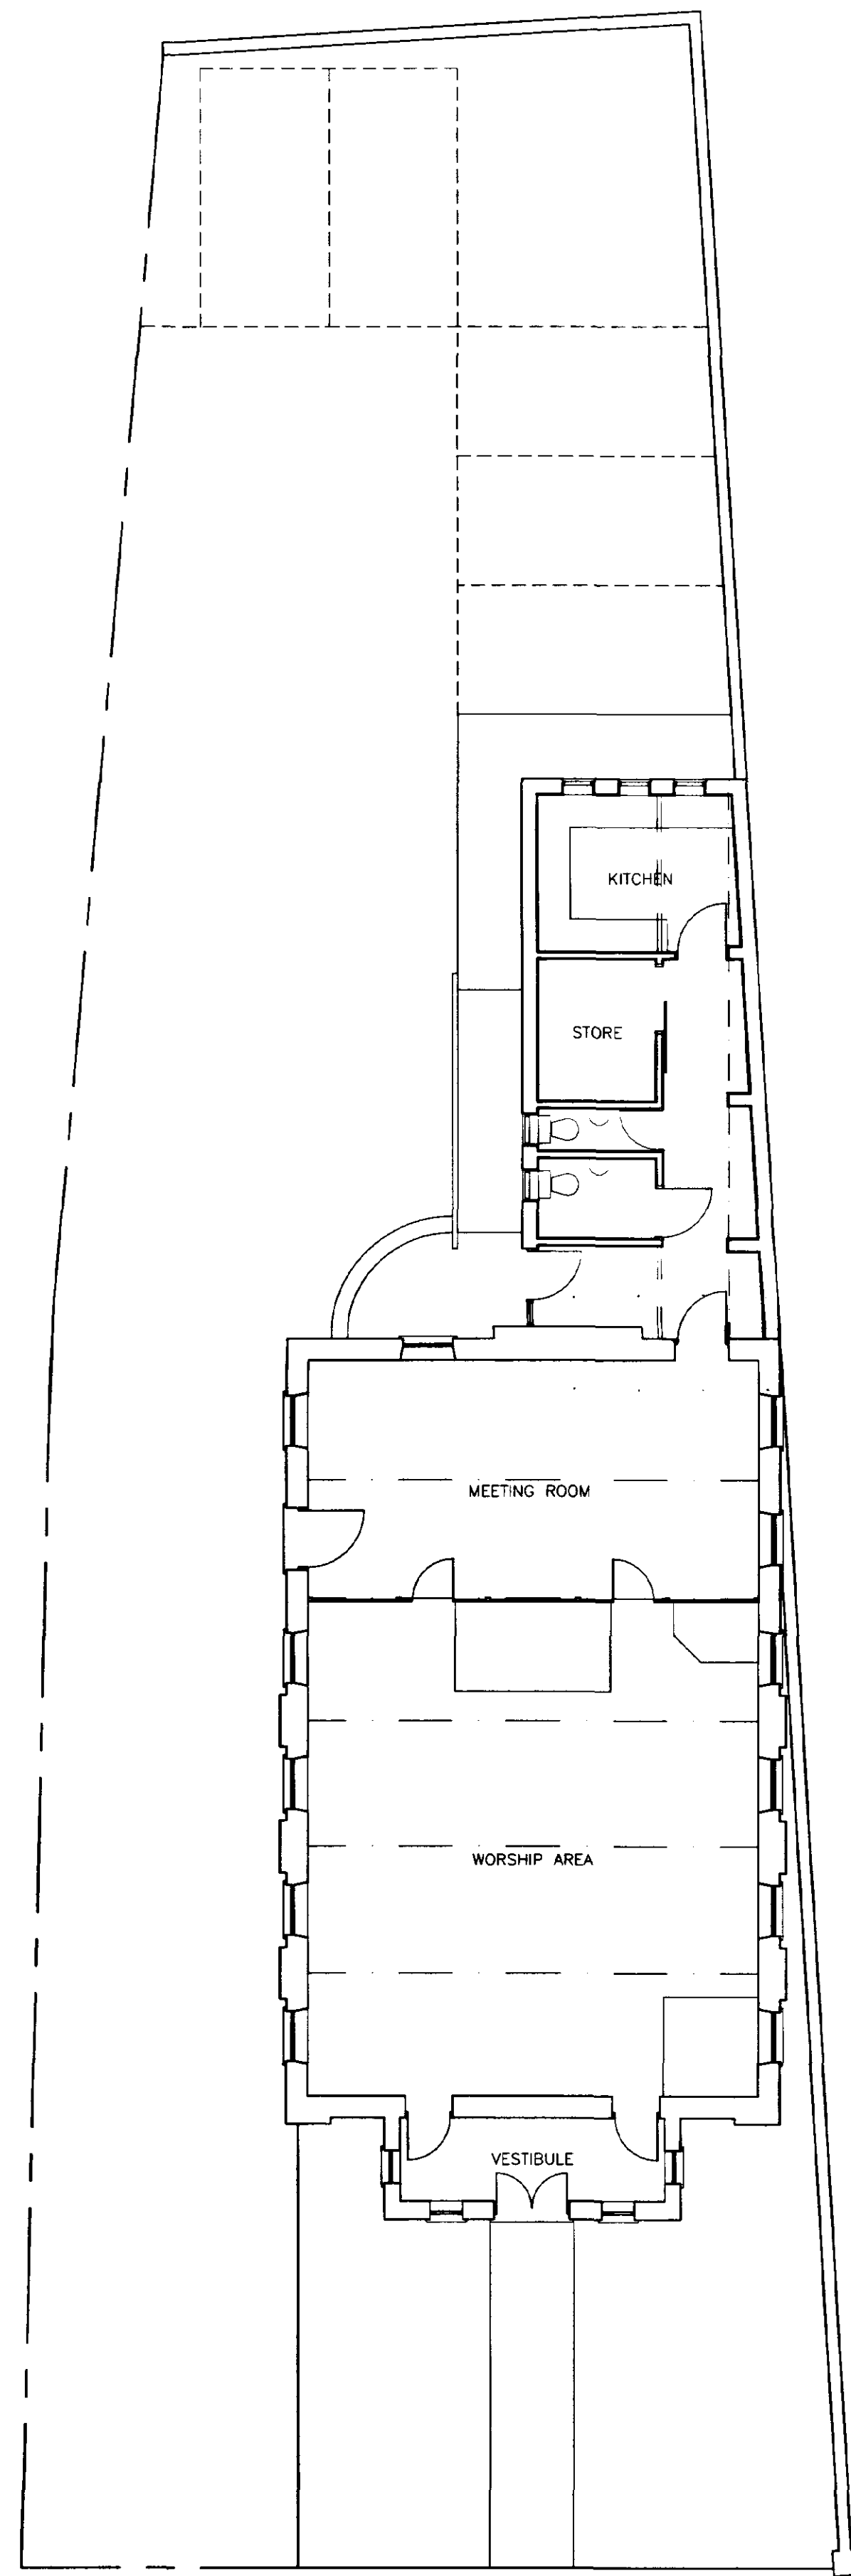


GROUND FLOOR PLAN

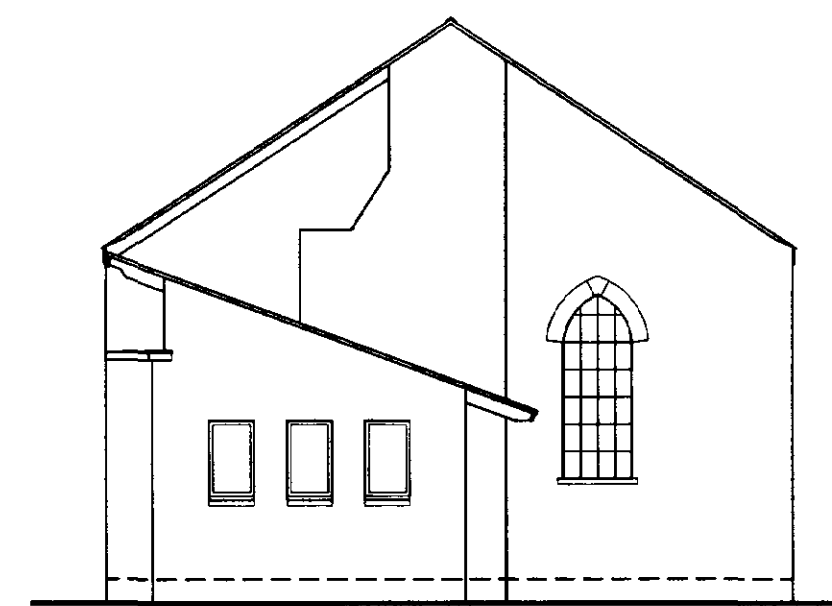


NORTH-WEST ELEVATION




SOUTH-WEST ELEVATION

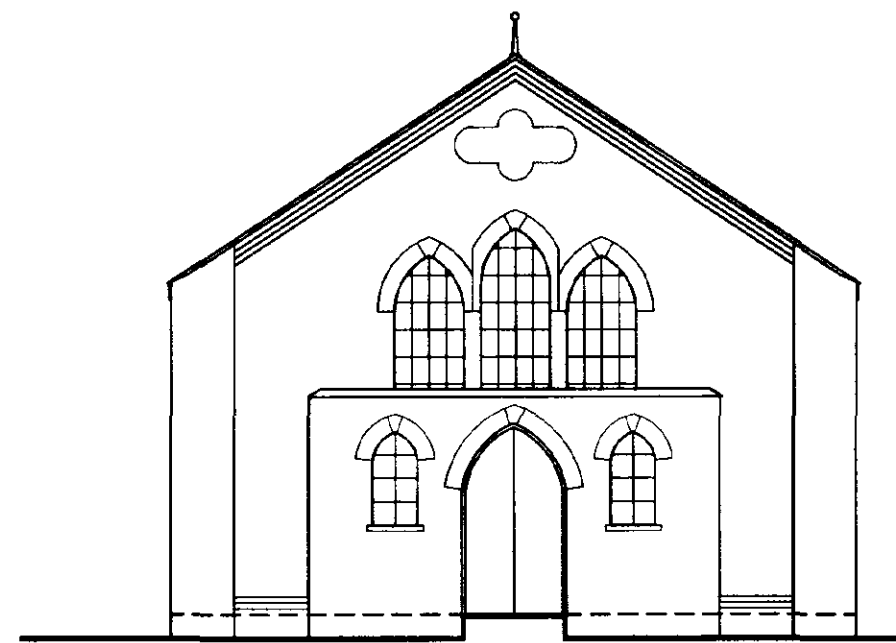


SOUTH-EAST ELEVATION

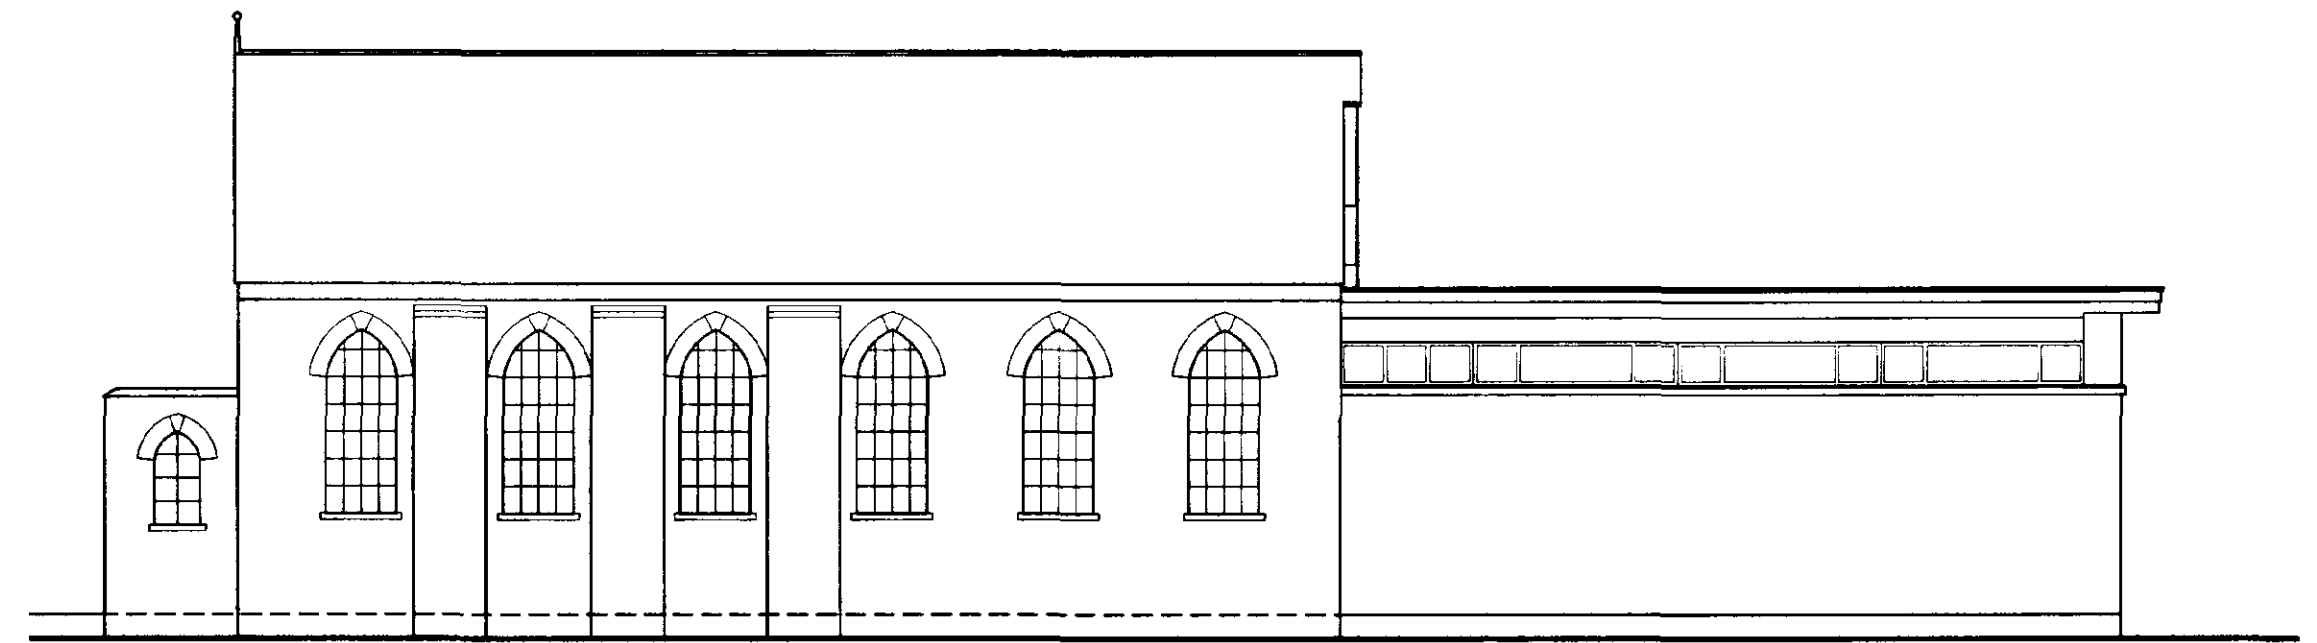


NORTH-EAST ELEVATION

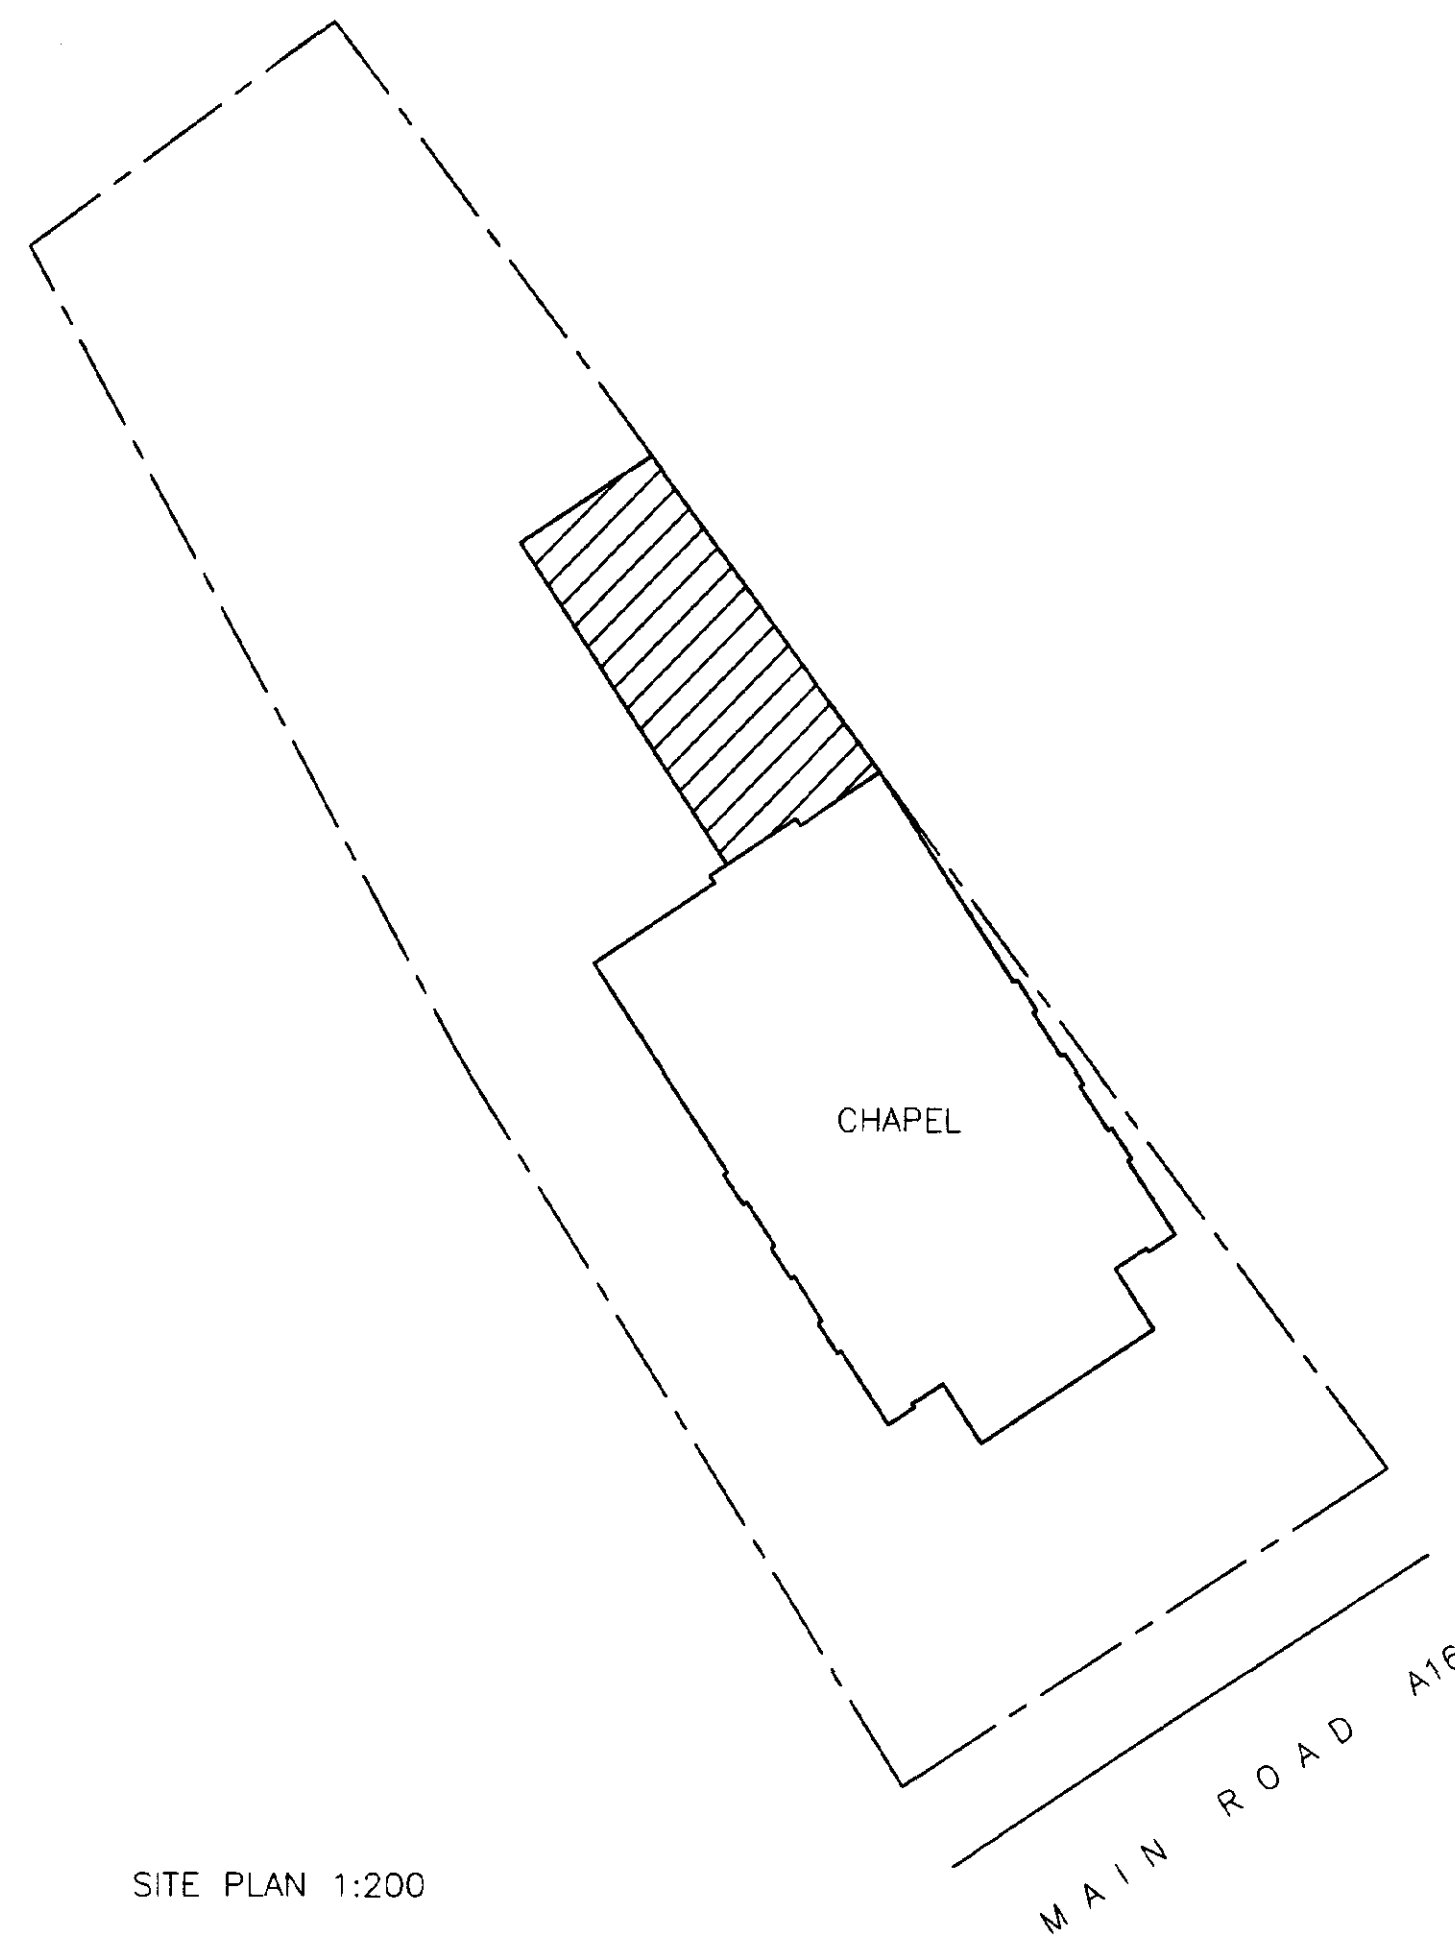


SITE PLAN 1:200

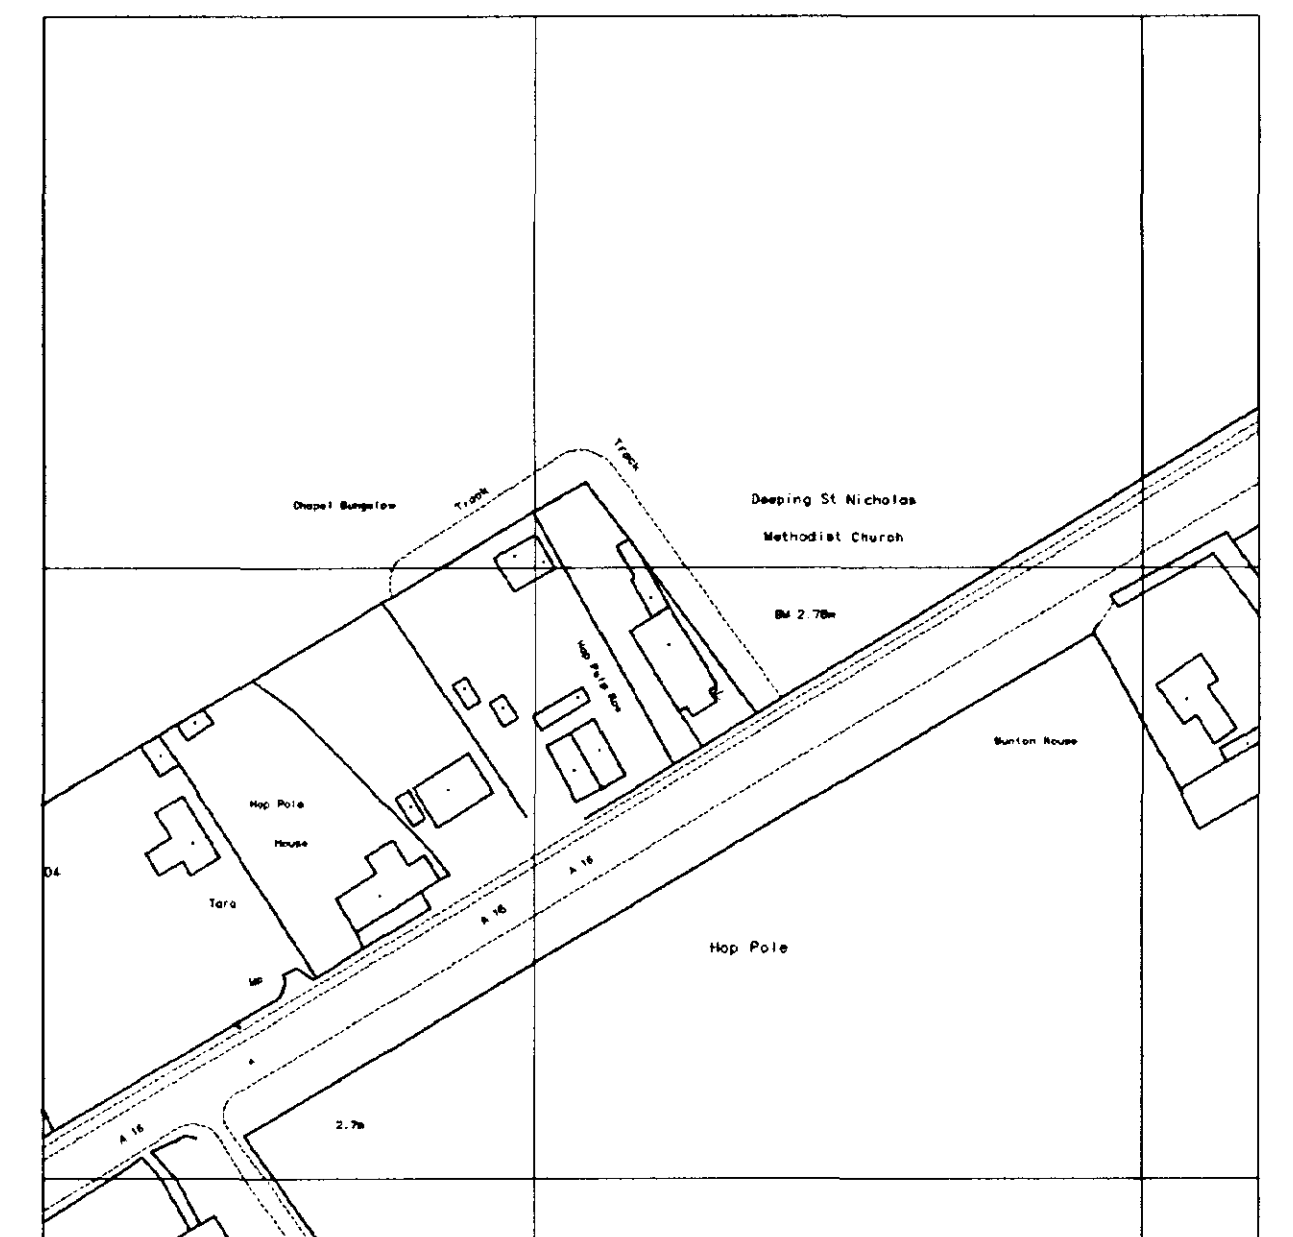

SITE LOCATION PLAN 1:1250

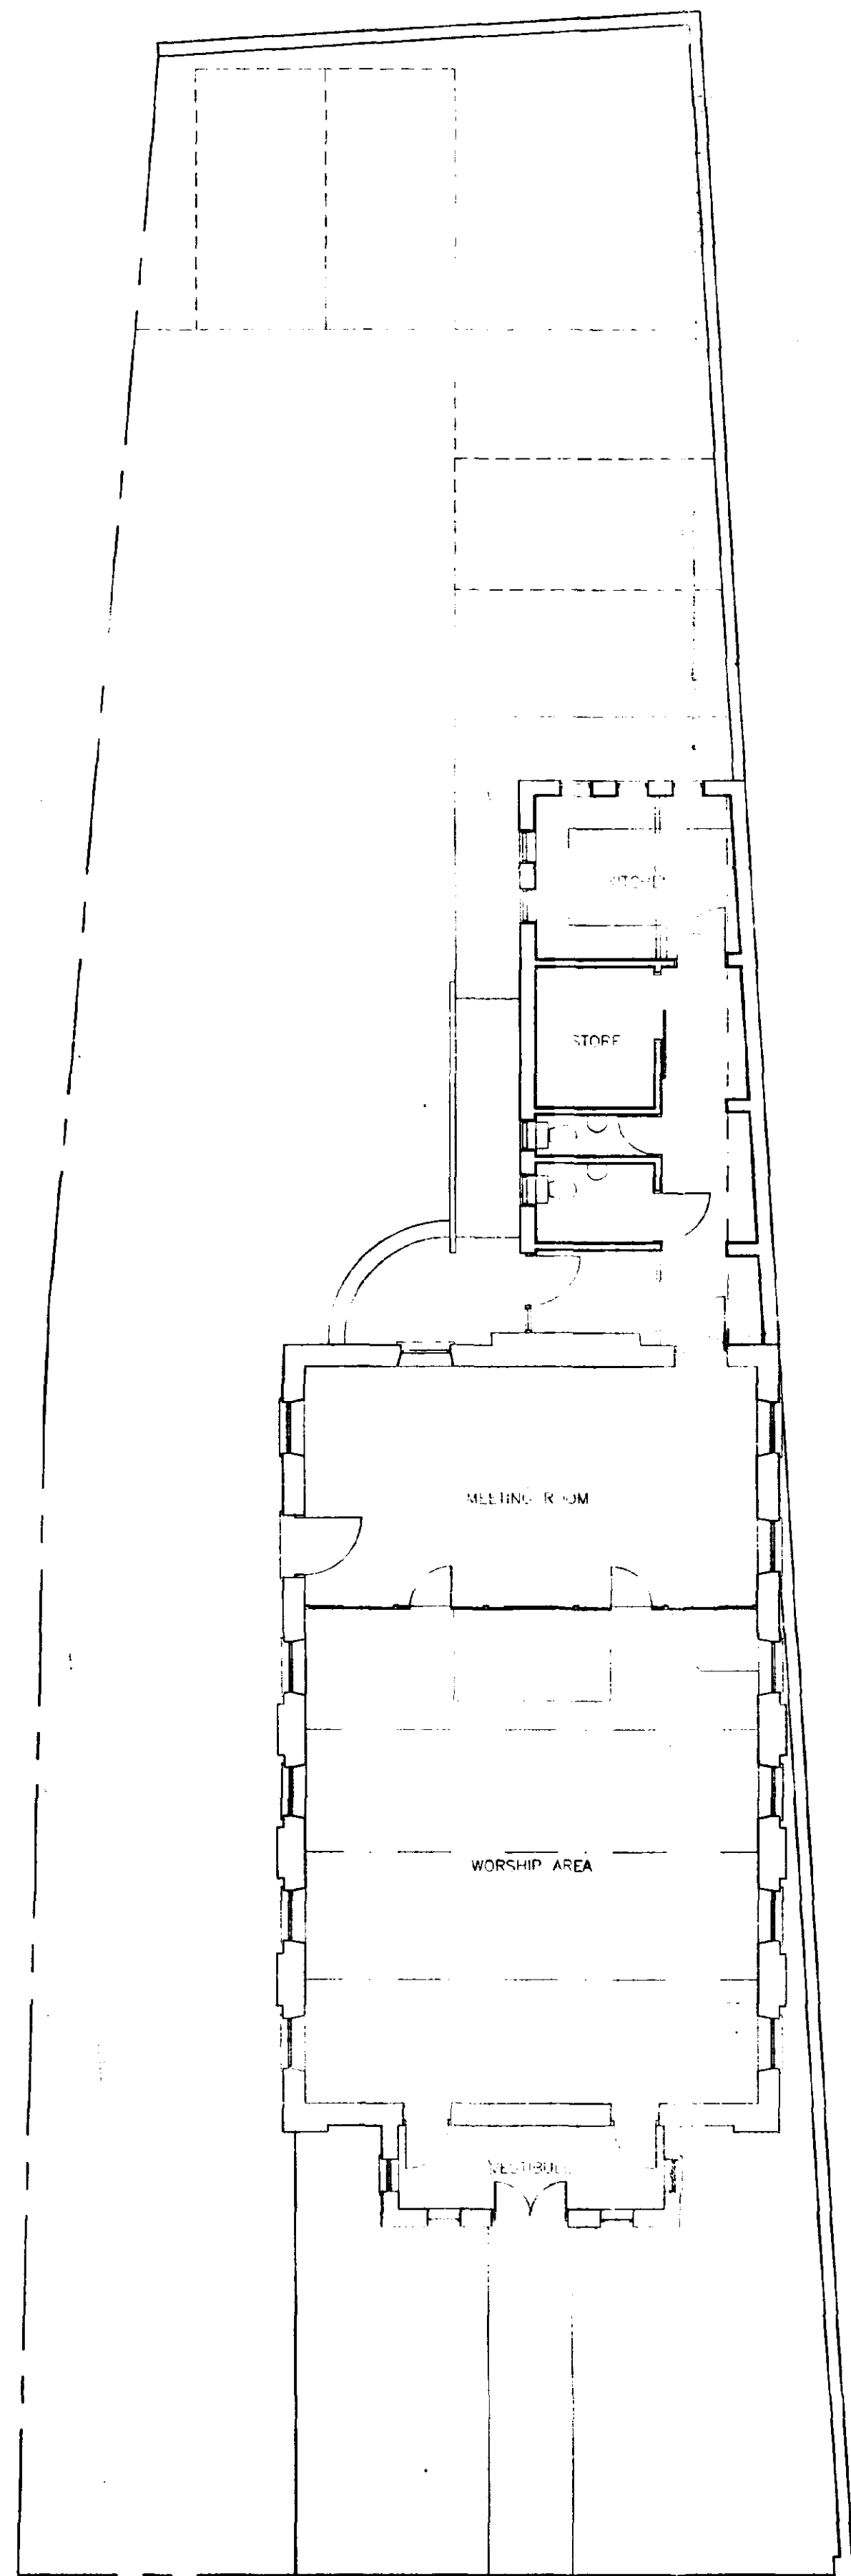


GROUND FLOOR PLAN

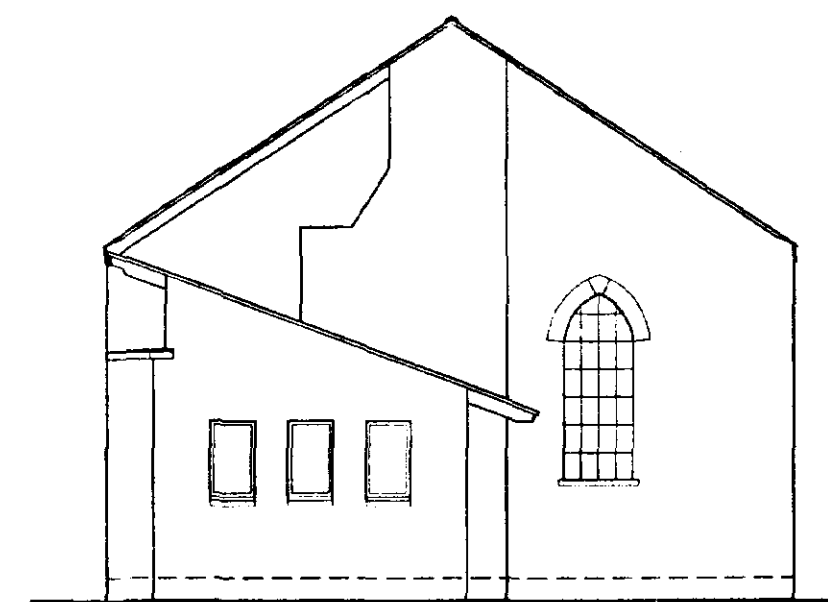


NORTH-WEST ELEVATION




SOUTH-WEST ELEVATION

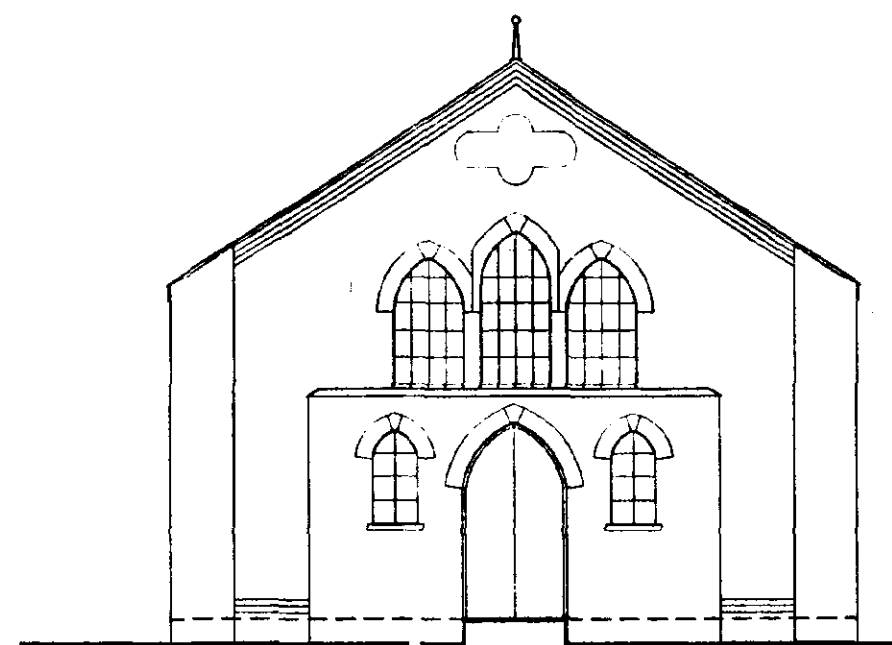


SOUTH-EAST ELEVATION

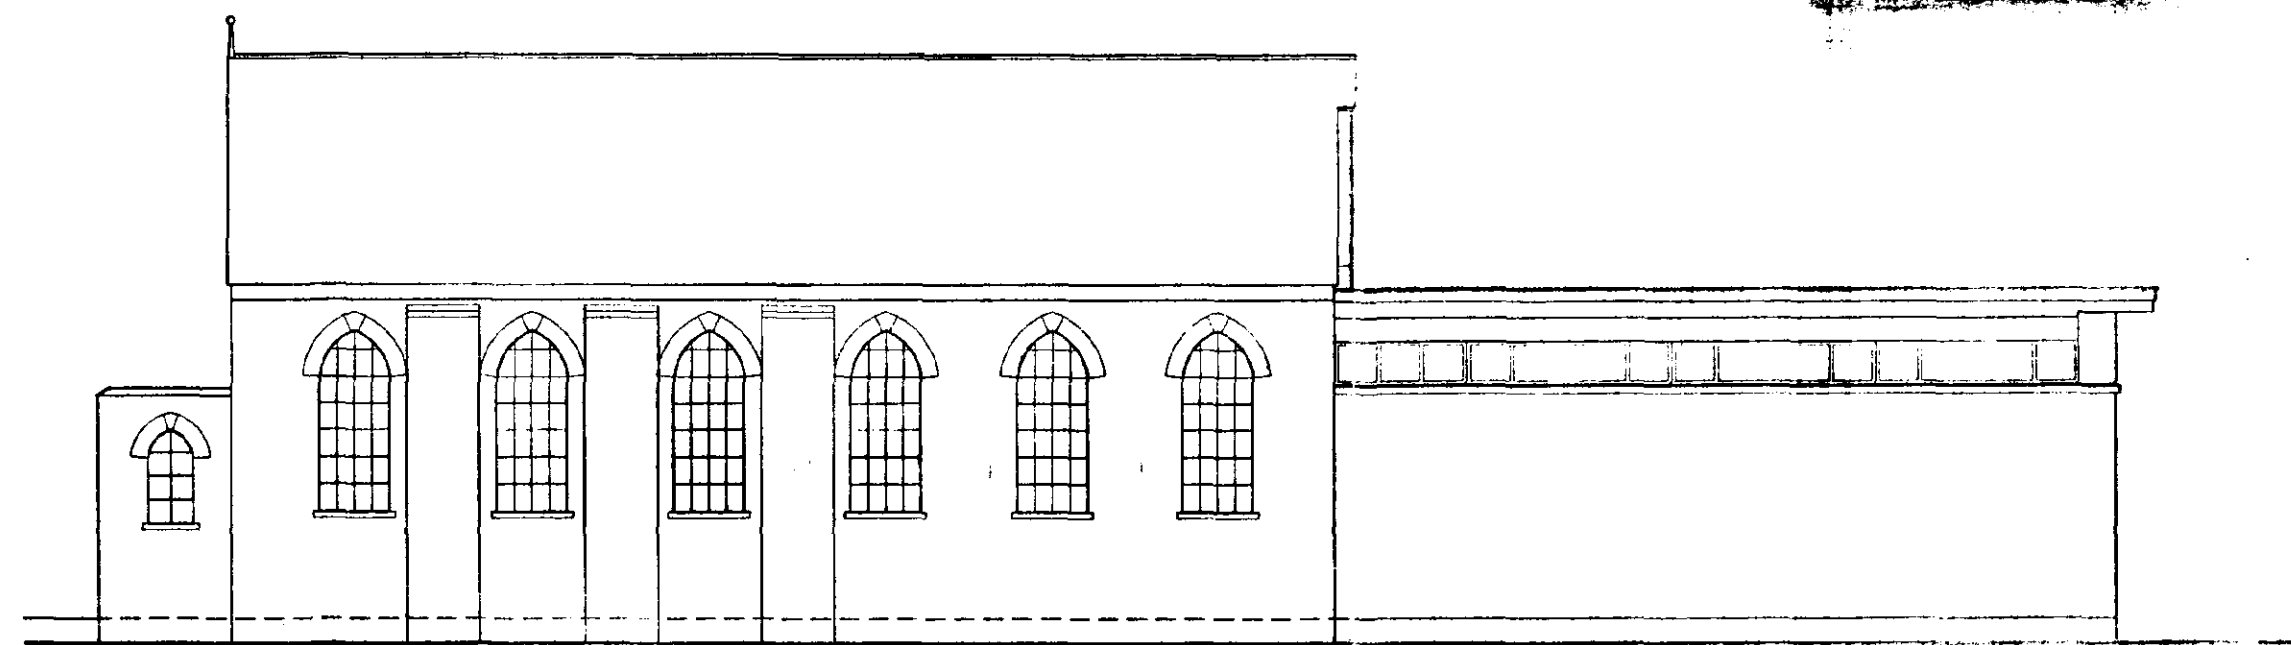

NORTH-EAST ELEVATION

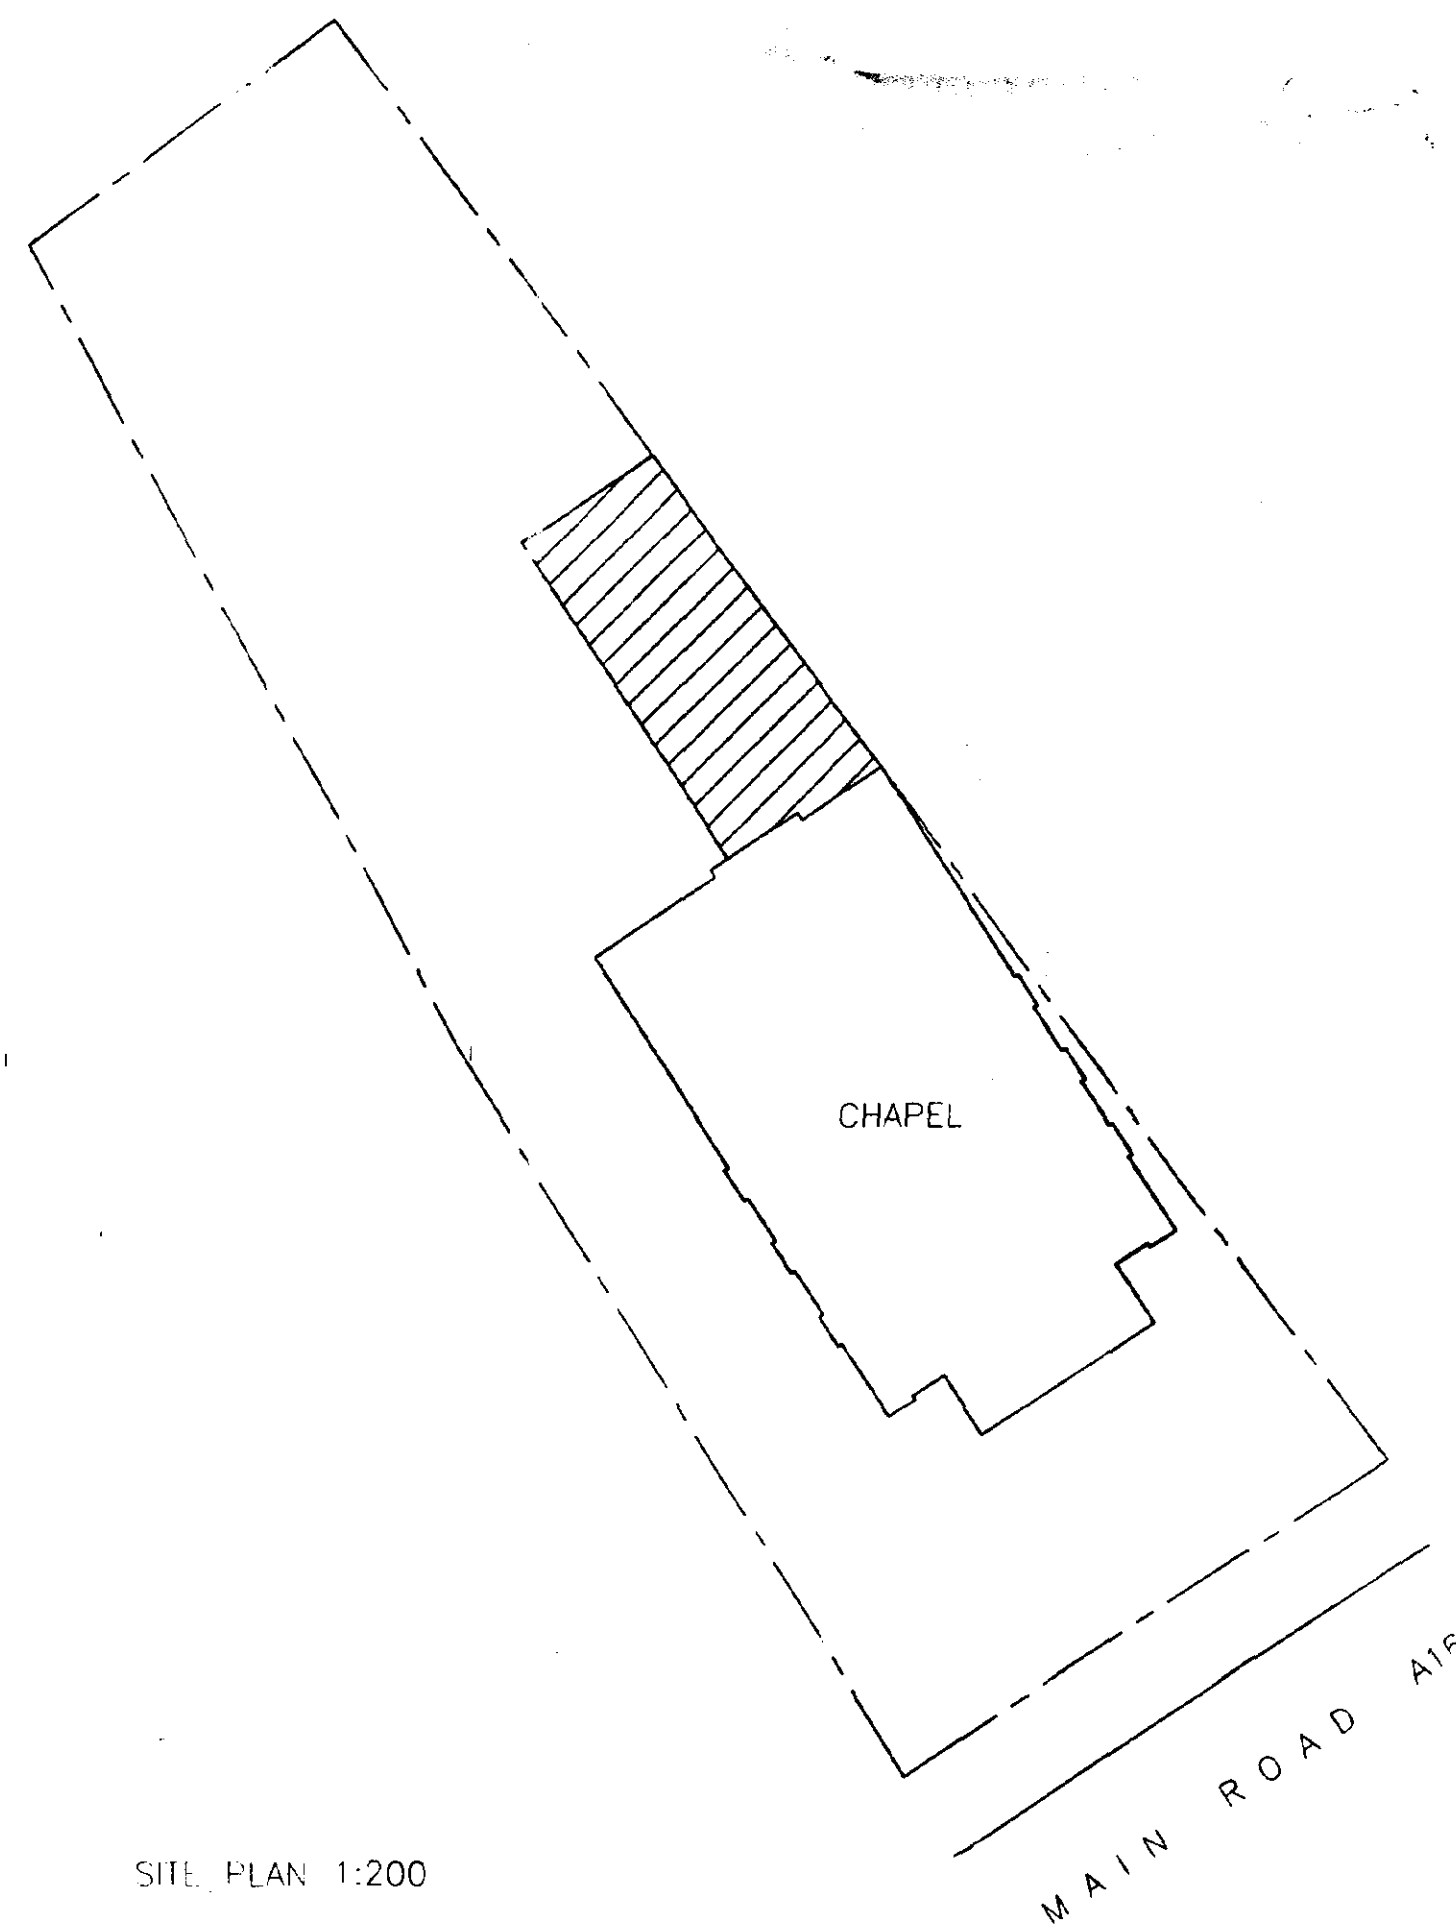

SITE PLAN 1:200

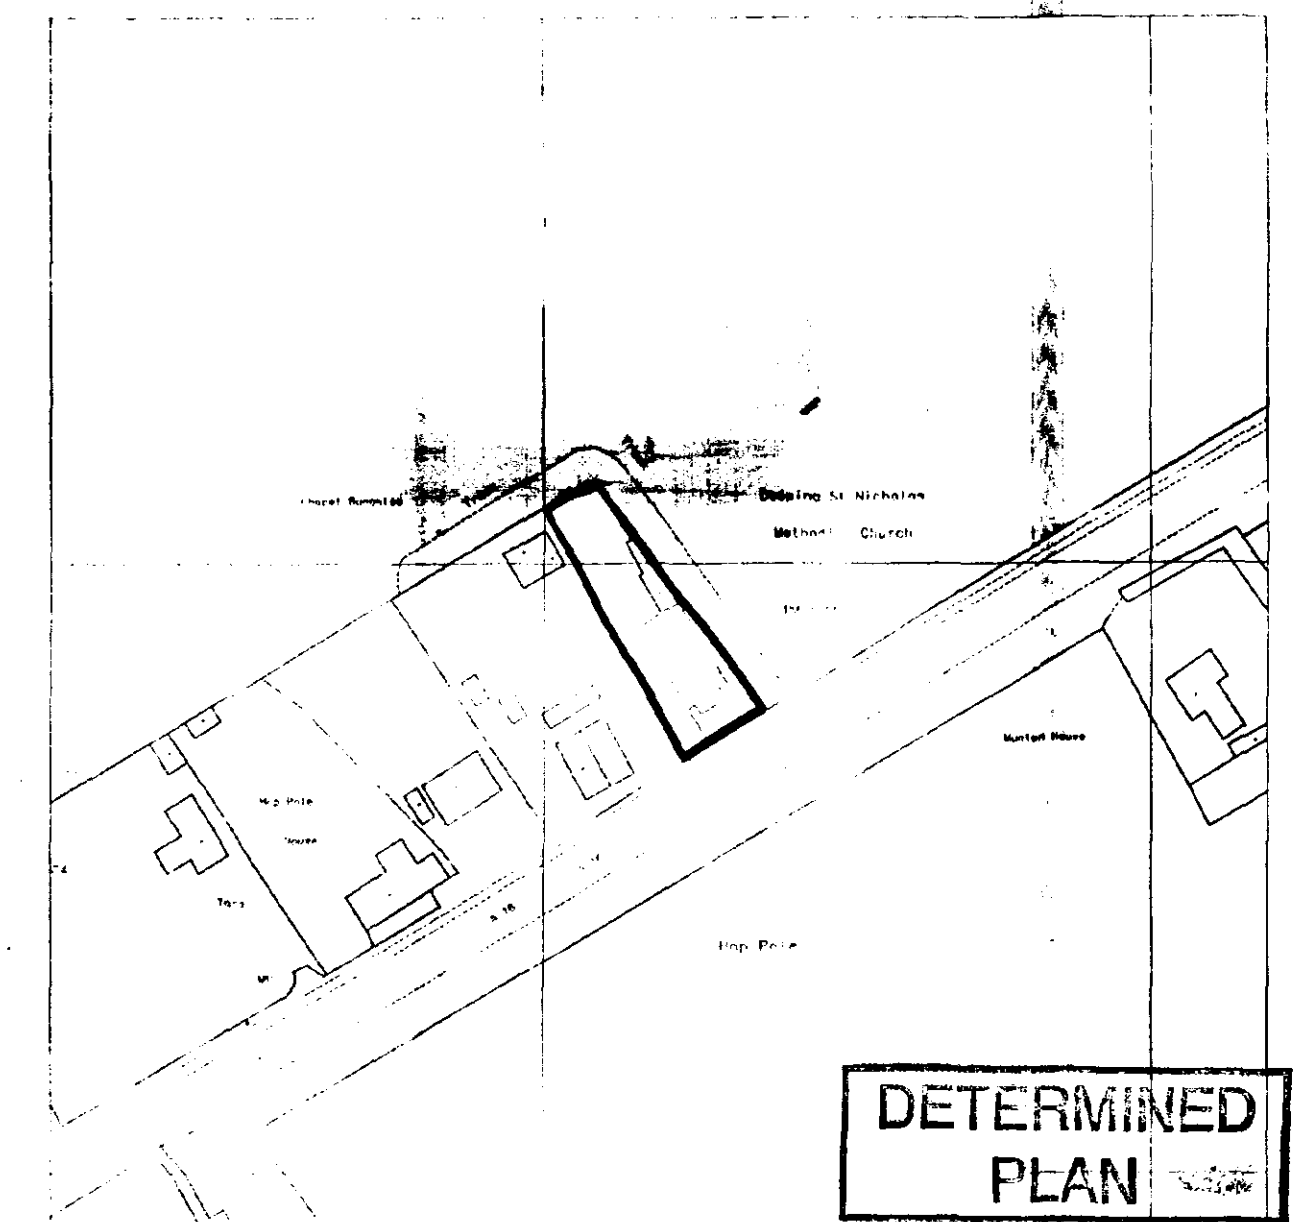

SITE LOCATION PLAN 1:1250



DEEPIING ST. NICHOLAS METHODIST CHAPEL  
MAIN ROAD, HOP POLE

PDG ARCHITECTS

Toll Bar House  
Shrewsbury Avenue  
Peterborough PE2 7BX  
Tel: 01733 371000  
Fax: 01733 370666  
architects@pdg-demon.co.uk


PROPOSED EXTENSION: PLANS & ELEVATIONS

Scale: 1:100


Date: March 2003 Drawn: PTDH

Checked:


Drawing Number: 02063/03

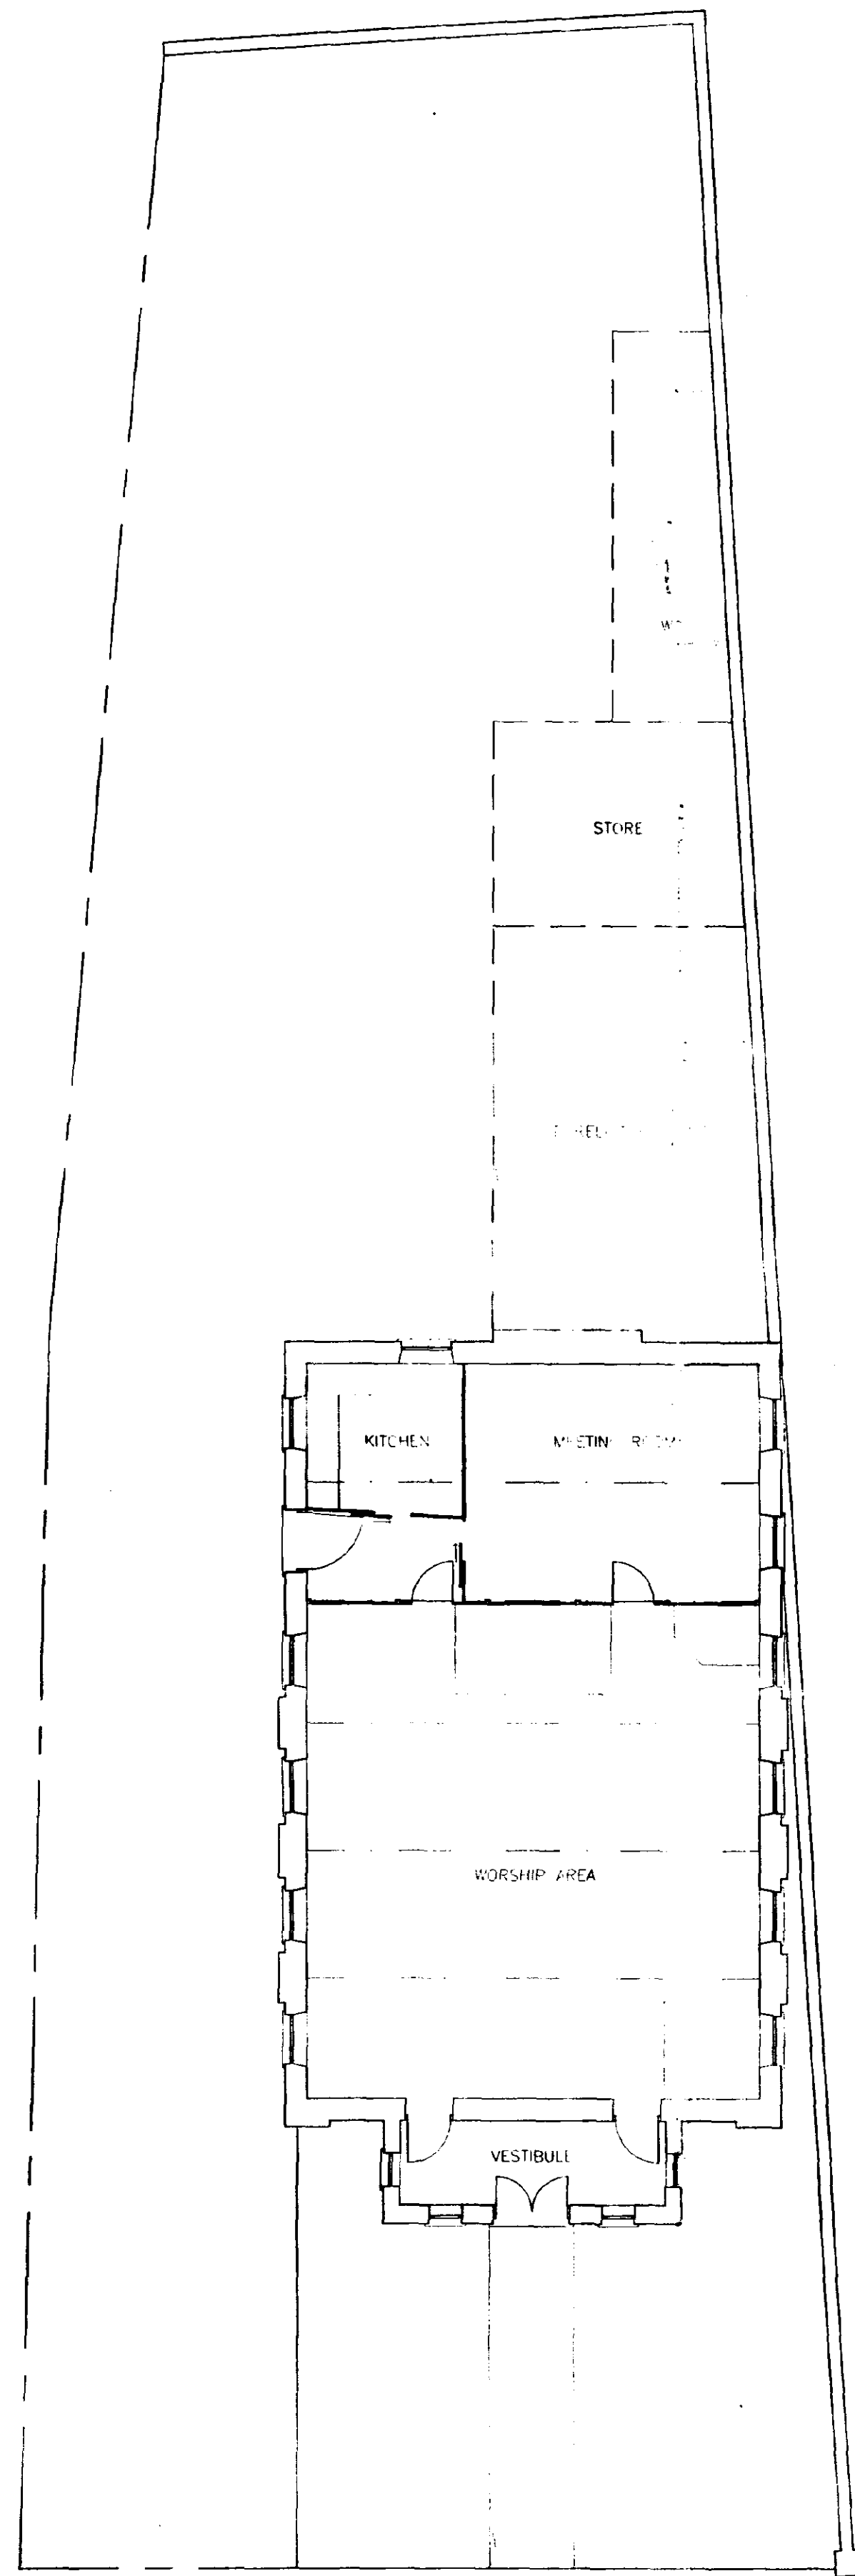


GROUND FLOOR PLAN

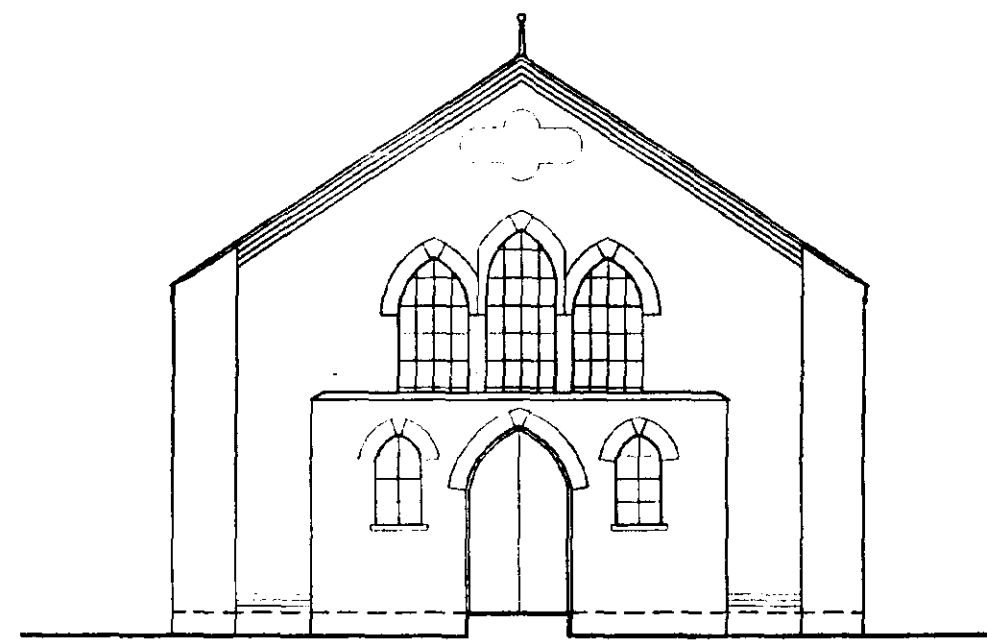


SOUTH-EAST ELEVATION

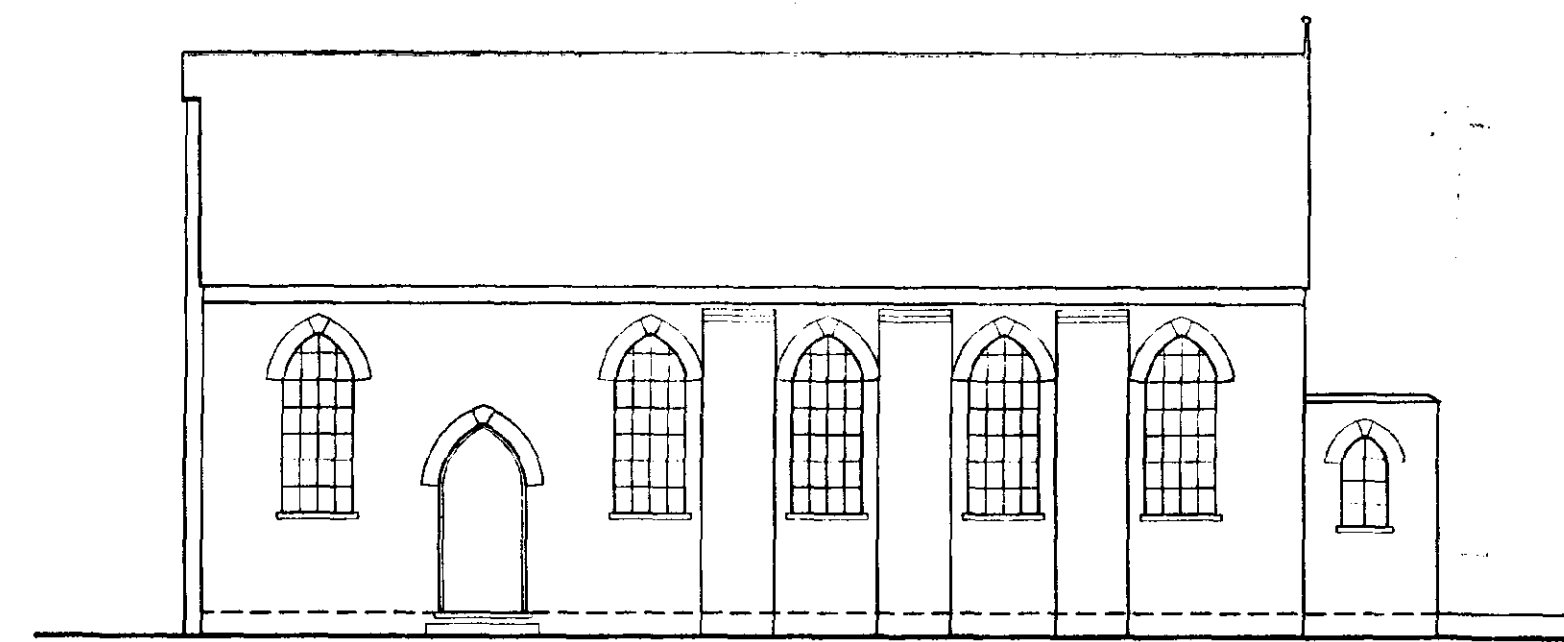


SOUTH-WEST ELEVATION

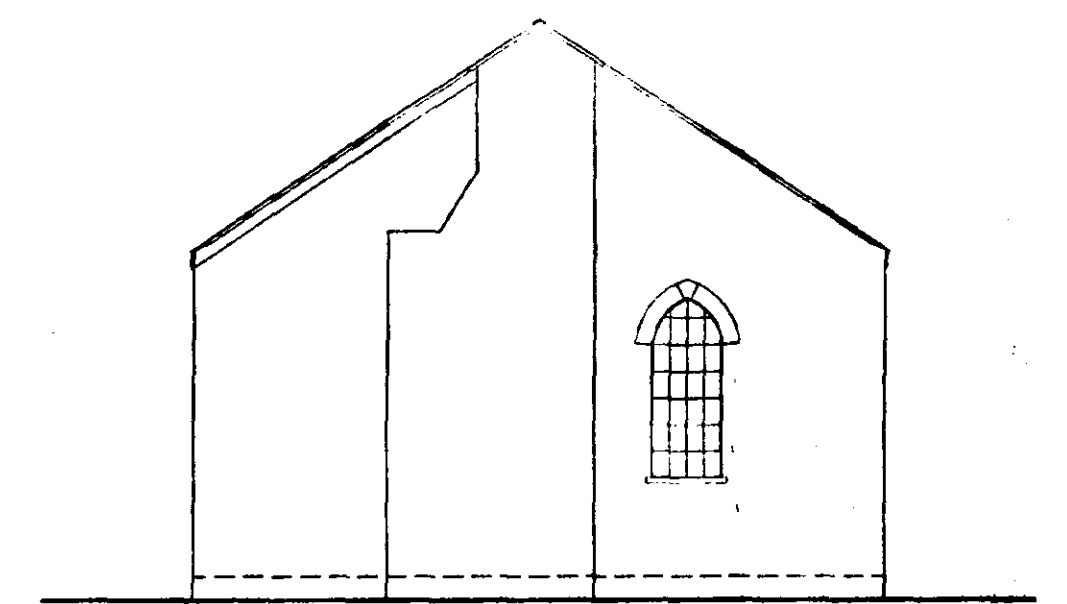

NORTH-WEST ELEVATION

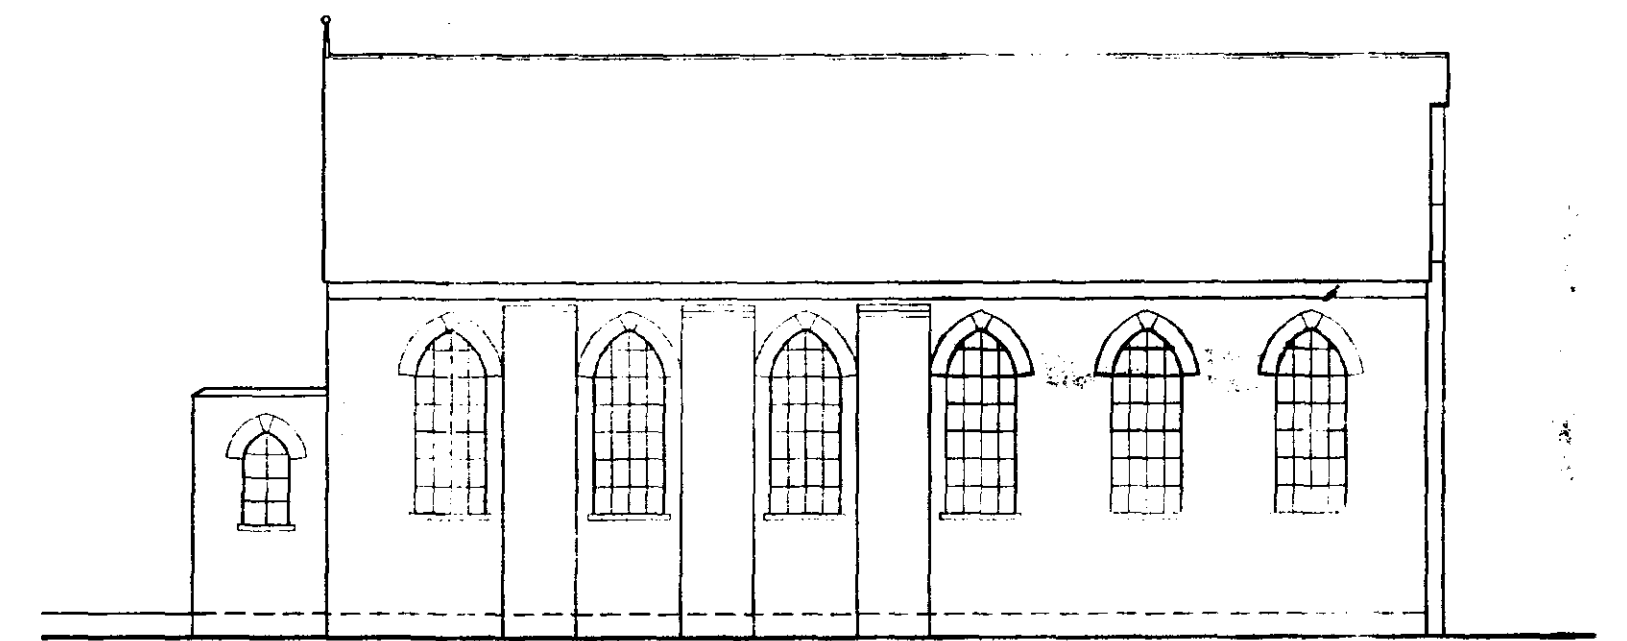

NORTH-EAST ELEVATION

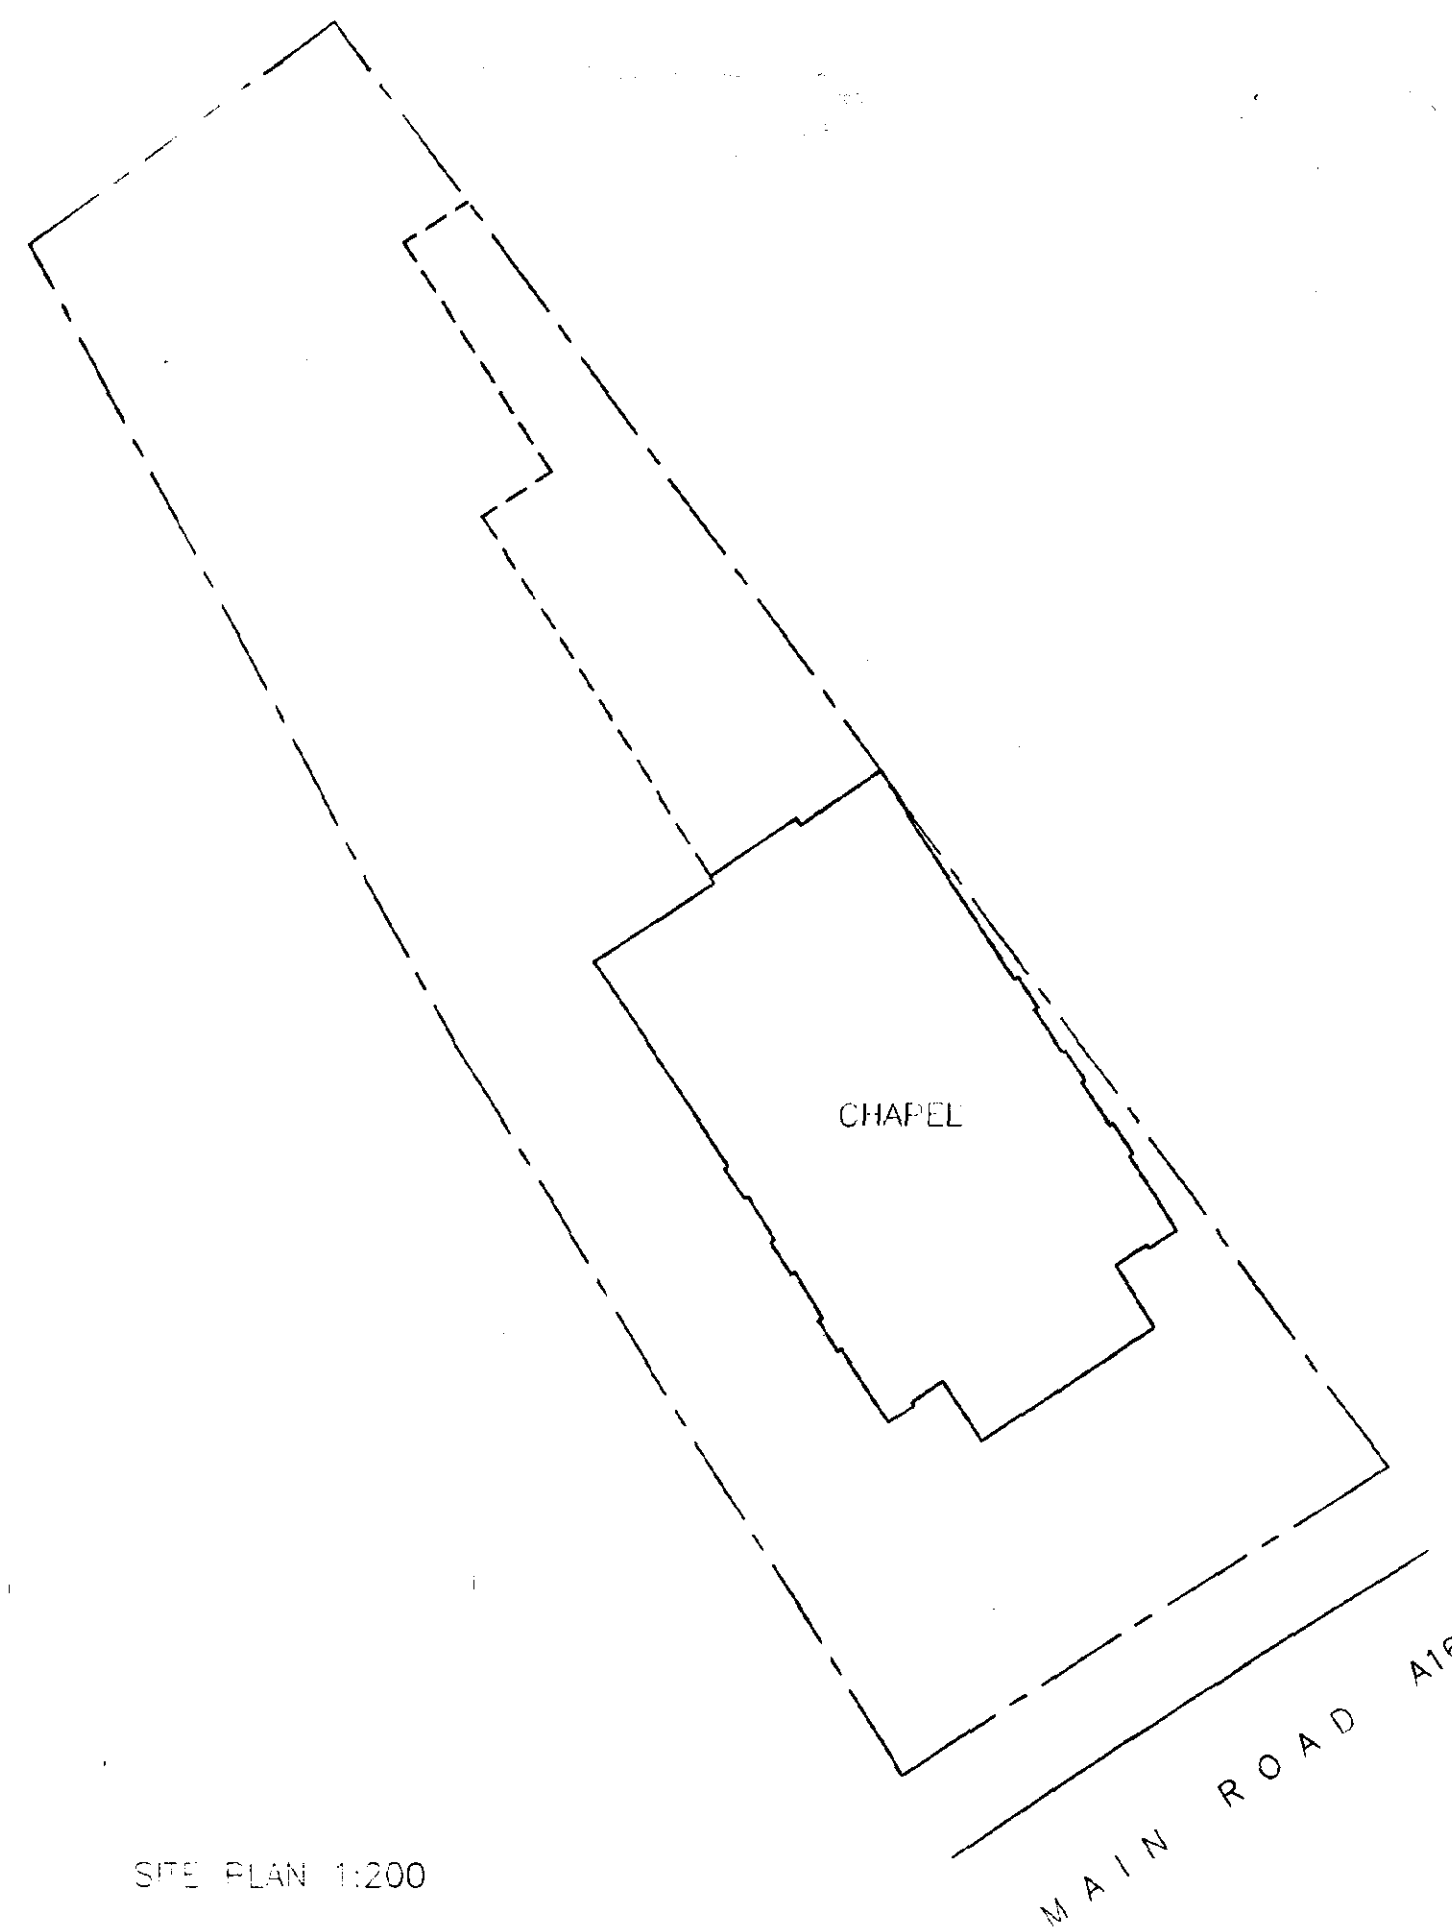

SITE PLAN 1:200

**DETERMINED**  
PLAN

SHC  
Planning & Environment  
31 MAR 2003  
Ref 045103



DEEPING ST. NICHOLAS METHODIST CHAPEL  
MAIN ROAD, HOP POLE

EXISTING: PLANS and ELEVATIONS

PDG ARCHITECTS  
Toll Bar House  
Shrewsbury Avenue  
Peterborough PE2 7EX  
Tel: 01733 371000  
Fax: 01733 370666  
architects@pdg-demon.co.uk