




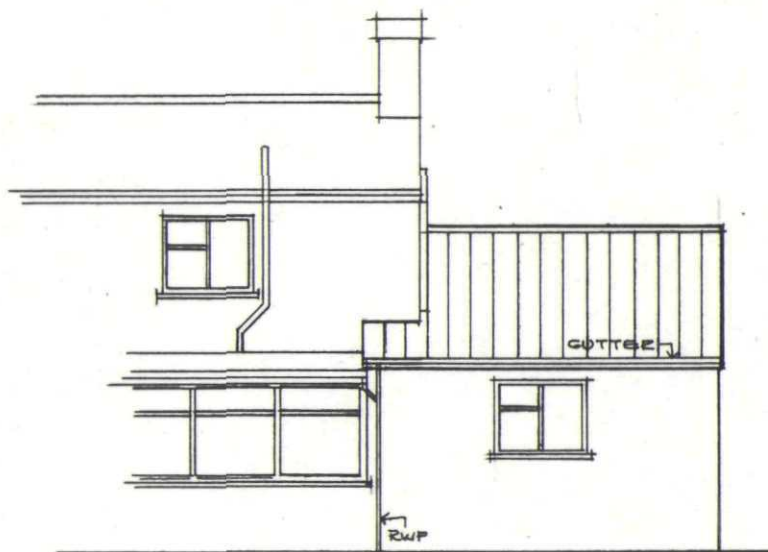


PROPOSED REAR ELEVATION 1:100

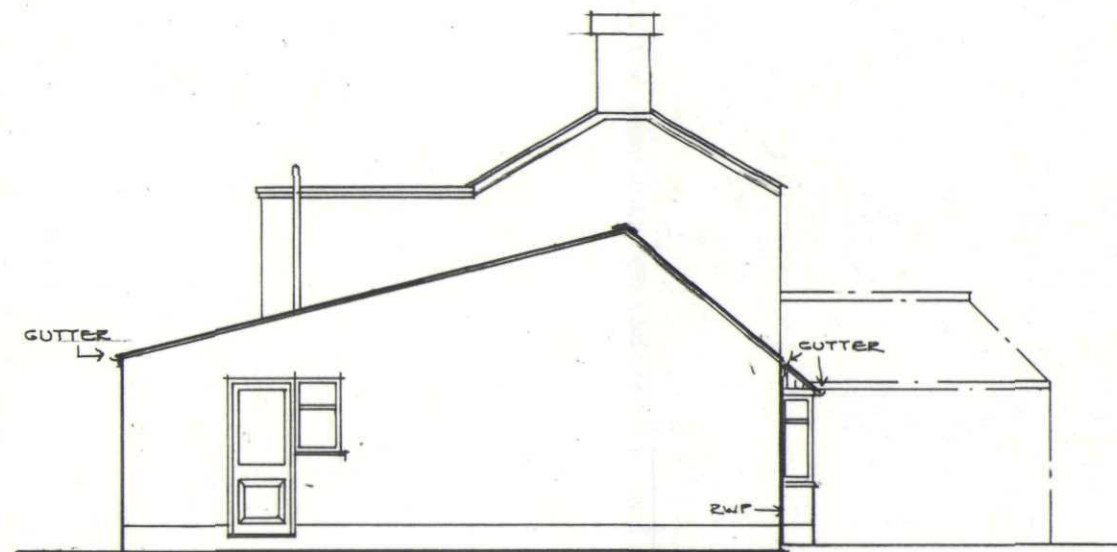


PROPOSED SIDE ELEVATION 1:100

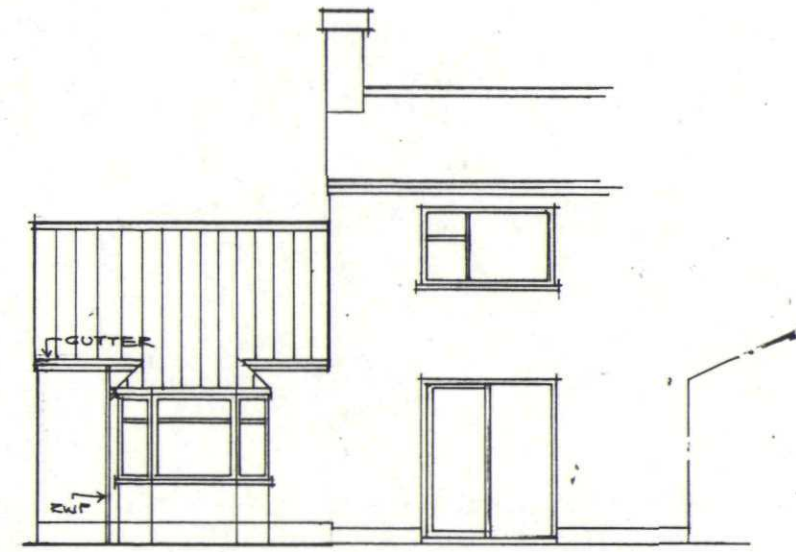

PROPOSED FRONT ELEVATION 1:100

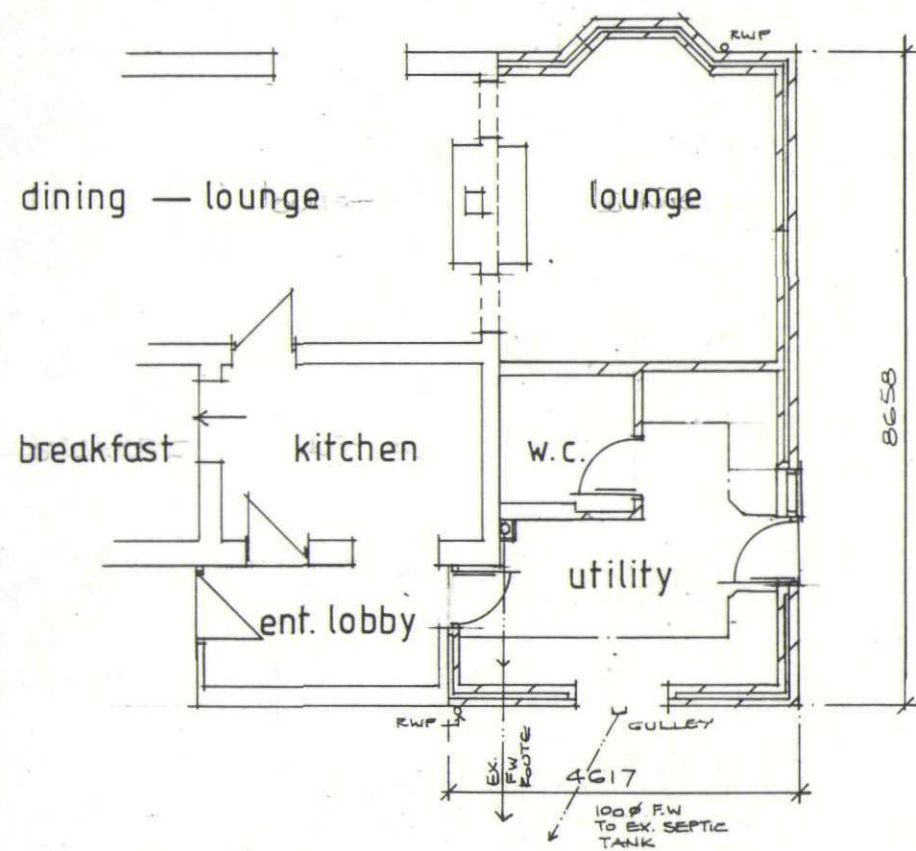

PROPOSED GRD. FLOOR LAYOUT 1:100

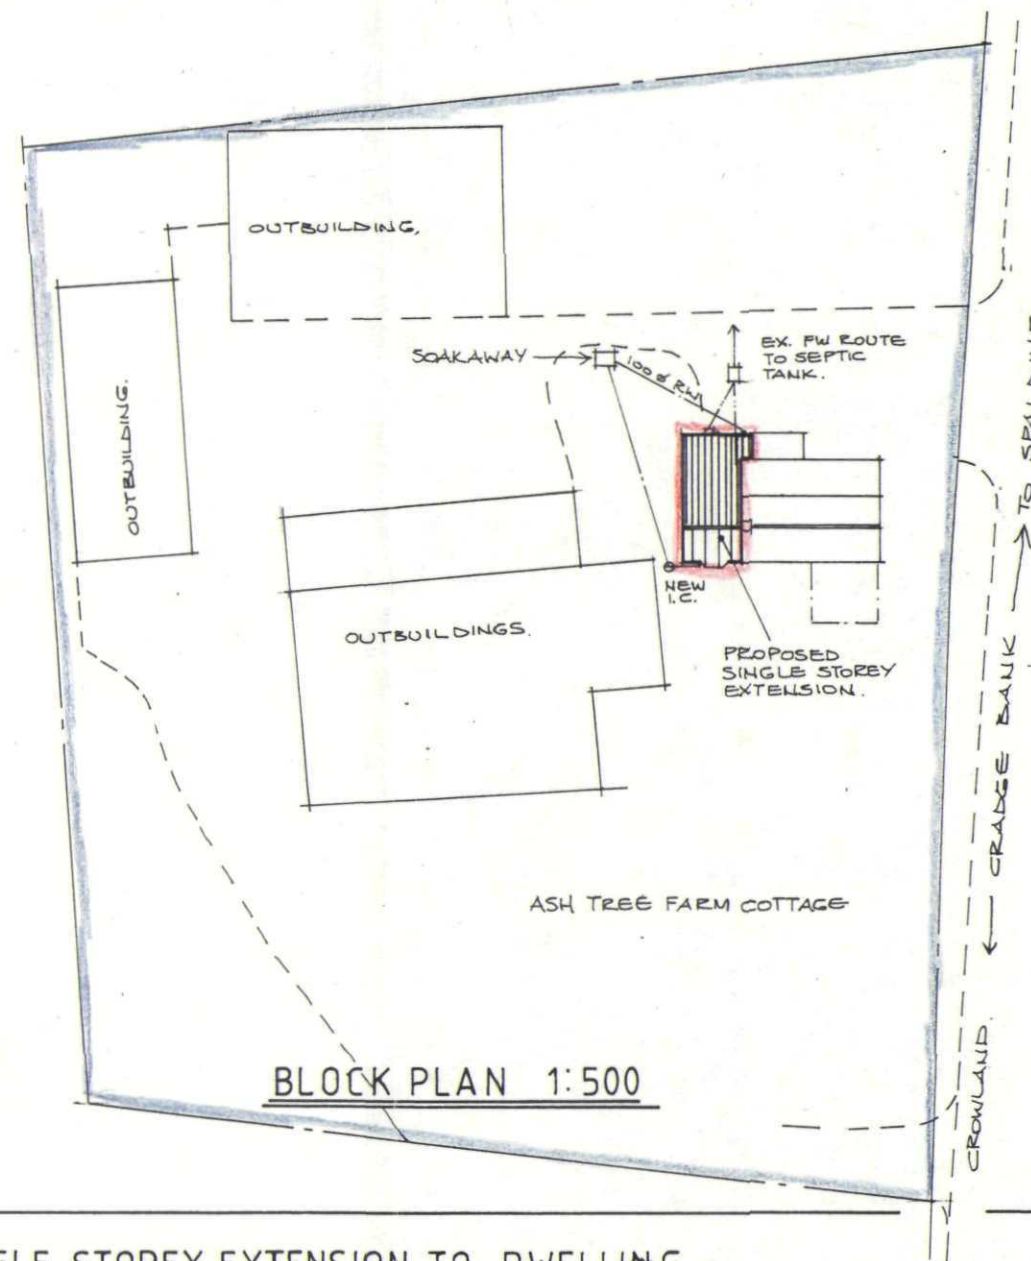

BLOCK PLAN 1:500

Proposed Materials:
Anchor Forticrete Brown
Conc. Pantiles, profile to match
existing.
Block & Render with decor to
match existing.



**DETERMINED
PLAN**

APPLICANT:

MR & MRS N. ISSIT.
ASH TREE FARM COTTAGE
CRADGE BANK
DEEPING ST. NICHOLAS
SPALDING. PE11 3AF

Subject to Planning Permission
&
Building Control Approval

TITLE: PROPOSED SINGLE STOREY EXTENSION TO DWELLING

DRG No.

NI/CB/DA/106/04

SCALE: AS SHOWN

DATE: MARCH 04