



PLANNING PERMISSION
GRANTED


SHDC
Planning & Development
26 JUL 2004
Ref: 0440/04

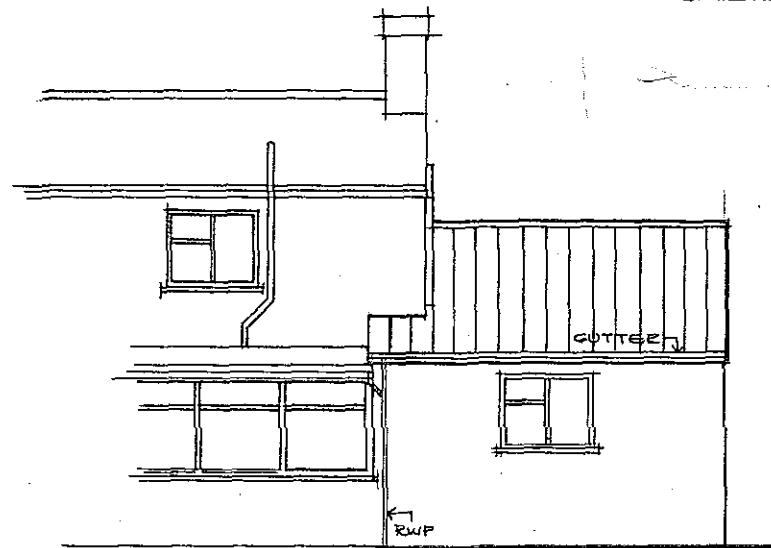


PROPOSED REAR ELEVATION 1:100

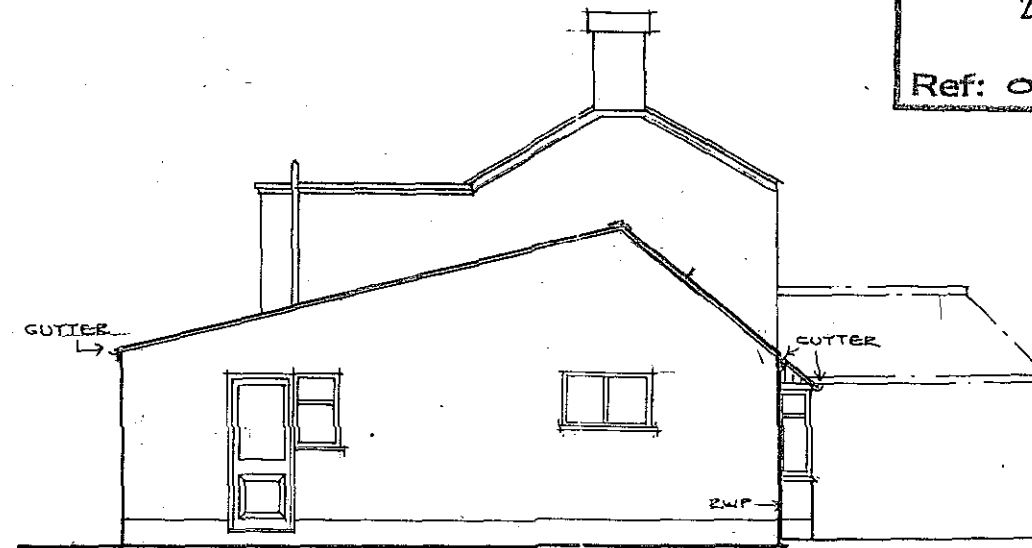


PROPOSED SIDE ELEVATION 1:100

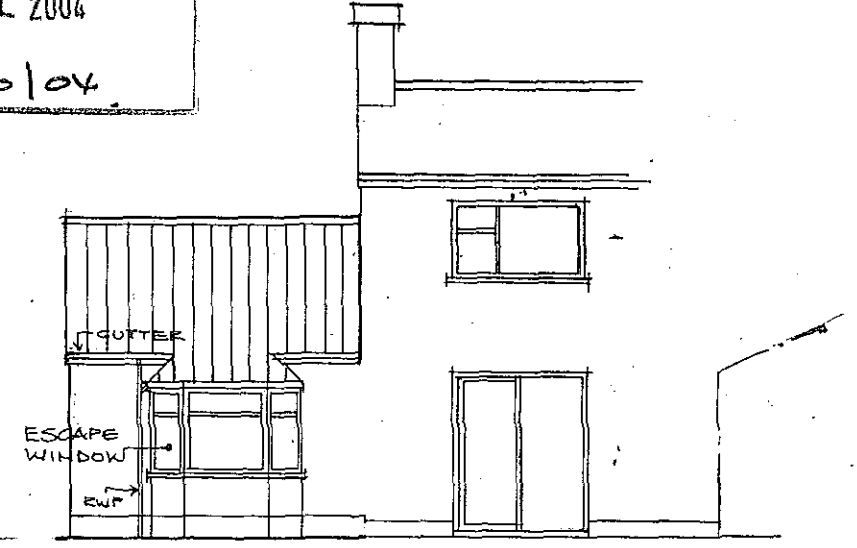

PROPOSED FRONT ELEVATION 1:100

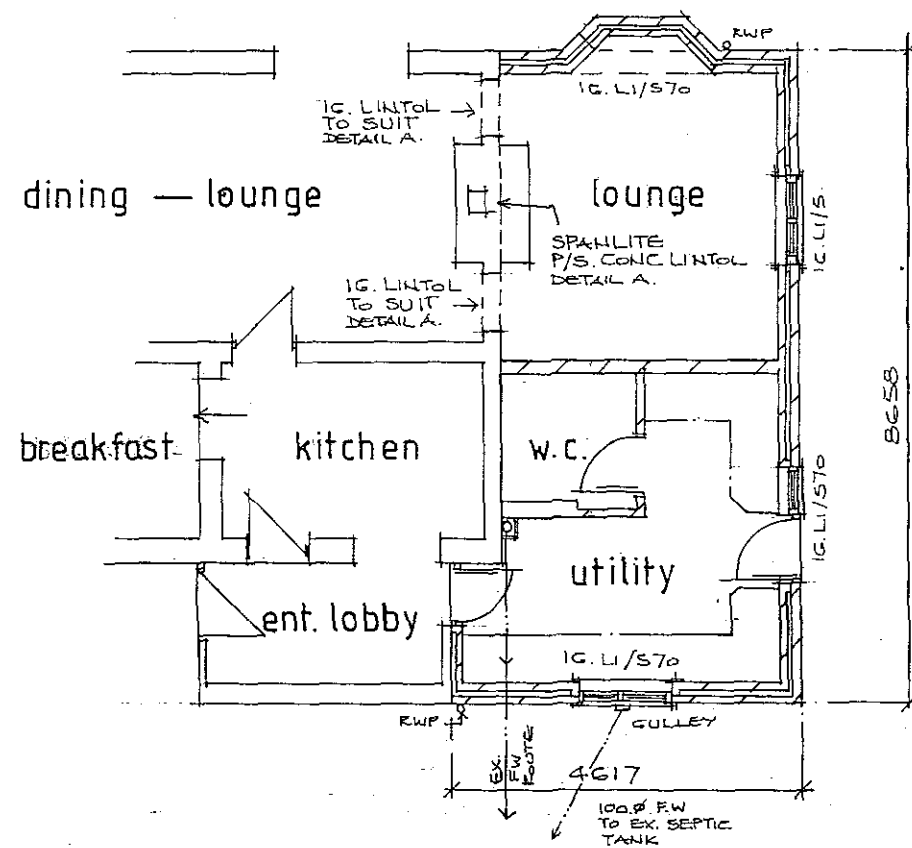

PROPOSED GRD. FLOOR LAYOUT 1:100

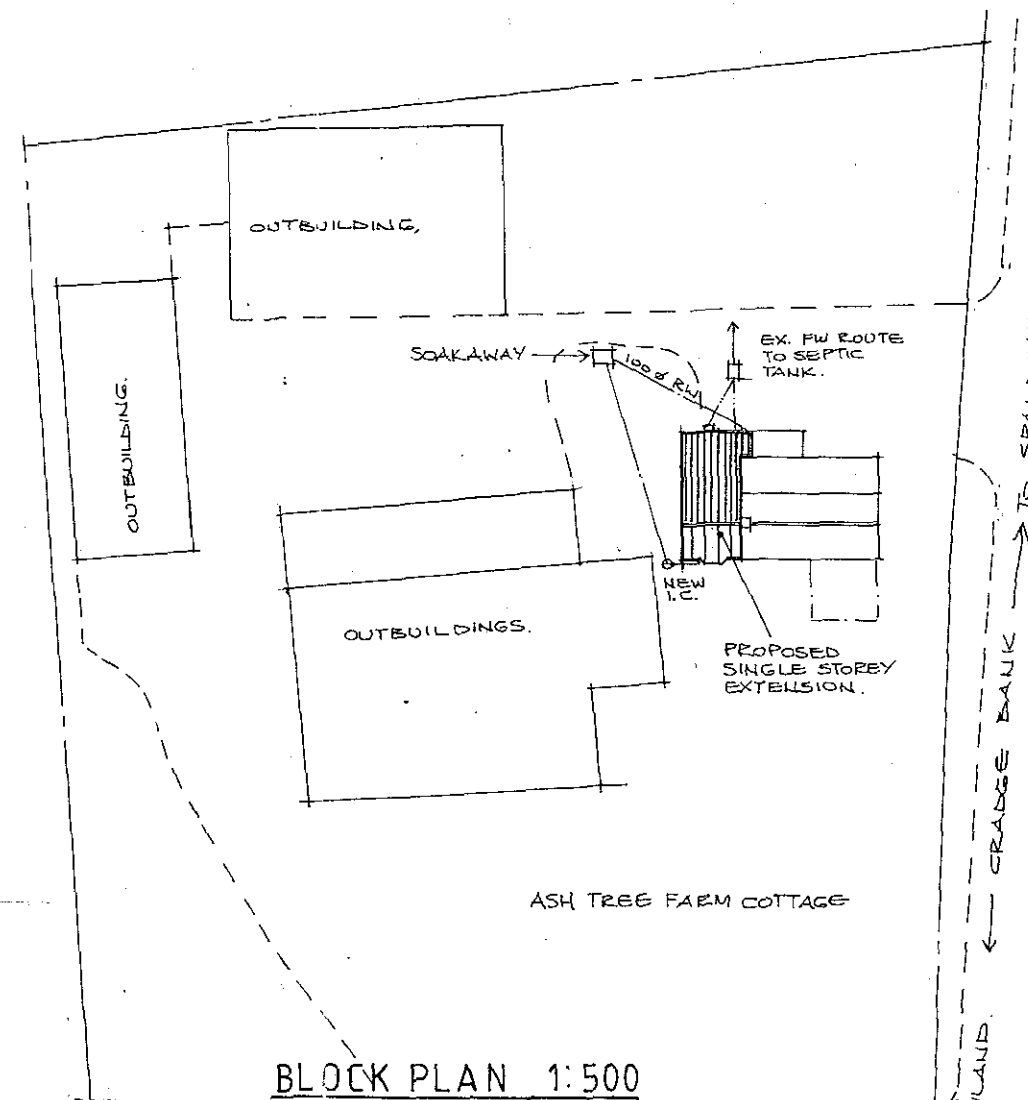

BLOCK PLAN 1:500

Proposed Materials:
Anchor Forticrete Brown
Conc. Pantiles, profile to match
existing.
Block & Render with decor to
match existing.

AMENDED PLAN
Ref. A1

REV. B. HIGH LVL. WINDOW ADDED.
REV. A. ESCAPE WINDOW ADDED.

The Contractor shall be
responsible for the checking
of all dimensions, external &
internal levels & existing wall
thicknesses prior to
commencement of works.

APPLICANT:

MR & MRS N. ISSIT.
ASH TREE FARM COTTAGE
CRADGE BANK
DEEPING ST. NICHOLAS
SPALDING. PE11 3AF

BUILDING CONTROL
APPROVED

TITLE: PROPOSED SINGLE STOREY EXTENSION TO DWELLING

DRG No.

NI/CB/DA/106/04B

SCALE: AS SHOWN

DATE: MARCH 04