



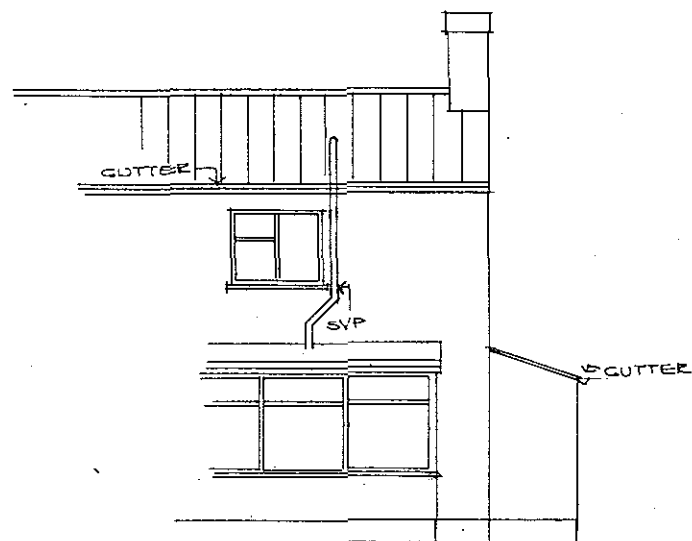


EXISTING REAR ELEVATION 1:100

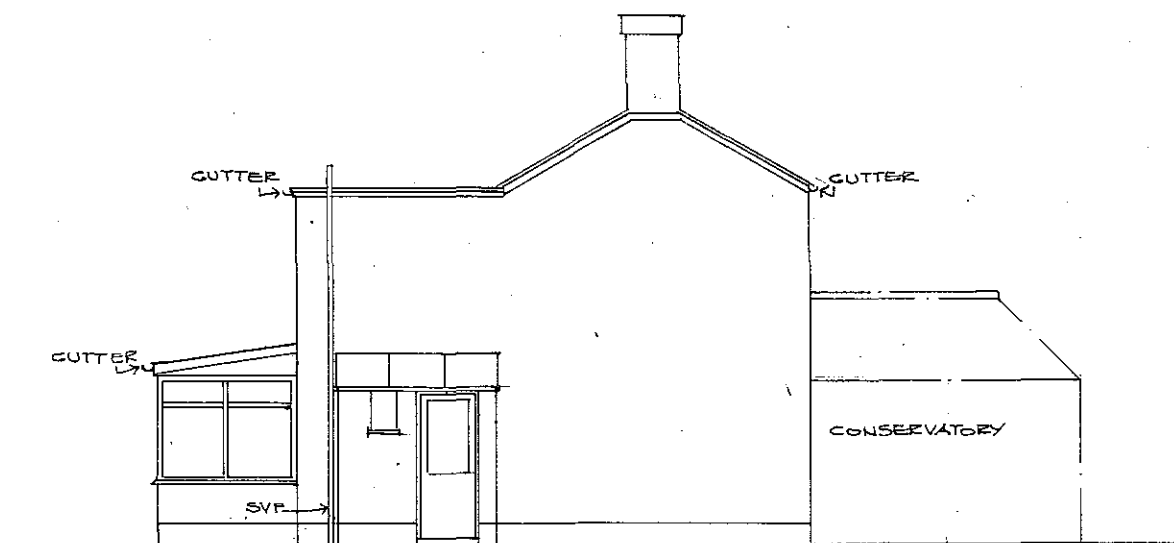


EXISTING SIDE ELEVATION 1:100



EXISTING FRONT ELEVATION 1:100

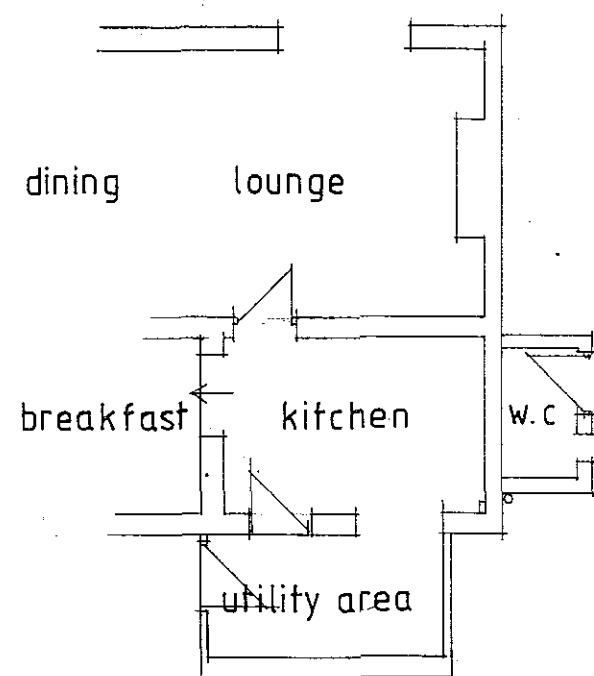


EXISTING GRD. FL. LAYOUT 1:100

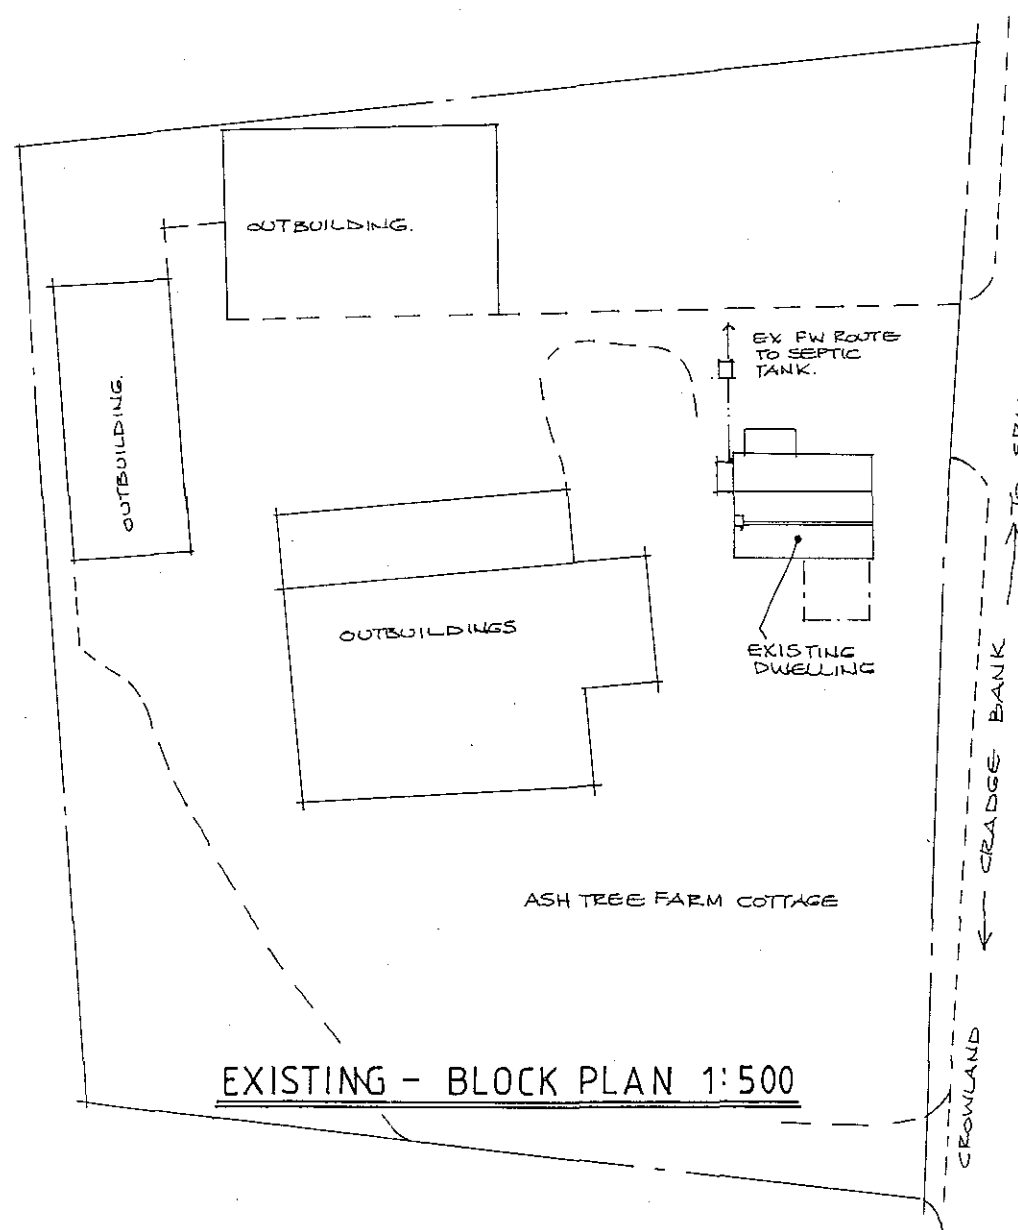

EXISTING - BLOCK PLAN 1:500

Existing Materials.  
Brown Concrete Pantiles.  
Rendered brickwork &  
Weathershield decor.

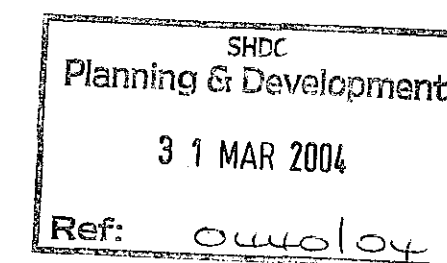

APPLICANT:

MR & MRS N. ISSIT.  
ASHTREE FARM COTTAGE  
CRADGE BANK  
DEEPING ST. NICHOLAS  
SPALDING PE11 3AF

Subject to Planning Permission  
&  
Building Control Approval

TITLE: PROPOSED SINGLE STOREY EXTENSION TO DWELLING

DRG No.

NI/CB/DA/105/04

SCALE: AS SHOWN

DATE: MARCH 04