






Proposed Front Elevation




Proposed Rear Elevation

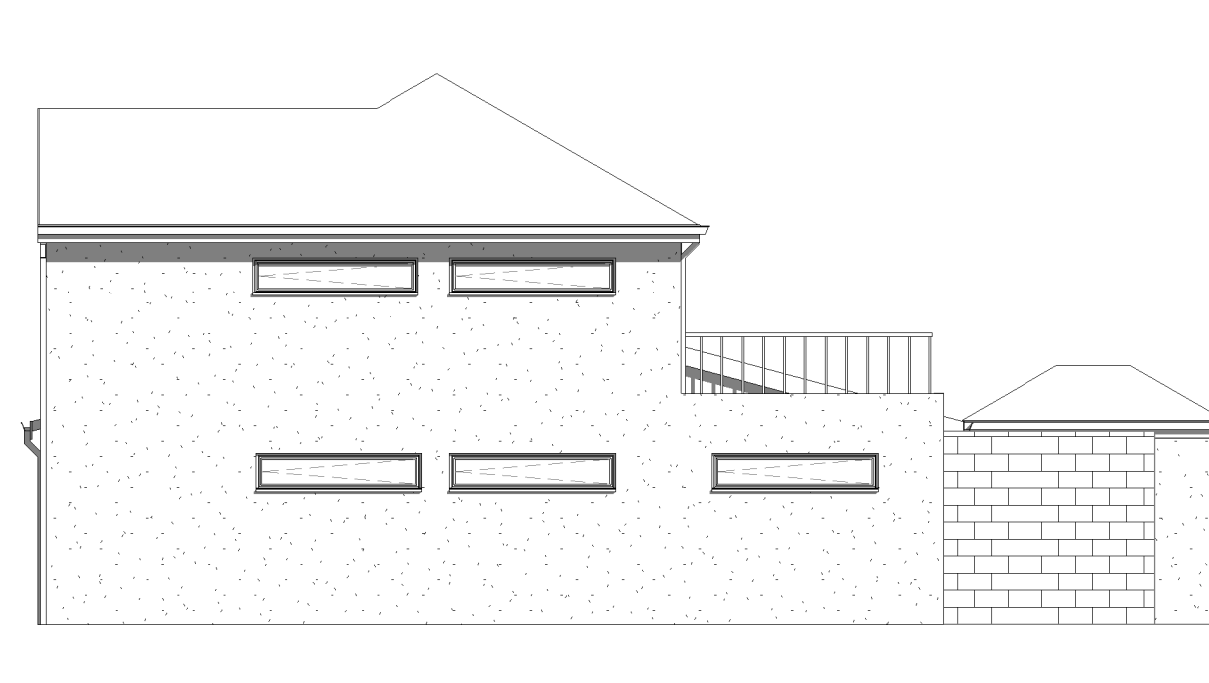




Proposed Side (1) Elevation

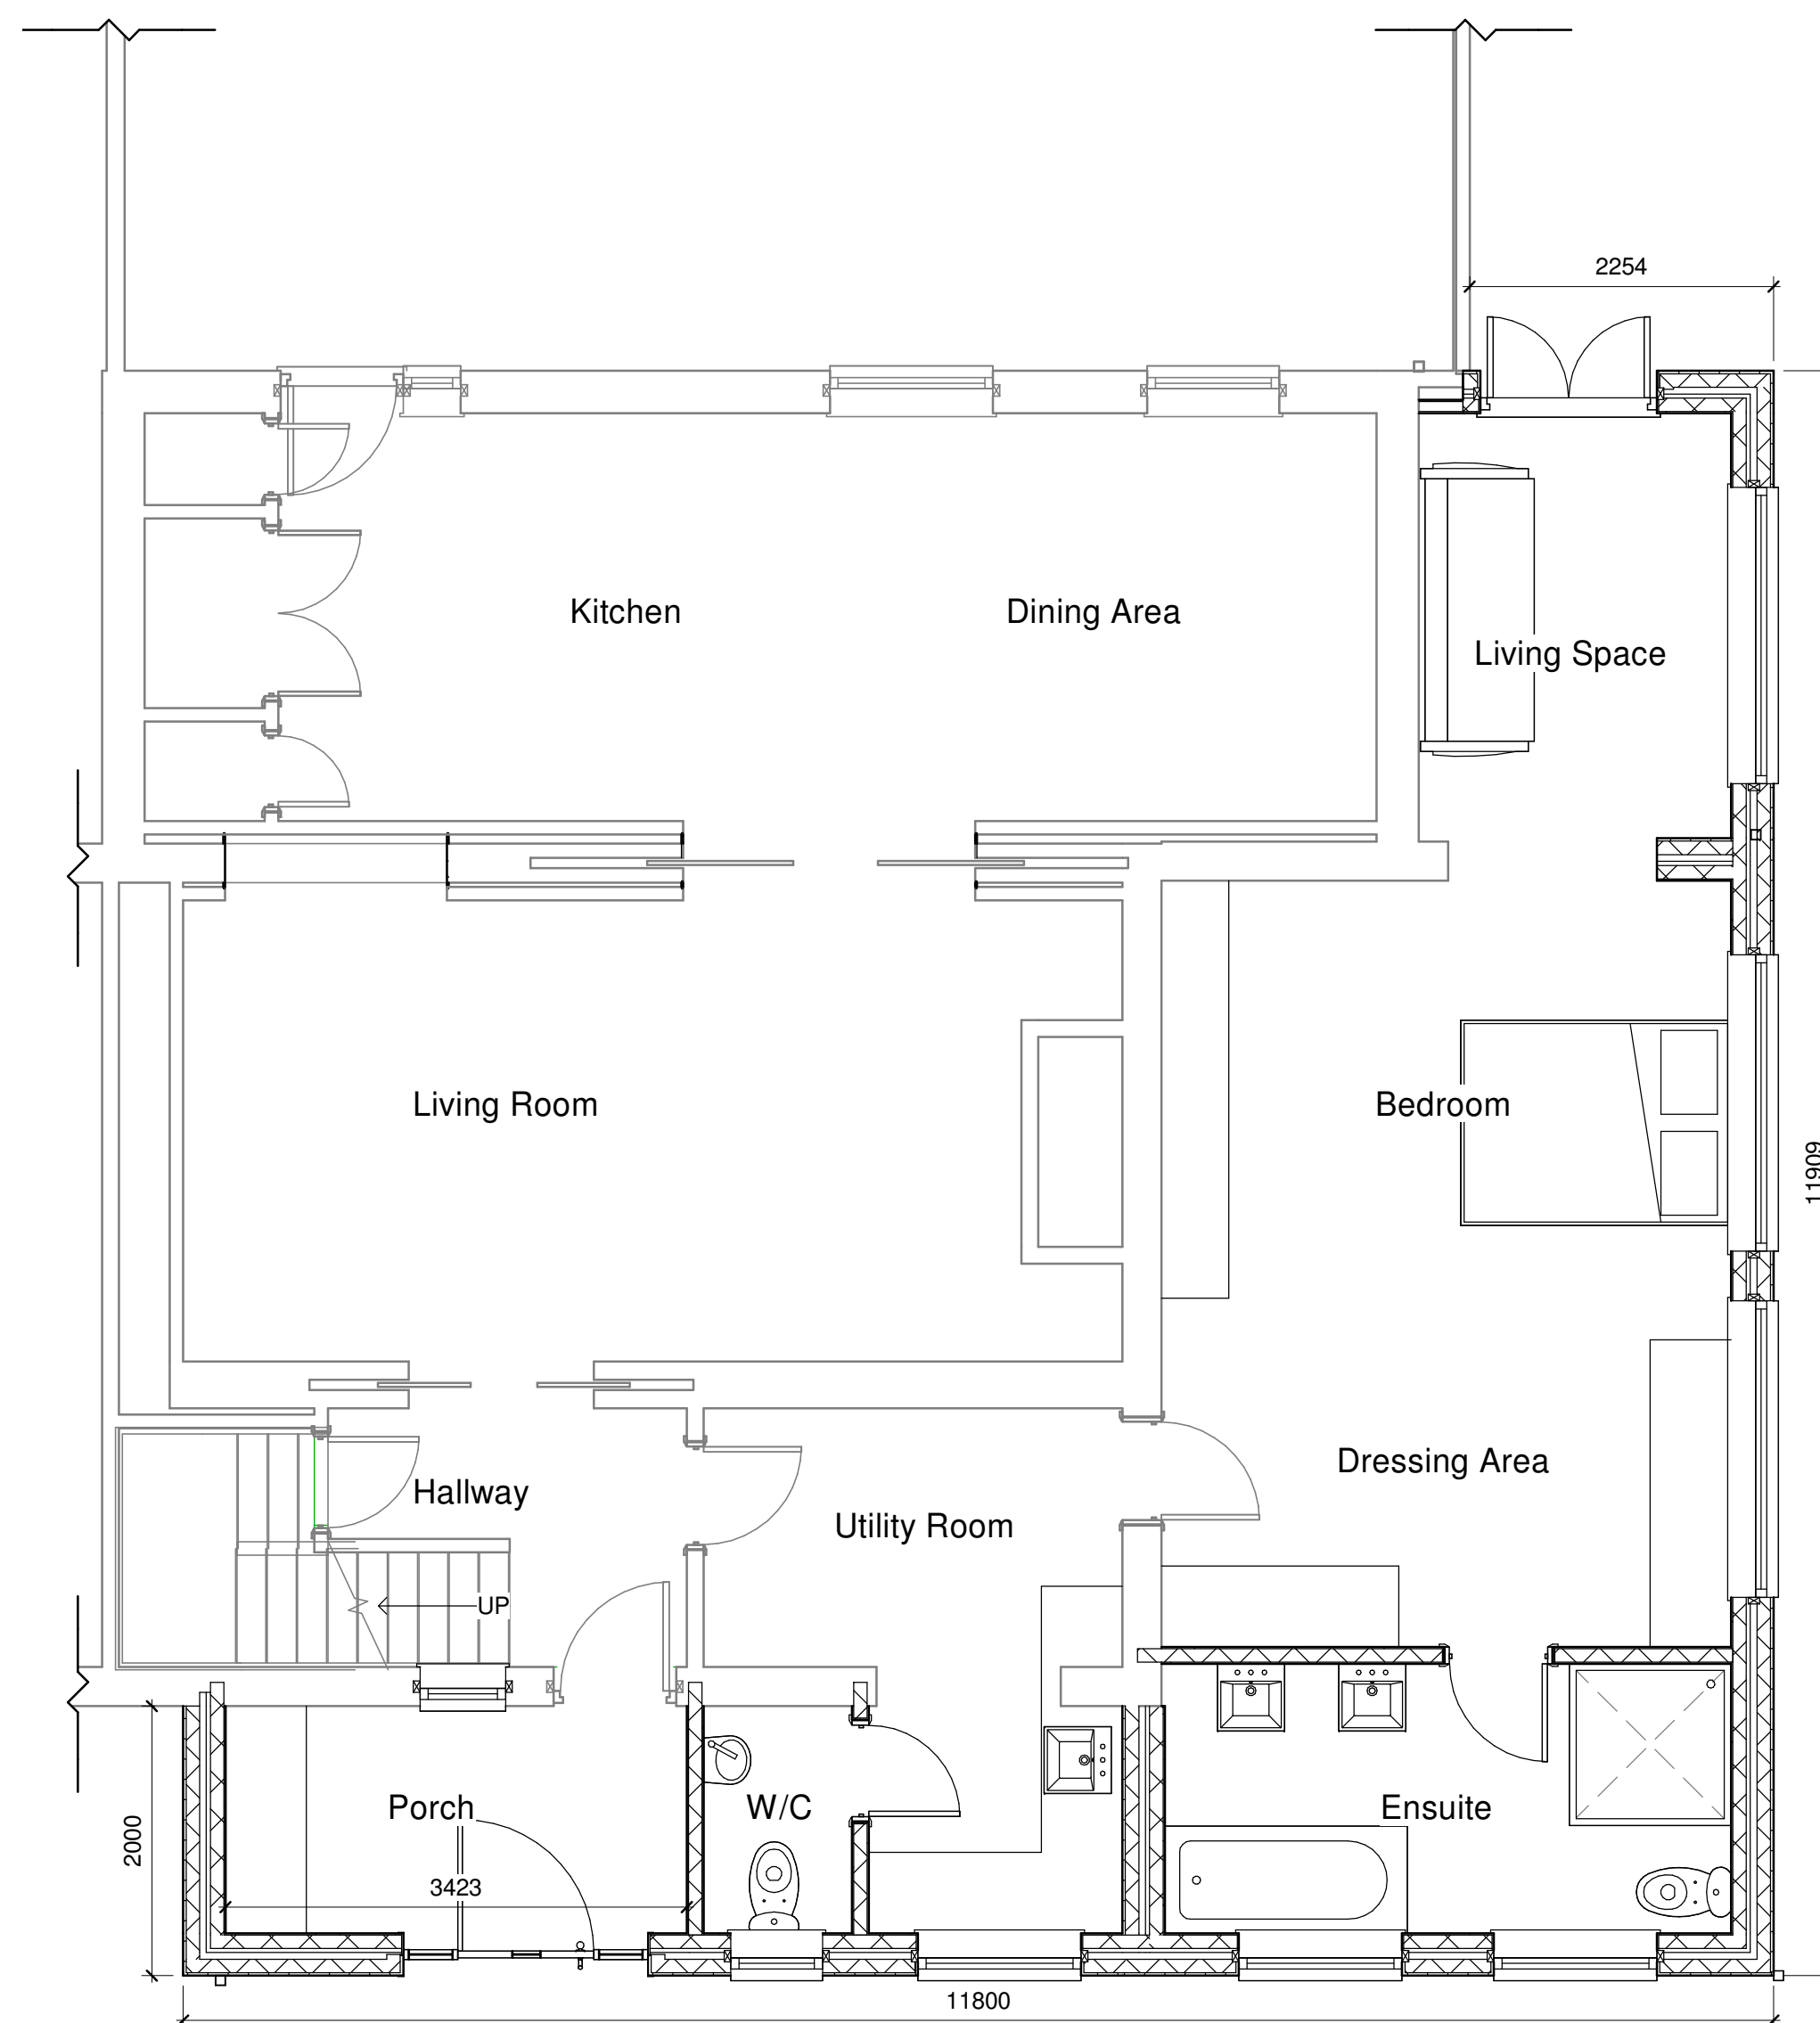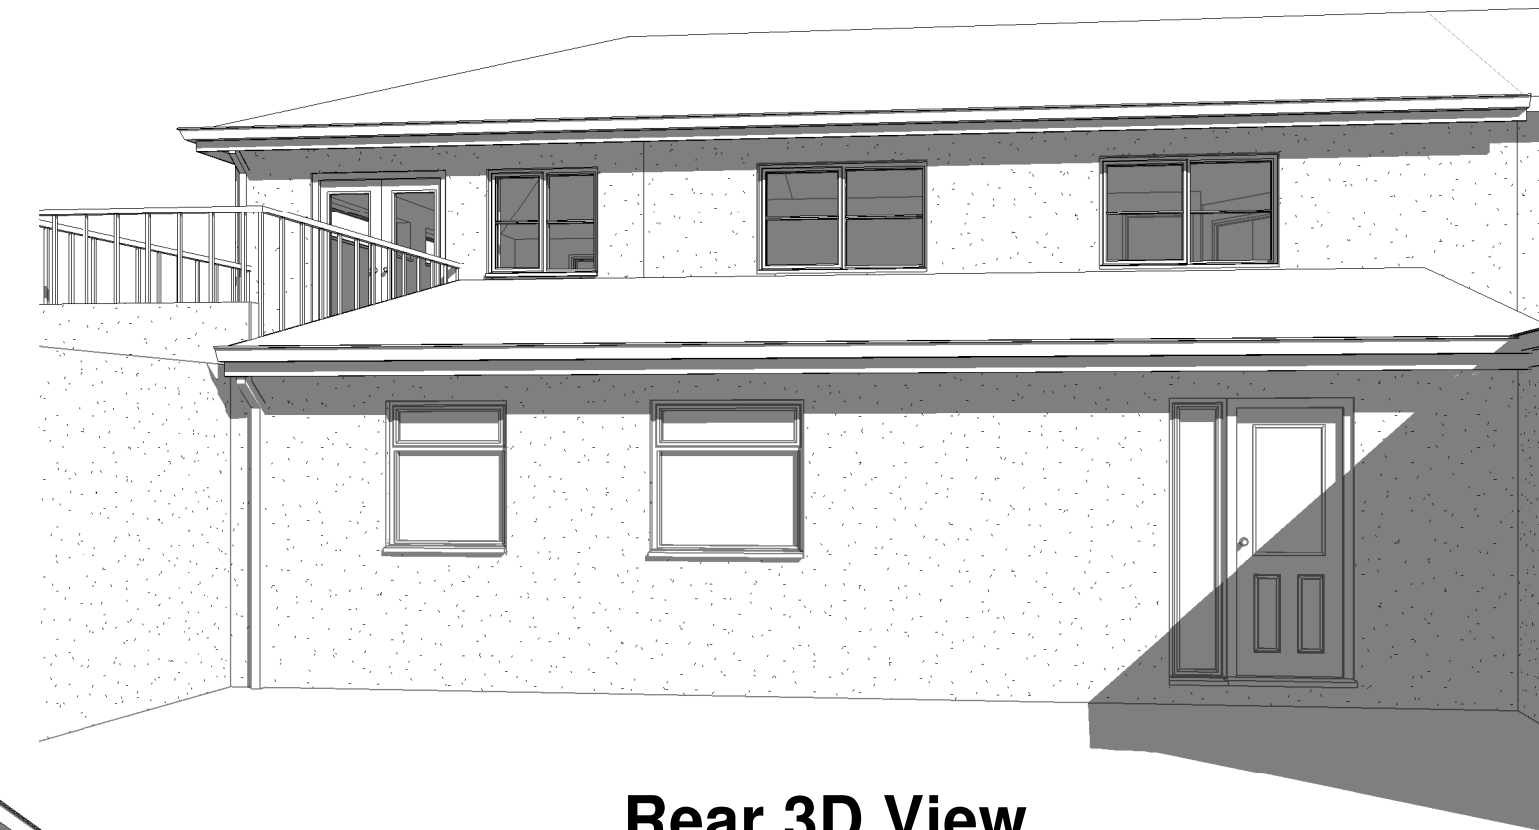

Proposed Ground Floor Plan

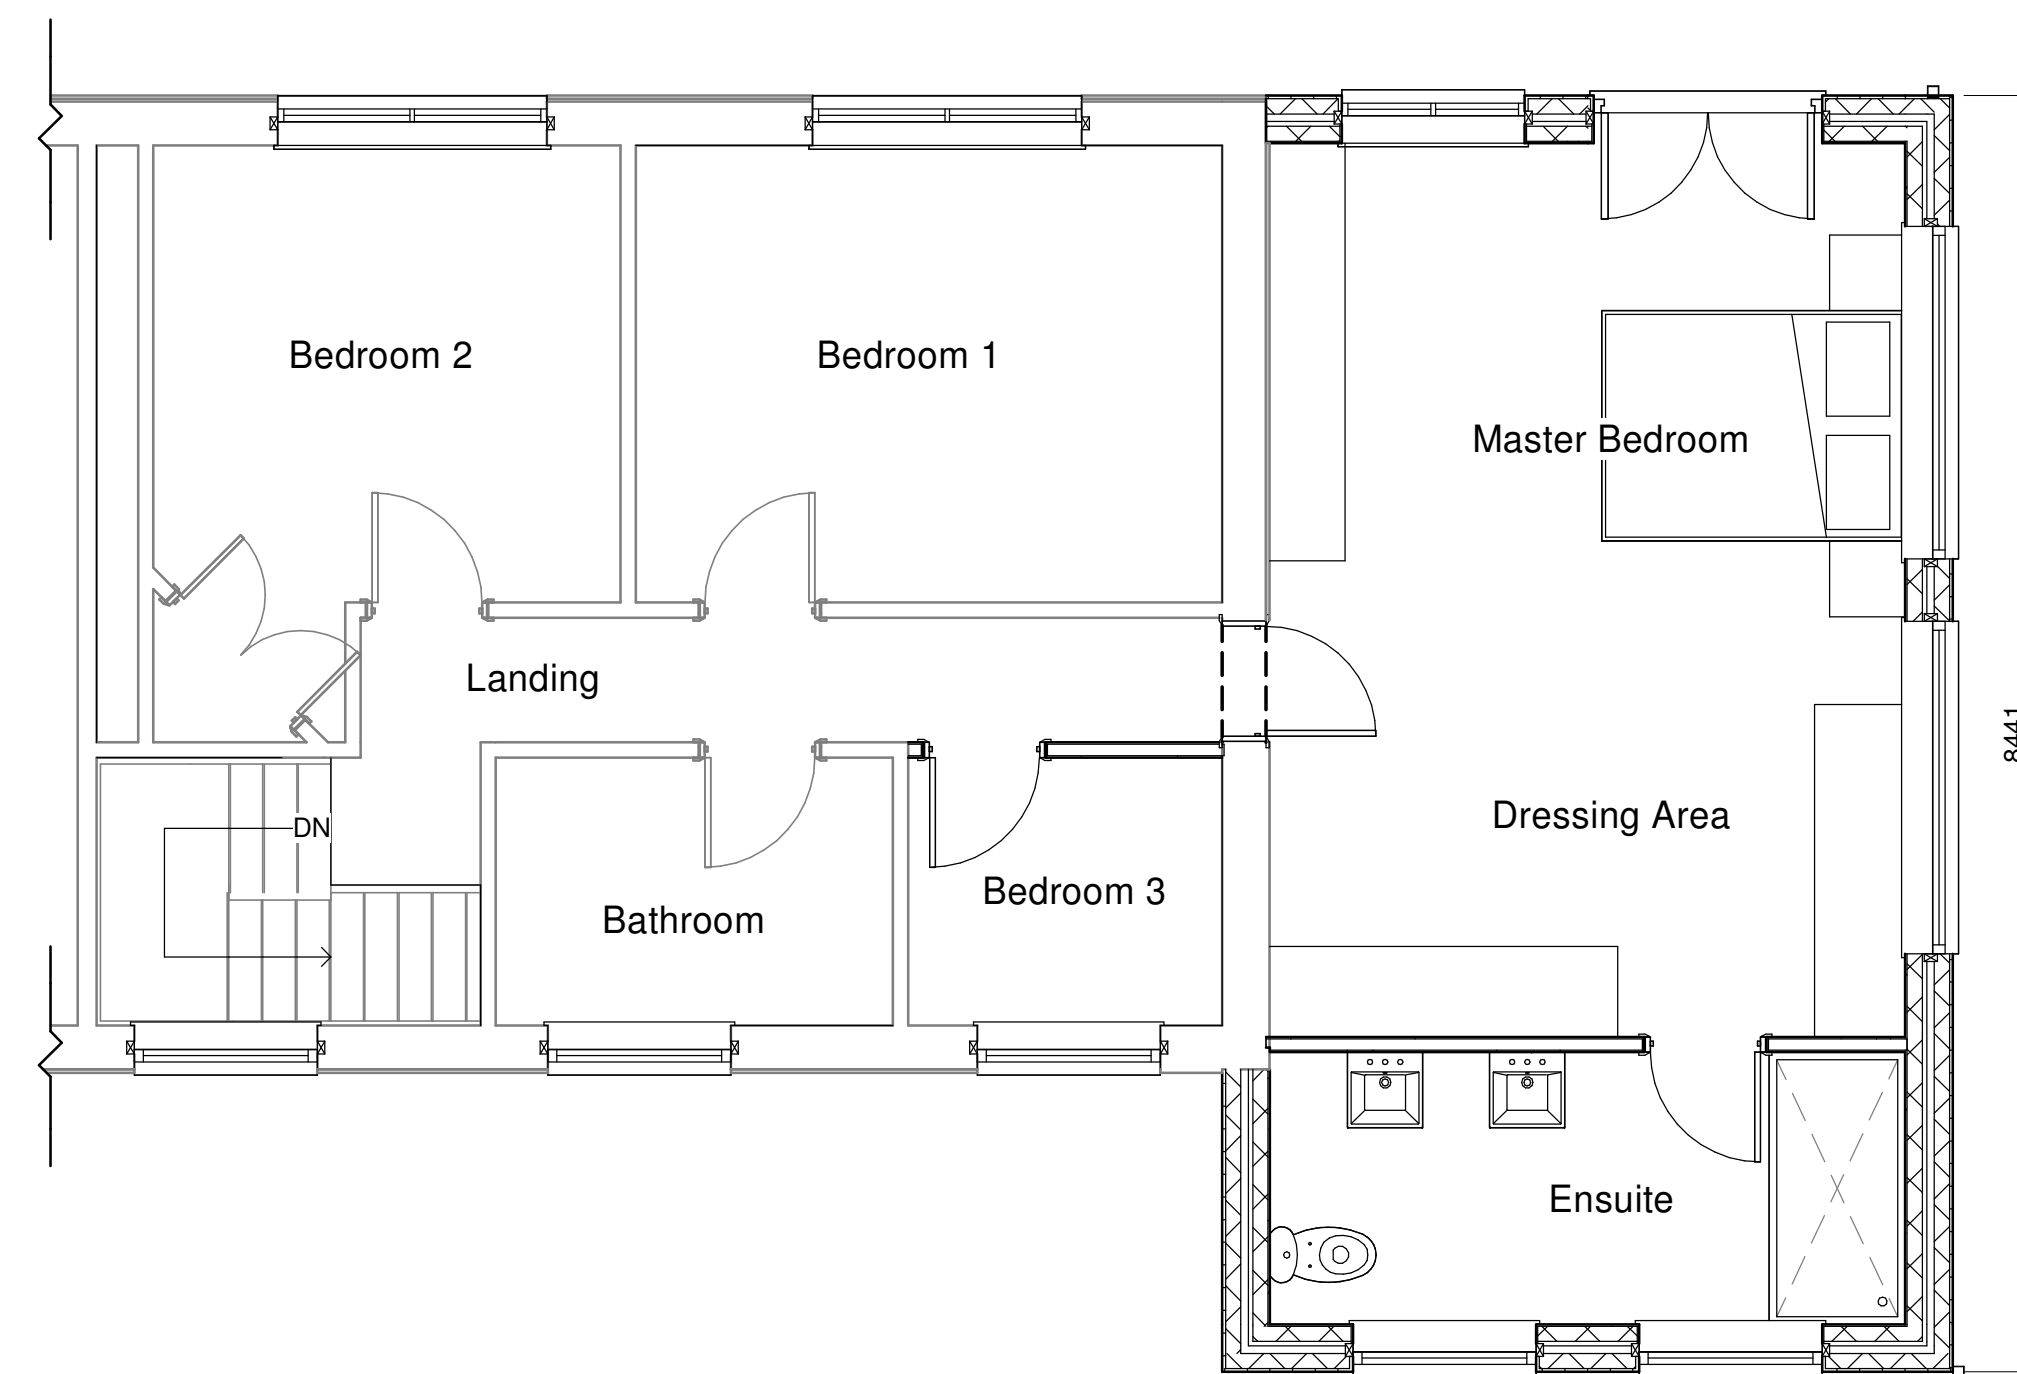

Proposed First Floor Plan

  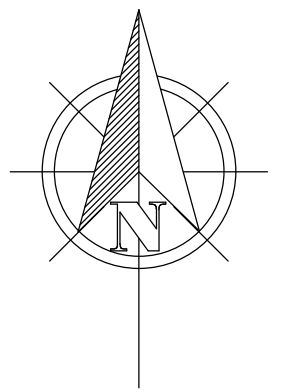[illegible]



RICHARDS

ARCHITECTURAL

**RUALEN, MILL GREEN ROAD,
PINCHBECK, SPALDING PE11 3PU**

07939 000 388

PROJECT

Proposed Two Storey Side Extension

CLIENT

Mr and Mrs Marshall
19 Counter Drain Drive
Tongue End
Spalding
PE11 3JJ

DRAWING

Proposed Floor Plans
Proposed Elevations
3D Views

DRAWING NUMBER:
RA/1205/2/01

DRAWN BY:
HA

DATE:
26/03/21

SCALE (@ A1):
As indicated

COPIES OF THESE DRAWINGS MUST NOT BE TAKEN, TRACED OR ALTERED FOR ANY PURPOSE OTHER THAN THAT FOR WHICH THEY ARE ISSUED WITHOUT THE WRITTEN PERMISSION OF RICHARDS ARCHITECTURAL. THESE SERVICES ARE PROVIDED ONLY FOR THE PURPOSE OF OBTAINING PLANNING OR BUILDING REGULATION APPROVALS. THEY DO NOT CONSTITUTE A SPECIFICATION FOR THE PROPOSED WORK AND MUST NOT BE USED AS A CONTRACT DOCUMENT. ANY AGREEMENTS OR VARIATIONS TO THE CONTRACT, IF EITHER PRACTICAL OR REASONABLE TO SHOW ALL THE RELEVANT MATTERS OR THE DRAWINGS, THE FACT THAT MATTERS ARE NOT MENTIONED DOES NOT ALLEViate THE BUILDER/CONTRACTOR FROM RESPONSIBILITIES OF NON-COMPLIANCE IN CARRYING OUT THE WORK. ALL WORKS AND MATERIALS TO BE FITTED AND INSTALLED TO THE MANUFACTURER'S INSTRUCTIONS AND COMPLY WITH THE MANUALS AND APPROVED DOCUMENTS ON THE BUILDING REGULATIONS AND CURRENT BEST TECHNICAL REQUIREMENTS CODES OF PRACTICE, BRITISH STANDARDS OR EUROPEAN CODES AND ALL MEASUREMENTS ON THIS DRAWING ARE PRIOR TO BE SCALED FOR CONSTRUCTION PURPOSES. ALL DIMENSION FOR SETTING OUT OF THE WORKS AS SHOWN ON THE DRAWING TO BE CHECKED BY THE BUILDER/CONTRACTOR PRIOR TO THE STARTING OF WORK AND ANY DISCREPANCIES REPORTED IMMEDIATELY. WHERE POSSIBLE DIMENSIONS MAY EITHER OUTSIDE OR INSIDE OR BACK OR BACK AND NOT FINISHED IN PLACE. IT IS RECOMMENDED THAT A SITE LOG, SURVEY IS UNDERTAKEN PRIOR TO COMMENCEMENT OF WORKS. THE ACTUAL POSITIONS OF APPARATUS MUST BE ESTABLISHED BY THE BUILDER/CONTRACTOR PRIOR TO COMMENCEMENT OF WORK AND REPOSITIONED TO SUIT THE INDIVIDUAL SERVICE SUPPLIES INSTALLATION.

RECOMMENDATIONS:
RICHARDS ARCHITECTURAL WILL NOT SHARE ANY CONFIDENTIAL INFORMATION WITH OTHER PARTIES WITHOUT YOUR CONSENT. FOR A COPY OF OUR PRIVACY POLICY PLEASE CONTACT info@richardsarchitectural.co.uk

HEALTH & SAFETY
The client is to ensure that the appointed contractor is familiar with and complies with Health & Safety for Building Sites and Work Places.