






Proposed Front Elevation




Proposed Rear Elevation

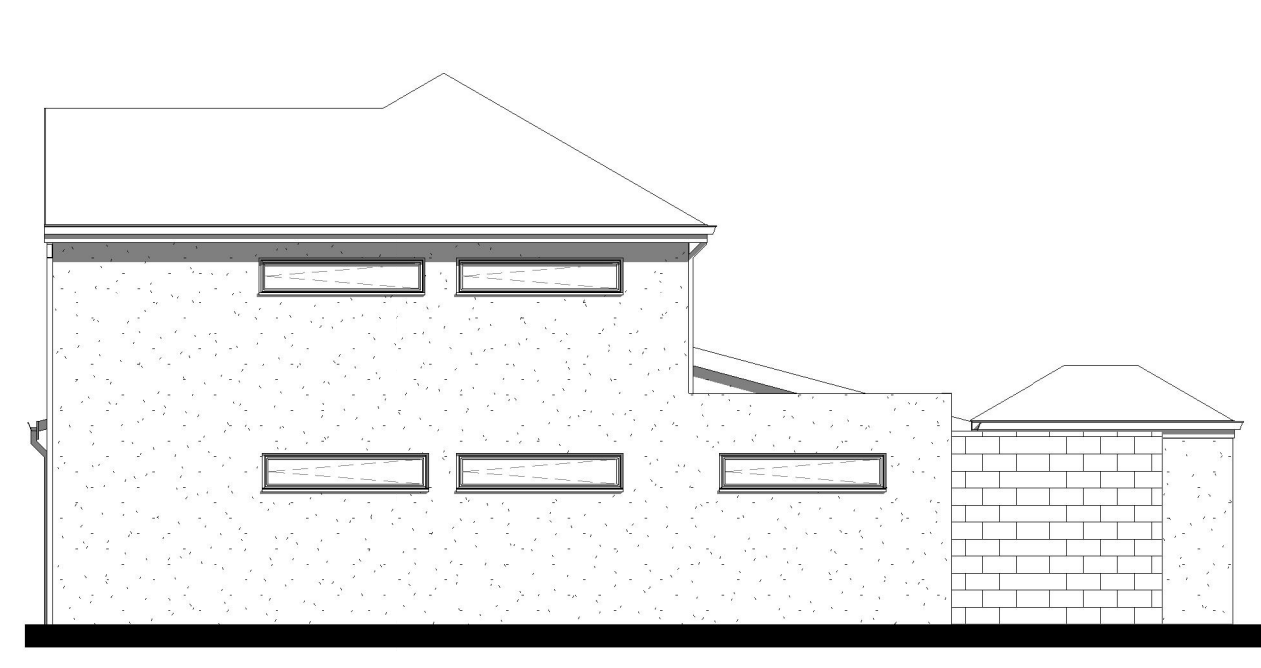



Proposed Side (1) Elevation

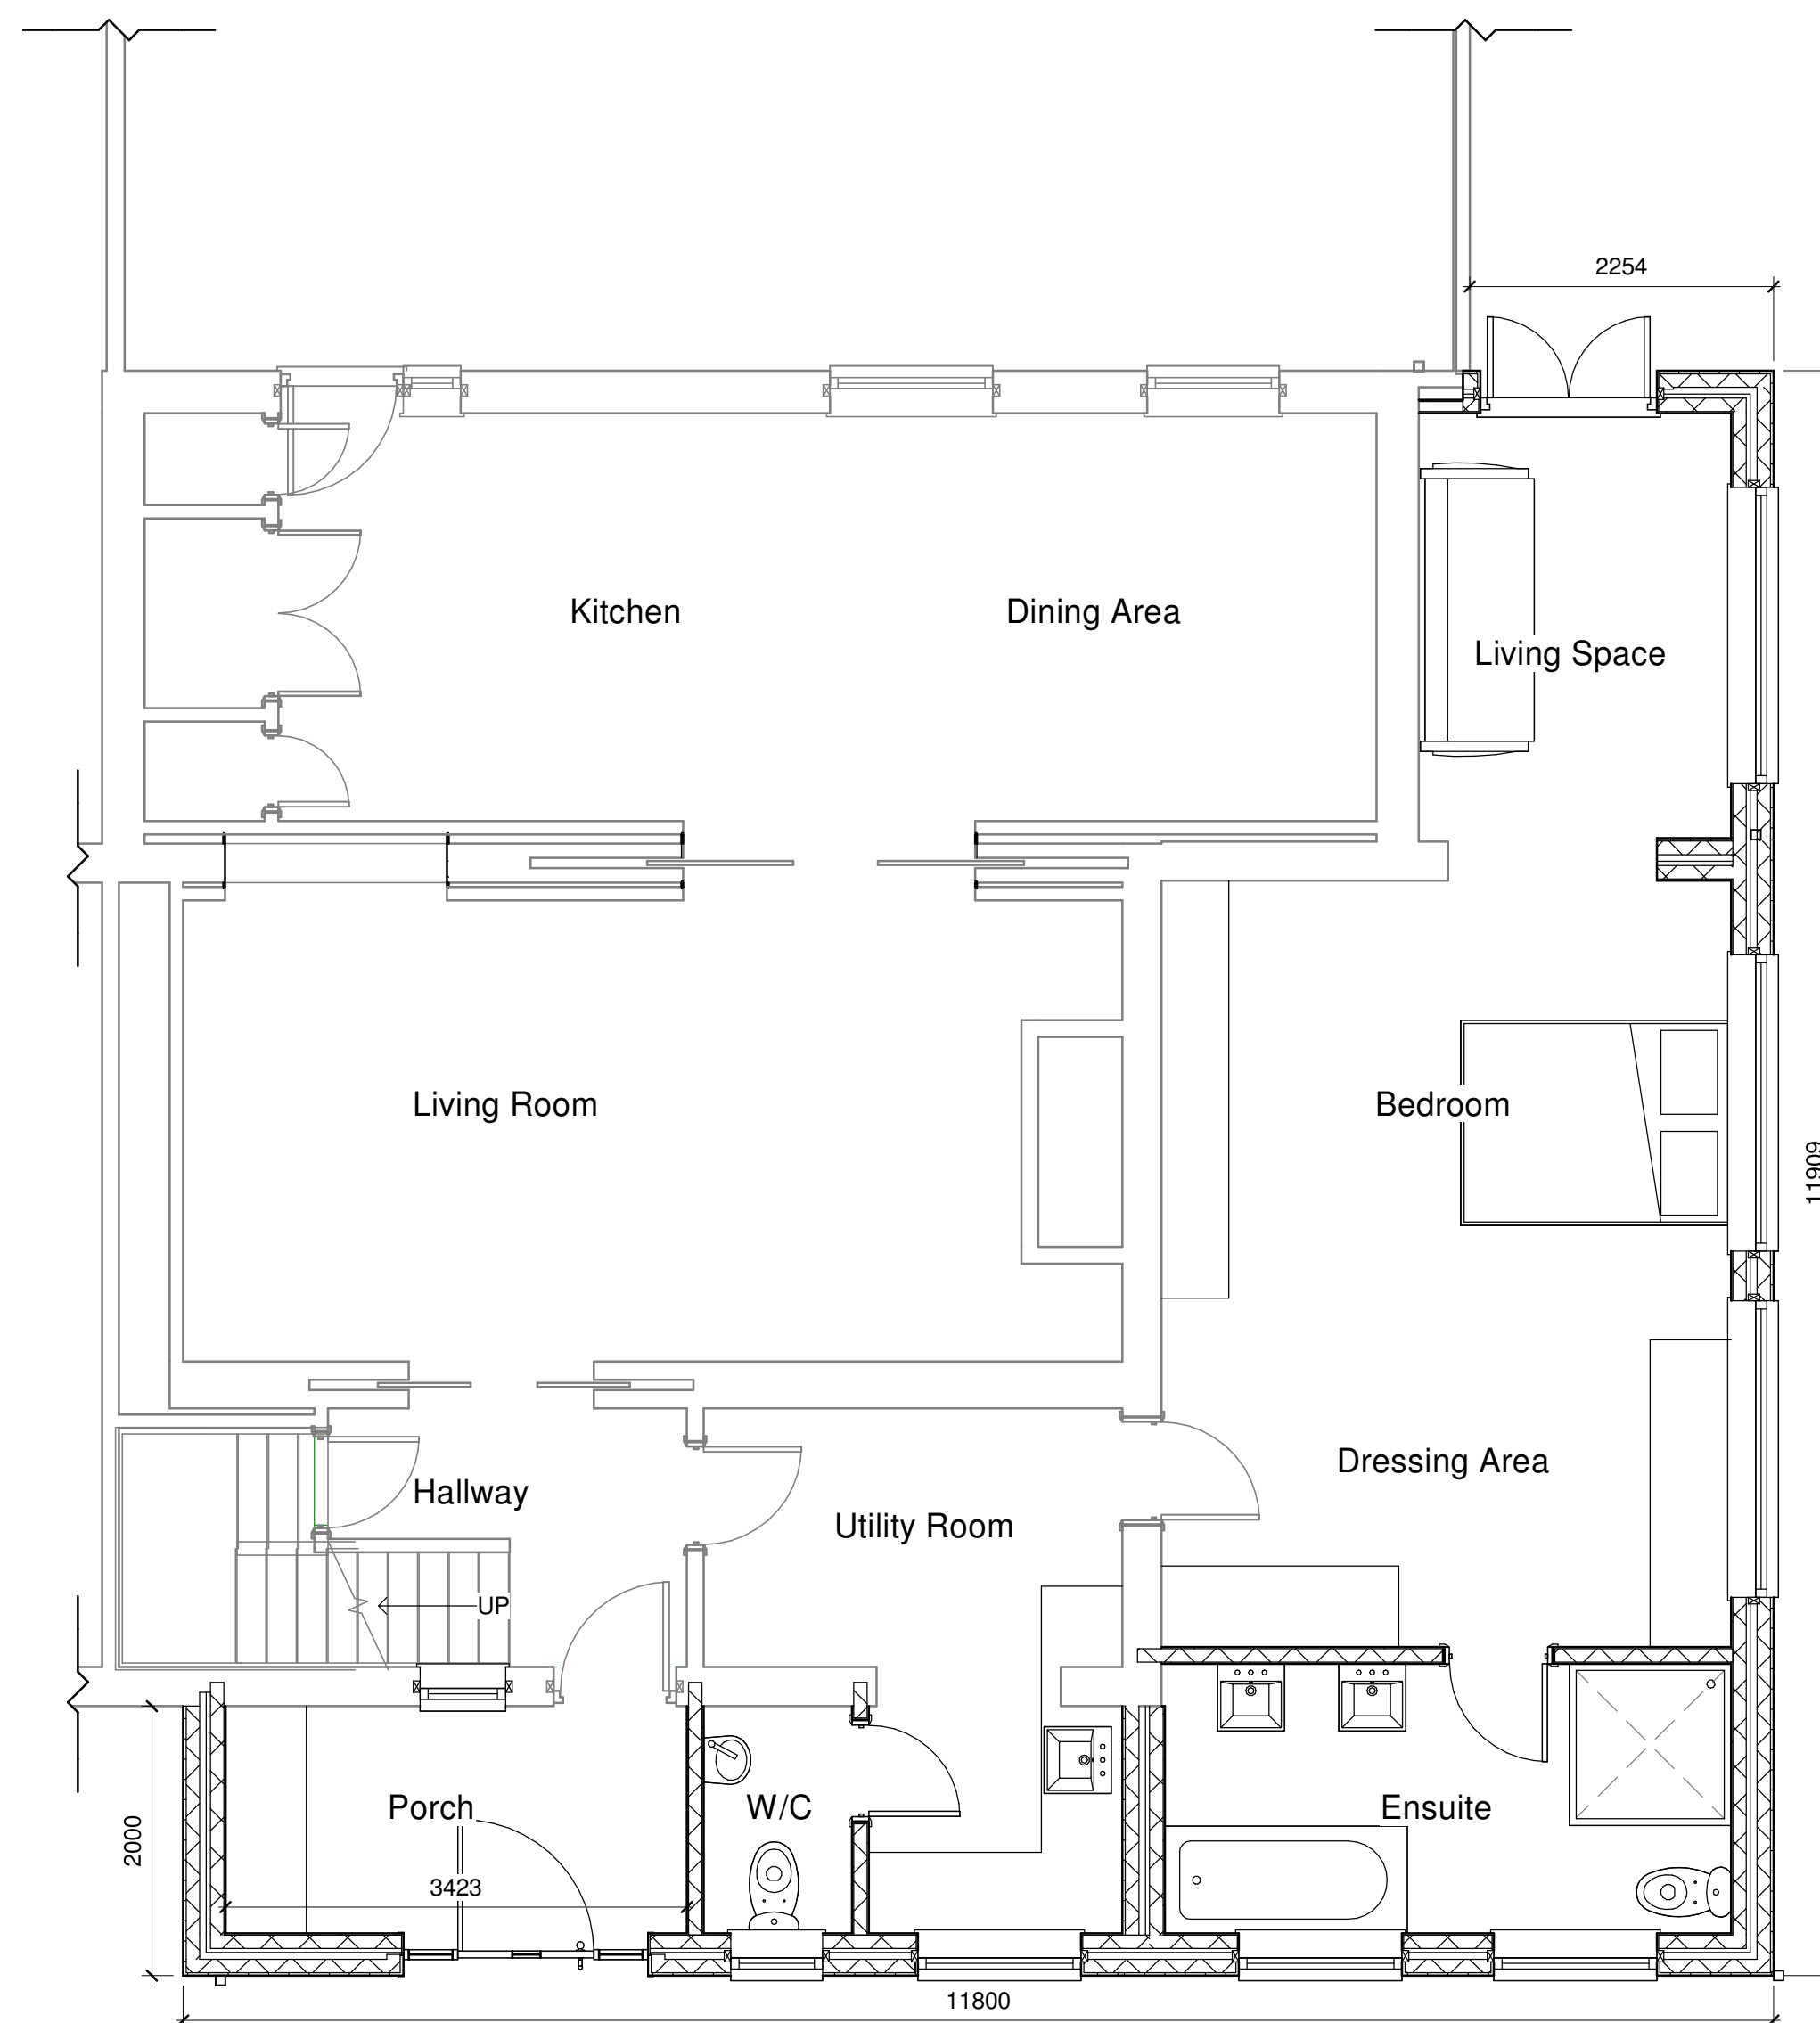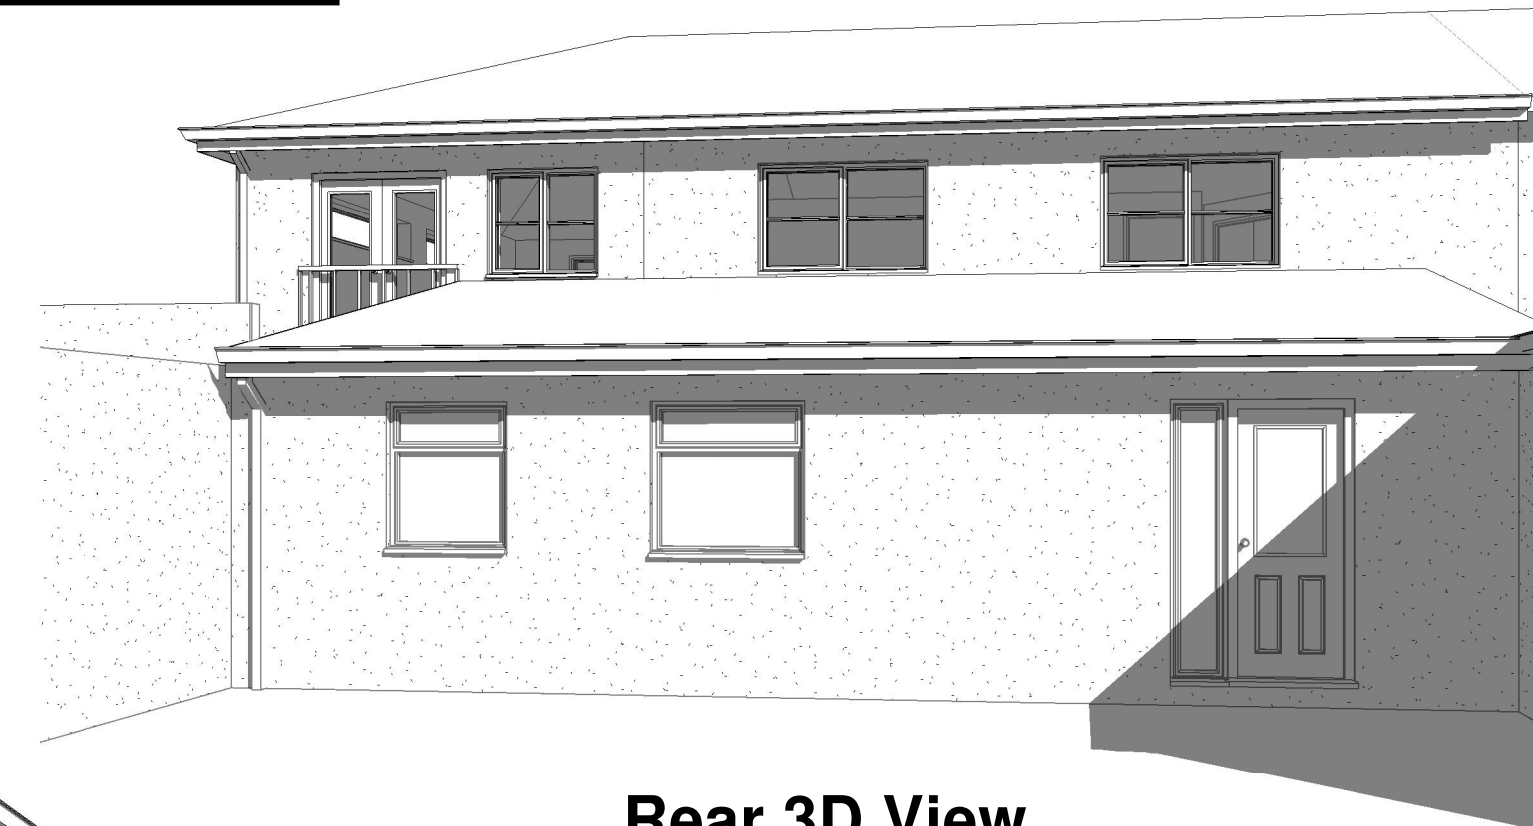


Proposed Ground Floor Plan

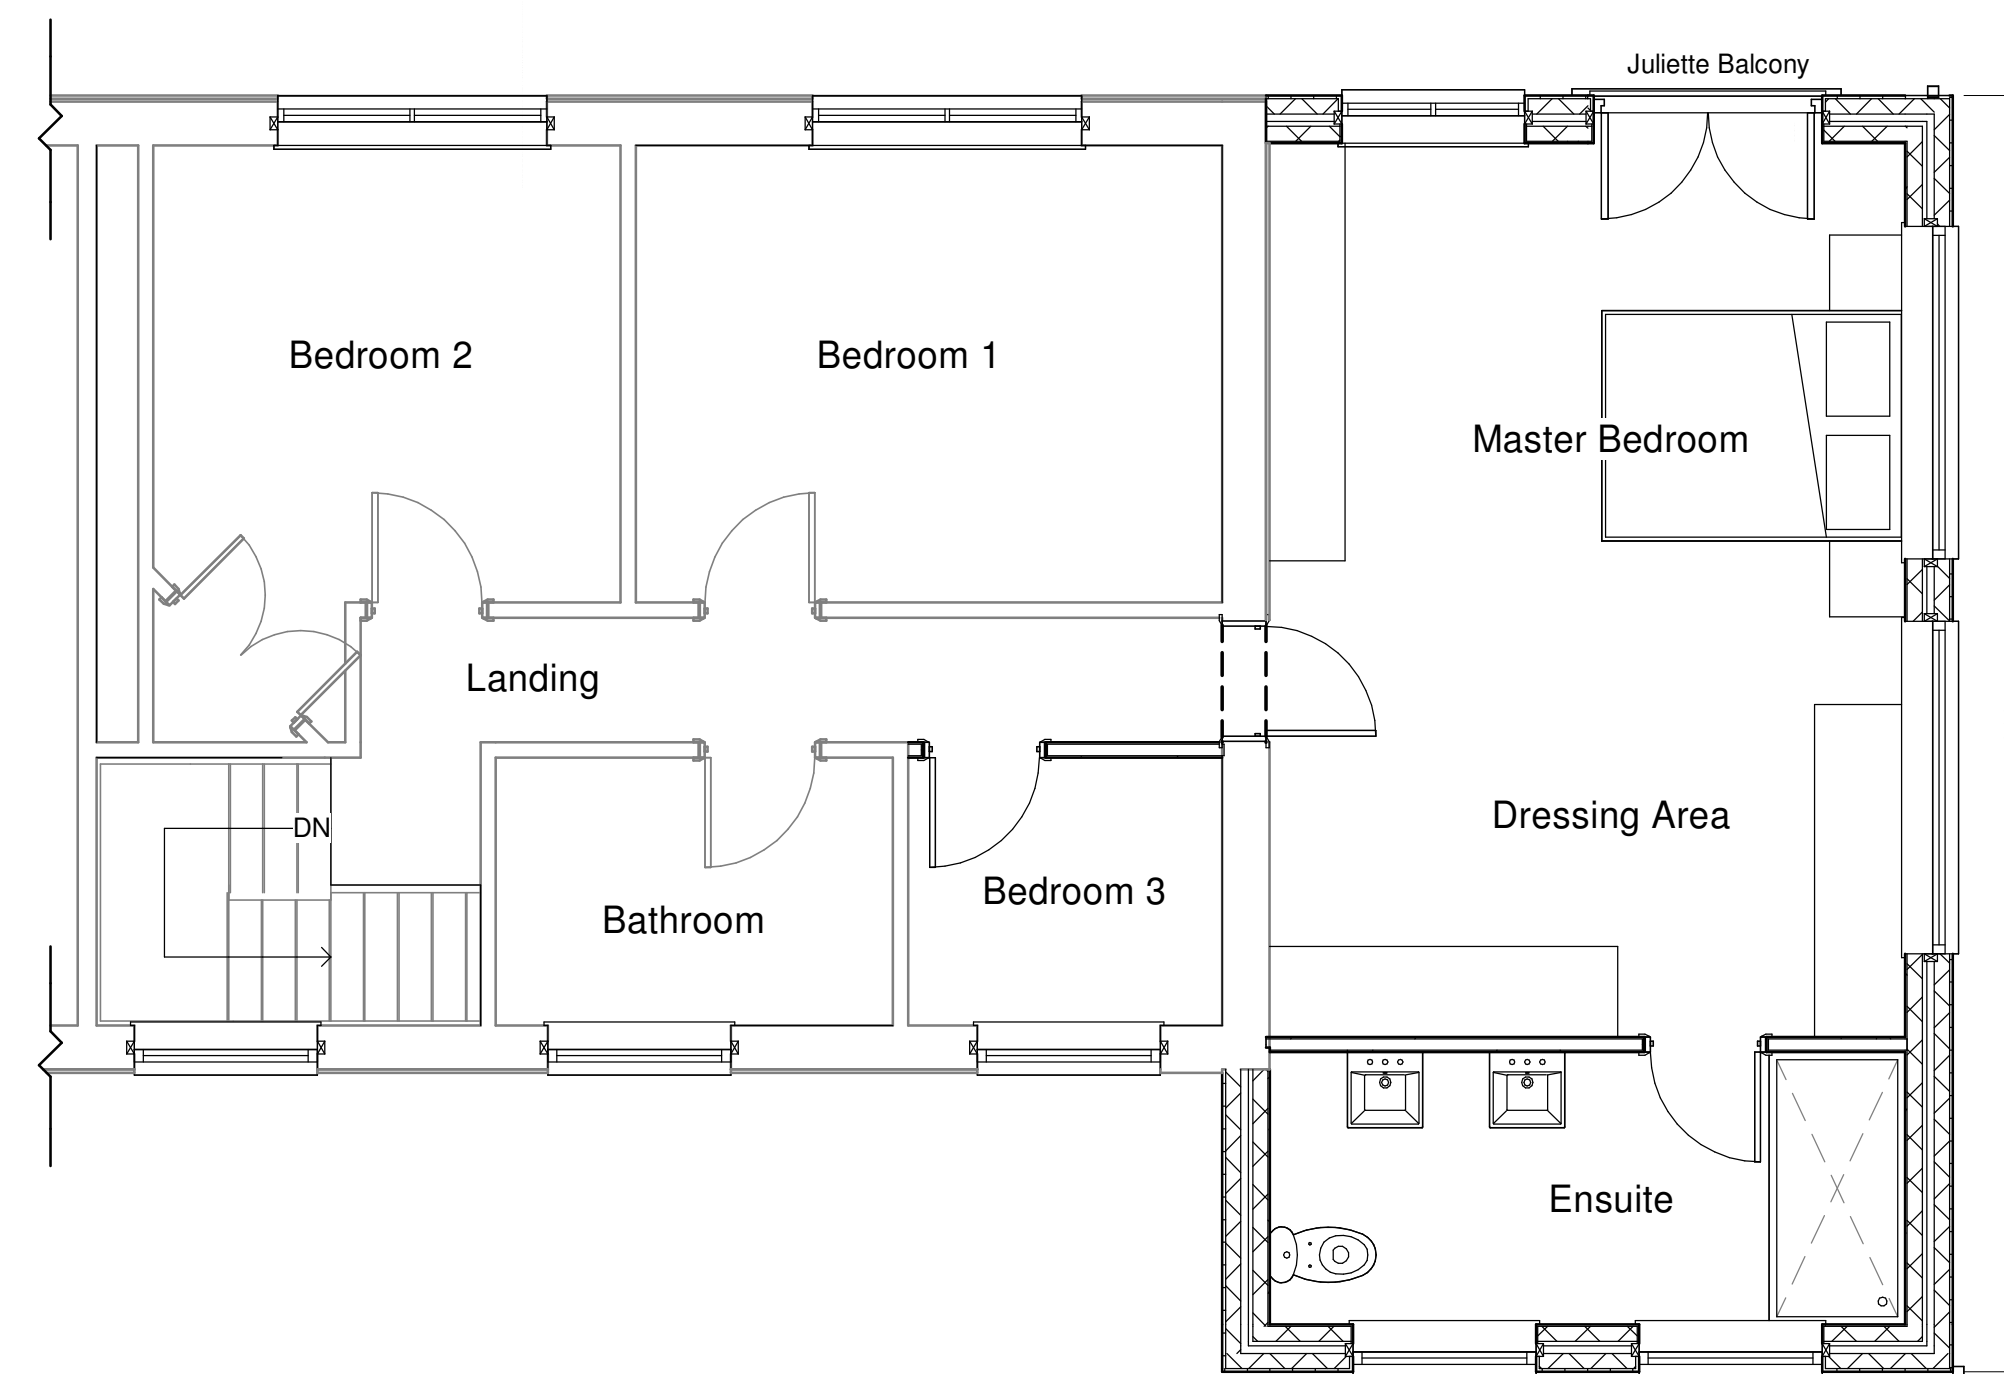

Proposed First Floor Plan

 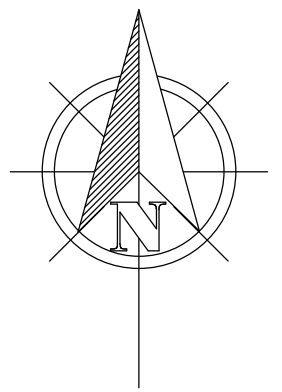

VISUAL SCALE 1:50 @ A1

 

VISUAL SCALE 1:100 @ A1

[illegible]

RICHARDS ARCHITECTURAL 4 Bear Lane, Pinchbeck, Spalding Lincolnshire PE11 3XA 01775 713812	
PROJECT	
Proposed Two Store Side Extension	
CLIENT	Mr and Mrs Marshall 19 Counter Drain Drive Tongue End Spalding PE11 3JJ
DRAWING	Proposed Floor Plans Proposed Elevations 3D Views
DRAWING NUMBER:	DATE:
RA/1205/21/01a	26/03/21
DRAWN BY:	SCALE (@ A1):
HA	As indicated
COPES OF THESE DRAWINGS MUST NOT BE TRACED OR ALTERED FOR ANY PURPOSE OTHER THAN THAT FOR WHICH THE DRAWING WAS WITHOUT WRITTEN PERMISSION OF RICHARDS ARCHITECTURAL. THESE SERVICES ARE PROVIDED ONLY FOR THE PURPOSE OF OBTAINING PLANNING OR BUILDING REGULATION APPROVAL AND DO NOT CONSTITUTE SPECIFICATION FOR THE PROPOSED WORK AND MUST NOT BE USED AS A CONTRACT DOCUMENT ALONE. The undersigned hereby certifies that he/she has examined the drawings and specifications agreed herewith as being by the client, therefore it is the client or their appointed building contractor's responsibility to control workmanship, materials and specification and any variations to the contract. It is neither practical nor reasonable to show all the relevant matters on the drawings, the fact that matters are not mentioned does not alleviate the builder/contractor from responsibilities of non-compliance in carrying out the work. All works and materials to be fitted and installed to the manufacturer's instructions and comply with the manuals and approved documents of the building regulations and current British technical requirements codes of practice, British standards or European code etc. All measurements on this drawing are prices to be scaled for construction purposes. ALL DIMENSIONS FOR SETTING OUT OF THE WORKS AS SHOWN ON THE DRAWING TO BE CHECKED BY THE BUILDING CONTRACTOR PRIOR TO COMMENCEMENT OF WORK AND ANY DISCREPANCIES REPORTED IMMEDIATELY. WHERE APPLICABLE DIMENSIONS SHOWN EITHER THE OUTSIDE INSIDE OF OR ON TOP/BOTTOM AND NOT FINISHED IN PASTER. IT IS RECOMMENDED THAT A SITE SURVEY IS UNDERTAKEN PRIOR TO THE COMMENCEMENT OF WORKS. THE POSITIONS OF APPARATUS MUST BE ESTABLISHED BY THE BUILDER/CONTRACTOR PRIOR TO COMMENCEMENT OF WORK AND REPORTED TO SUIT THE INDIVIDUAL SERVICE SUPPLIERS NOTES. NO ALLOWANCE RECOMMENDATIONS. RICHARDS ARCHITECTURAL WILL NOT SHARE ANY CONFIDENTIAL INFORMATION WITH OTHER PARTIES WITHOUT YOUR CONSENT. FOR A COPY OF OUR PRIVACY POLICY PLEASE CONTACT info@richardsarchitectural.co.uk	
HEALTH & SAFETY the client is to ensure that the appointed contractor is familiar with and complies with Health & Safety for Building Sites and Work Places.	